

2022-11-23 Issued for Review
2024-03-15 Issued for Building Permit
2024-12-10 Issued for Form, Character DP




Building 19 Building 20 Building 21 Building 22 Building 23

1 East Elevation Water Front Drive - Duplexes
Scale: 1" = 20'-0"




Building 23 Building 22 Building 21 Building 20 Building 19


2 West Elevation - Duplexes
Scale: 1" = 20'-0"

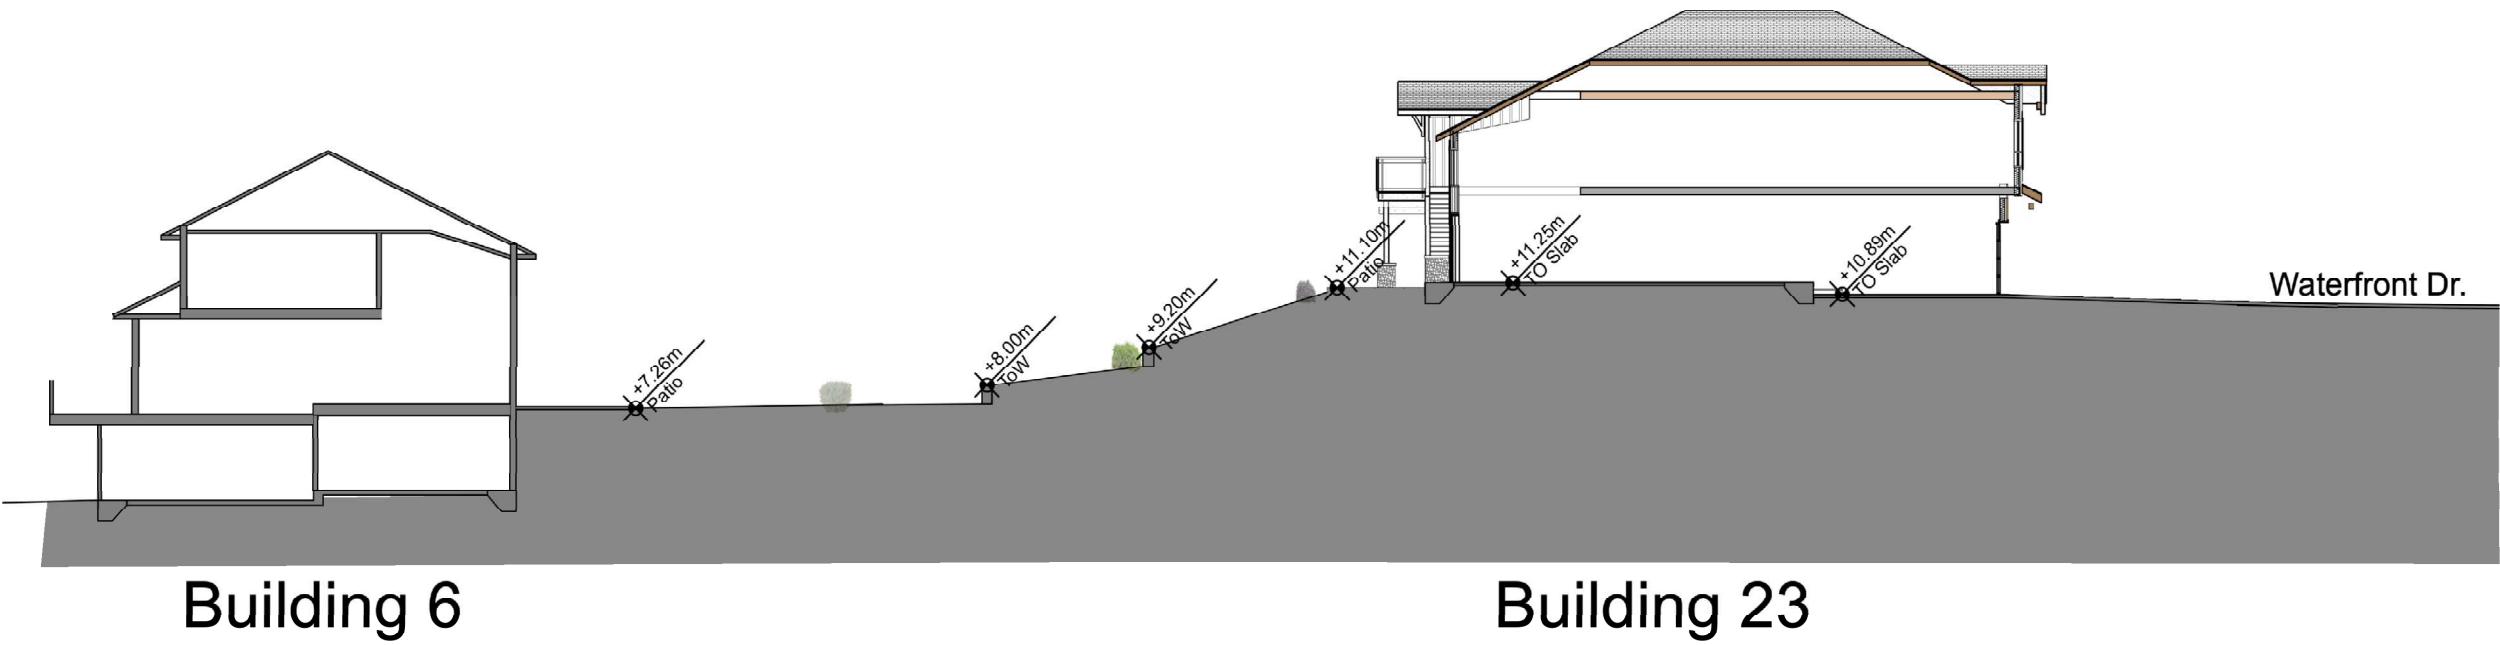

3 Section Thru BLDG 23
Scale: 1" = 20'-0"

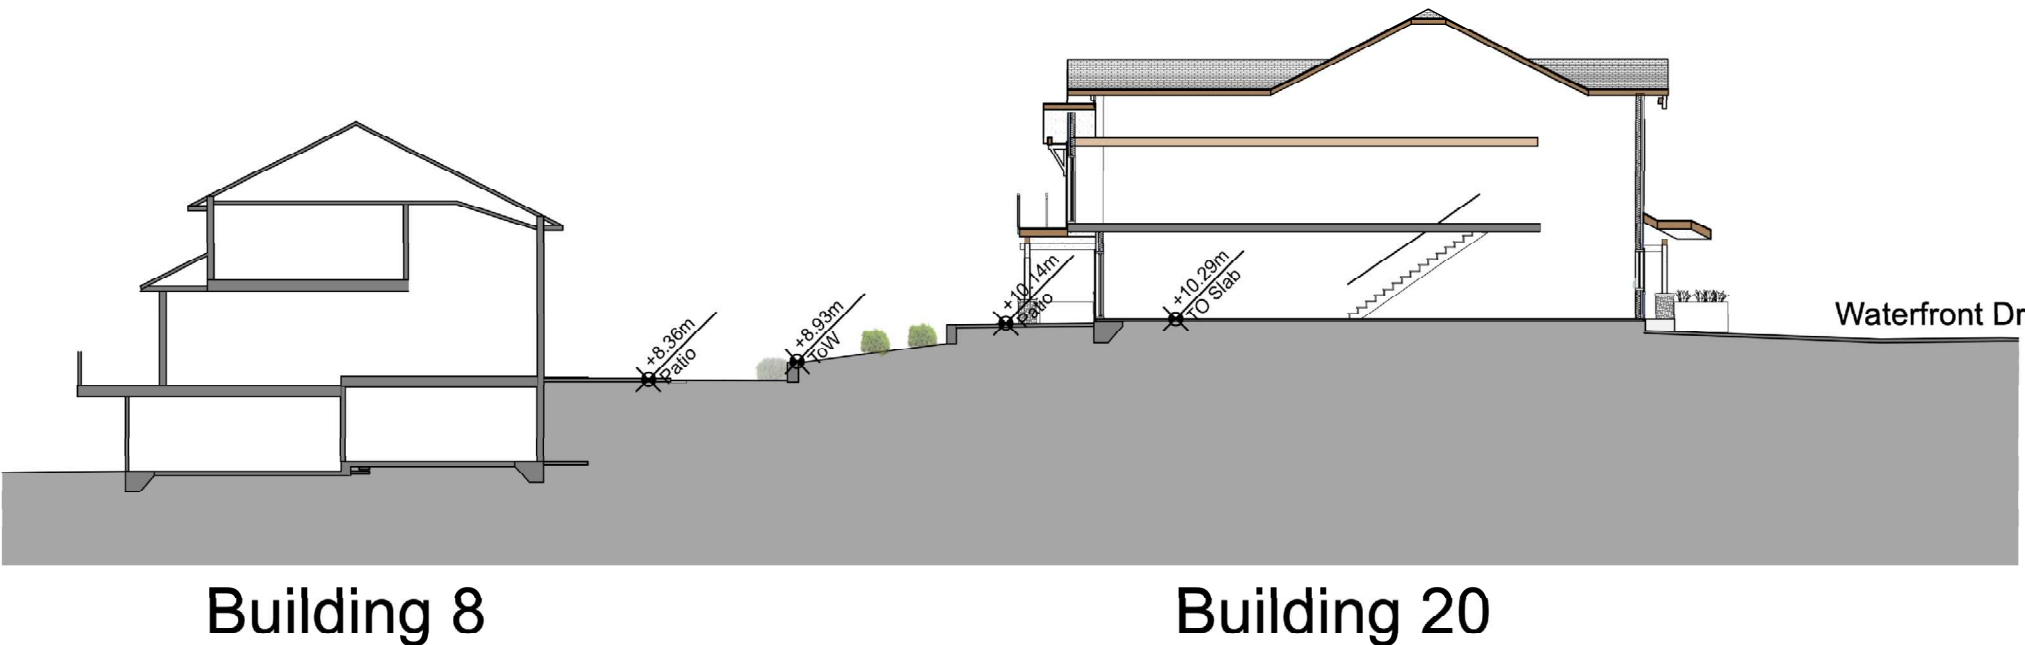

4 Section Thru BLDG 20
Scale: 1" = 20'-0"

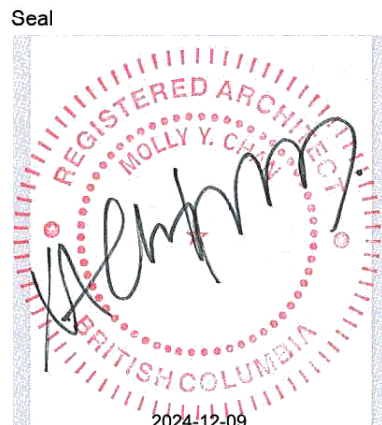

NSDA
ARCHITECTS

201-134 Abbott St
Vancouver, BC
Canada V6B 2K4
T: 604.669.1926
F: 604.683.2241
info@nsda.bc.ca
www.nsda.bc.ca

Copyright Reserved. This plan and design is and at all times remains the exclusive property of NSDA Architects and cannot be used without the architect's written consent.

Project
**Oliver's Landing
at Furry Creek
Fine Peace**
Civic Address
**63-72 Waterfront Drive
57-62 Beach Drive**

Sheet Title
**Site Elevation & Section
Bldg 19-23**

Project Number
22032

Scale
1"=20'

Sheet Number

A-004

2022-11-23 Issued for Review
2024-03-15 Issued for Building Permit
2024-12-10 Issued for Form, Character DP



Building 19

Building 20


Building 21



Building 21

Building 22

Building 23

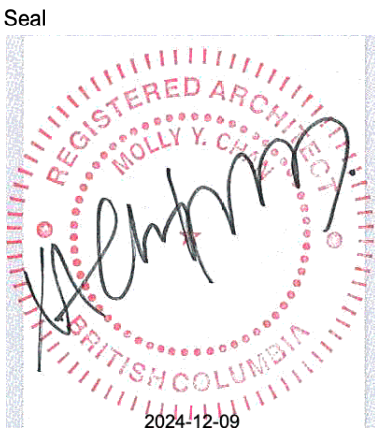

NSDA
ARCHITECTS

201-134 Abbott St
Vancouver BC
Canada V6B 2K4
T 604.669.1926
F 604.683.2241
info@nsda.bc.ca
www.nsda.bc.ca

Copyright Reserved. This plan and design is and at all times remains the exclusive property of NSDA Architects and cannot be used without the architects' written consent.

Project
**Oliver's Landing
at Furry Creek
Fine Peace**

Civic Address
**63-72 Waterfront Drive
57-62 Beach Drive**

Sheet Title
**East Elevation BLDG
19-23**

Project Number
22032

Scale
1"=10'

Sheet Number
A-005

2022-11-23 Issued for Review
2024-03-15 Issued for Building Permit
2024-12-10 Issued for Form, Character DP



Building 23

Building 22


Building 21



Building 21

Building 20

Building 19

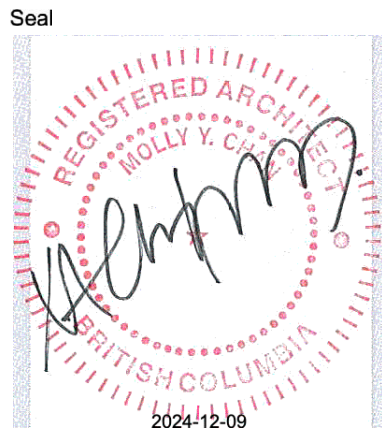

NSDA
ARCHITECTS

201-134 Abbott St
Vancouver BC
Canada V6B 2K4
T 604.669.1926
F 604.683.2241
info@nsda.bc.ca
www.nsda.bc.ca

Copyright Reserved. This plan and design is and at all times remains the exclusive property of NSDA Architects and cannot be used without the architects written consent.

Project
**Oliver's Landing
at Furry Creek
Fine Peace**


Civic Address
**63-72 Waterfront Drive
57-62 Beach Drive**

Sheet Title
**West Elevation BLDG
19-23**

Project Number
22032

Scale
1"=10'

Sheet Number
A-006

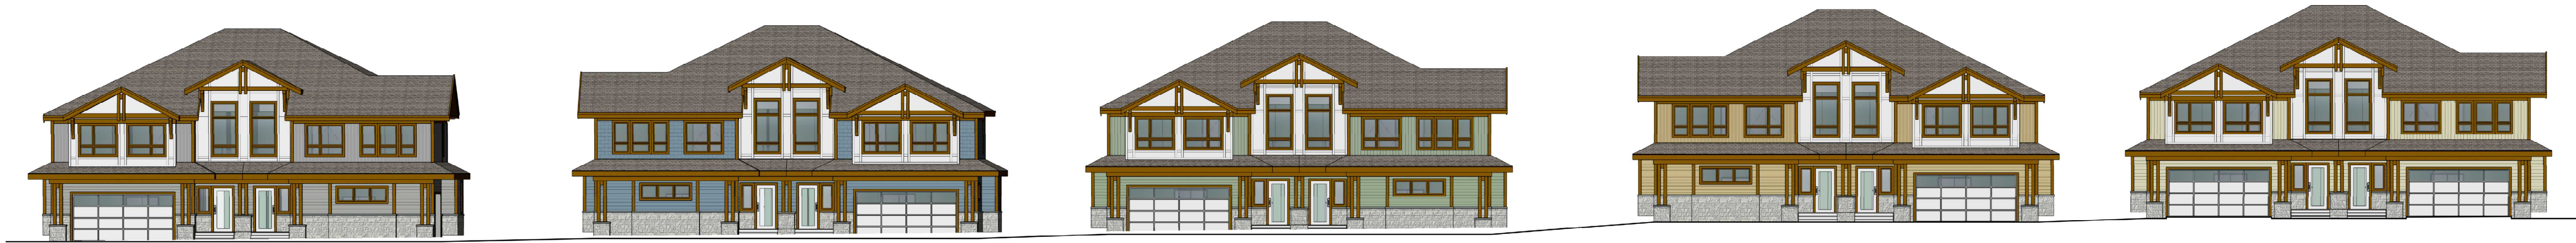

Building 19

Building 20

Building 21

Building 22

Building 23

1 East Elevation Water Front Drive - Duplexes
Scale: 1:160



Building 23

Building 22


Building 21

Building 20


Building 19

2 West Elevation / Yard View - Duplexes
Scale: 1:160


BUILDING 19

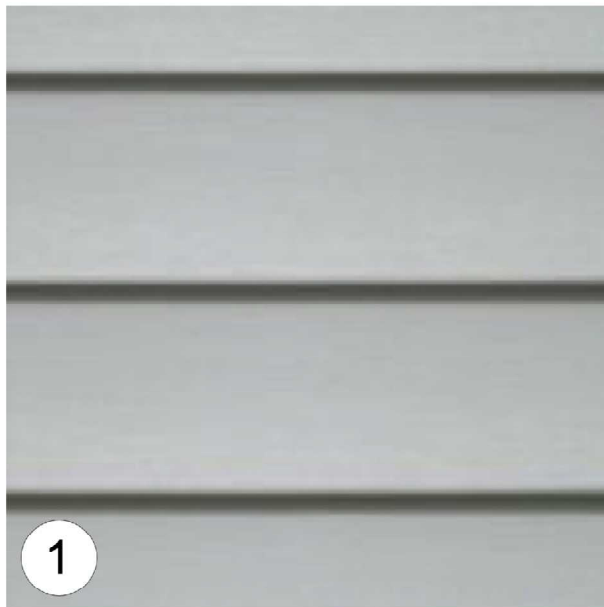

1
Lap siding:
HardiePlank
Colour: Gray Slate

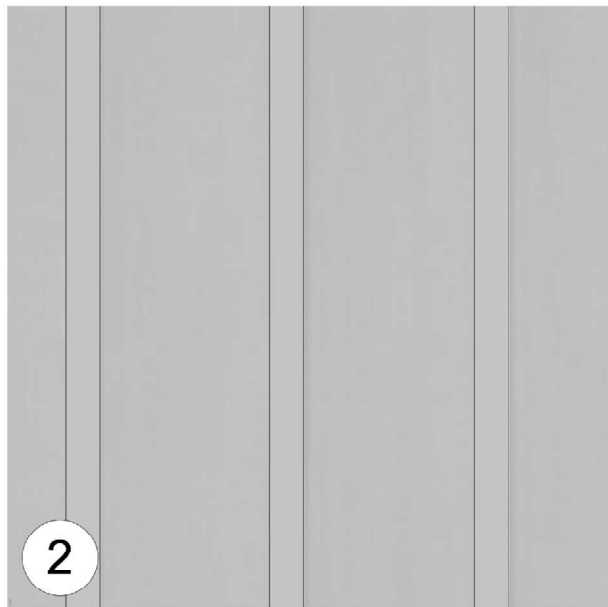

2
Vertical siding:
Hardie - Board and batten
Colour: Gray Slate

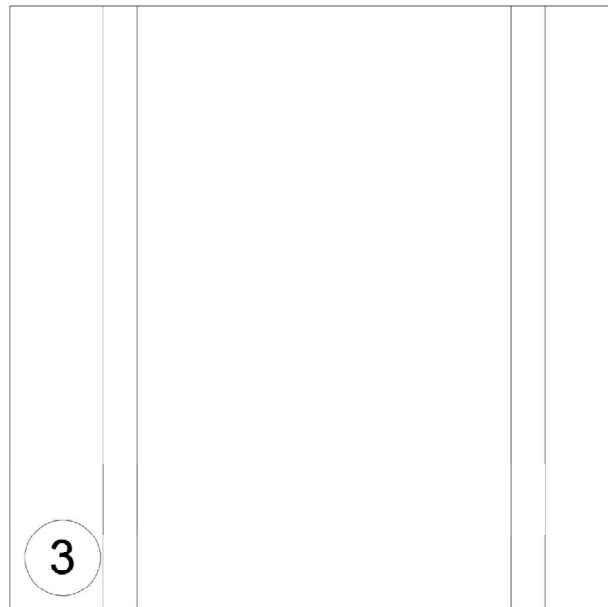


3
Vertical siding / Window Infill
Hardie - Board and batten
Colour: White


BUILDING 22



1
Lap siding:
HardiePlank
Colour: Khaki Brown

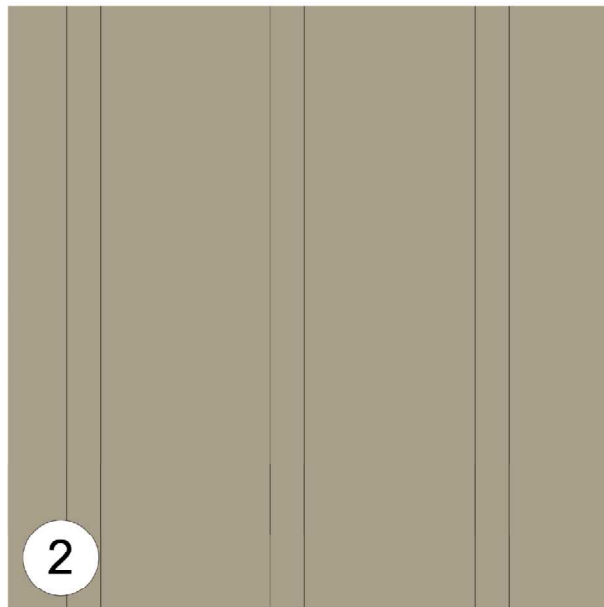

2
Vertical siding:
Hardie - Board and batten
Colour: Khaki Brown

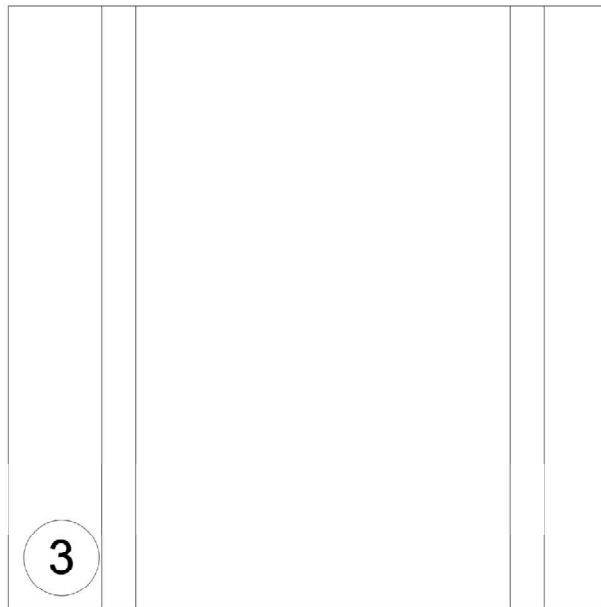

3
Vertical siding / Window Infill
Hardie - Board and batten
Colour: White



14
Aluminum Railing:
colour: White



Gutter & Downpipe:
Gentek - Graphite 5P5



Stone Cap



7
Stone Cladding:
Cultured stone - K2 Natural Ledge Stine Veneer

Materials

- 1 Hardie Siding Horizontal Lap
- 2 Hardie Board & Batten
- 3 Hardie Panel
- 4 Hardie Trim
- 5 Hardie Siding Shingles
- 6 Asphalt Shingles Roof
- 7 Cultured Stone
- 8 Wood Trim
- 9 Wood Fascia Board
- 10 Wood Bracket
- 11 Double-Glazed Vinyl Frame windows/ Fiberglass Glazed Doors
- 12 Vinyl Sliding Door
- 13 Main Entry Door/ Fiberglass glazed
- 14 Aluminum Railing
- 15 Privacy Screen
- 16 Concrete Stair
- 17 Wood Post
- 18 Overhead Garage Door with Glazing Panel
- 19 Wood Panel

Seal



NSDA
ARCHITECTS

201-134 Abbott St
Vancouver BC
Canada V6B 2K4
T 604.669.1926
F 604.683.2241
info@nsda.bc.ca
www.nsda.bc.ca

Copyright Reserved. This plan and design is and at all times remains the exclusive property of NSDA Architects and cannot be used without the architects written consent.

Project
Oliver's Landing
at Furry Creek
Fine Peace

Civic Address
63-72 Waterfront Drive
57-62 Beach Drive

Sheet Title
Colour Scheme Bldg
19-23

Project Number
22032
Scale


Sheet Number

A-010


BUILDING 21 / BUILDING 17



1
Lap siding:
HardiePlank
Colour: Mountain sage

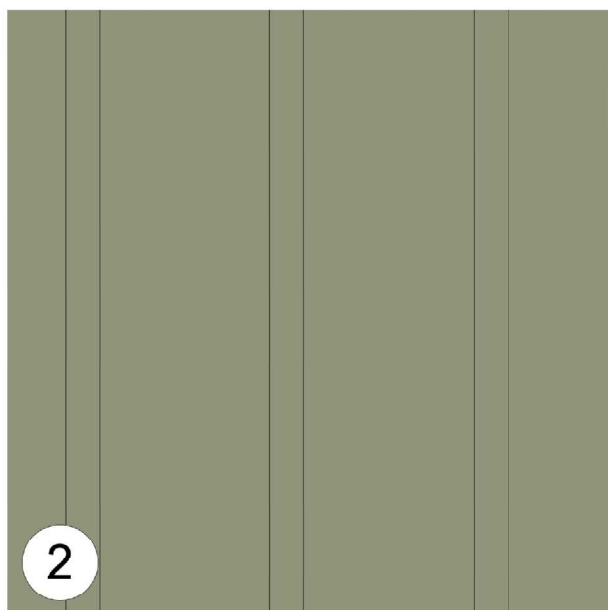


2
Vertical siding:
Hardie - Board and batten
Colour: Mountain sage

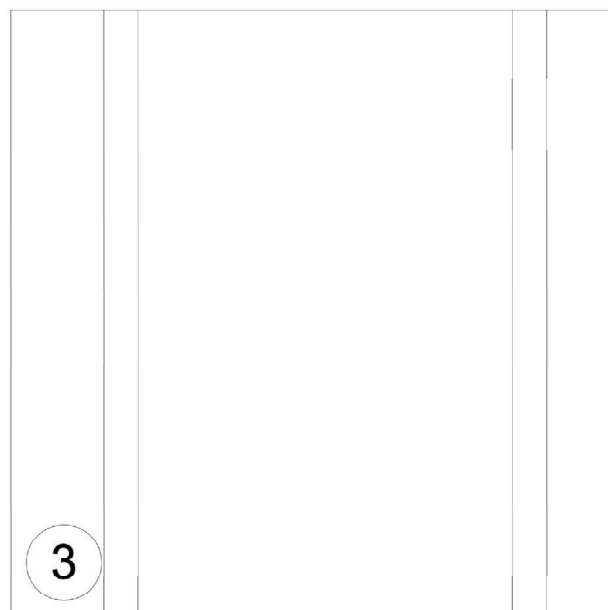


3
Vertical siding / Window Infill
Hardie - Board and batten
Colour: White




5
Siding:
Hardie - Shingles
Colour: SW 9105 - Almond Roca

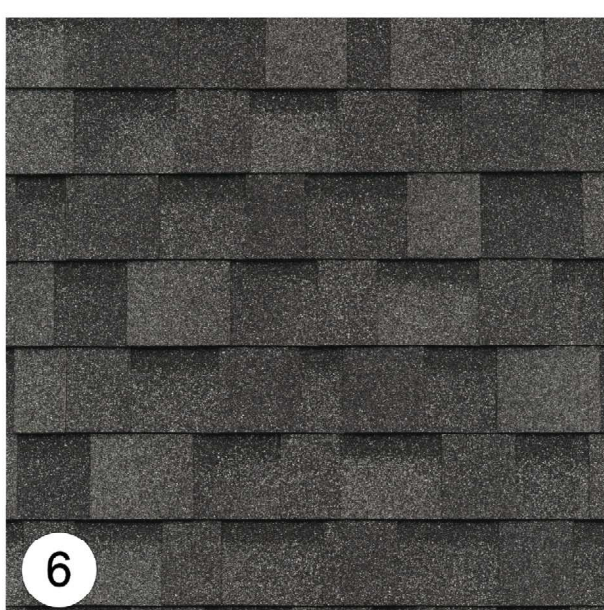

6
Asphalt Roof Shingles:
IKO Cambridge
Charcoal Grey

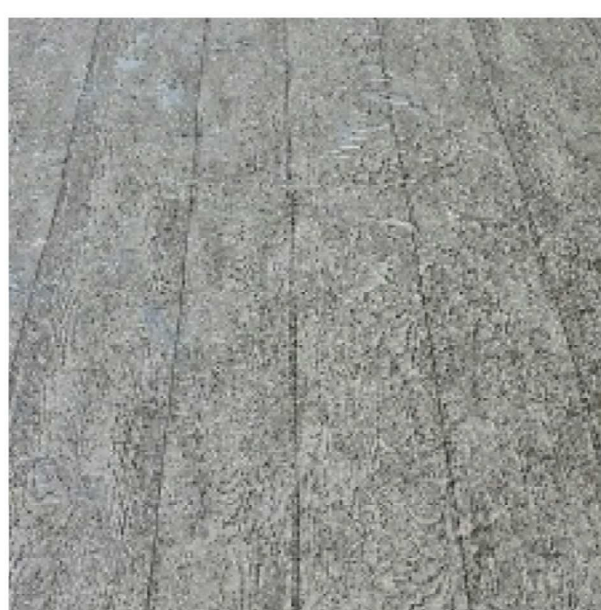


Deck:
Advanced Decking
Mil Grey Pearl Plank

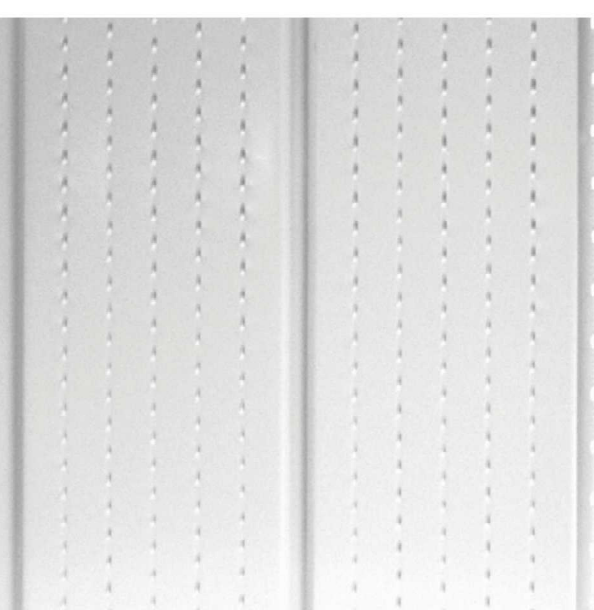


Soffit:
Gentek - White



Keyplan

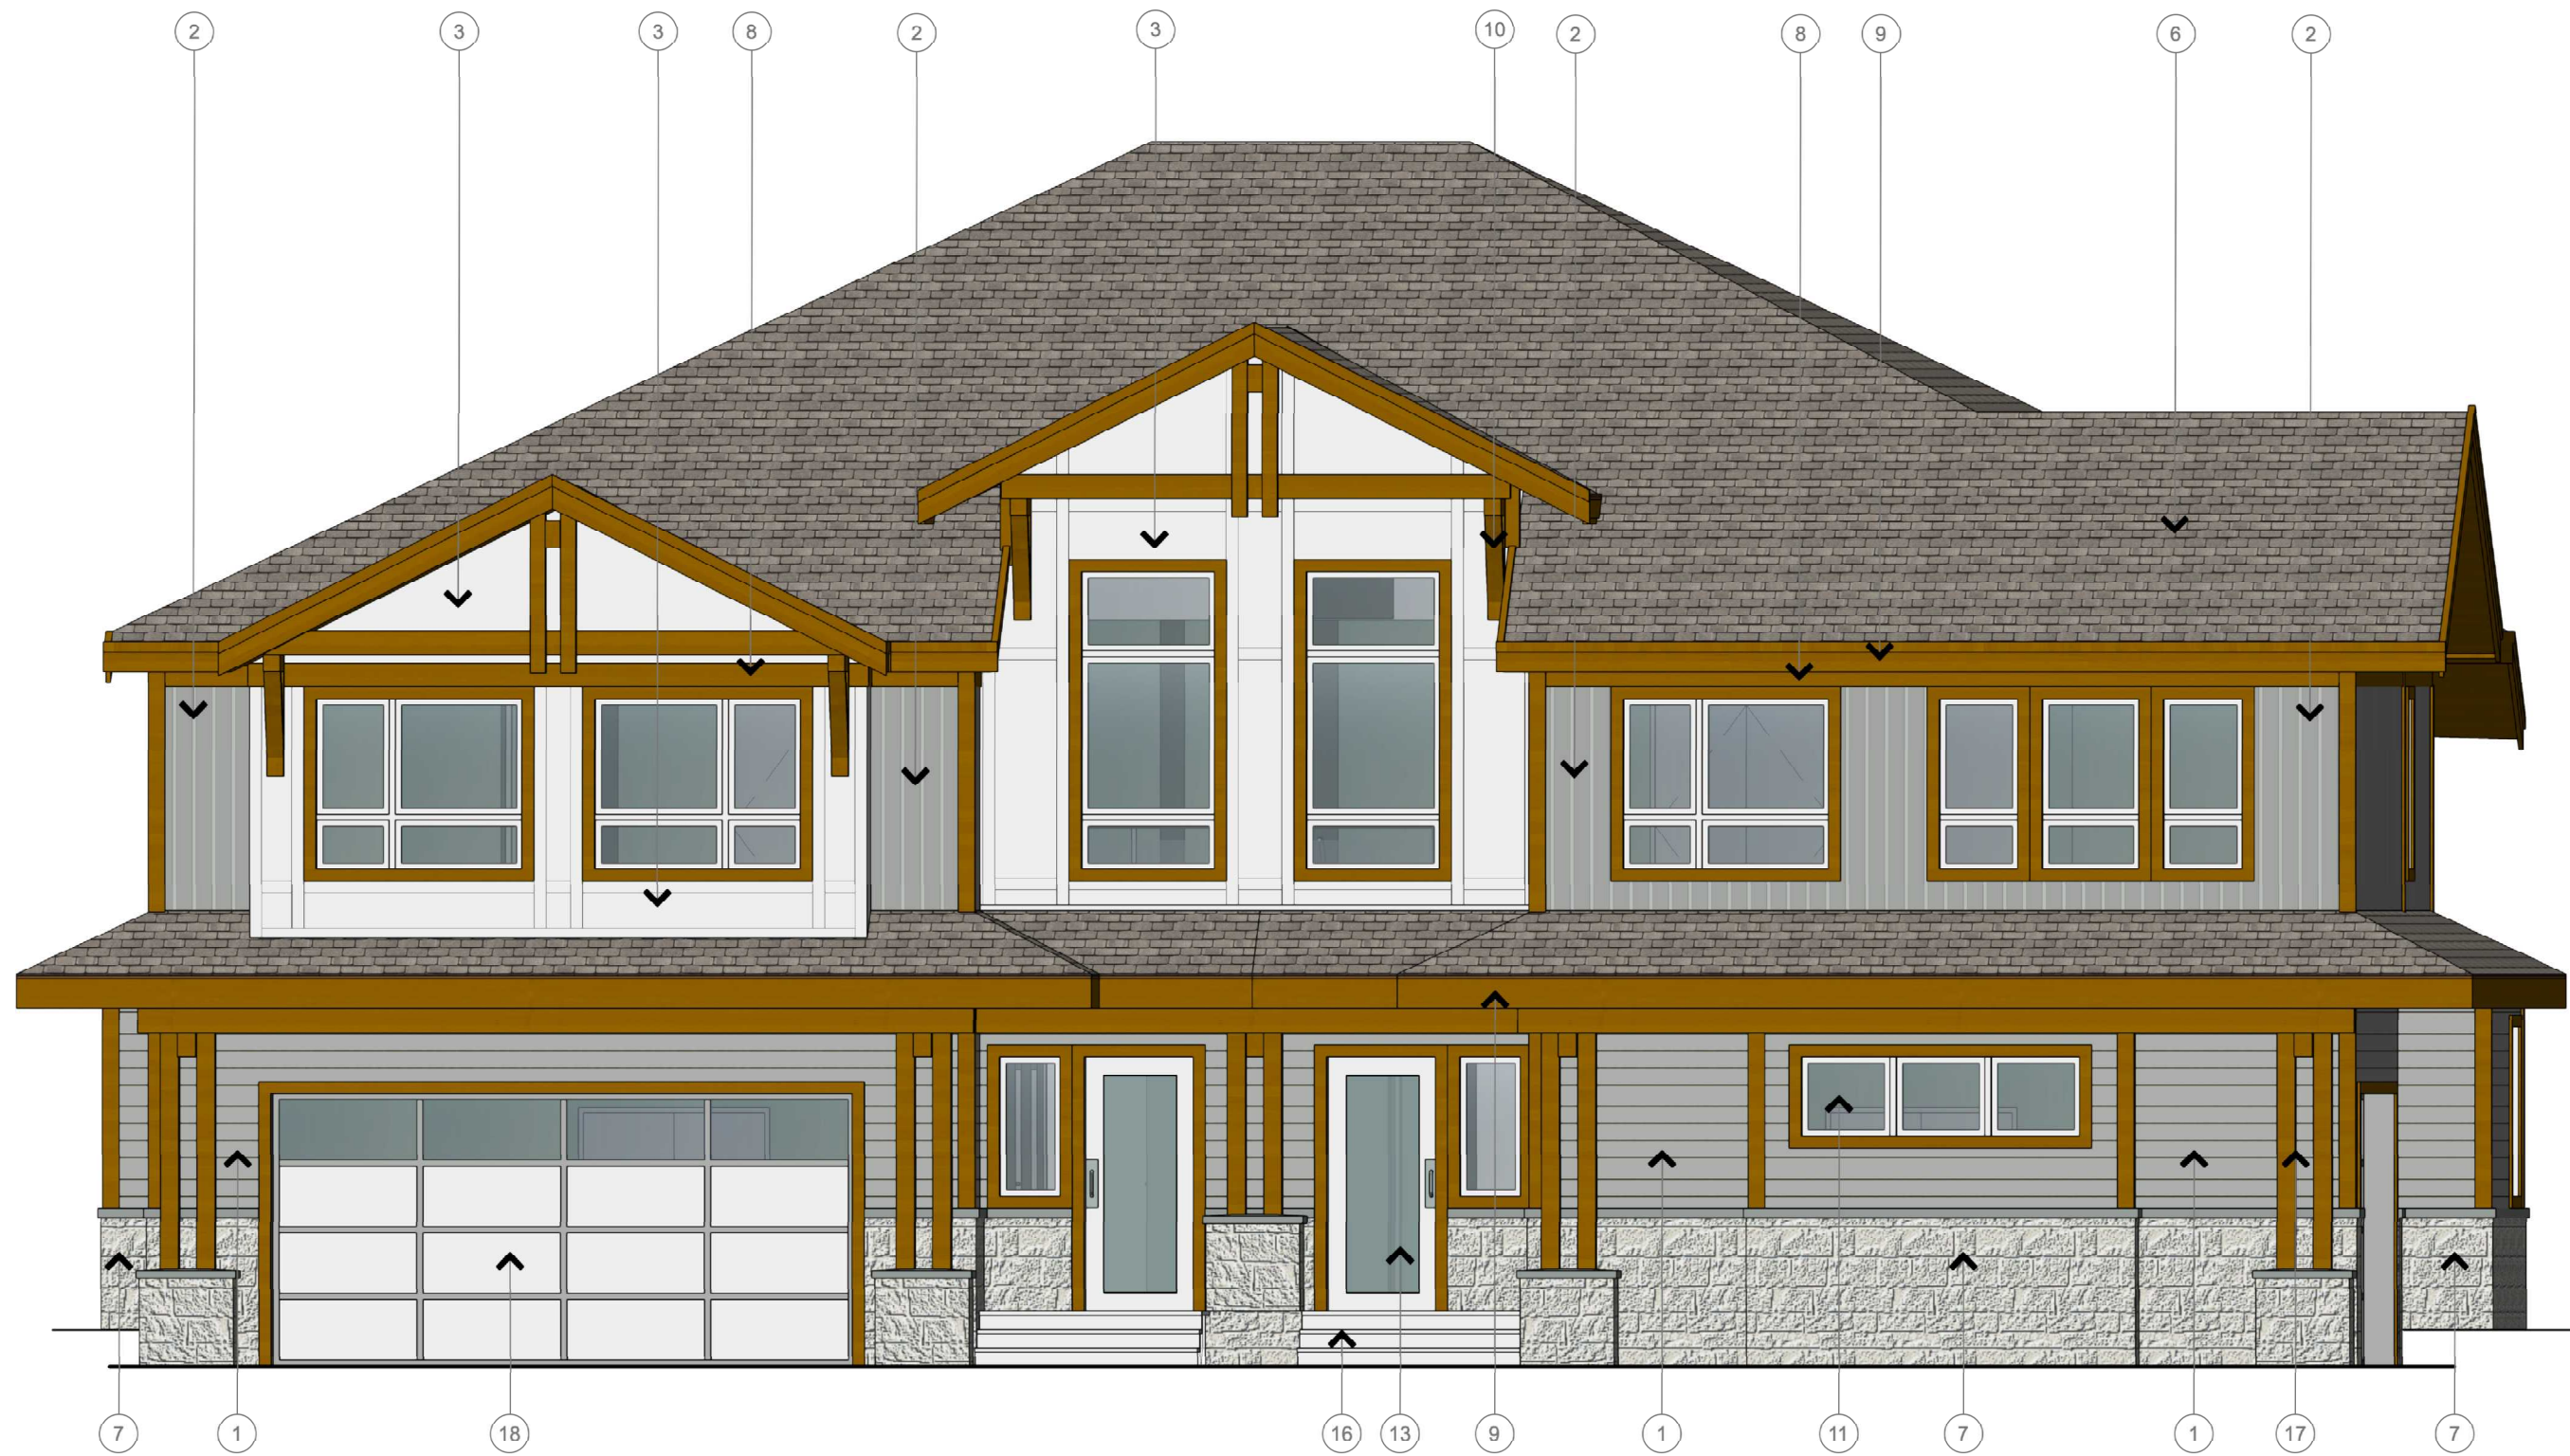


BUIDING 19 - EAST ELEVATION

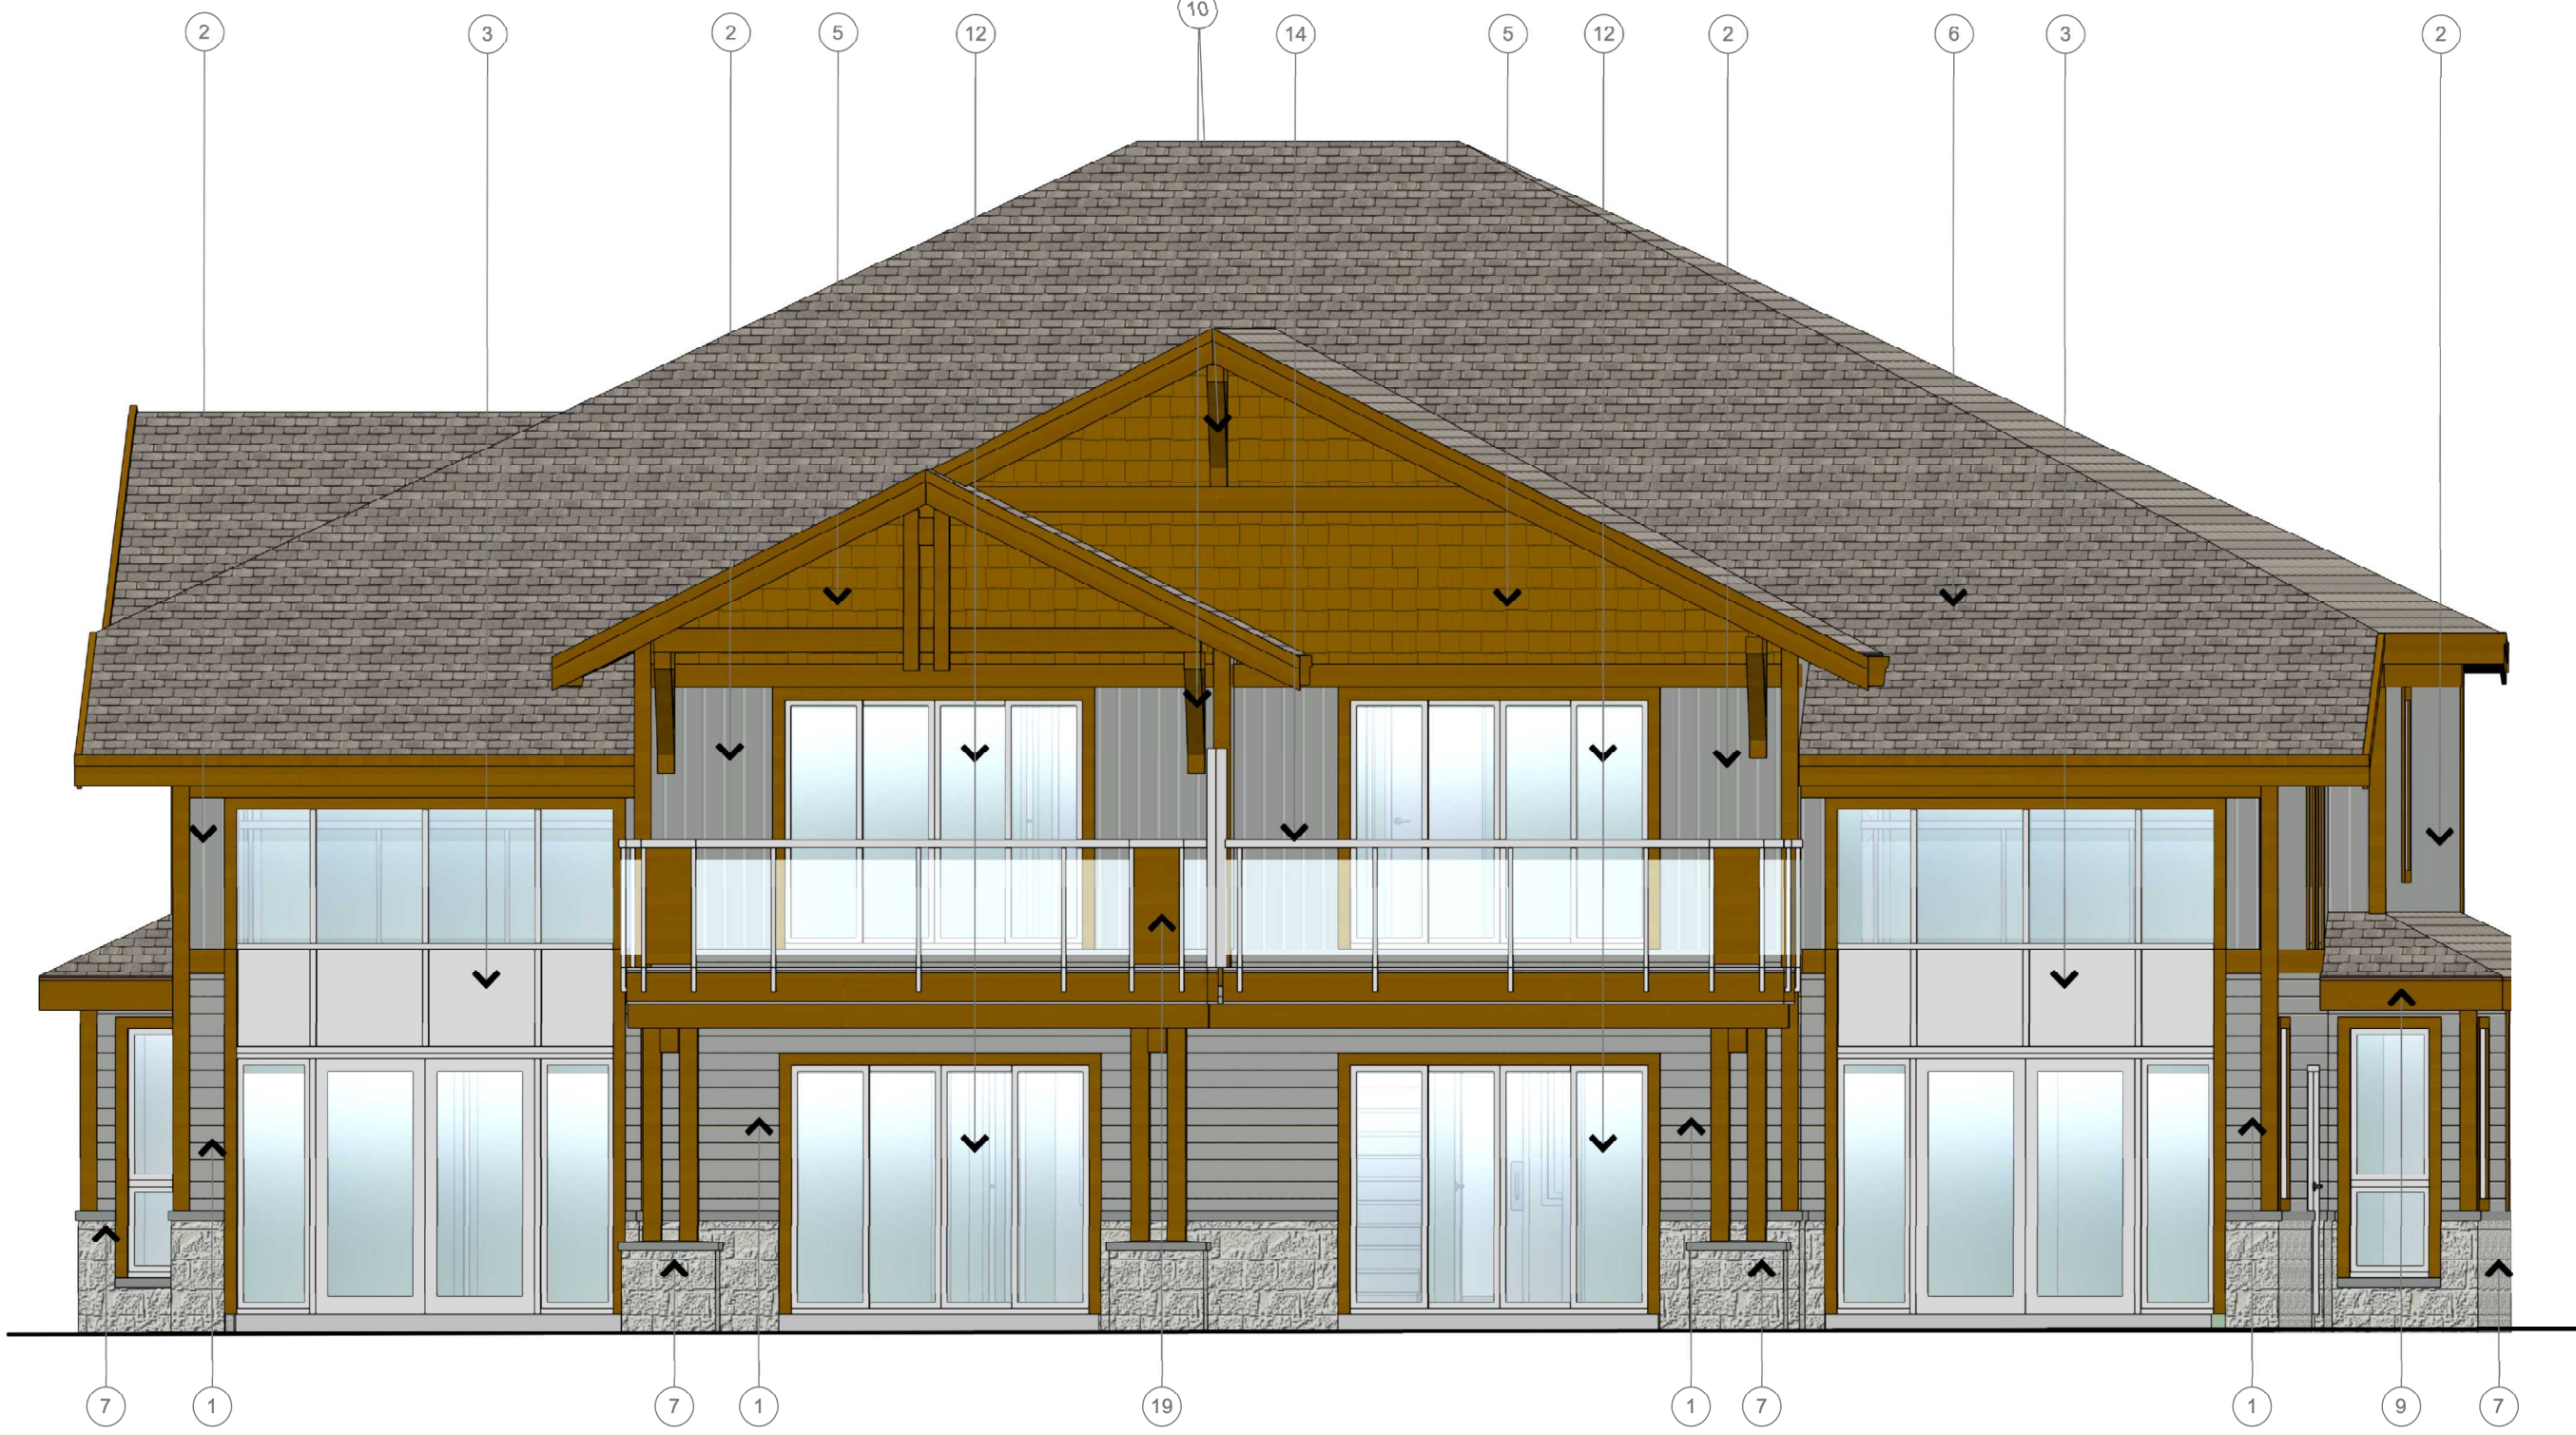


BUIDING 19 - WEST ELEVATION


BUILDING 19

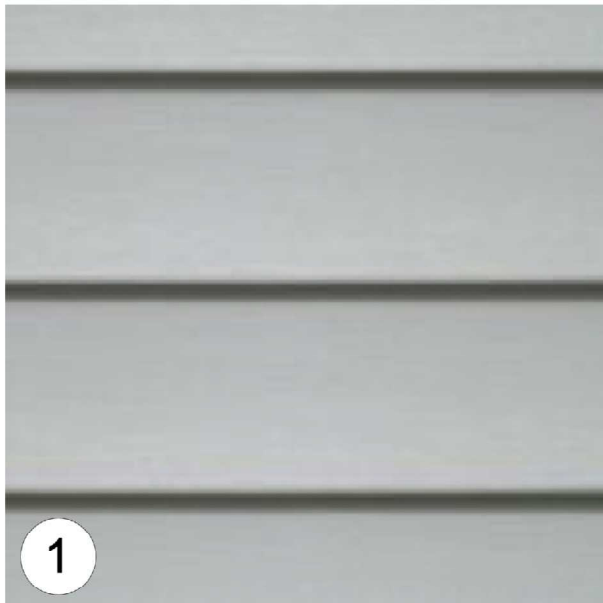

Lap siding:
HardiePlank
Colour: Gray Slate

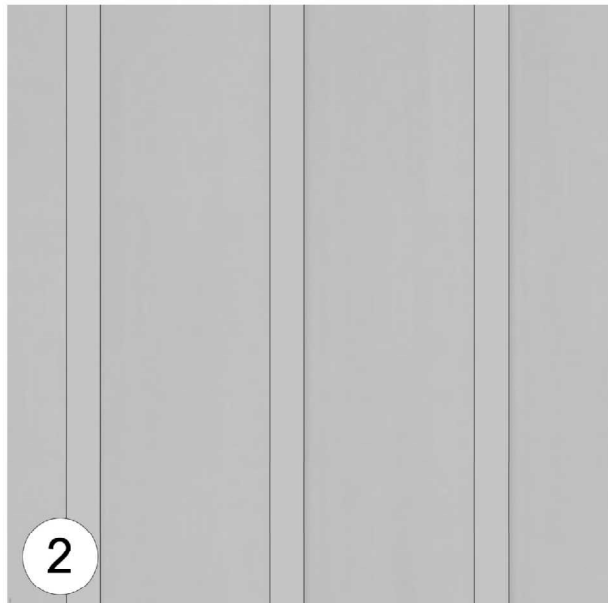

Vertical siding:
Hardie - Board and batten
Colour: Gray Slate

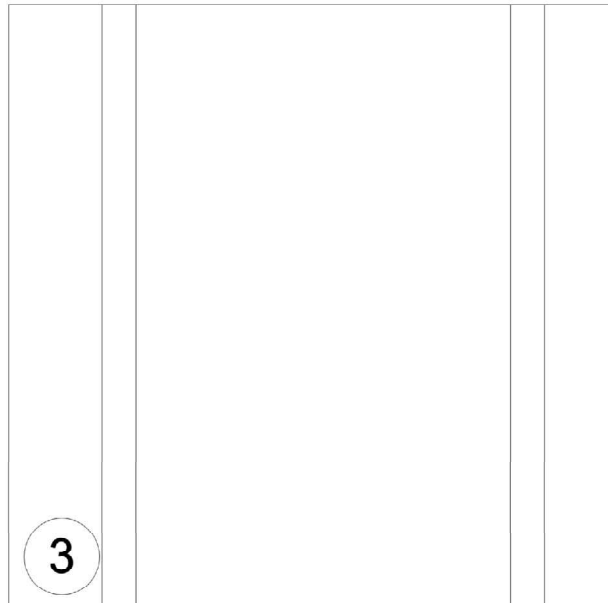


Vertical siding / Window Infill
Hardie - Board and batten
Colour: White


BUILDING 22



Lap siding:
HardiePlank
Colour: Khaki Brown

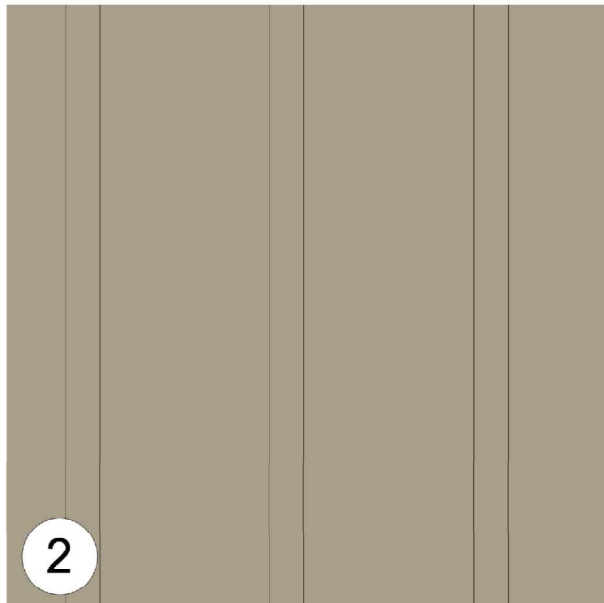


Vertical siding:
Hardie - Board and batten
Colour: Khaki Brown

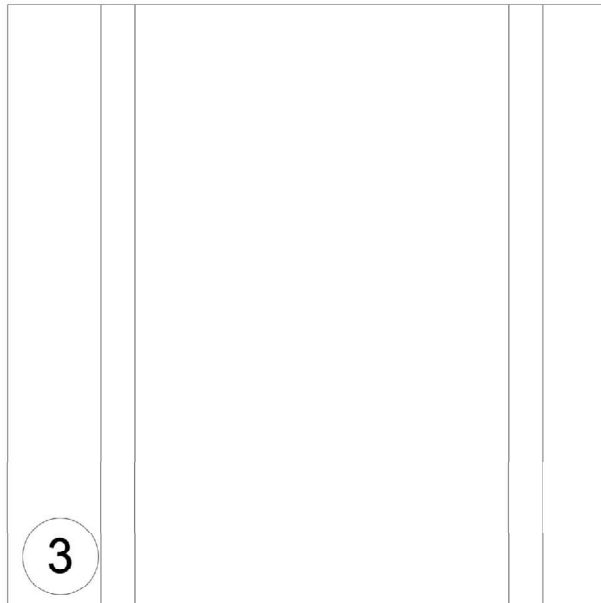


Vertical siding / Window Infill
Hardie - Board and batten
Colour: White


BUILDING 20

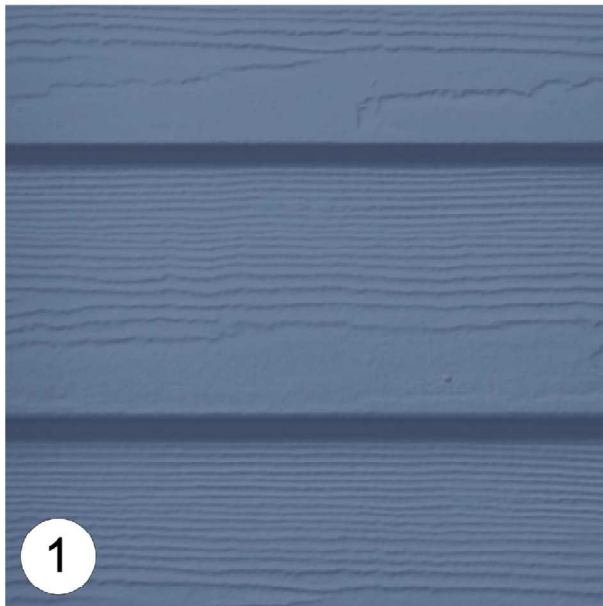

Lap siding:
HardiePlank
Colour: Evening Blue

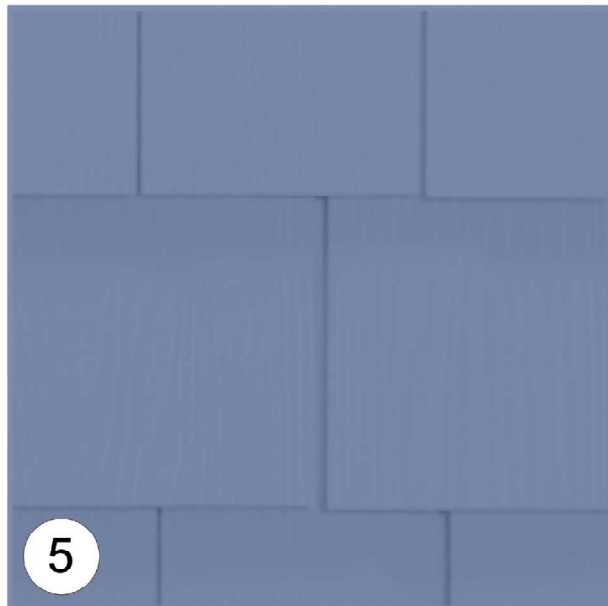

Siding:
Hardie - Shingles
Colour: Evening Blue

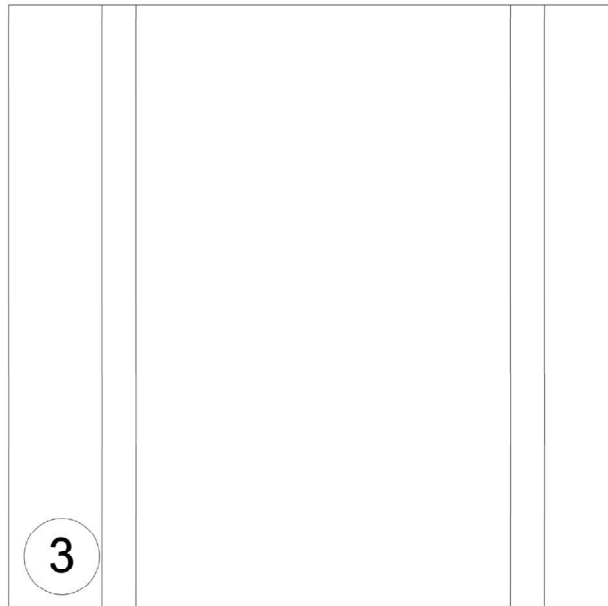


Vertical siding / Window Infill
Hardie - Board and batten
Colour: White


BUILDING 23 / BUILDING 16



Lap siding:
HardiePlank
Colour: SW 9021 Naples Yellow

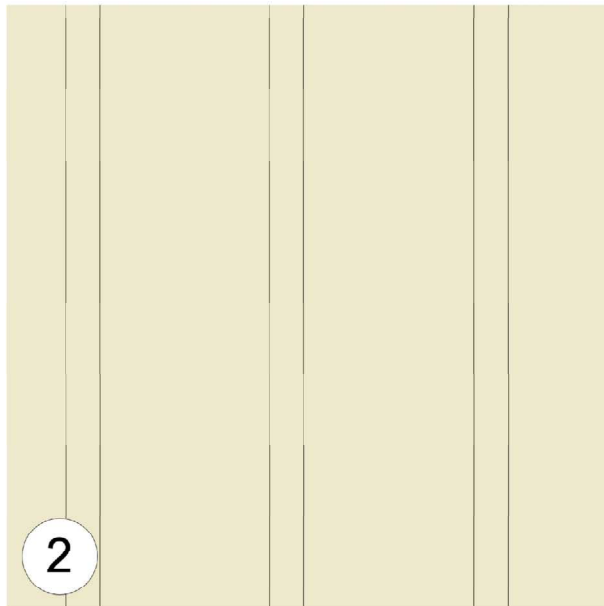

Vertical siding:
Hardie - Board and batten
Colour: SW 9021 Naples Yellow

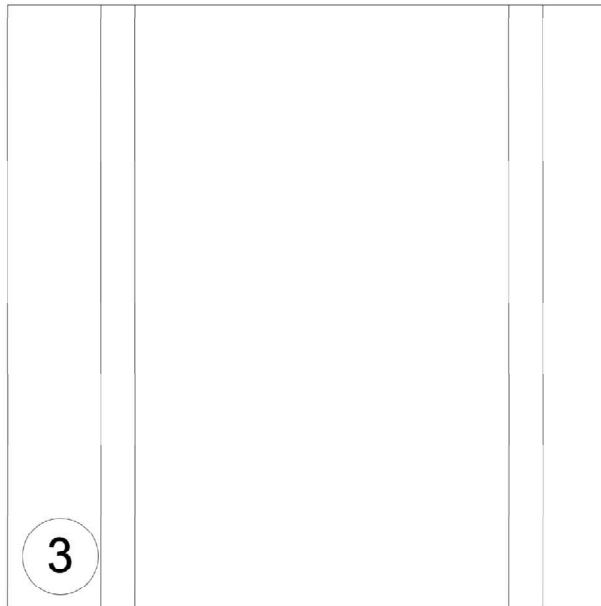


Vertical siding / Window Infill
Hardie - Board and batten
Colour: White


BUILDING 21 / BUILDING 17



Lap siding:
HardiePlank
Colour: Mountain sage

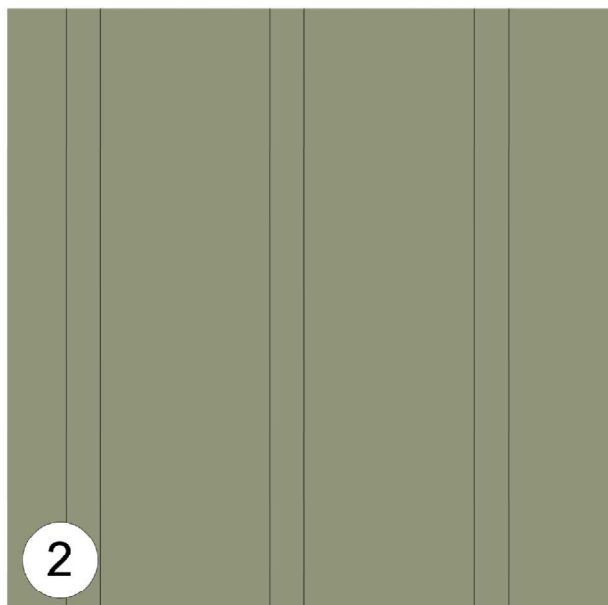


Vertical siding:
Hardie - Board and batten
Colour: Mountain sage

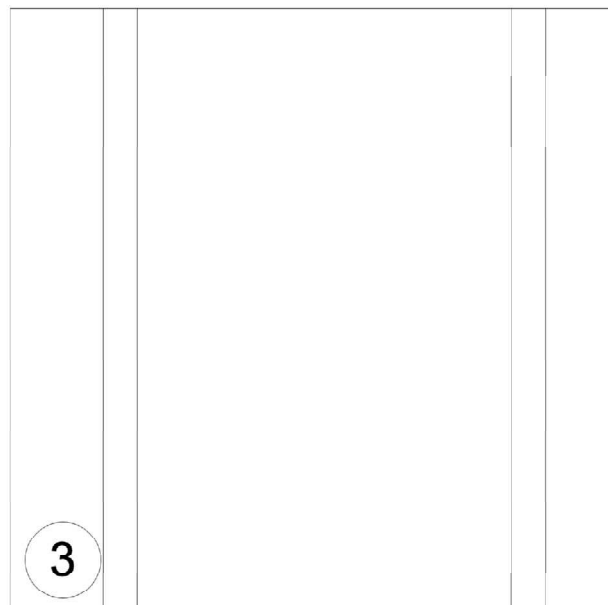


Vertical siding / Window Infill
Hardie - Board and batten
Colour: White




Siding:
Hardie - Shingles
Colour: SW 9105 - Almond Roca

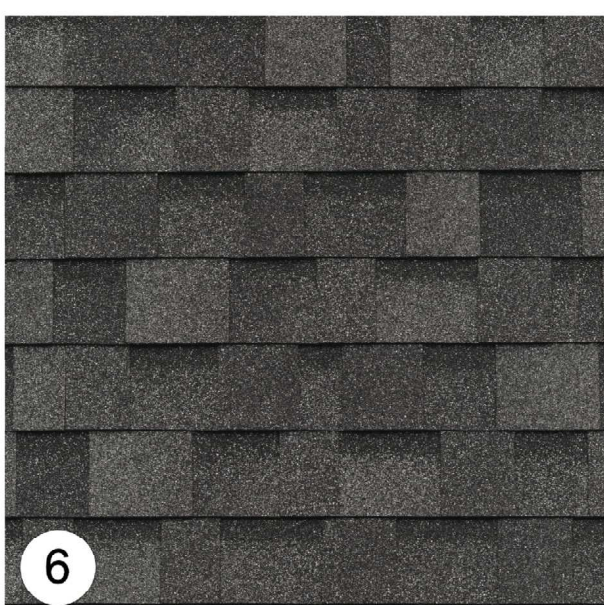

Asphalt Roof Shingles:
IKO Cambridge
Charcoal Grey

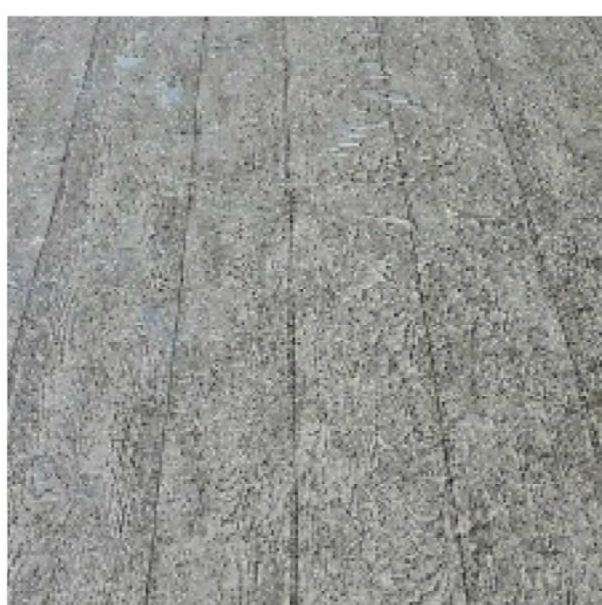

Deck:
Advanced Decking
Mil Grey Pearl Plank

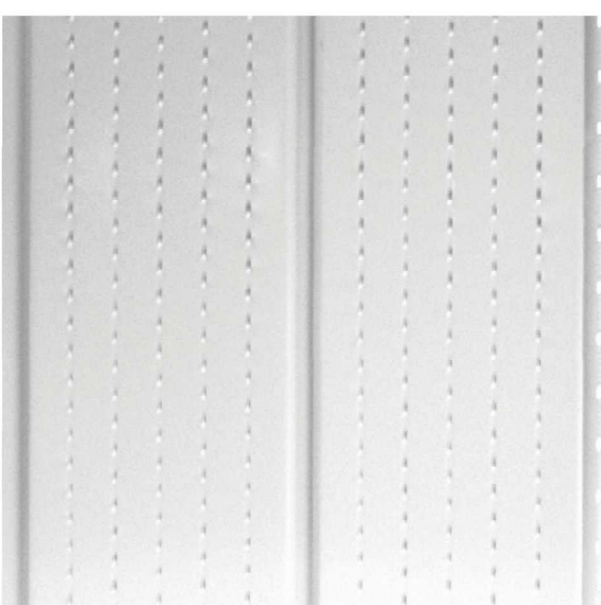

Soffit:
Gentek - White




Aluminum Railing:
colour: White



Gutter & Downpipe:
Gentek - Graphite 5P5



Stone Cap

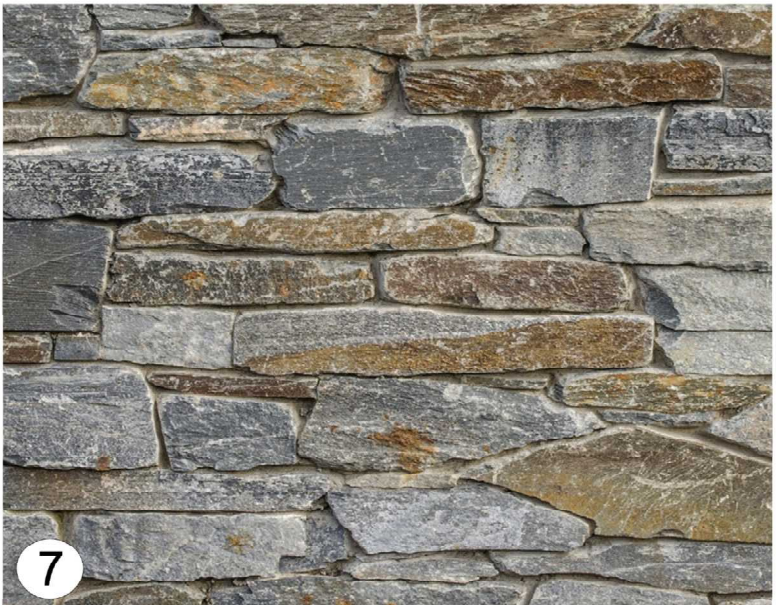

Stone Cladding:
Cultured stone - K2 Natural Ledge Stine Veneer

Materials

- 1 Hardie Siding Horizontal Lap
- 2 Hardie Board & Batten
- 3 Hardie Panel
- 4 Hardie Trim
- 5 Hardie Siding Shingles
- 6 Asphalt Shingles Roof
- 7 Cultured Stone
- 8 Wood Trim
- 9 Wood Fascia Board
- 10 Wood Bracket
- 11 Double-Glazed Vinyl Frame windows/ Fiberglass Glazed Doors
- 12 Vinyl Sliding Door
- 13 Main Entry Door/ Fiberglass glazed
- 14 Aluminum Railing
- 15 Privacy Screen
- 16 Concrete Stair
- 17 Wood Post
- 18 Overhead Garage Door with Glazing Panel
- 19 Wood Panel

Seal



NSDA
ARCHITECTS

201-134 Abbott St
Vancouver BC
Canada V6B 2K4
T 604.669.1926
F 604.683.2241
info@nsda.bc.ca
www.nsda.bc.ca

Copyright Reserved. This plan and design is and at all times remains the exclusive property of NSDA Architects and cannot be used without the architects' written consent.

Project
Oliver's Landing
at Furry Creek
Fine Peace

Civic Address
63-72 Waterfront Drive
57-62 Beach Drive

Sheet Title
Colour Scheme
Elevations East-West
BLDG 19

Project Number
22032

Scale

Sheet Number
A-010A






BUIDING 19 - NORTH ELEVATION




BUIDING 19 - SOUTH ELEVATION


BUILDING 19

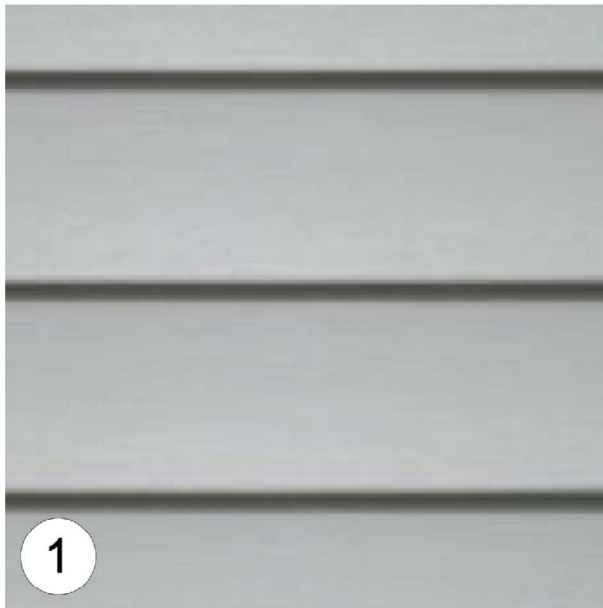

1
Lap siding:
HardiePlank
Colour: Gray Slate

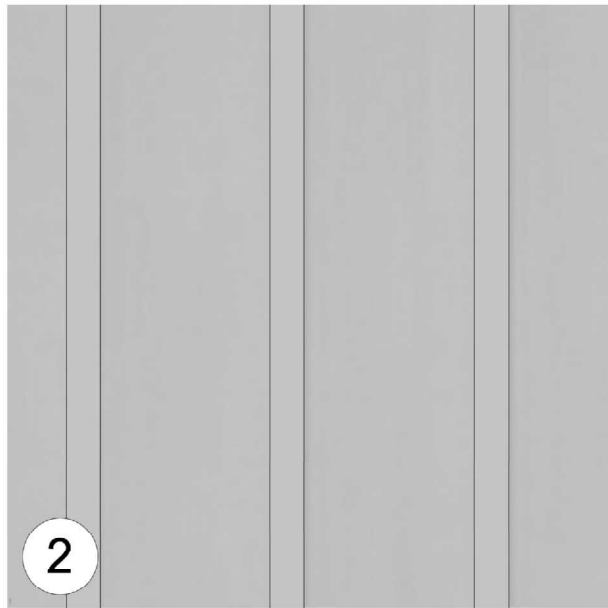

2
Vertical siding:
Hardie - Board and batten
Colour: Gray Slate

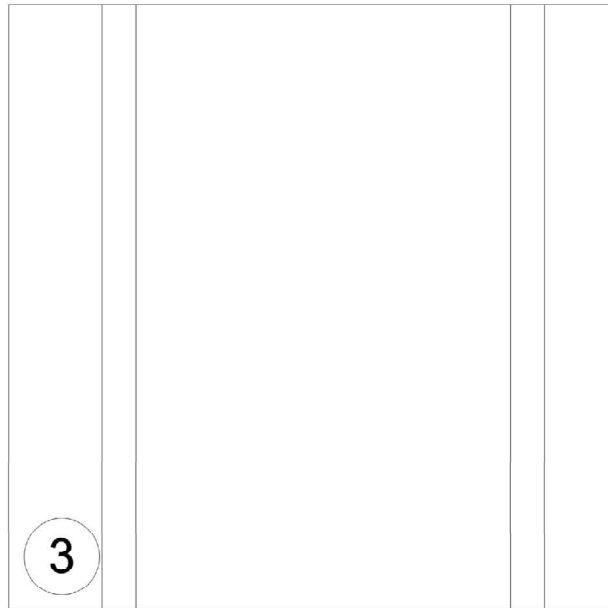


3
Vertical siding / Window Infill
Hardie - Board and batten
Colour: White


BUILDING 22



1
Lap siding:
HardiePlank
Colour: Khaki Brown

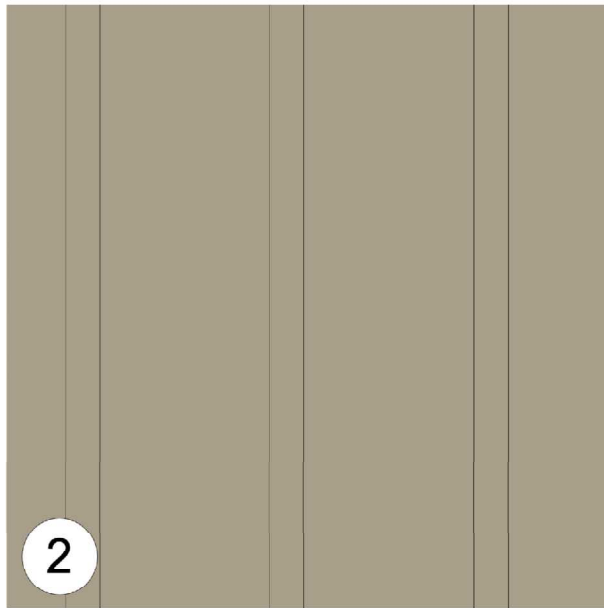


2
Vertical siding:
Hardie - Board and batten
Colour: Khaki Brown

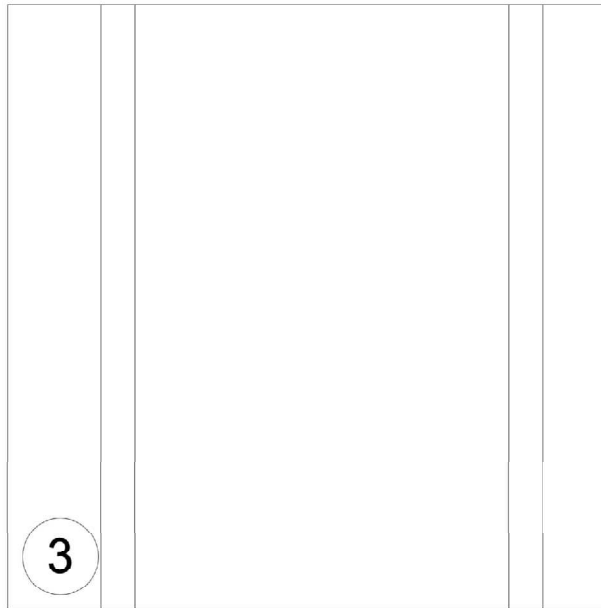


3
Vertical siding / Window Infill
Hardie - Board and batten
Colour: White


BUILDING 20

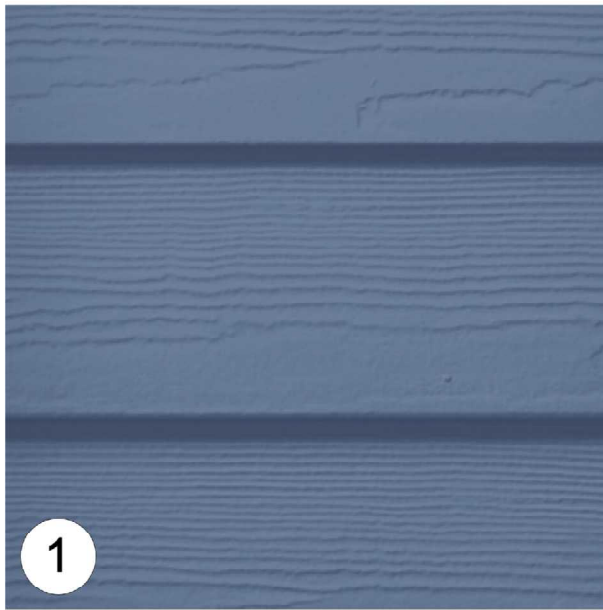

1
Lap siding:
HardiePlank
Colour: Evening Blue

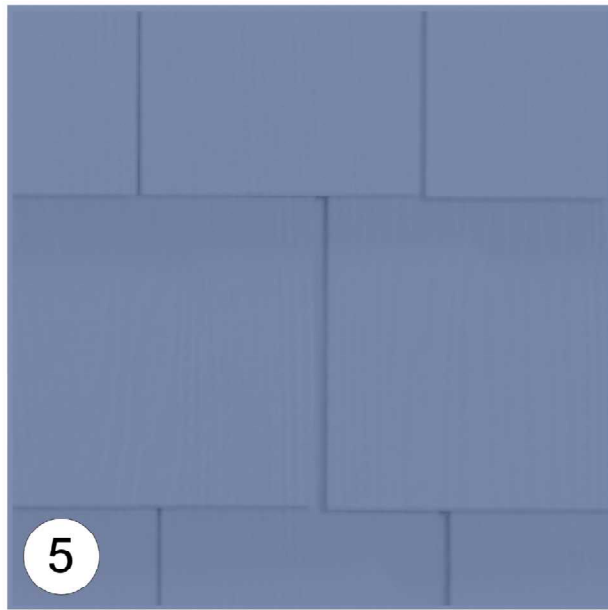

5
Siding:
Hardie - Shingles
Colour: Evening Blue

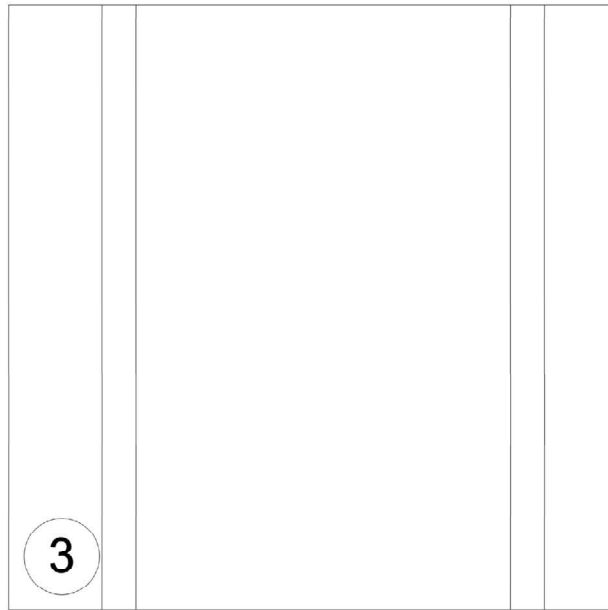


3
Vertical siding / Window Infill
Hardie - Board and batten
Colour: White


BUILDING 23 / BUILDING 16



1
Lap siding:
HardiePlank
Colour: SW 9021 Naples Yellow

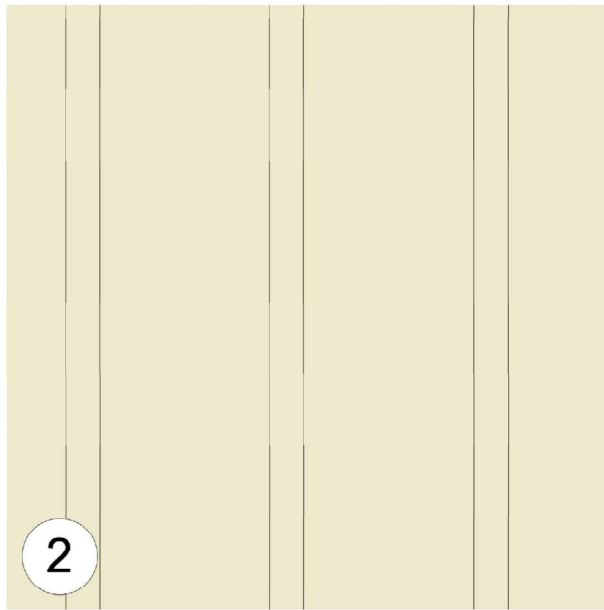

2
Vertical siding:
Hardie - Board and batten
Colour: SW 9021 Naples Yellow

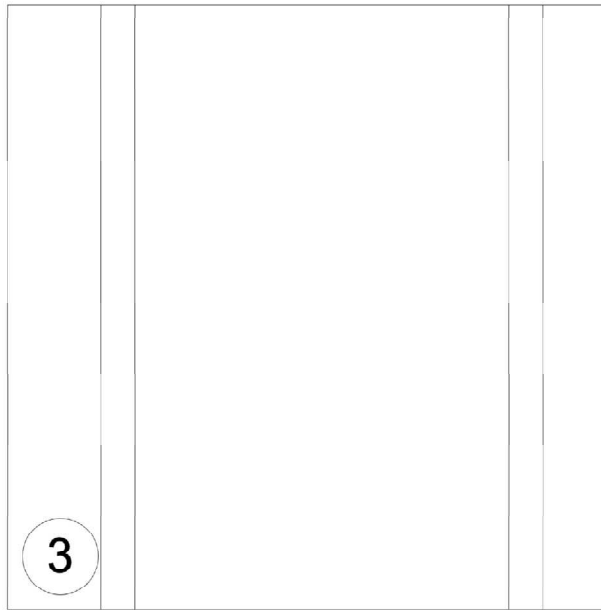


3
Vertical siding / Window Infill
Hardie - Board and batten
Colour: White


BUILDING 21 / BUILDING 17



1
Lap siding:
HardiePlank
Colour: Mountain sage

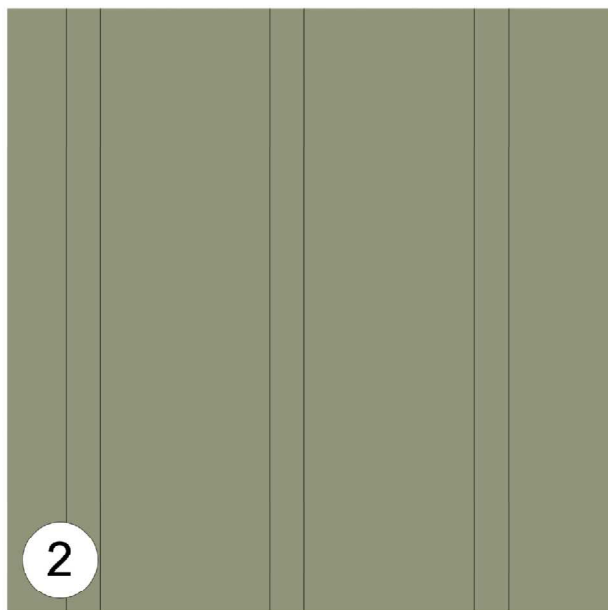

2
Vertical siding:
Hardie - Board and batten
Colour: Mountain sage

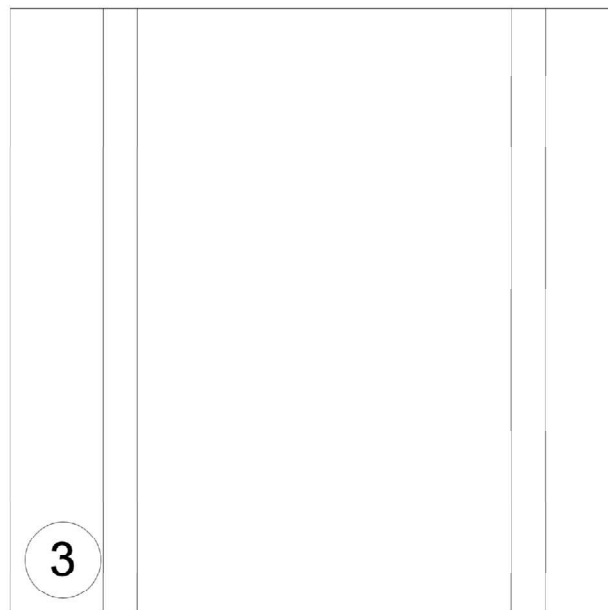


3
Vertical siding / Window Infill
Hardie - Board and batten
Colour: White




5
Siding:
Hardie - Shingles
Colour: SW 9105 - Almond Roca




6
Asphalt Roof Shingles:
IKO Cambridge
Charcoal Grey

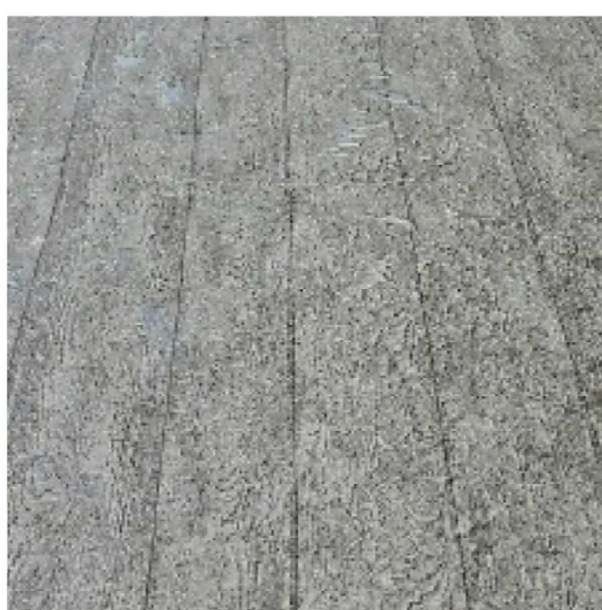

Deck:
Advanced Decking
Mil Grey Pearl Plank

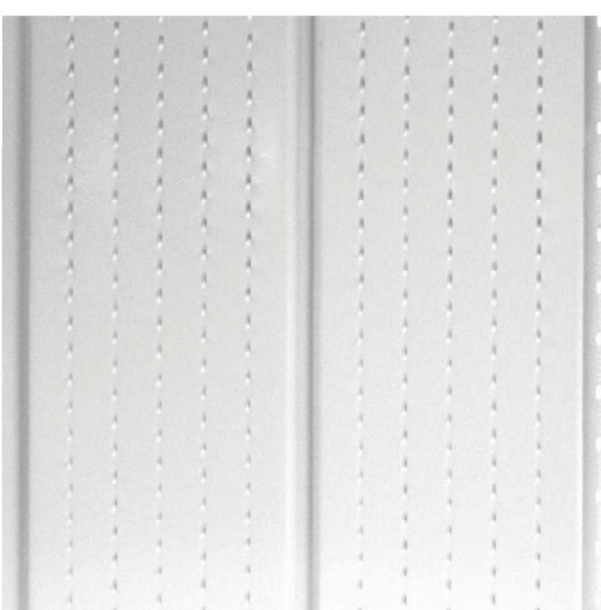

Soffit:
Gentek - White

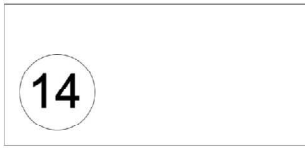

14
Aluminum Railing:
colour: White



Gutter & Downpipe:
Gentek - Graphite 5P5



Stone Cap



7
Stone Cladding:
Cultured stone - K2 Natural Ledge Stine Veneer

Materials

- 1 Hardie Siding Horizontal Lap
- 2 Hardie Board & Batten
- 3 Hardie Panel
- 4 Hardie Trim
- 5 Hardie Siding Shingles
- 6 Asphalt Shingles Roof
- 7 Cultured Stone
- 8 Wood Trim
- 9 Wood Fascia Board
- 10 Wood Bracket
- 11 Double-Glazed Vinyl Frame windows/ Fiberglass Glazed Doors
- 12 Vinyl Sliding Door
- 13 Main Entry Door/ Fiberglass glazed
- 14 Aluminum Railing
- 15 Privacy Screen
- 16 Concrete Stair
- 17 Wood Post
- 18 Overhead Garage Door with Glazing Panel
- 19 Wood Panel

Seal



NSDA
ARCHITECTS

201-134 Abbott St
Vancouver BC
Canada V6B 2K4

T 604.669.1926

F 604.683.2241

info@nsda.bc.ca

www.nsda.bc.ca

Copyright Reserved. This plan and design is and at all times remains the exclusive property of NSDA Architects and cannot be used without the architect's written consent.

Project

Oliver's Landing
at Furry Creek
Fine Peace

Civic Address

63-72 Waterfront Drive
57-62 Beach Drive

Sheet Title

Colour Scheme
Elevations North-South
BLDG 19

Project Number


22032

Scale

Sheet Number

A-010B




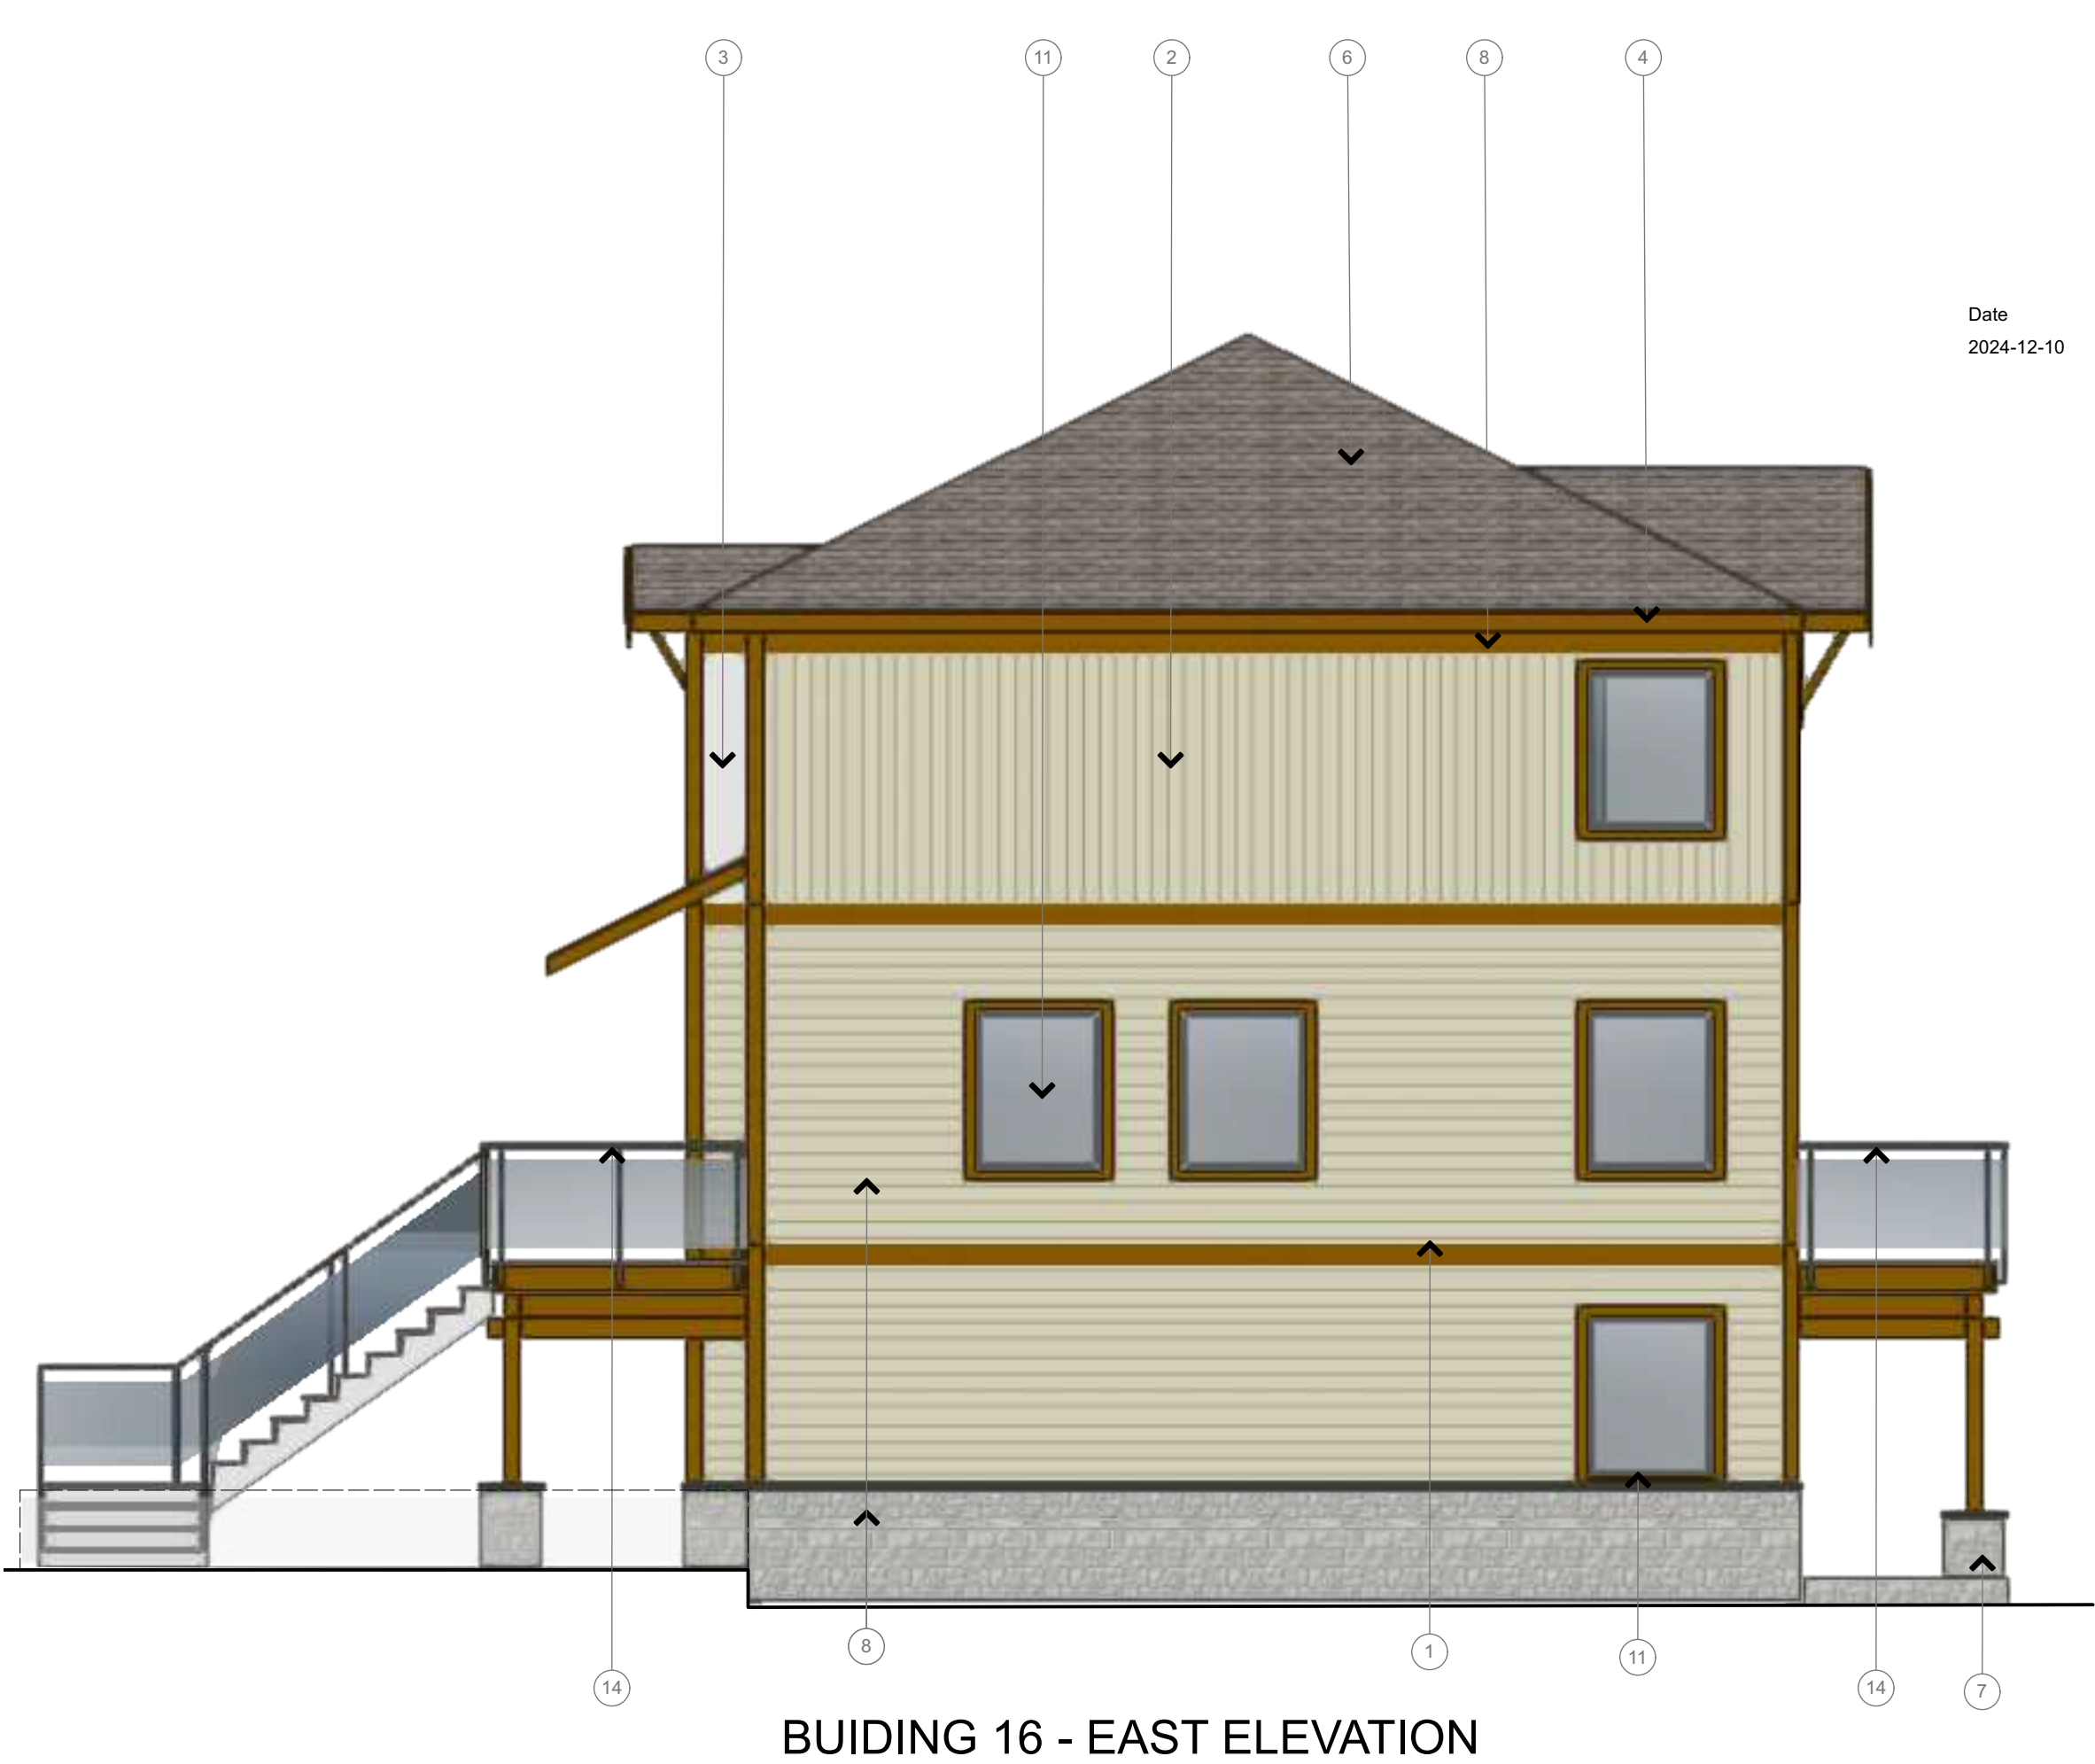


BUILDING 23 / BUILDING 16



1
Lap siding:
HardiePlank
Colour: SW 9021 Naples Yellow

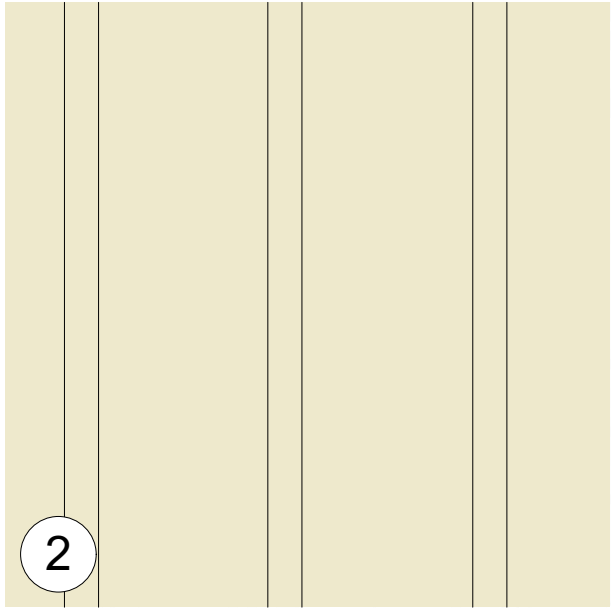

2
Vertical siding:
Hardie - Board and batten
Colour: SW 9021 Naples Yellow

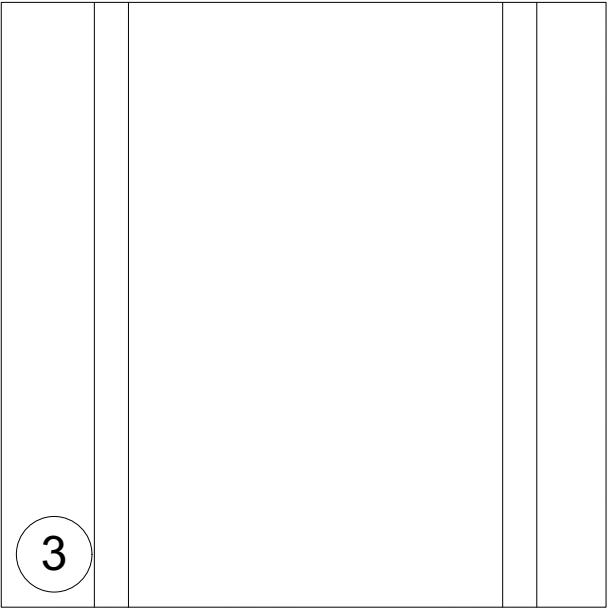


3
Siding:
Hardie - Panel
Colour: White


BUILDING 21 / BUILDING 17



1
Lap siding:
HardiePlank
Colour: Mountain sage

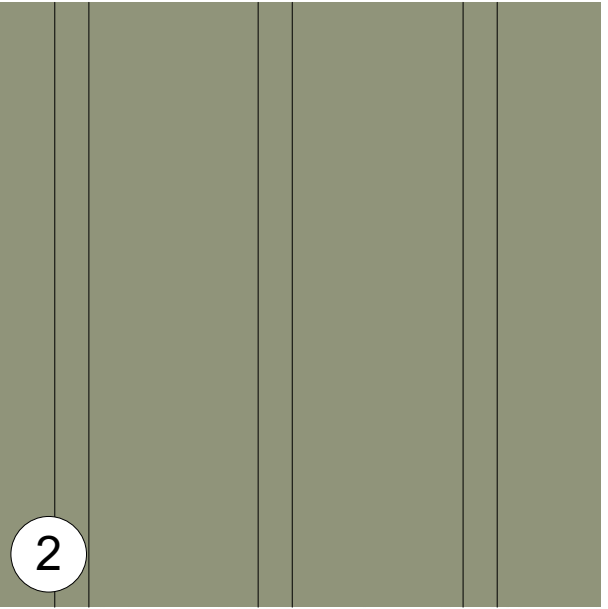


2
Vertical siding:
Hardie - Board and batten
Colour: Mountain sage

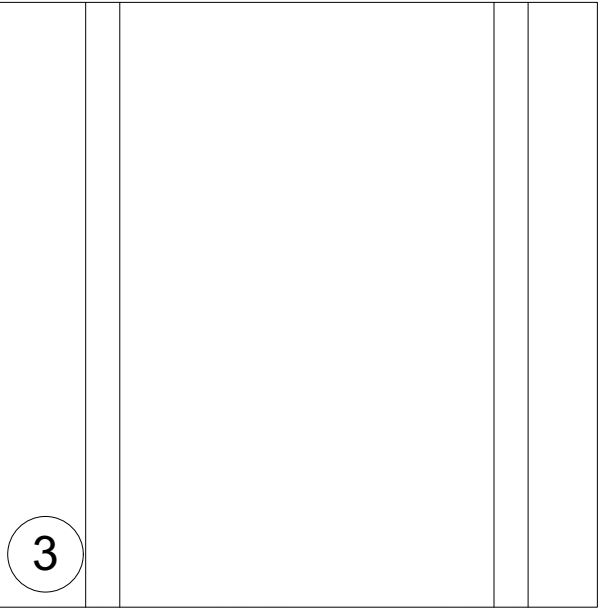

3
Vertical siding / Window Infill
Hardie - Board and batten
Colour: White



5
Siding:
Hardie - Shingles
Colour: SW 9105 - Almond Roca

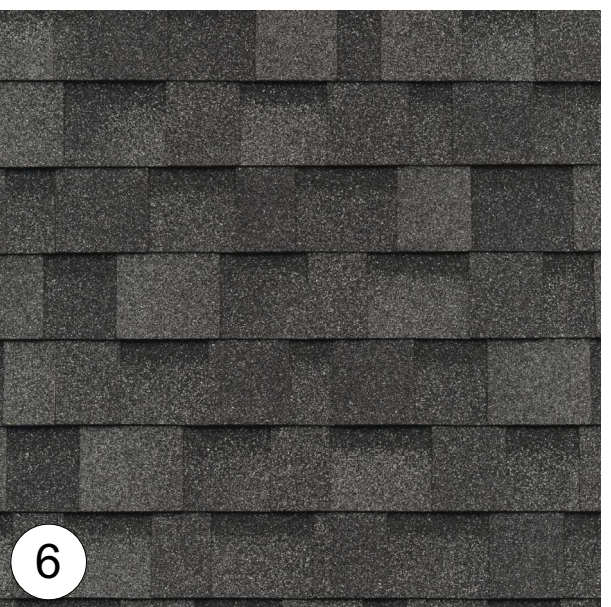

6
Asphalt Roof Shingles:
IKO Cambridge
Charcoal Grey




7
Deck:
Advanced Decking
Mil Grey Pearl Plank




14
Aluminum Railing:
colour: White



15
Gutter & Downpipe:
Gentek - Graphite 5P5

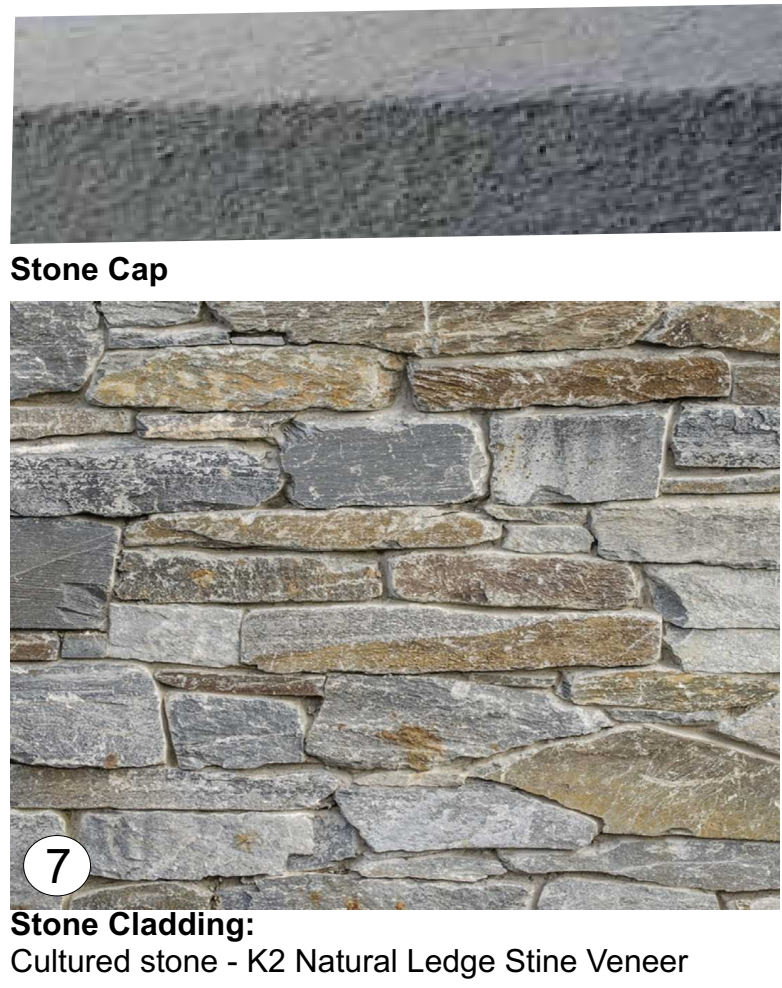

Materials	
1	Hardie Siding Horizontal Lap
2	Hardie Board & Batten
3	Hardie Panel
4	Hardie Trim
5	Hardie Siding Shingles
6	Asphalt Shingles Roof
7	Cultured Stone
8	Wood Trim
9	Wood Fascia Board
10	Wood Bracket
11	Double-Glazed Vinyl Frame windows/ Fiberglass Glazed Doors
12	Vinyl Sliding Door
13	Main Entry Door/ Fiberglass glazed
14	Aluminum Railing
15	Privacy Screen
16	Concrete Stair
17	Wood Post
18	Overhead Garage Door with Glazing Panel
19	Wood Panel

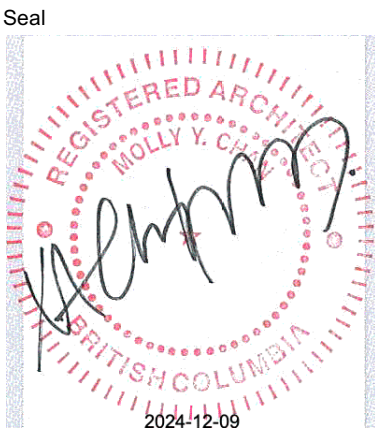

NSDA
ARCHITECTS
201-134 Abbott St
Vancouver BC
Canada V6B 2K4
T 604.669.1926
F 604.683.2241
info@nsda.bc.ca
www.nsda.bc.ca

Copyright Reserved. This plan and design is and at all times remains the exclusive property of NSDA Architects and cannot be used without the architects written consent.

Project
**Oliver's Landing
at Furry Creek
Fine Peace**

Sheet Title
**Colour Scheme
Elevations North-East
BLDG 16**

Project Number
22032
Scale

Sheet Number
A-10C



BUILDING 16 - SOUTH ELEVATION



BUILDING 16 - WEST ELEVATION

Consultants


Date
2024-12-10

Issue / Revisions
Issued for Form, Character DP


BUILDING 23 / BUILDING 16



1
Lap siding:
HardiePlank
Colour: SW 9021 Naples Yellow

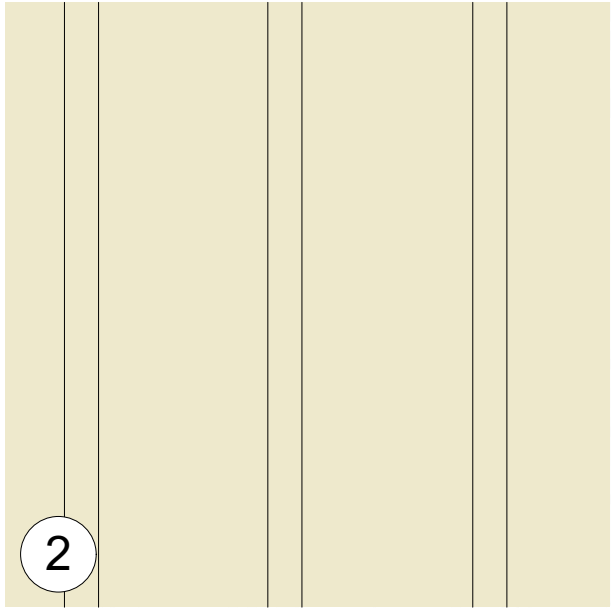

2
Vertical siding:
Hardie - Board and batten
Colour: SW 9021 Naples Yellow

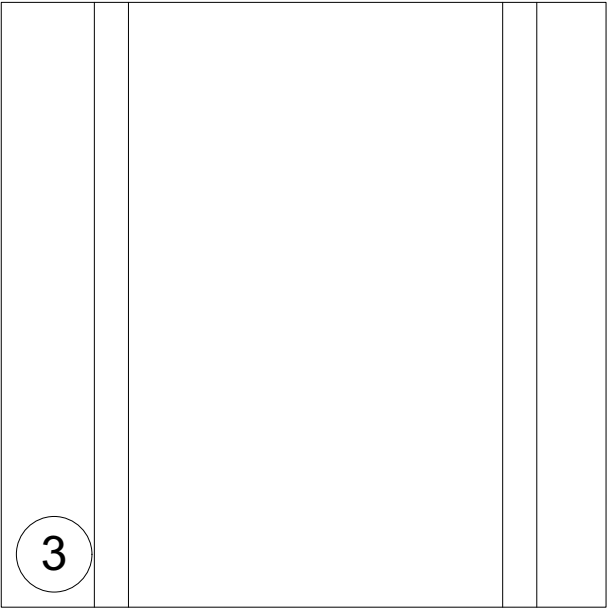


3
Siding:
Hardie - Panel
Colour: White


BUILDING 21 / BUILDING 17



1
Lap siding:
HardiePlank
Colour: Mountain sage

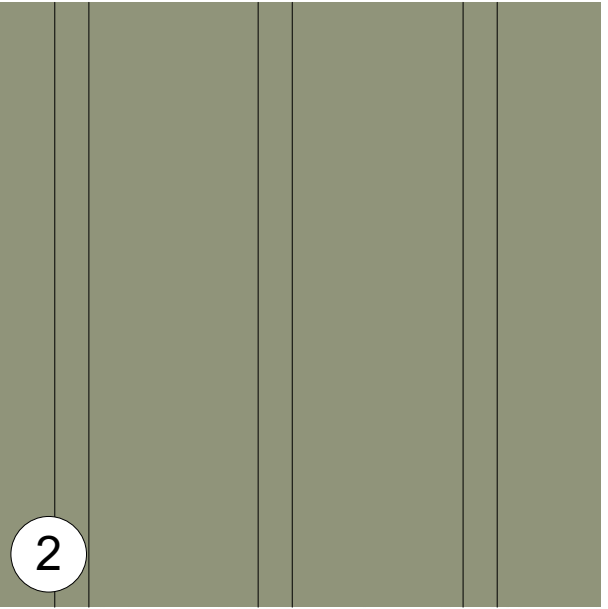


2
Vertical siding:
Hardie - Board and batten
Colour: Mountain sage

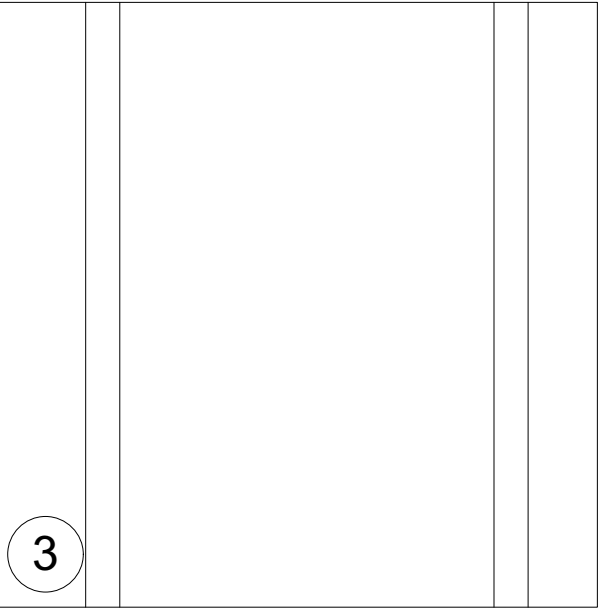

3
Vertical siding / Window Infill
Hardie - Board and batten
Colour: White



5
Siding:
Hardie - Shingles
Colour: SW 9105 - Almond Roca

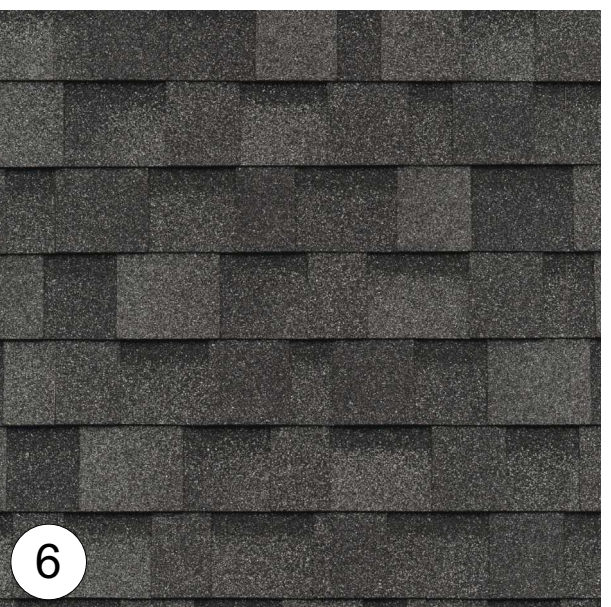


6
Asphalt Roof Shingles:
IKO Cambridge
Charcoal Grey



14
Aluminum Railing:
colour: White




15
Deck:
Advanced Decking
Mil Grey Pearl Plank

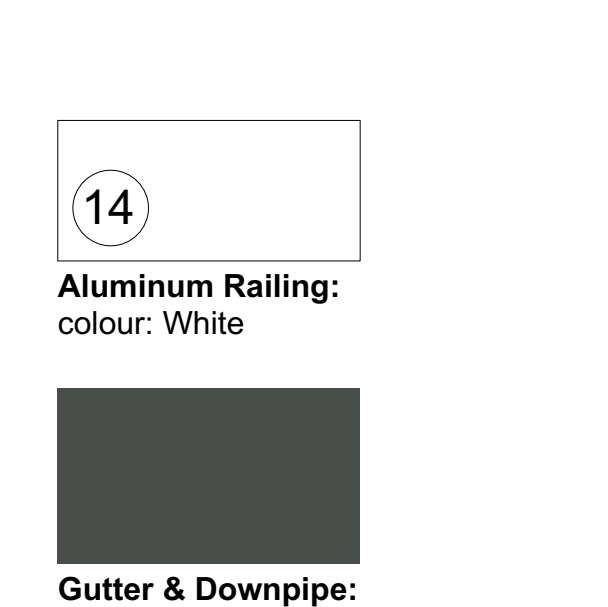

16
Gutter & Downpipe:
Gentek - Graphite 5P5



7
Stone Cap

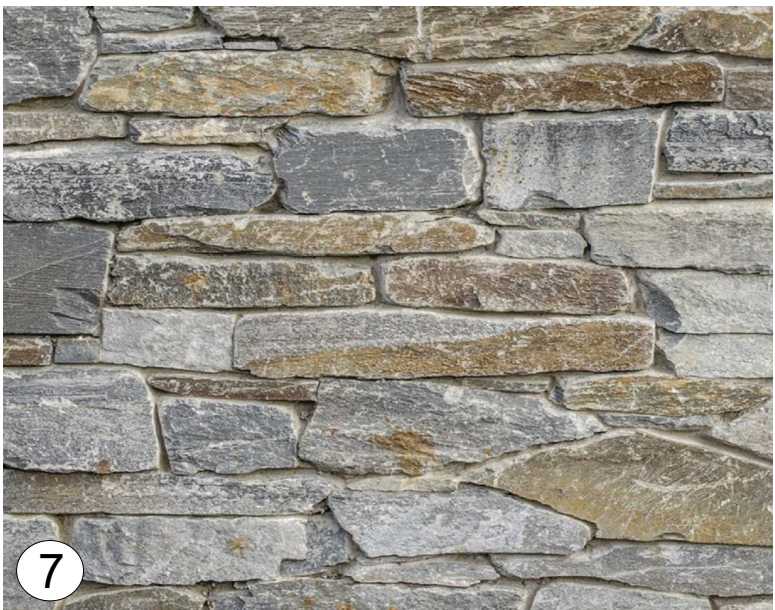

7
Stone Cladding:
Cultured stone - K2 Natural Ledge Stone Veneer



Keyplan

Materials	
1	Hardie Siding Horizontal Lap
2	Hardie Board & Batten
3	Hardie Panel
4	Hardie Trim
5	Hardie Siding Shingles
6	Asphalt Shingles Roof
7	Cultured Stone
8	Wood Trim
9	Wood Fascia Board
10	Wood Bracket
11	Double-Glazed Vinyl Frame windows/ Fiberglass Glazed Doors
12	Vinyl Sliding Door
13	Main Entry Door/ Fiberglass glazed
14	Aluminum Railing
15	Privacy Screen
16	Concrete Stair
17	Wood Post
18	Overhead Garage Door with Glazing Panel
19	Wood Panel

Seal



NSDA
ARCHITECTS

201-134 Abbott St
Vancouver, BC
Canada V6B 2K4
T 604.669.1926
F 604.683.2241
info@nsda.bc.ca
www.nsda.bc.ca

Copyright Reserved. This plan and design is and at all times remains the exclusive property of NSDA Architects and cannot be used without the architects' written consent.

Project
**Oliver's Landing
at Furry Creek
Fine Peace**

Sheet Title
**Colour Scheme
Elevations South-West
BLDG 16**

Project Number
22032
Scale

Sheet Number


A-10D




BUILDING 23 / BUILDING 16



Lap siding:
HardiePlank
Colour: SW 9021 Naples Yellow

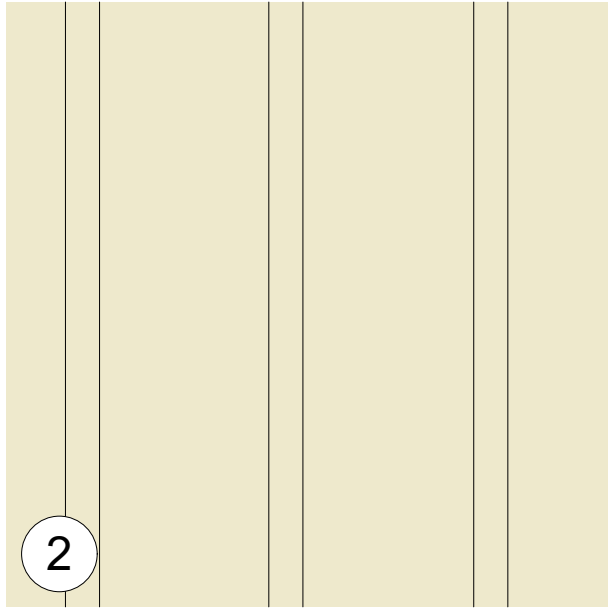

Vertical siding:
Hardie - Board and batten
Colour: SW 9021 Naples Yellow

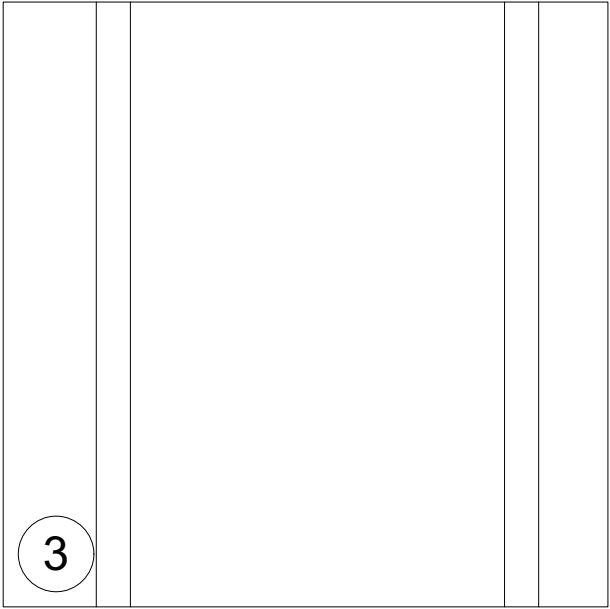


Siding:
Hardie - Panel
Colour: White


BUILDING 21 / BUILDING 17



Lap siding:
HardiePlank
Colour: Mountain sage

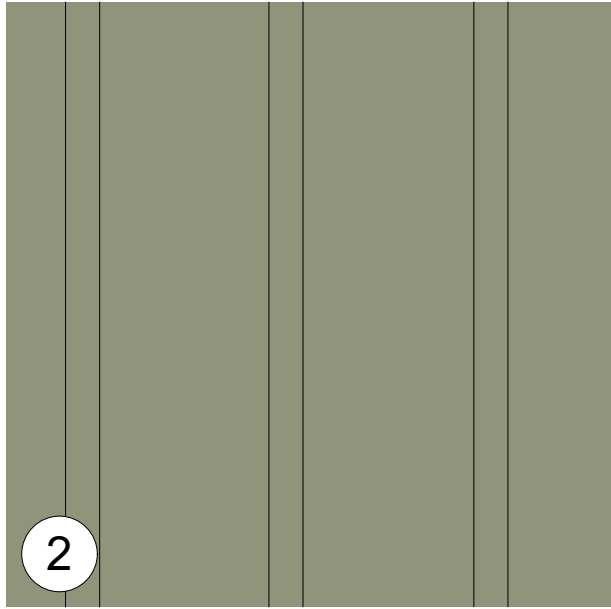

Vertical siding:
Hardie - Board and batten
Colour: Mountain sage

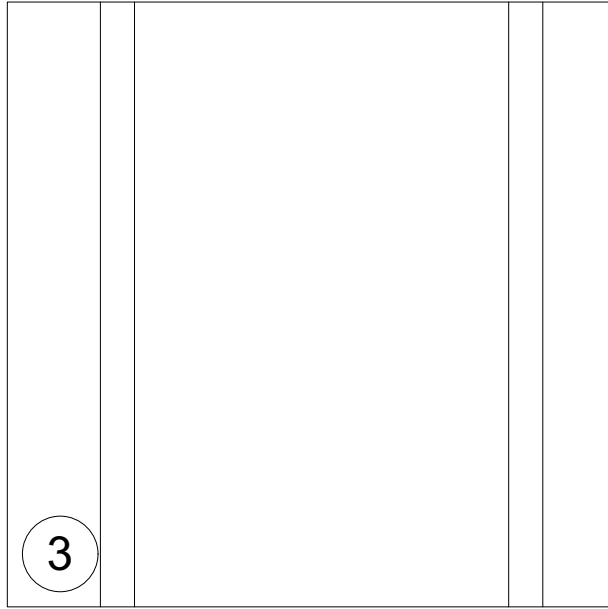

Vertical siding / Window Infill
Hardie - Board and batten
Colour: White




Siding:
Hardie - Shingles
Colour: SW 9105 - Almond Roca



Asphalt Roof Shingles:
IKO Cambridge
Charcoal Grey



Deck:
Advanced Decking
Mil Grey Pearl Plank

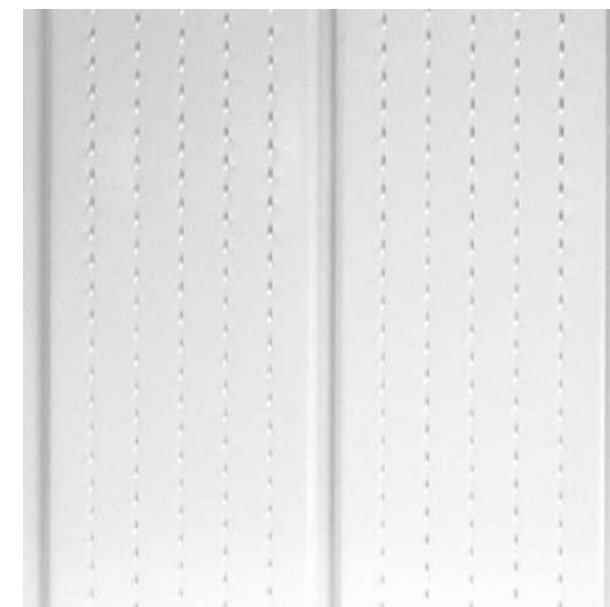

Soffit:
Gentek - White



Gutter & Downpipe:
Gentek - Graphite 5P5



Stone Cap




Stone Cladding:
Cultured stone - K2 Natural Ledge Stine Veneer



Materials

- ① Hardie Siding Horizontal Lap
- ② Hardie Board & Batten
- ③ Hardie Panel
- ④ Hardie Trim
- ⑤ Hardie Siding Shingles
- ⑥ Asphalt Shingles Roof
- ⑦ Cultured Stone
- ⑧ Wood Trim
- ⑨ Wood Fascia Board
- ⑩ Wood Bracket
- ⑪ Double-Glazed Vinyl Frame windows/ Fiberglass Glazed Doors
- ⑫ Vinyl Sliding Door
- ⑬ Main Entry Door/ Fiberglass glazed
- ⑭ Aluminum Railing
- ⑮ Privacy Screen
- ⑯ Concrete Stair
- ⑰ Wood Post
- ⑱ Overhead Garage Door with Glazing Panel
- ⑲ Wood Panel

Seal

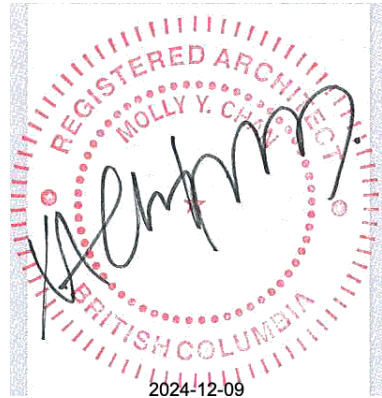

NSDA
ARCHITECTS

201-134 Abbott St
Vancouver BC
Canada V6B 2K4
T 604.669.1926
F 604.683.2241
info@nsda.bc.ca
www.nsda.bc.ca

Copyright Reserved. This plan and design is and at all times remains the exclusive property of NSDA Architects and cannot be used without the architects written consent.

Project
**Oliver's Landing
at Furry Creek
Fine Peace**

Sheet Title
**Colour Scheme
Elevations North
BLDG 17**

Project Number
22032
Scale

Sheet Number
A-110E




BUIDING 17 - SOUTH ELEVATION


BUILDING 23 / BUILDING 16



1
Lap siding:
HardiePlank
Colour: SW 9021 Naples Yellow

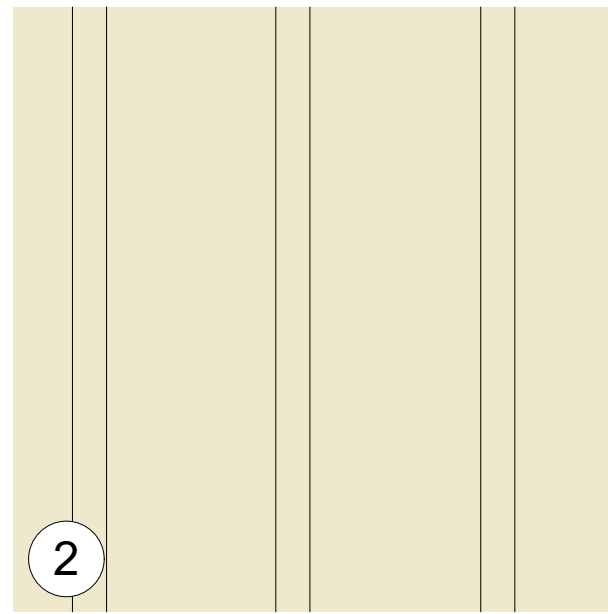

2
Vertical siding:
Hardie - Board and batten
Colour: SW 9021 Naples Yellow

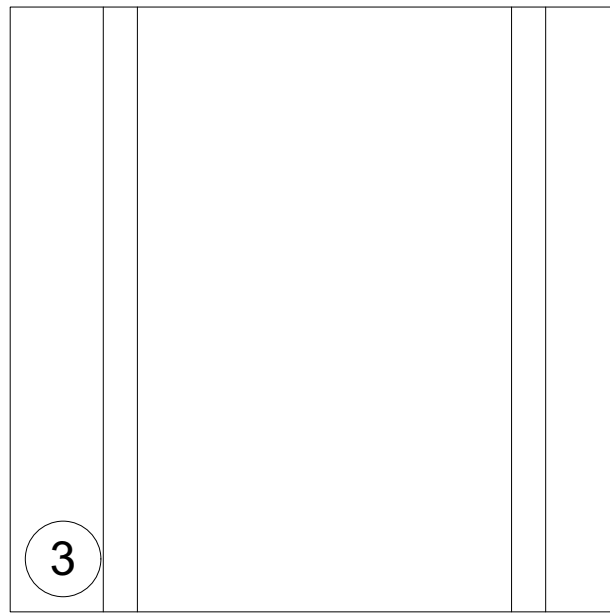


3
Siding:
Hardie - Panel
Colour: White


BUILDING 21 / BUILDING 17




1
Lap siding:
HardiePlank
Colour: Mountain sage

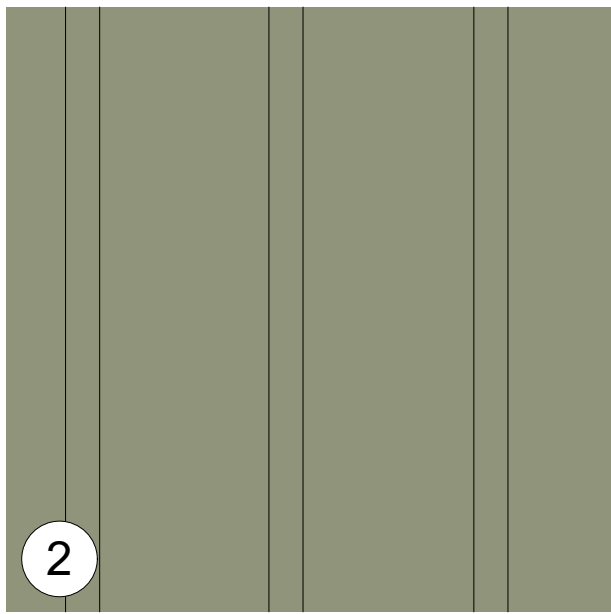


2
Vertical siding:
Hardie - Board and batten
Colour: Mountain sage

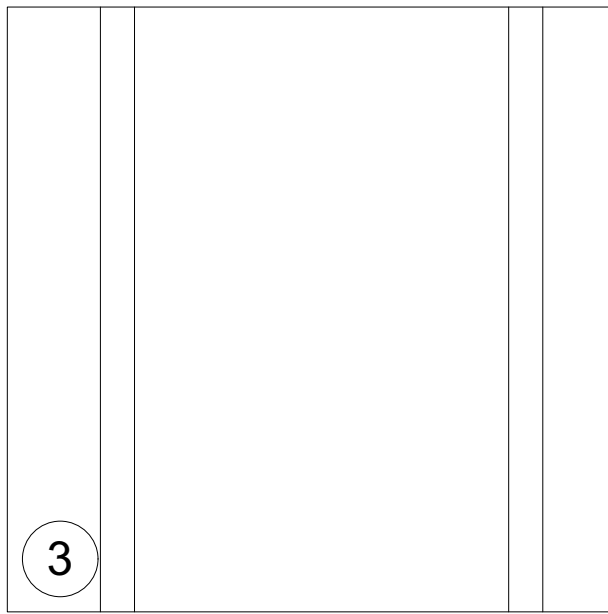

3
Vertical siding / Window Infill
Hardie - Board and batten
Colour: White

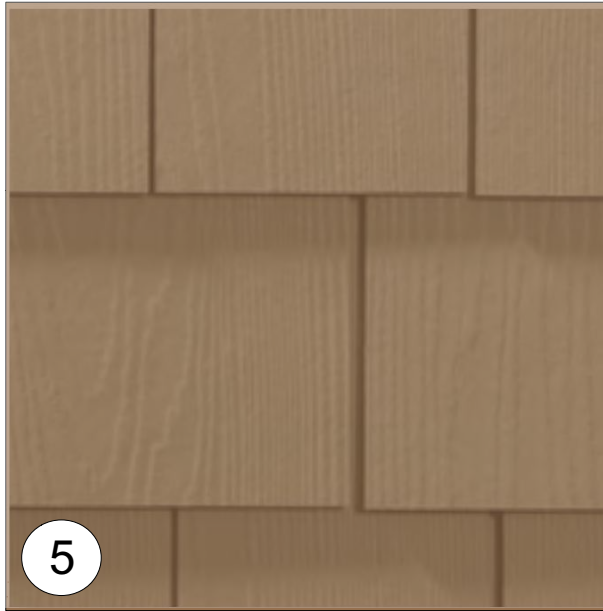


5
Siding:
Hardie - Shingles
Colour: SW 9105 - Almond Roca

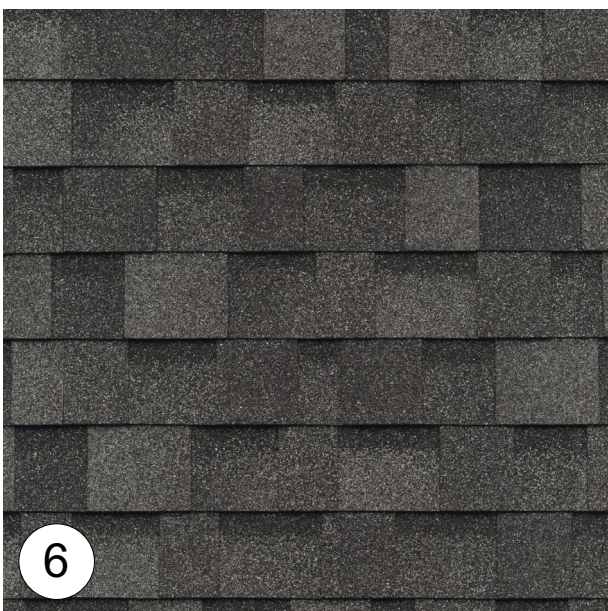


6
Asphalt Roof Shingles:
IKO Cambridge
Charcoal Grey



Deck:
Advanced Decking
Mil Grey Pearl Plank

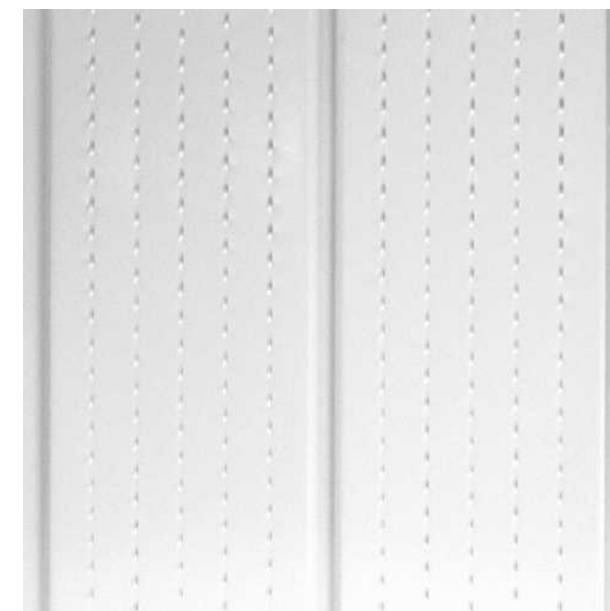

Soffit:
Gentek - White

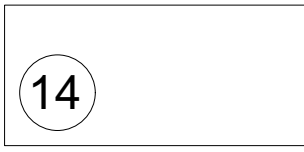


14
Aluminum Railing:
colour: White



Gutter & Downpipe:
Gentek - Graphite 5P5



Stone Cap

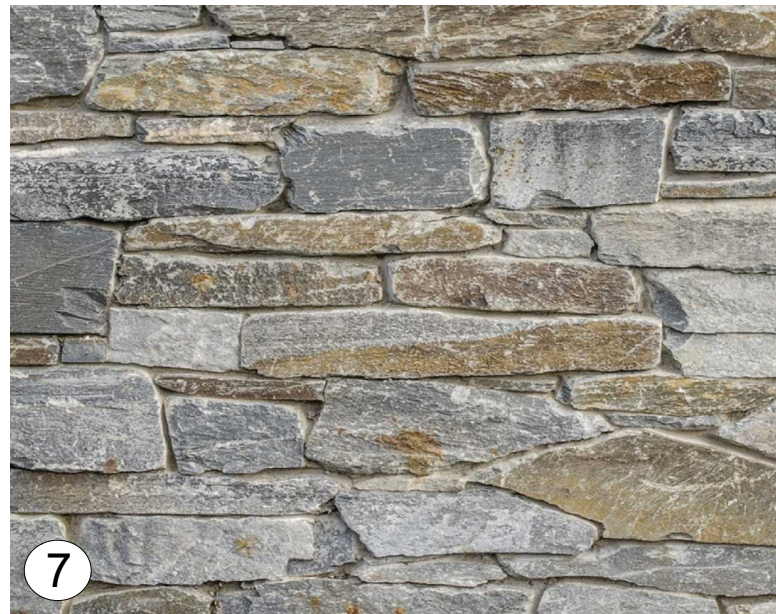


7
Stone Cladding:
Cultured stone - K2 Natural Ledge Stine Veneer



Materials

- 1 Hardie Siding Horizontal Lap
- 2 Hardie Board & Batten
- 3 Hardie Panel
- 4 Hardie Trim
- 5 Hardie Siding Shingles
- 6 Asphalt Shingles Roof
- 7 Cultured Stone
- 8 Wood Trim
- 9 Wood Fascia Board
- 10 Wood Bracket
- 11 Double-Glazed Vinyl Frame windows/ Fiberglass Glazed Doors
- 12 Vinyl Sliding Door
- 13 Main Entry Door/ Fiberglass glazed
- 14 Aluminum Railing
- 15 Privacy Screen
- 16 Concrete Stair
- 17 Wood Post
- 18 Overhead Garage Door with Glazing Panel
- 19 Wood Panel

Seal

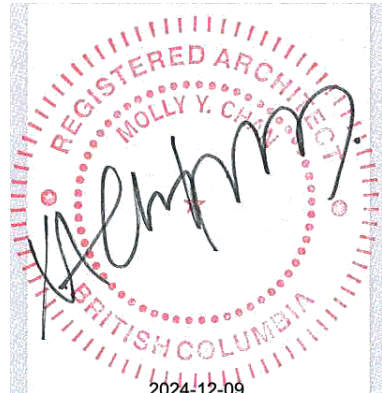

NSDA
ARCHITECTS

201-134 Abbott St
Vancouver BC
Canada V6B 2K4
T: 604.669.1926
F: 604.683.2241
info@nsda.bc.ca
www.nsda.bc.ca

Copyright Reserved. This plan and design is and at all times remains the exclusive property of NSDA Architects and cannot be used without the architects' written consent.

Project
**Oliver's Landing
at Furry Creek
Fine Peace**

Sheet Title
**Colour Scheme
Elevation South
BLDG 17**

Project Number
22032
Scale

Sheet Number
A-110F



BUIDING 17 - WEST ELEVATION




BUIDING 17 -EAST ELEVATION


BUILDING 23 / BUILDING 16



1
Lap siding:
HardiePlank
Colour: SW 9021 Naples Yellow

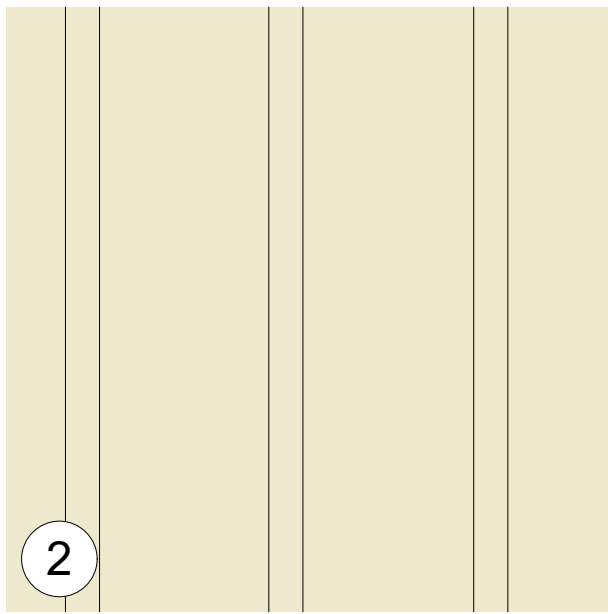

2
Vertical siding:
Hardie - Board and batten
Colour: SW 9021 Naples Yellow

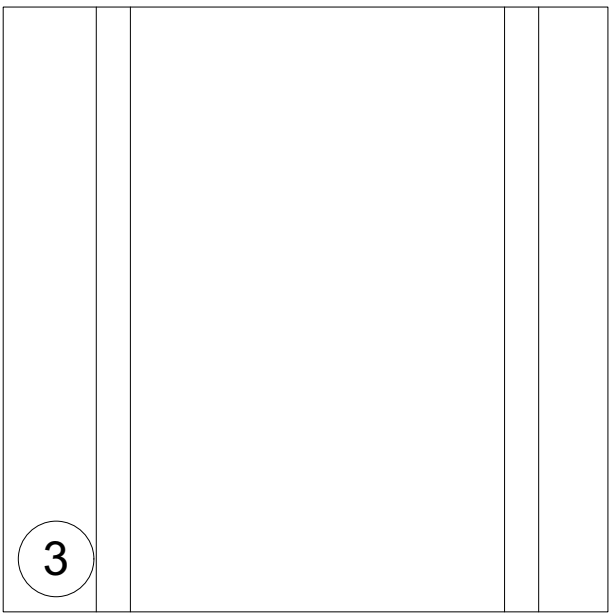


3
Siding:
Hardie - Panel
Colour: White


BUILDING 21 / BUILDING 17




1
Lap siding:
HardiePlank
Colour: Mountain sage

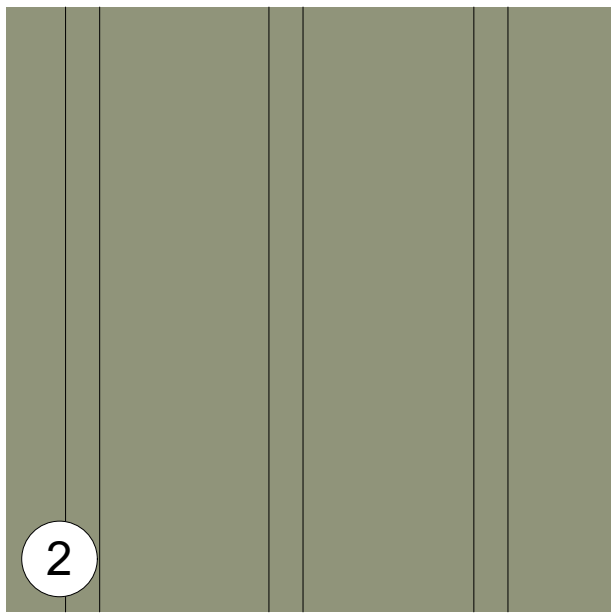


2
Vertical siding:
Hardie - Board and batten
Colour: Mountain sage

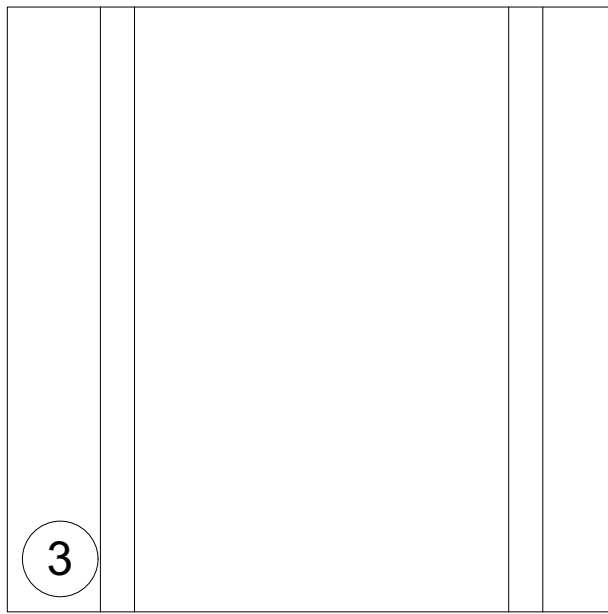

3
Vertical siding / Window Infill
Hardie - Board and batten
Colour: White

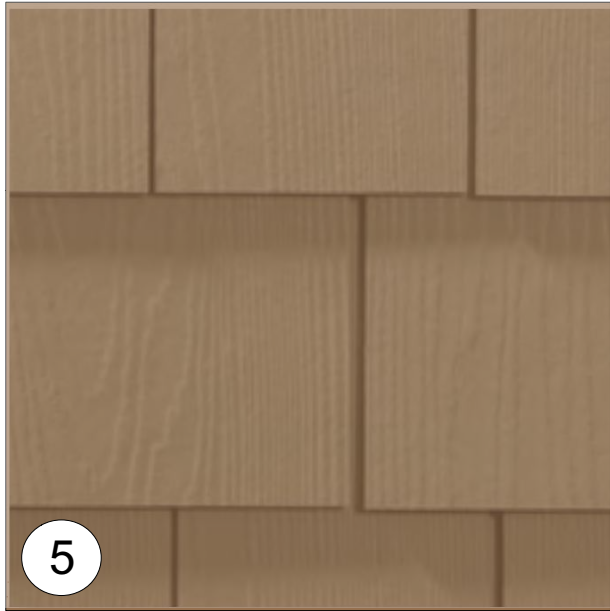


5
Siding:
Hardie - Shingles
Colour: SW 9105 - Almond Roca

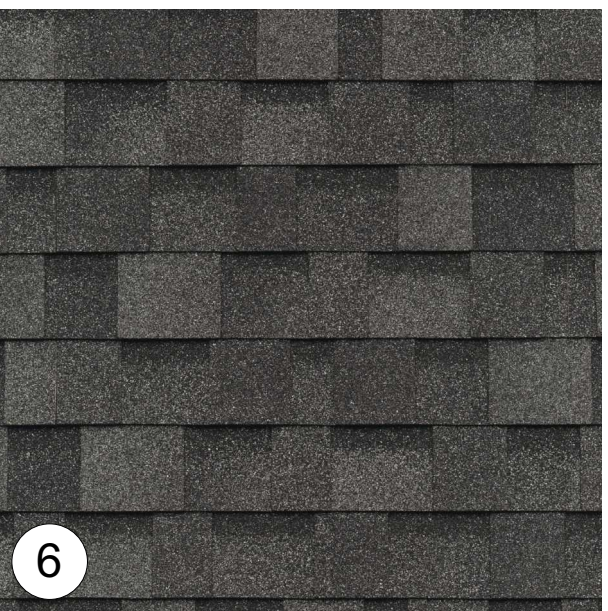


6
Asphalt Roof Shingles:
IKO Cambridge
Charcoal Grey



Deck:
Advanced Decking
Mil Grey Pearl Plank

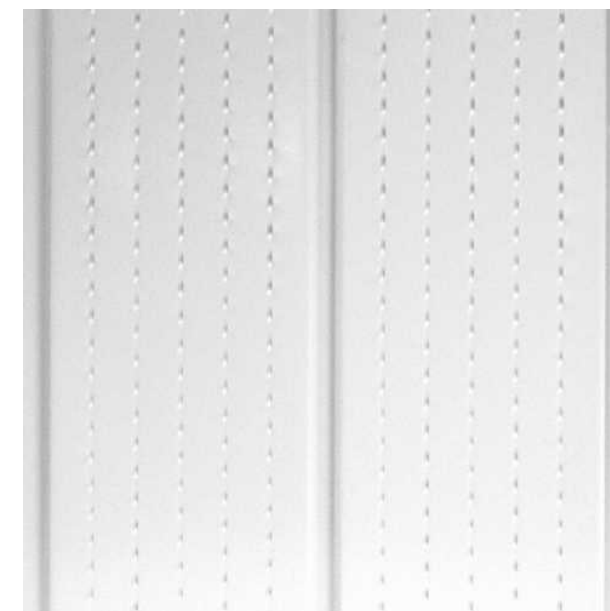

Soffit:
Gentek - White

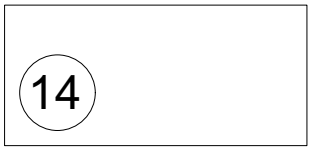


14
Aluminum Railing:
colour: White



Gutter & Downpipe:
Gentek - Graphite 5P5



Stone Cap

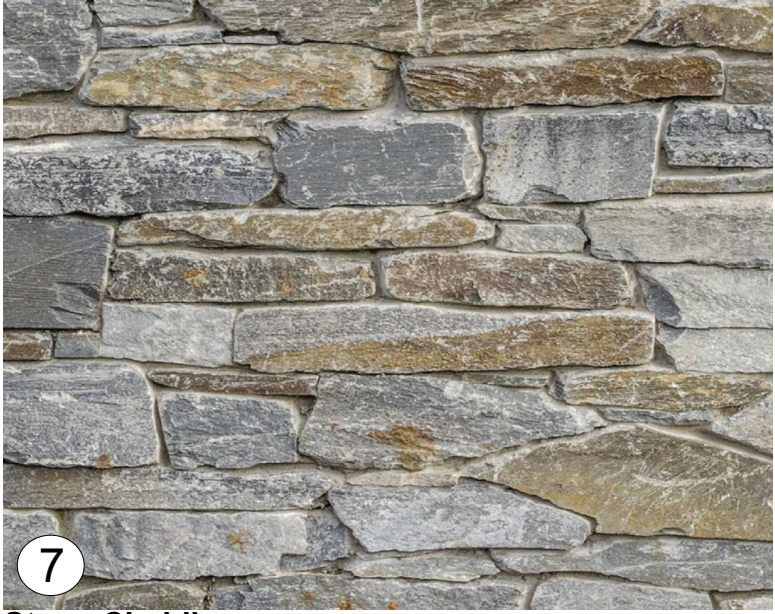

7
Stone Cladding:
Cultured stone - K2 Natural Ledge Stine Veneer



Materials

- 1 Hardie Siding Horizontal Lap
- 2 Hardie Board & Batten
- 3 Hardie Panel
- 4 Hardie Trim
- 5 Hardie Siding Shingles
- 6 Asphalt Shingles Roof
- 7 Cultured Stone
- 8 Wood Trim
- 9 Wood Fascia Board
- 10 Wood Bracket
- 11 Double-Glazed Vinyl Frame windows/ Fiberglass Glazed Doors
- 12 Vinyl Sliding Door
- 13 Main Entry Door/ Fiberglass glazed
- 14 Aluminum Railing
- 15 Privacy Screen
- 16 Concrete Stair
- 17 Wood Post
- 18 Overhead Garage Door with Glazing Panel
- 19 Wood Panel

Se



NSDA
ARCHITECTS

201-134 Abbott St
Vancouver BC
Canada V6B 2K4
T: 604.669.1926
F: 604.683.2241
info@nsda.bc.ca
www.nsda.bc.ca



Copyright Reserved. This plan and design is and at all times remains the exclusive property of NSDA Architects and cannot be used without the architect's written consent.

Project
**Oliver's Landing
at Furry Creek
Fine Peace**

Sheet Title
**Colour Scheme
Elevations East - West
BLDG 17**

Project Number
22032
Scale


Sheet Number
A-110G

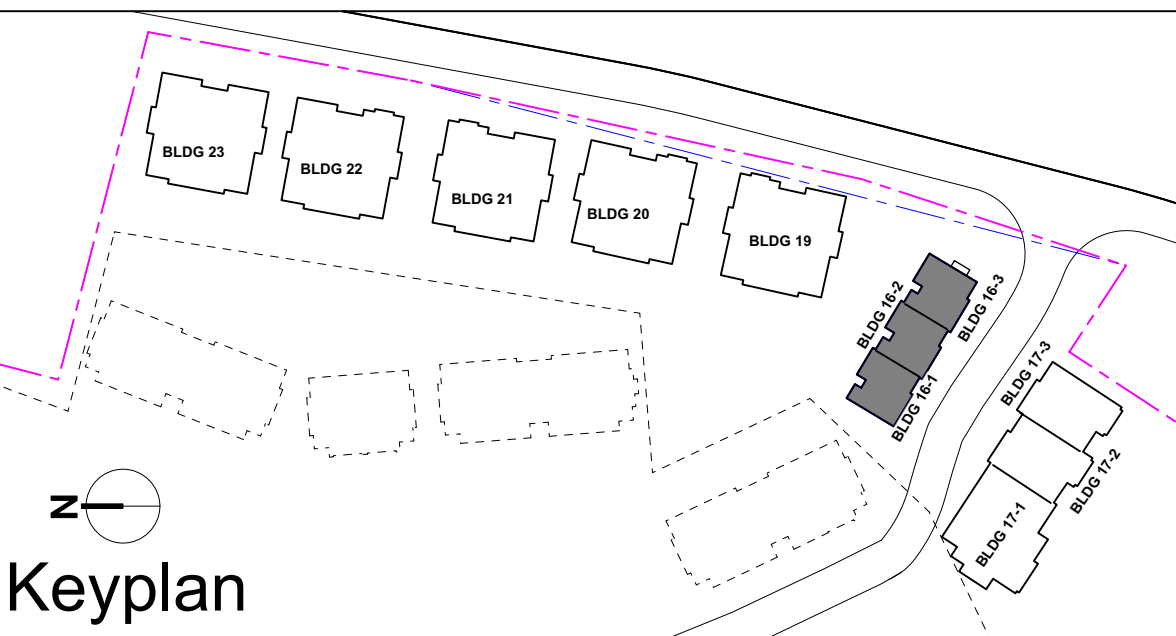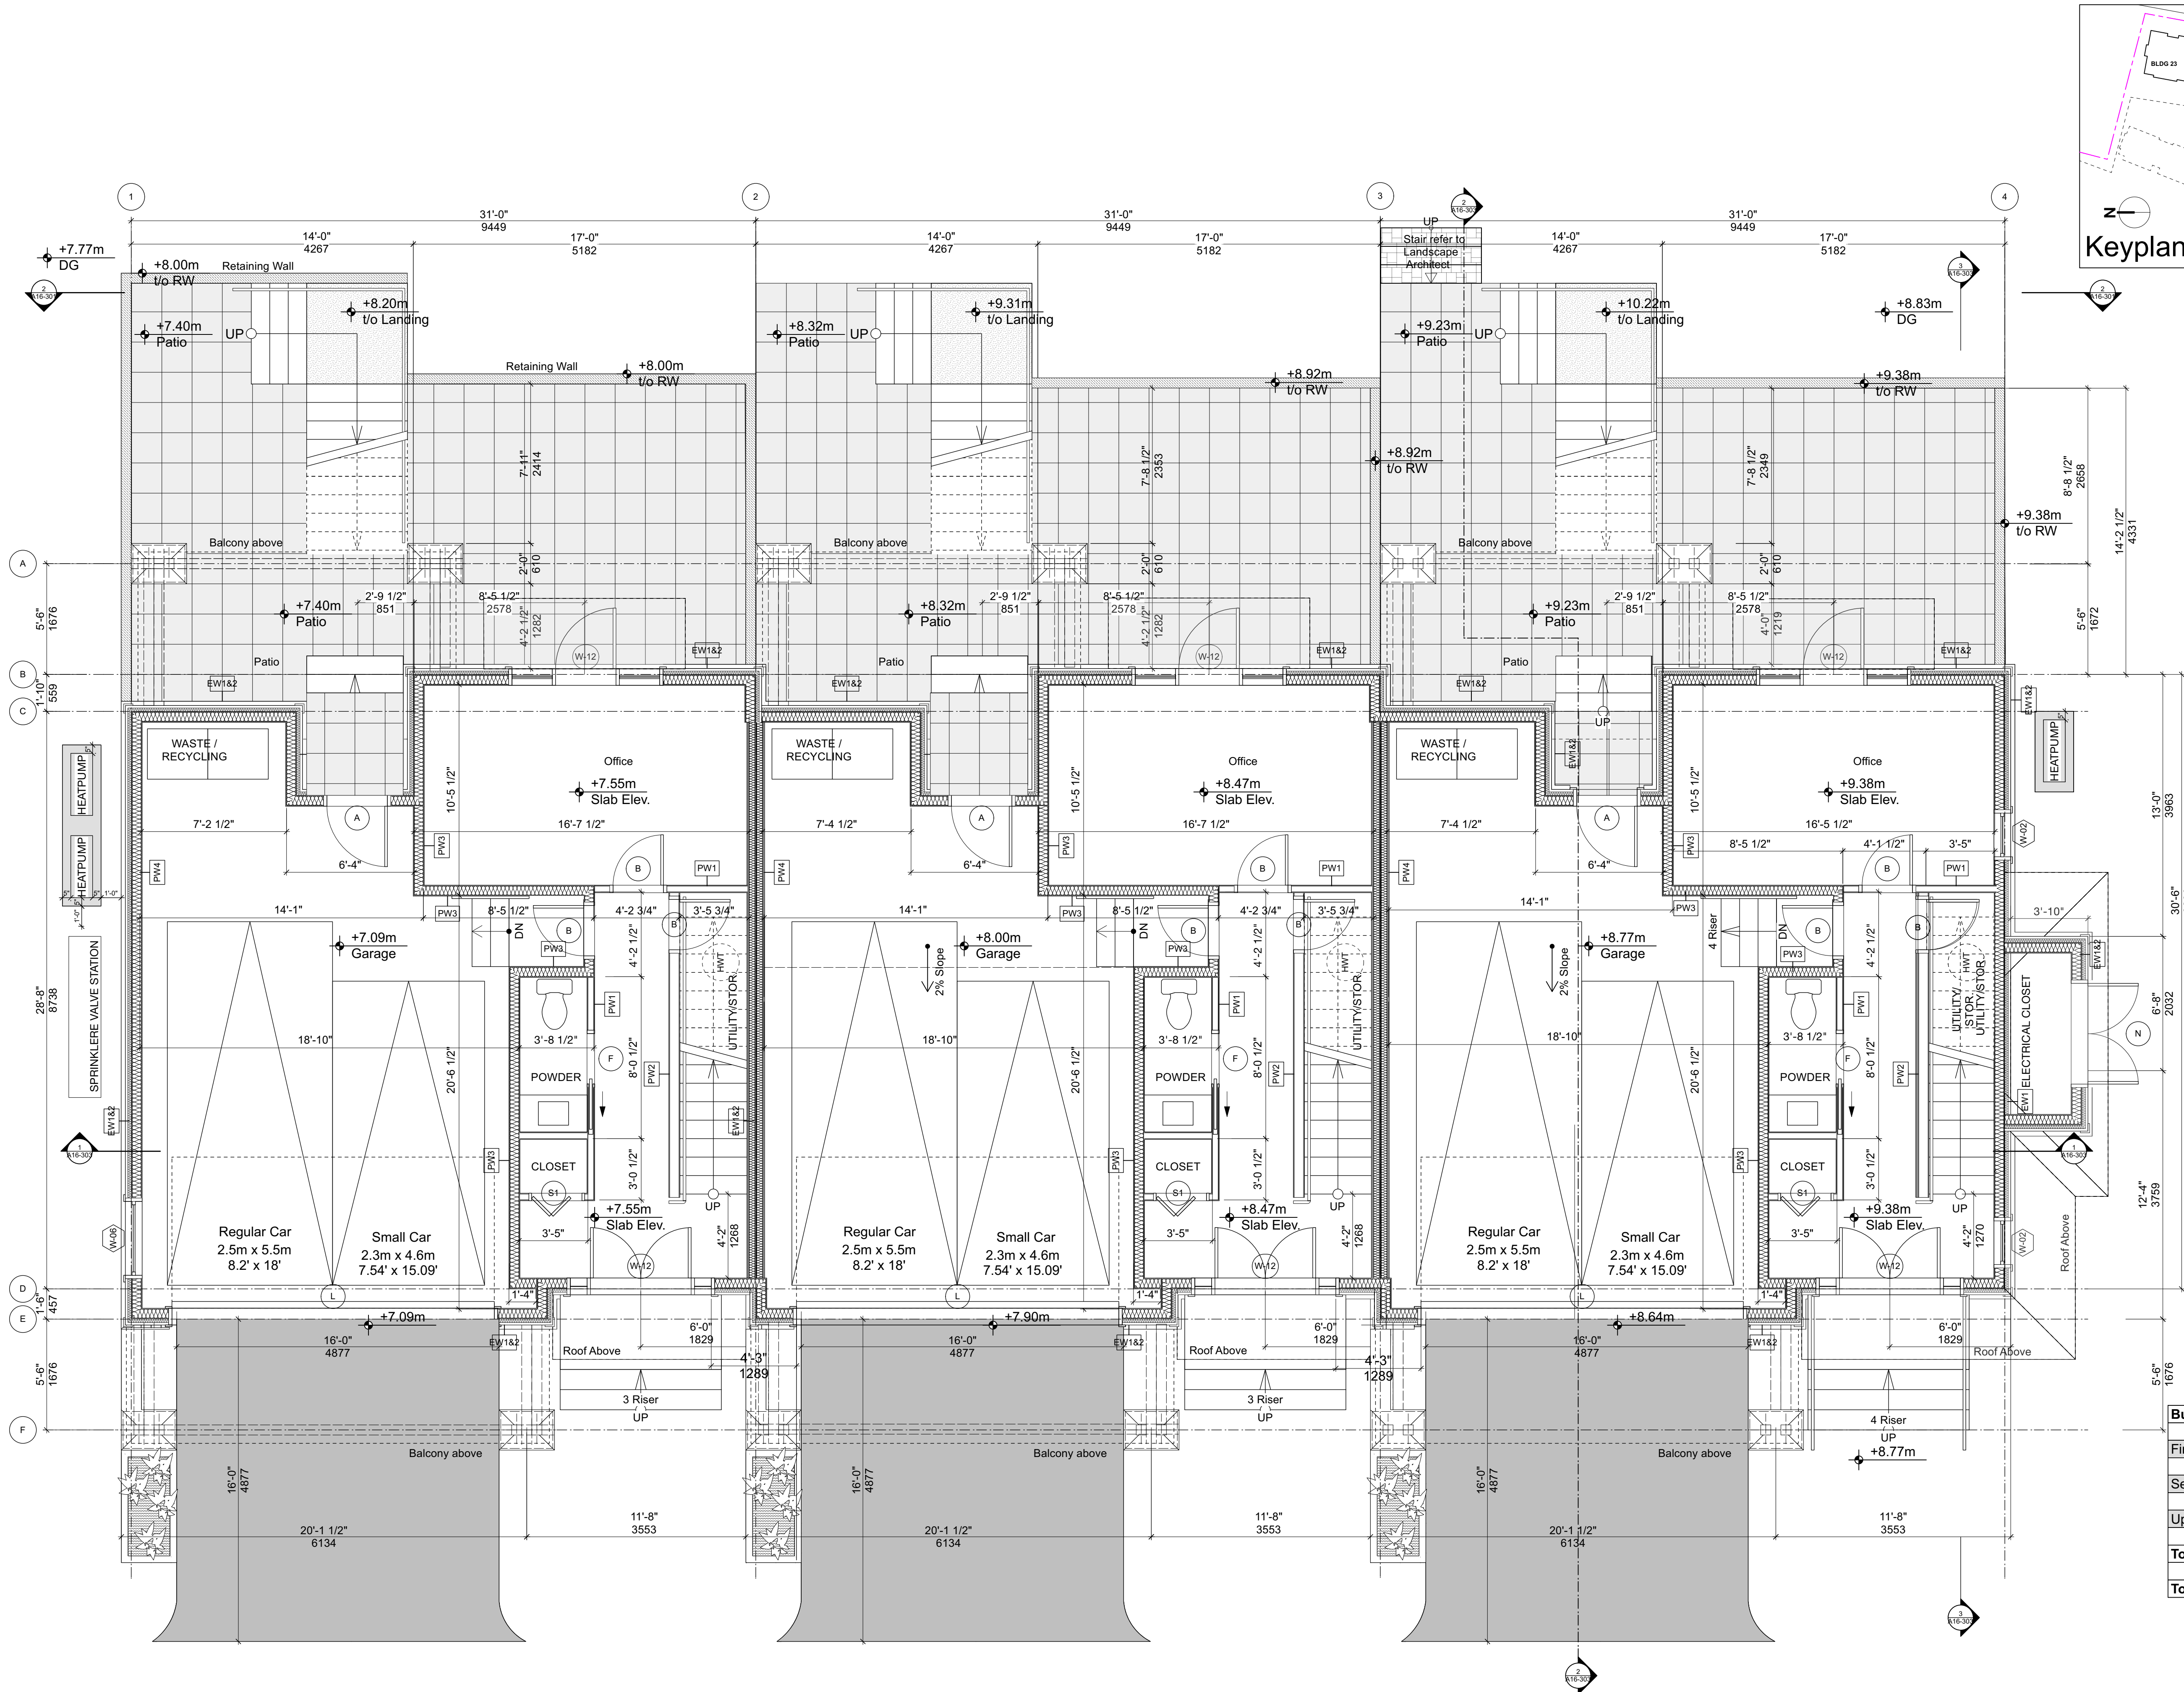

Consultants

Date
2024-03-15
2024-12-10

Issue / Revisions
Issued for Building Permit
Issued for Form, Character DP

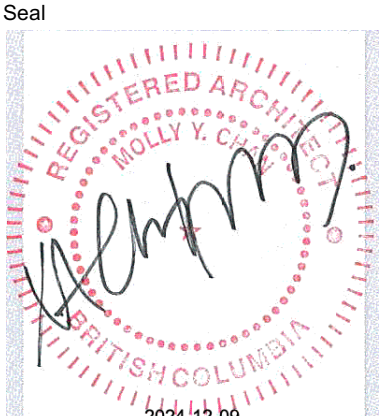

NSDA
ARCHITECTS

201-134 Abbott St
Vancouver, BC
Canada V6B 2K4
T: 604.669.1926
F: 604.683.2241
info@nsda.bc.ca
www.nsda.bc.ca

Copyright Reserved. This plan and design is and at all times remains the exclusive property of NSDA Architects and cannot be used without the architects' written consent.

Project
**Oliver's Landing
at Furry Creek
Fine Peace**

Building 16	SQ. FT.	SQ. M.
First Floor BLDG 16	403sq. ft.	37Sq. m
Second Floor BLDG 16	863sq. ft.	80Sq. m
Upper Floor BLDG 16	931Sq.ft.	87Sq. m
Total Area BLDG 16	2198sq. ft.	204Sq. m
Total Area BLDG 16.1 + 16.2 + 16.3	6593sq. ft.	612Sq. m



Sheet Title
**Level 1 Plan
Building 16**

Project Number
22032

Scale
1/4" = 1'-0"

Sheet Number

A16-102

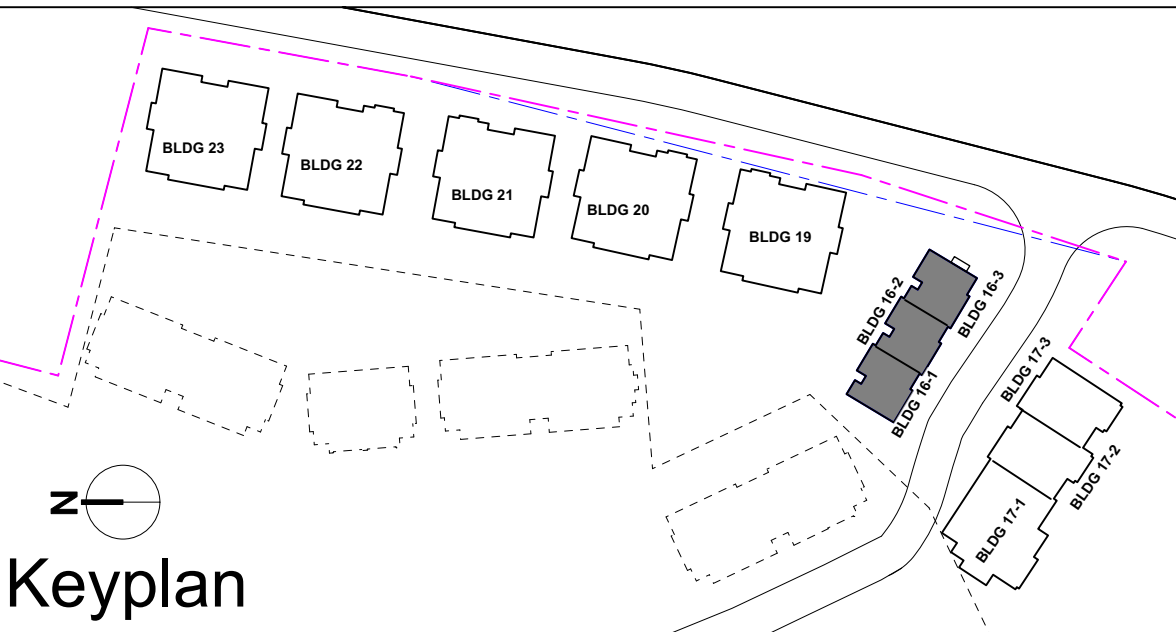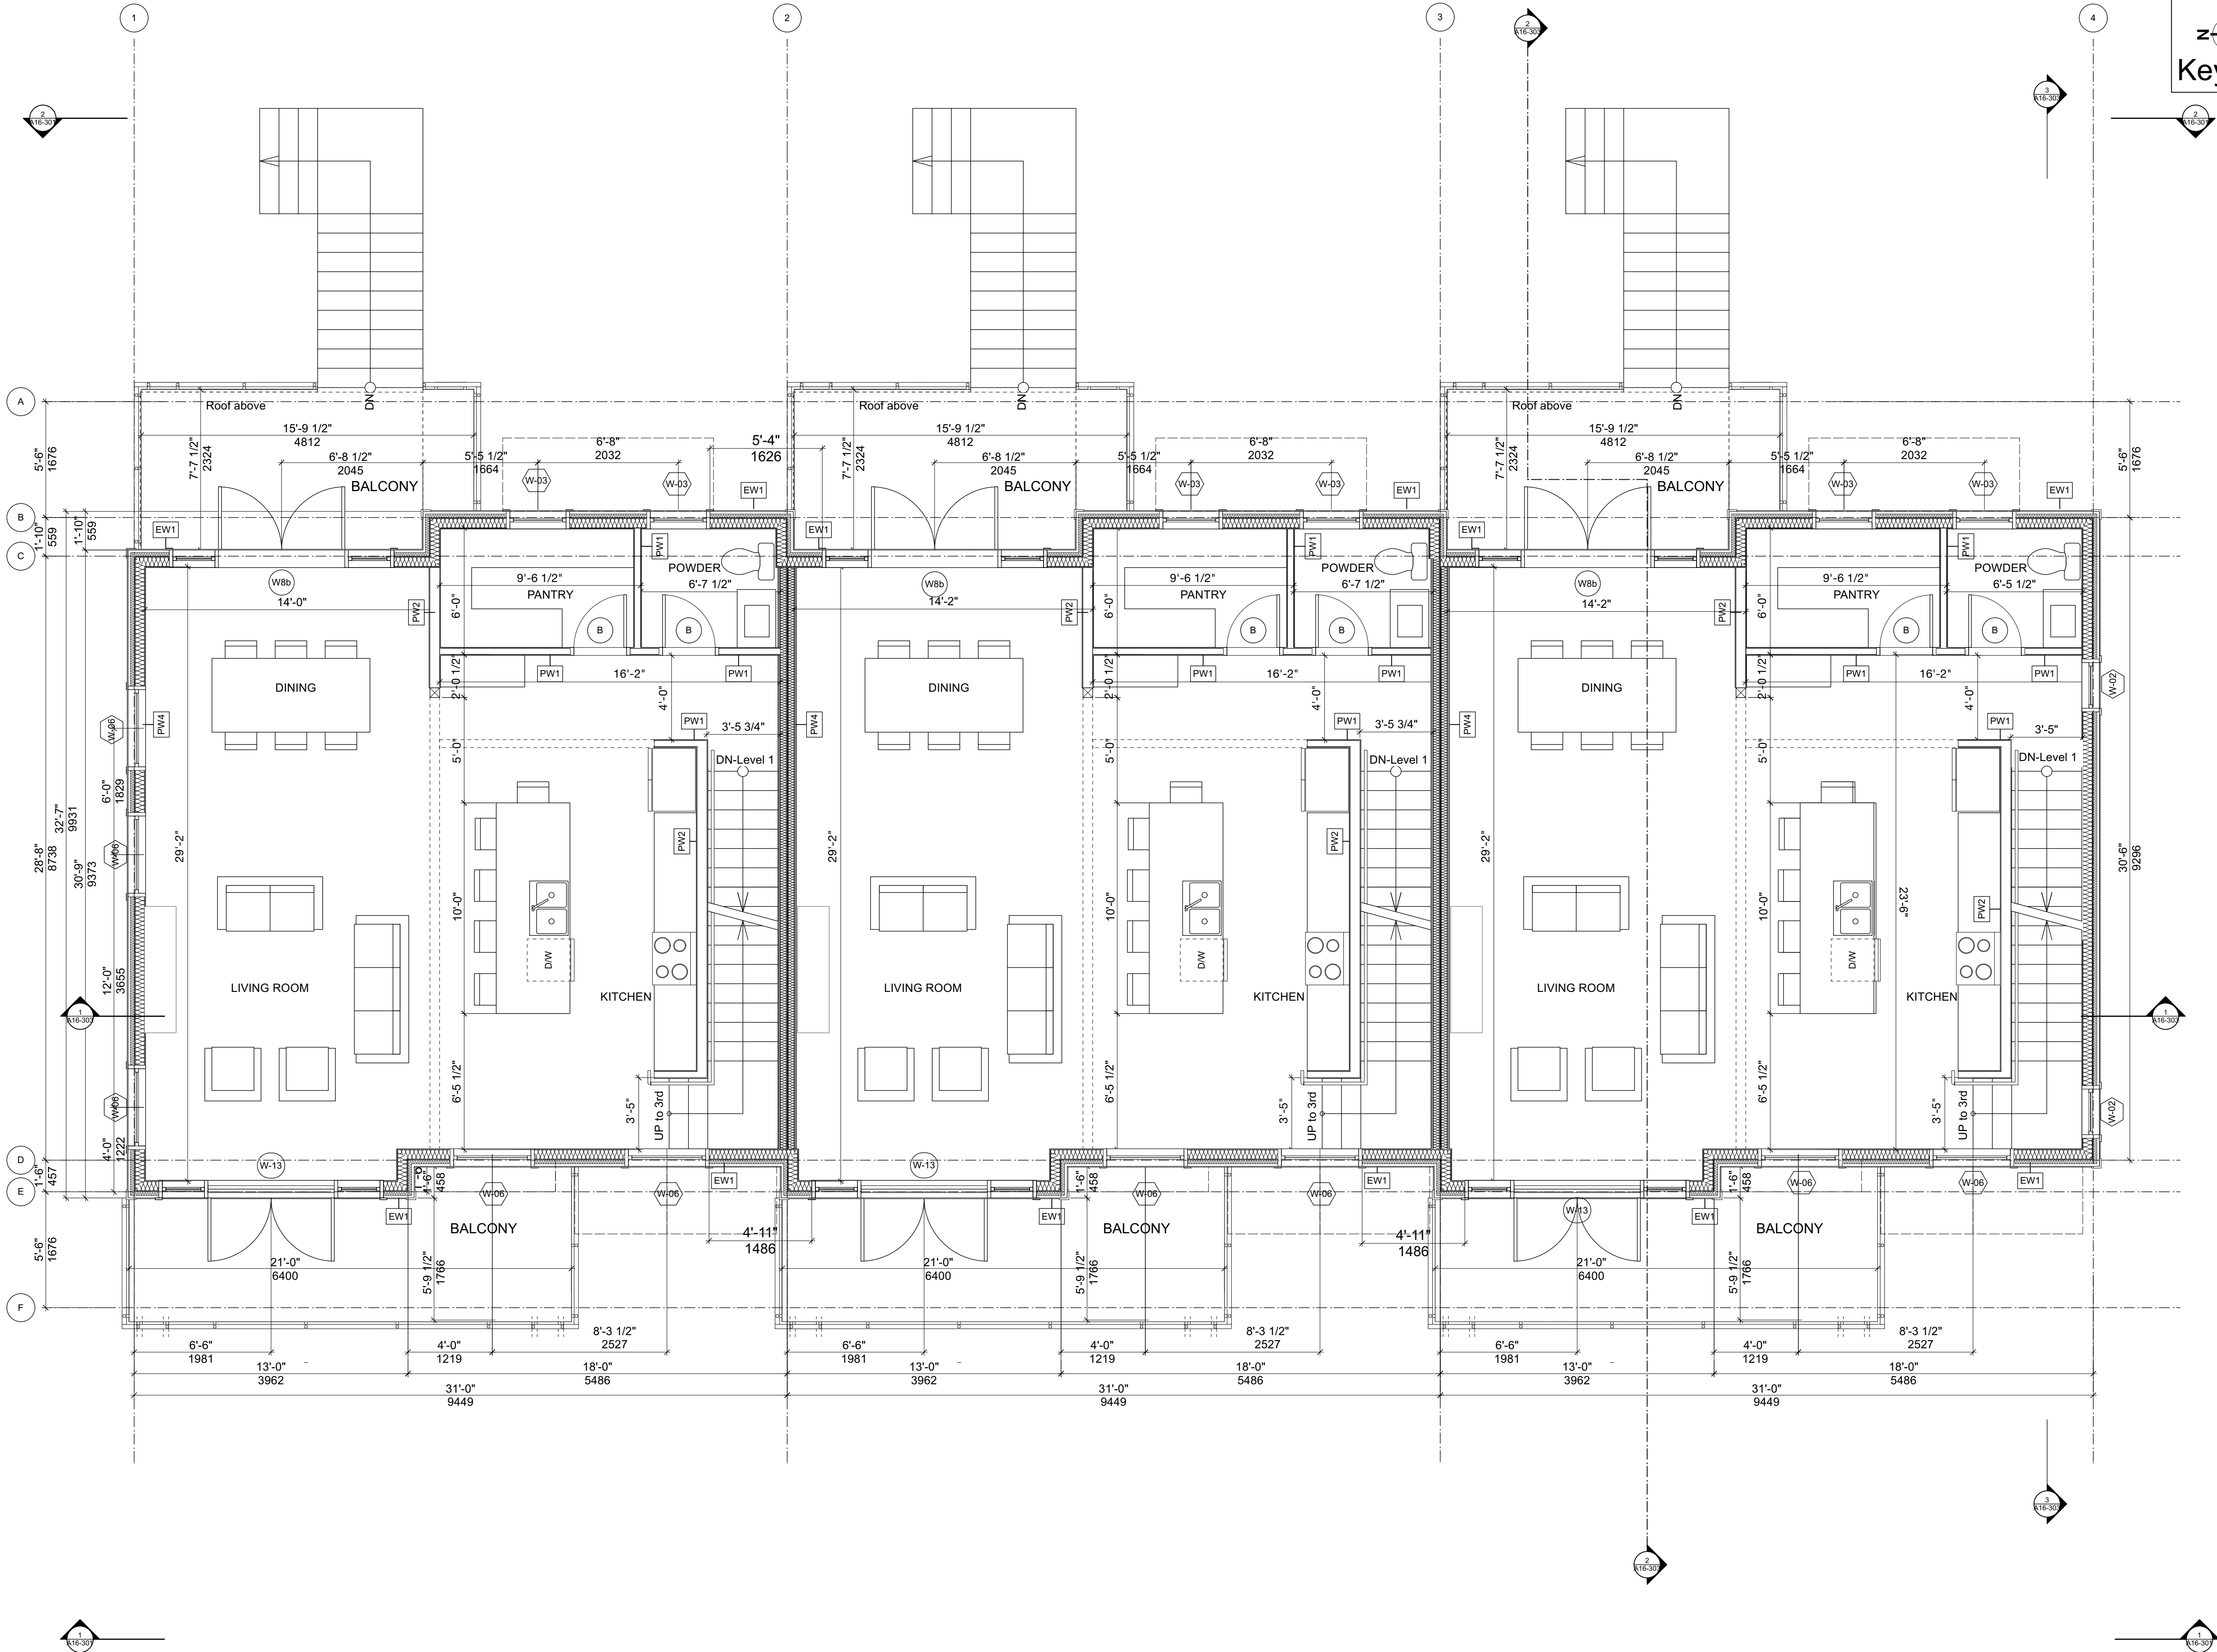

Consultants

Date
2024-03-15
2024-12-10

Issue / Revisions
Issued for Building Permit
Issued for Form, Character DP

Seal



NSDA
ARCHITECTS

201-134 Abbott St
Vancouver, BC
Canada V6B 2K4
T: 604.669.1926
F: 604.683.2241
info@nsda.bc.ca
www.nsda.bc.ca

Copyright Reserved. This plan and design is and at all times remains the exclusive property of NSDA Architects and cannot be used without the architect's written consent.

Project
**Oliver's Landing
at Furry Creek
Fine Peace**



Building 16	SQ. FT.	SQ. M.
First Floor BLDG 16	403sq. ft.	37Sq. m
Second Floor BLDG 16	863sq. ft.	80Sq. m
Upper Floor BLDG 16	931Sq.ft.	87Sq. m
Total Area BLDG 16	2198sq. ft.	204Sq. m
Total Area BLDG 16.1 + 16.2 + 16.3	6593sq. ft.	612Sq. m

Sheet Title
**Level 2 Plan
Building 16**

Project Number
22032

Scale
1/4" = 1'-0"

Sheet Number
A16-103

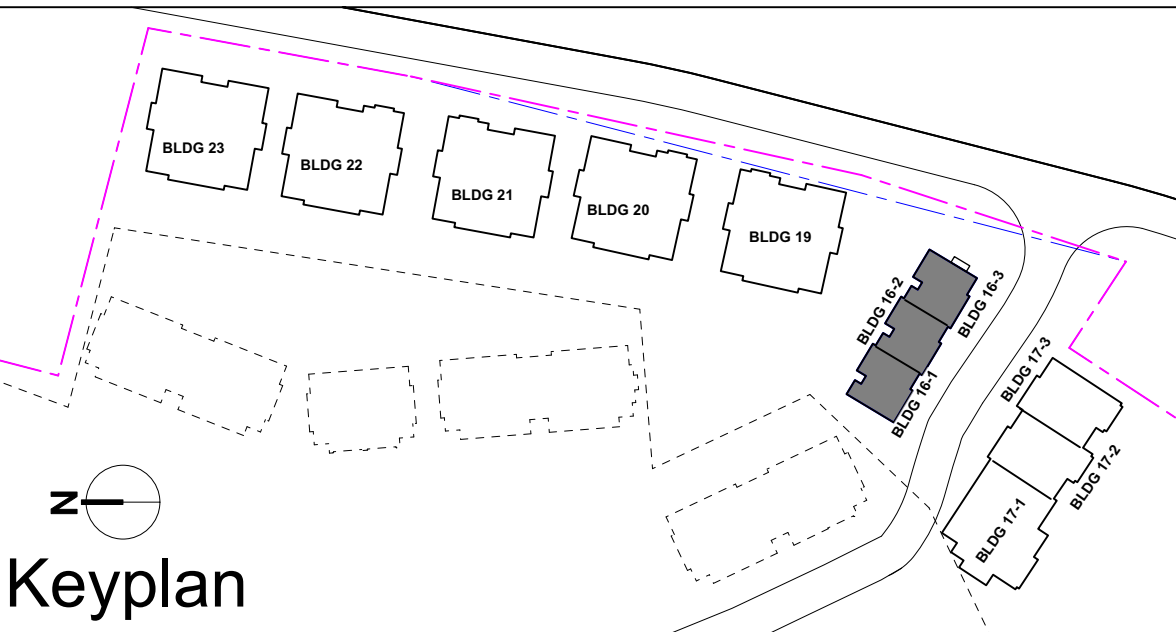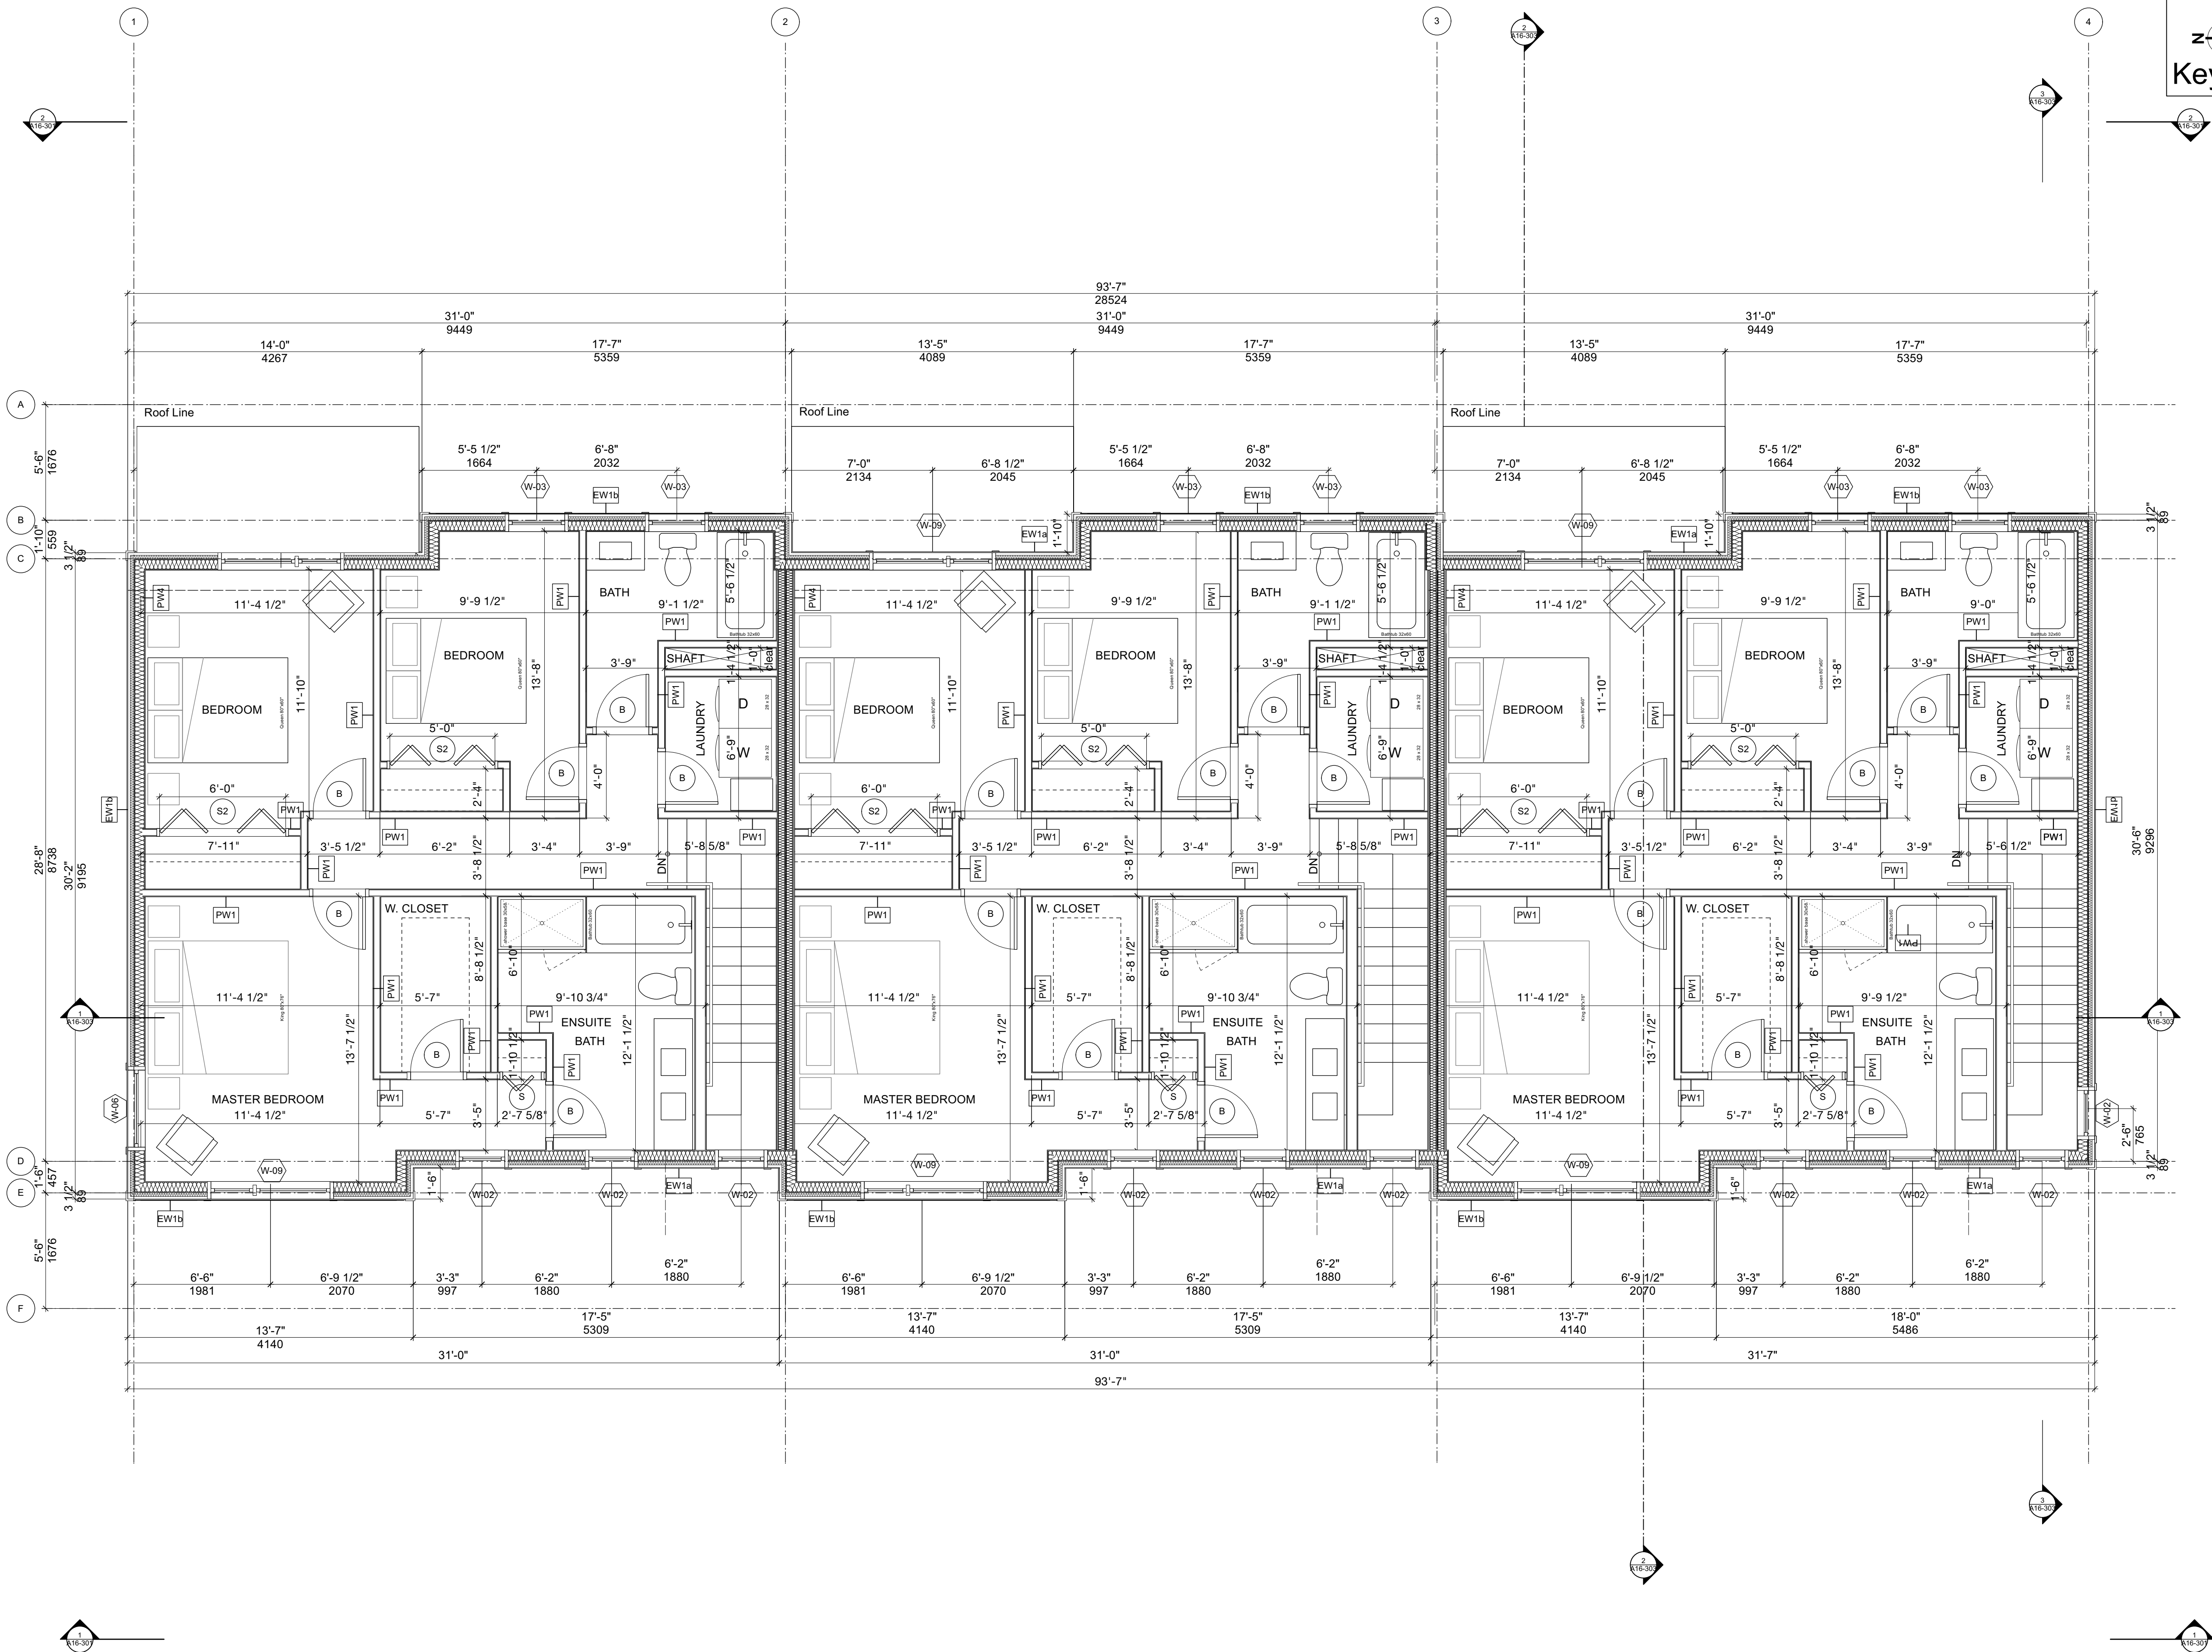

Consultants

Date
2024-03-15
2024-12-10

Issue / Revisions
Issued for Building Permit
Issued for Form, Character DP

Seal



NSDA
ARCHITECTS

201-134 Abbott St
Vancouver, BC
Canada V6B 2K4
T: 604.669.1926
F: 604.683.2241
info@nsda.bc.ca
www.nsda.bc.ca

Copyright Reserved. This plan and design is and at all times remains the exclusive property of NSDA Architects and cannot be used without the architect's written consent.

Project
Oliver's Landing
at Furry Creek
Fine Peace

Sheet Title
Level 3 Plan
Building 16



Project Number
22032

Scale
1/4" = 1'-0"

Sheet Number

A16-104

Building 16	SQ. FT.	SQ. M.
First Floor BLDG 16	403sq. ft.	37Sq. m
Second Floor BLDG 16	863sq. ft.	80Sq. m
Upper Floor BLDG 16	931Sq.ft.	87Sq. m
Total Area BLDG 16	2198sq. ft.	204Sq. m
Total Area BLDG 16.1 + 16.2 + 16.3	6593sq. ft.	612Sq. m

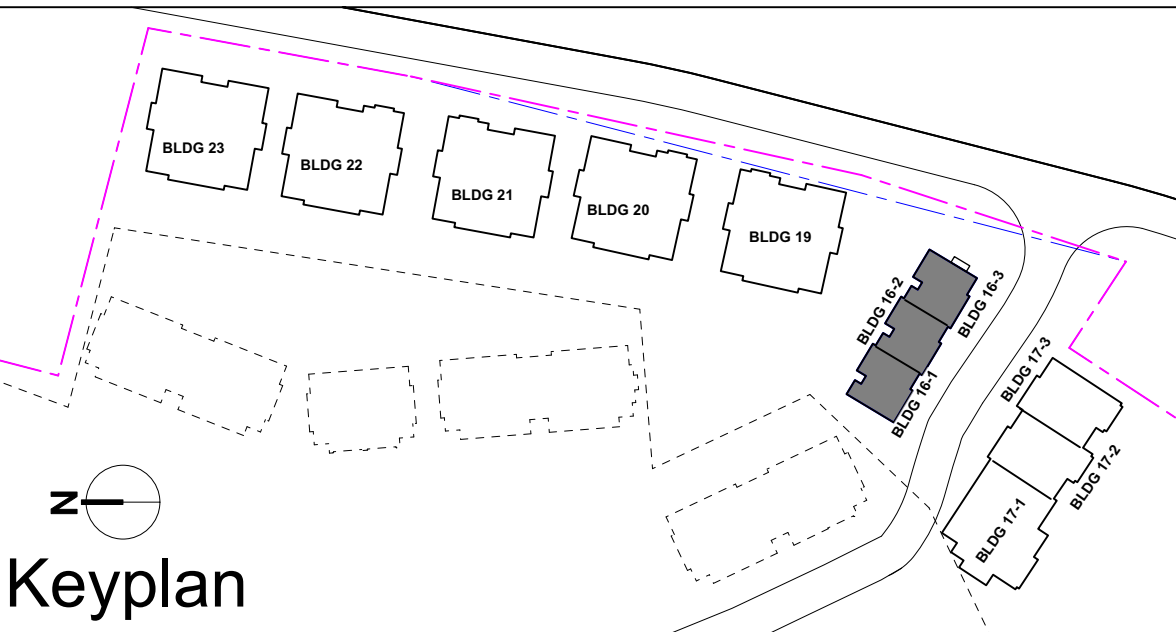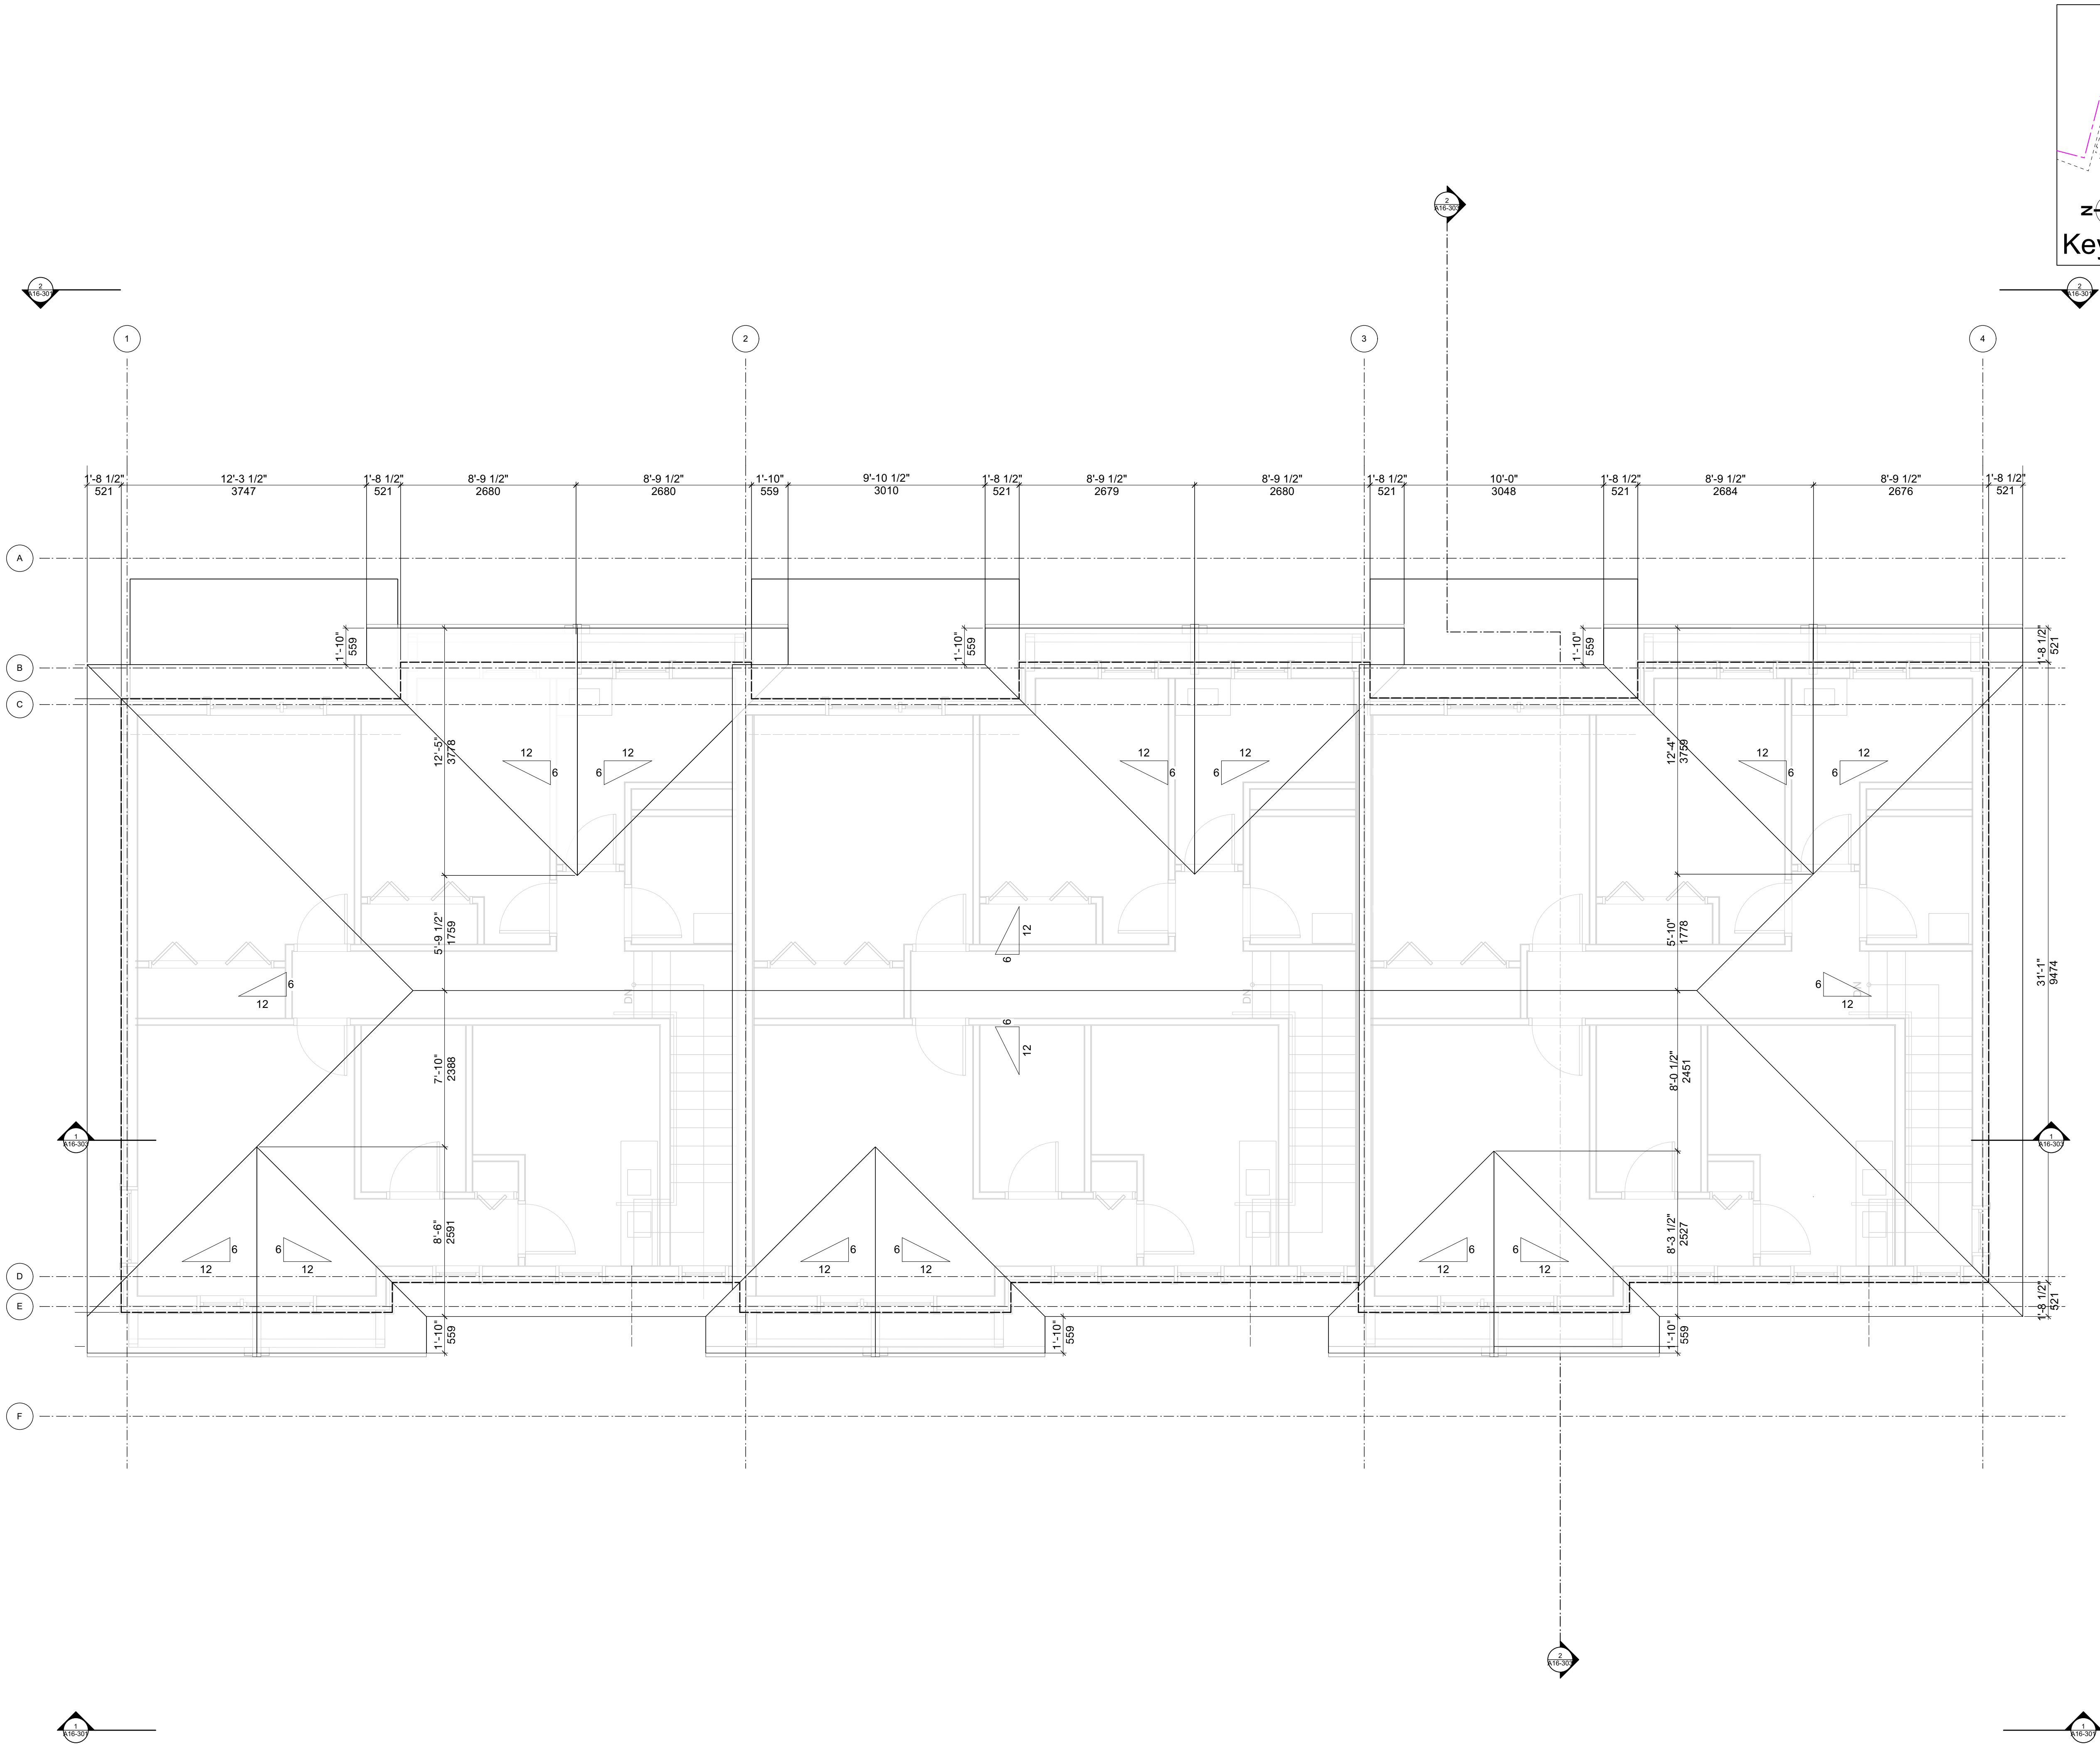

Consultants

Date
2024-03-15
2024-12-10

Issue / Revisions
Issued for Building Permit
Issued for Form, Character DP

Seal



NSDA
ARCHITECTS

201-134 Abbott St
Vancouver BC
Canada V6B 2K4

T 604.669.1926
F 604.683.2241

info@nsda.bc.ca
www.nsda.bc.ca

Copyright Reserved. This plan and design is and at all times remains the exclusive property of NSDA Architects and cannot be used without the architects' written consent.

Project

Oliver's Landing
at Furry Creek
Fine Peace

Sheet Title

Roof Plan
Building 16

Project Number

22032

Scale

1/4" = 1'-0"

Sheet Number

A16-105

Materials	
1	Hardie Siding Horizontal Lap
2	Hardie Board & Batten
3	Hardie Panel
4	Hardie Trim
5	Hardie Siding Shingles
6	Asphalt Shingles Roof
7	Cultured Stone
8	Wood Trim
9	Wood Fascia Board
10	Wood Bracket
11	Double-Glazed Vinyl Frame windows/ Fiberglass Glazed Doors
12	Vinyl Sliding Door
13	Main Entry Door/ Fiberglass glazed
14	Aluminum Railing
15	Privacy Screen
16	Concrete Stair
17	Wood Post
18	Overhead Garage Door with Glazing Panel
19	Wood Panel

Seal



NSDA
ARCHITECTS

201-134 Abbott St
Vancouver, BC
Canada V6B 2K4
T: 604.669.1926
F: 604.683.2241
info@nsda.bc.ca
www.nsda.bc.ca

Copyright Reserved. This plan and design is and at all times remains the exclusive property of NSDA Architects and cannot be used without the architects' written consent.

Project
Oliver's Landing
at Furry Creek
Fine Peace


Sheet Title
Elevations North &
South
Building 16

Project Number
22032

Scale
1/4" = 1'-0"

Sheet Number

A16-301

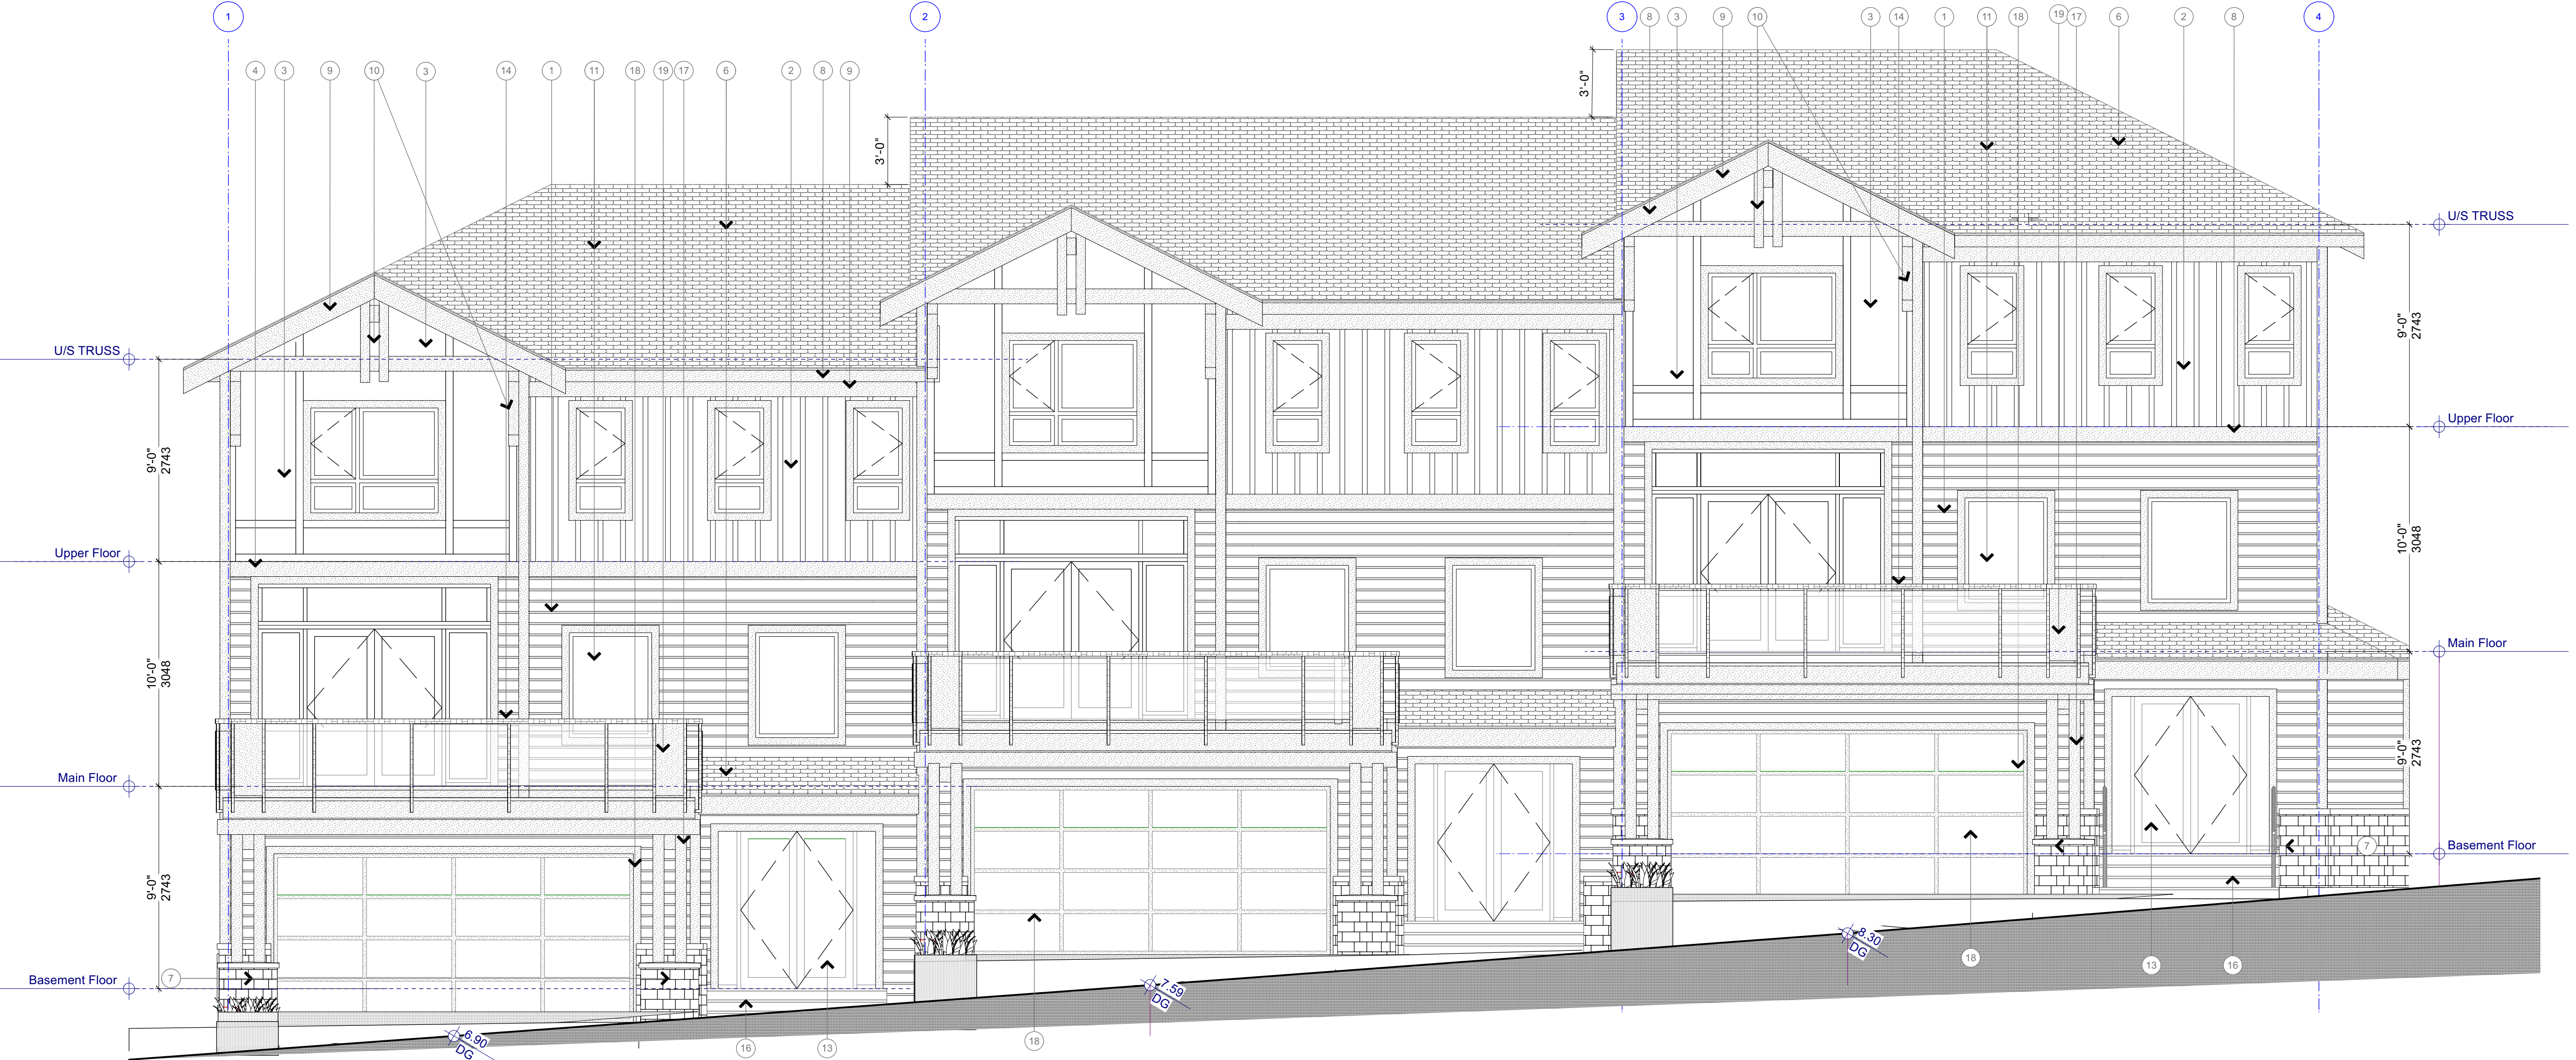


1 South Elevation- Building 16
Scale: 1/4" = 1'-0"




2 North Elevation - Building 16
Scale: 1/4" = 1'-0"




Materials	
1	Hardie Siding Horizontal Lap
2	Hardie Board & Batten
3	Hardie Panel
4	Hardie Trim
5	Hardie Siding Shingles
6	Asphalt Shingles Roof
7	Cultured Stone
8	Wood Trim
9	Wood Fascia Board
10	Wood Bracket
11	Double-Glazed Vinyl Frame windows/ Fiberglass Glazed Doors
12	Vinyl Sliding Door
13	Main Entry Door/ Fiberglass glazed
14	Aluminum Railing
15	Privacy Screen
16	Concrete Stair
17	Wood Post
18	Overhead Garage Door with Glazing Panel
19	Wood Panel

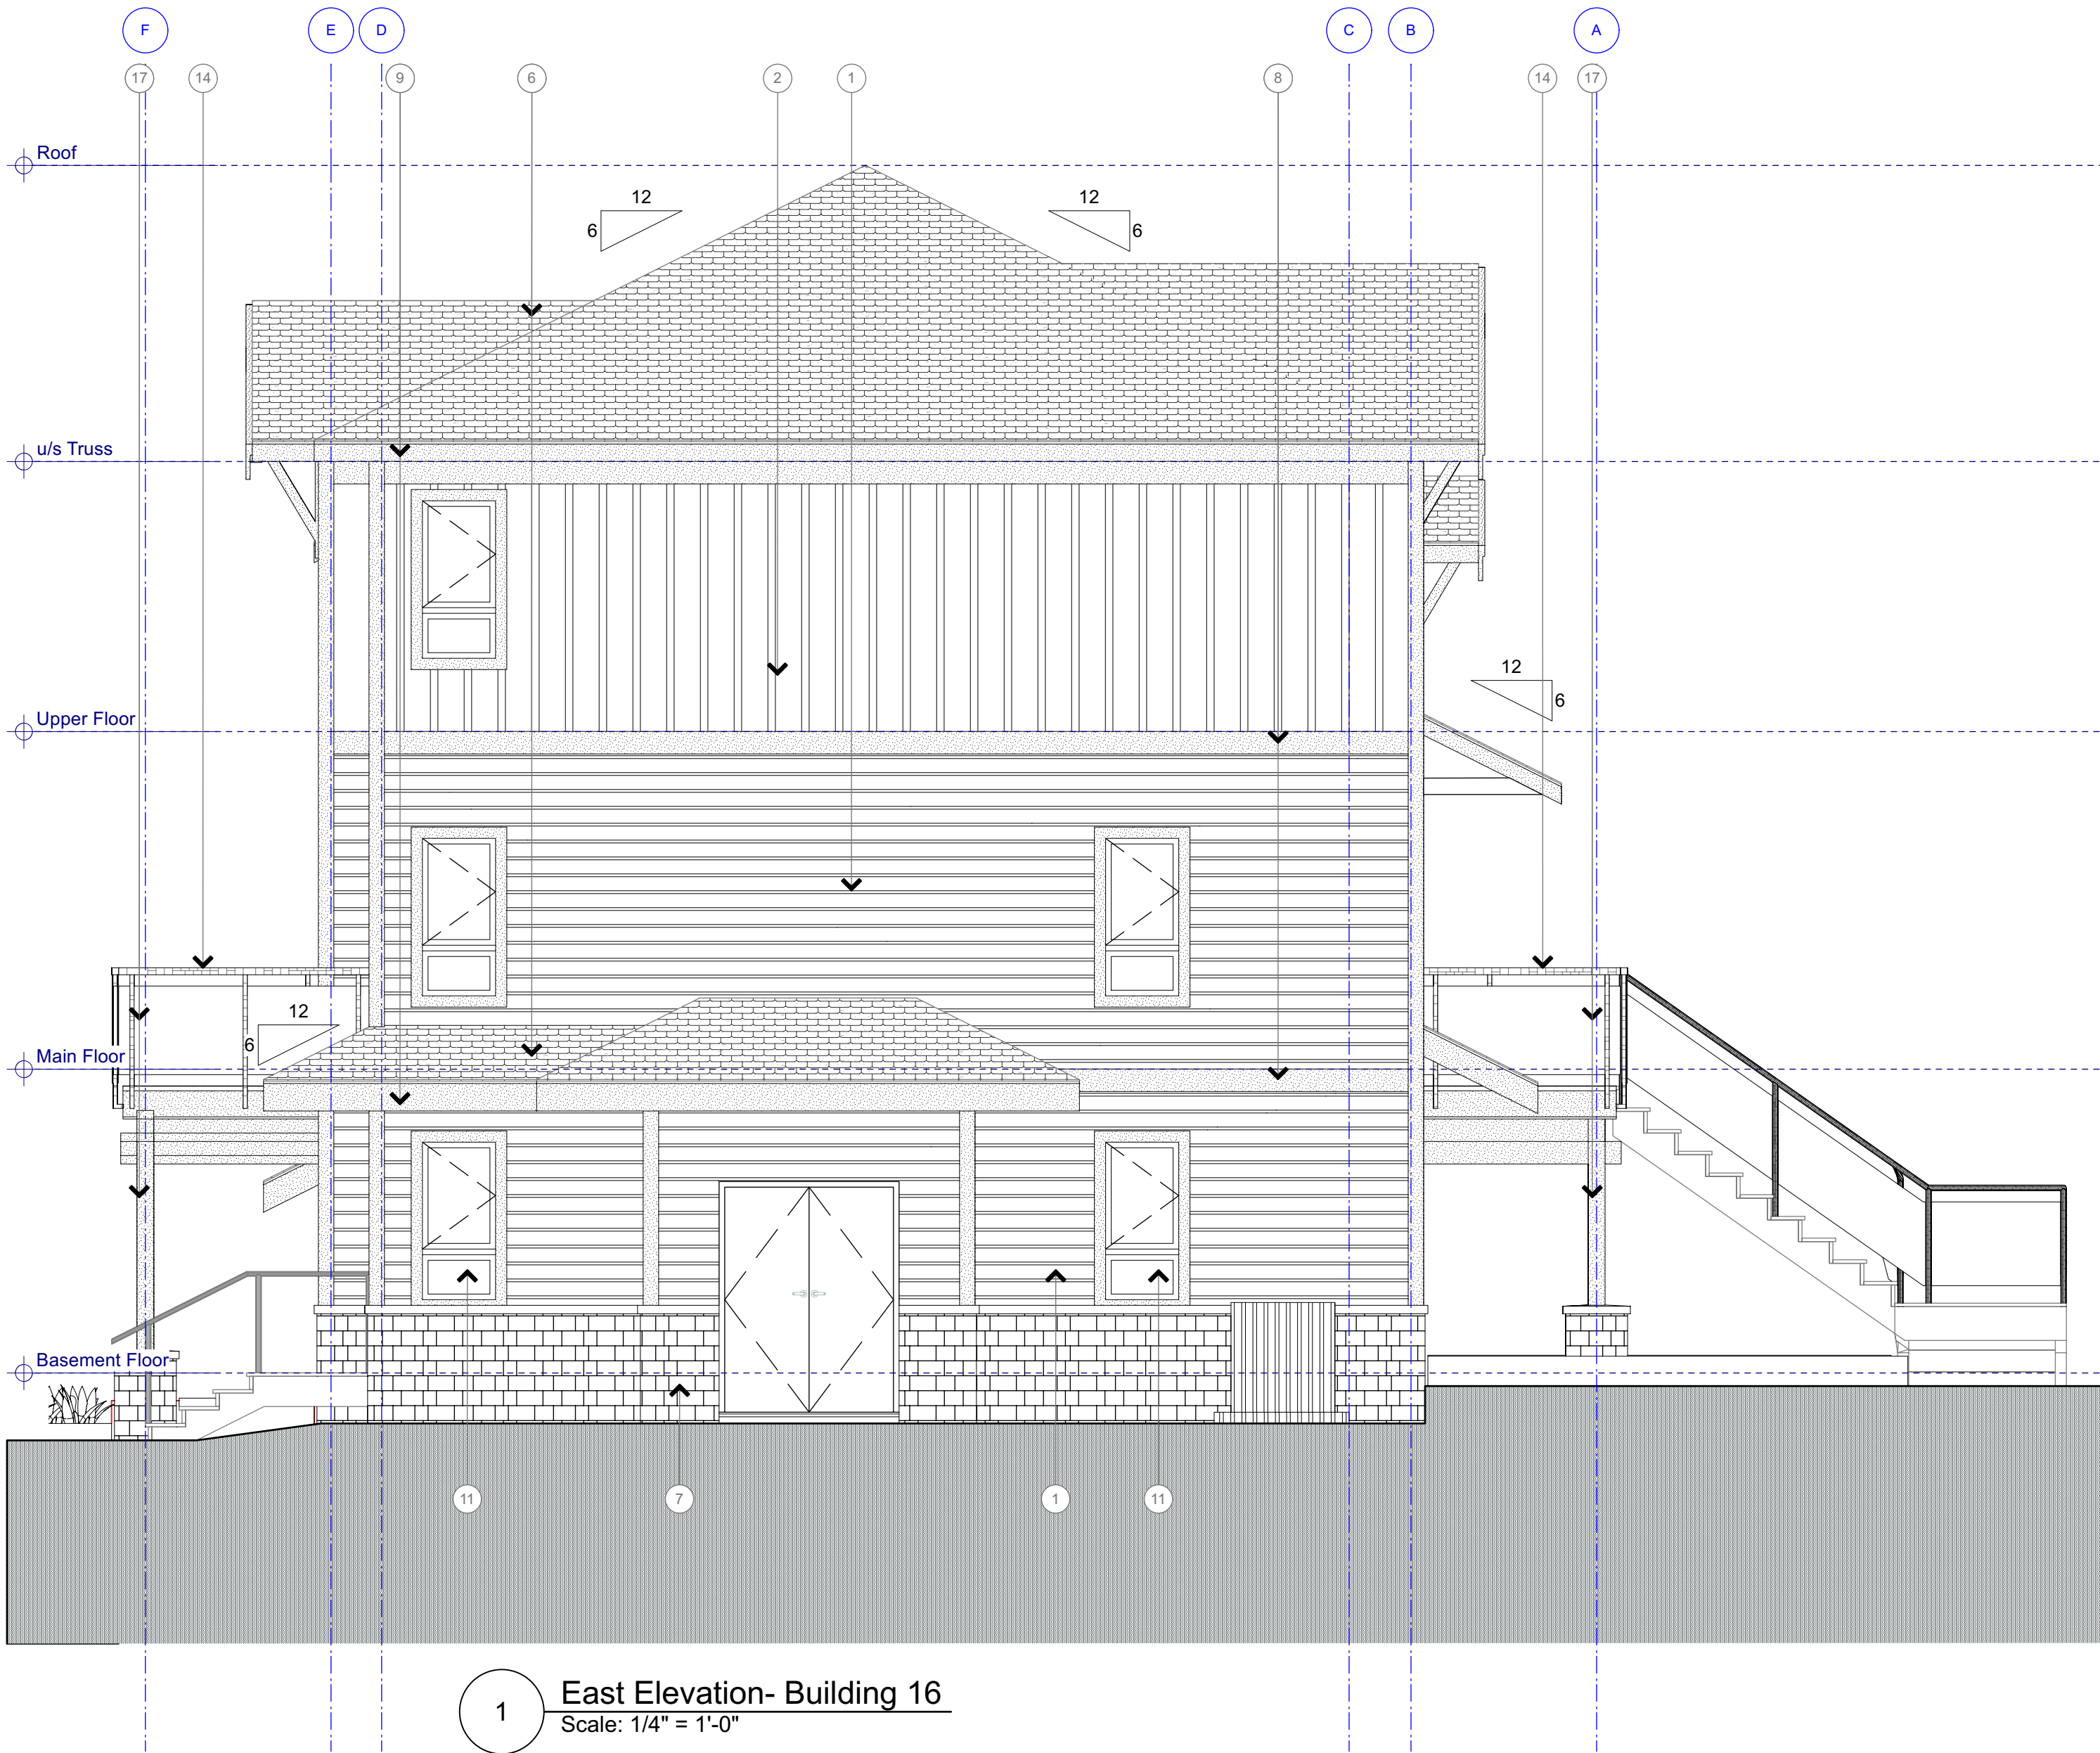

1 **East Elevation- Building 16**
Scale: 1/4" = 1'-0"

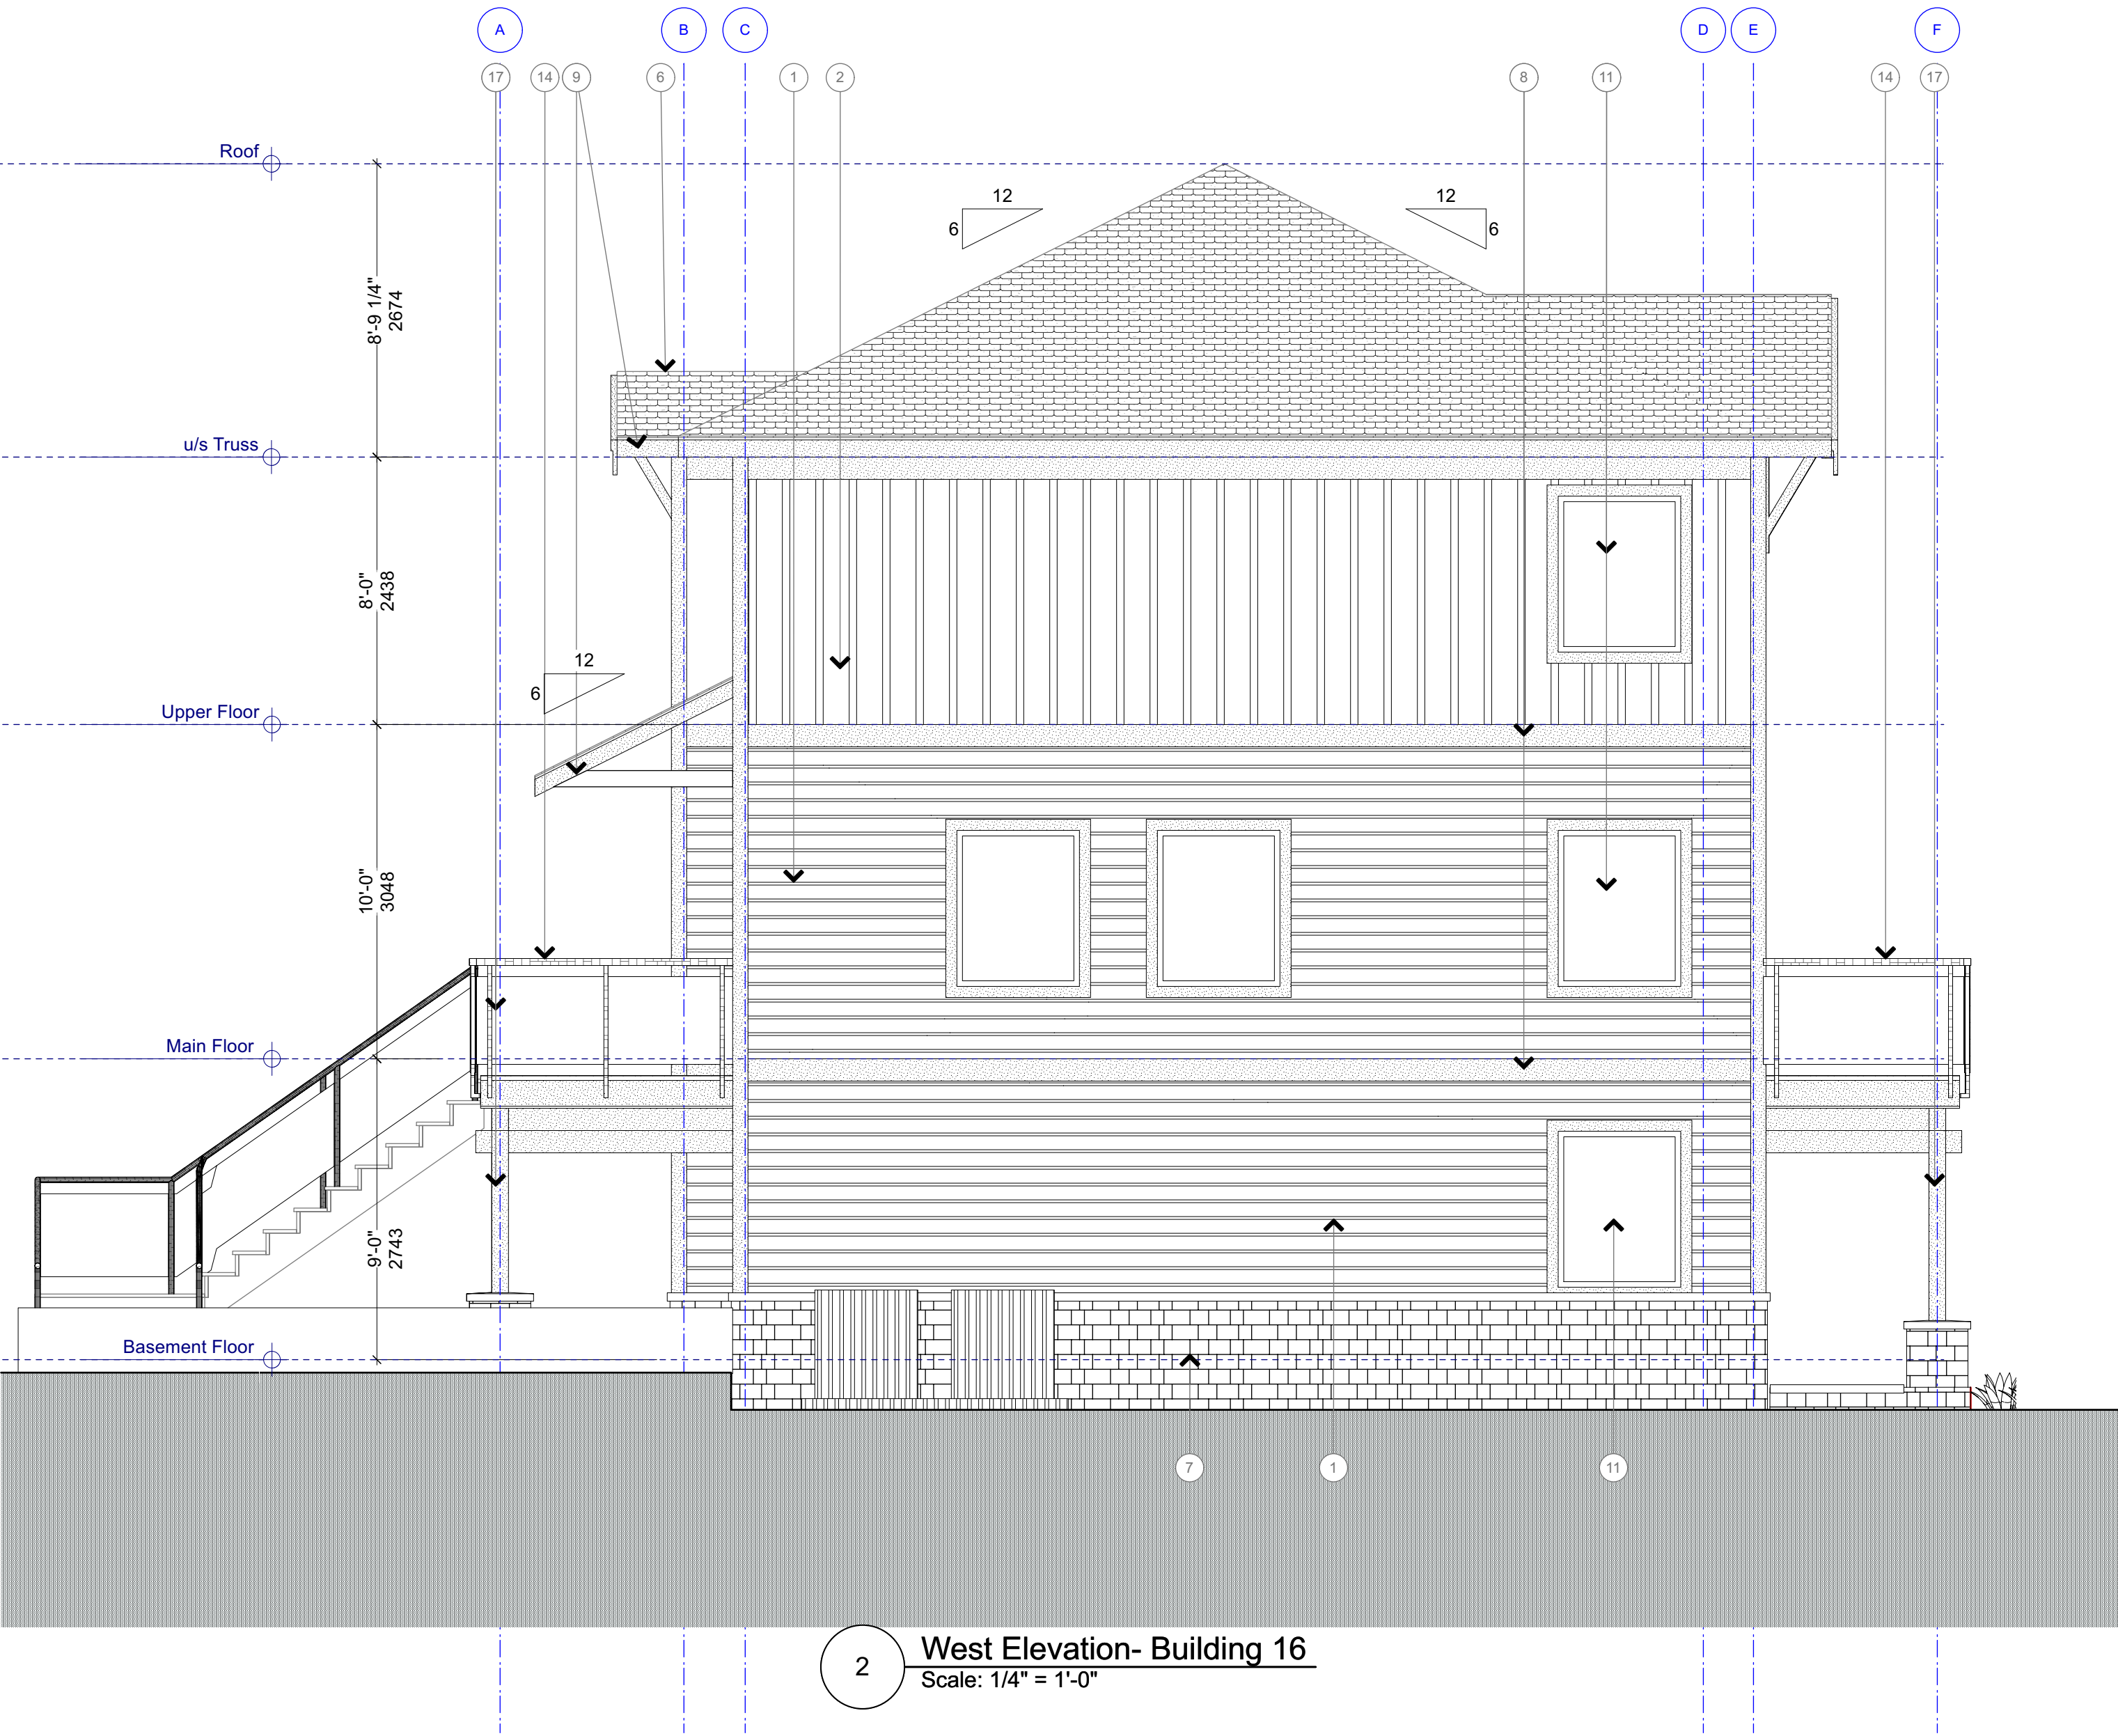

2 **West Elevation- Building 16**
Scale: 1/4" = 1'-0"

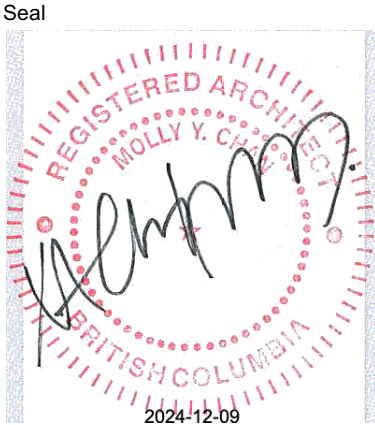

NSDA
ARCHITECTS

201-134 Abbott St
Vancouver BC
Canada V6B 2K4
T 604.669.1926
F 604.683.2241
info@nsda.bc.ca
www.nsda.bc.ca

Copyright Reserved. This plan and design is and at all times remains the exclusive property of NSDA Architects and cannot be used without the architect's written consent.

Project
**Oliver's Landing
at Furry Creek
Fine Peace**

Sheet Title
Elevations West & East





Building 16

Project Number
22032

Scale
1/4" = 1'-0"

Sheet Number

A16-302

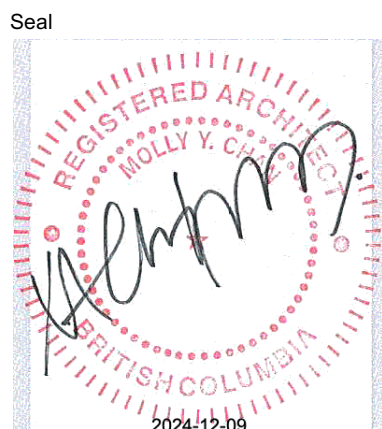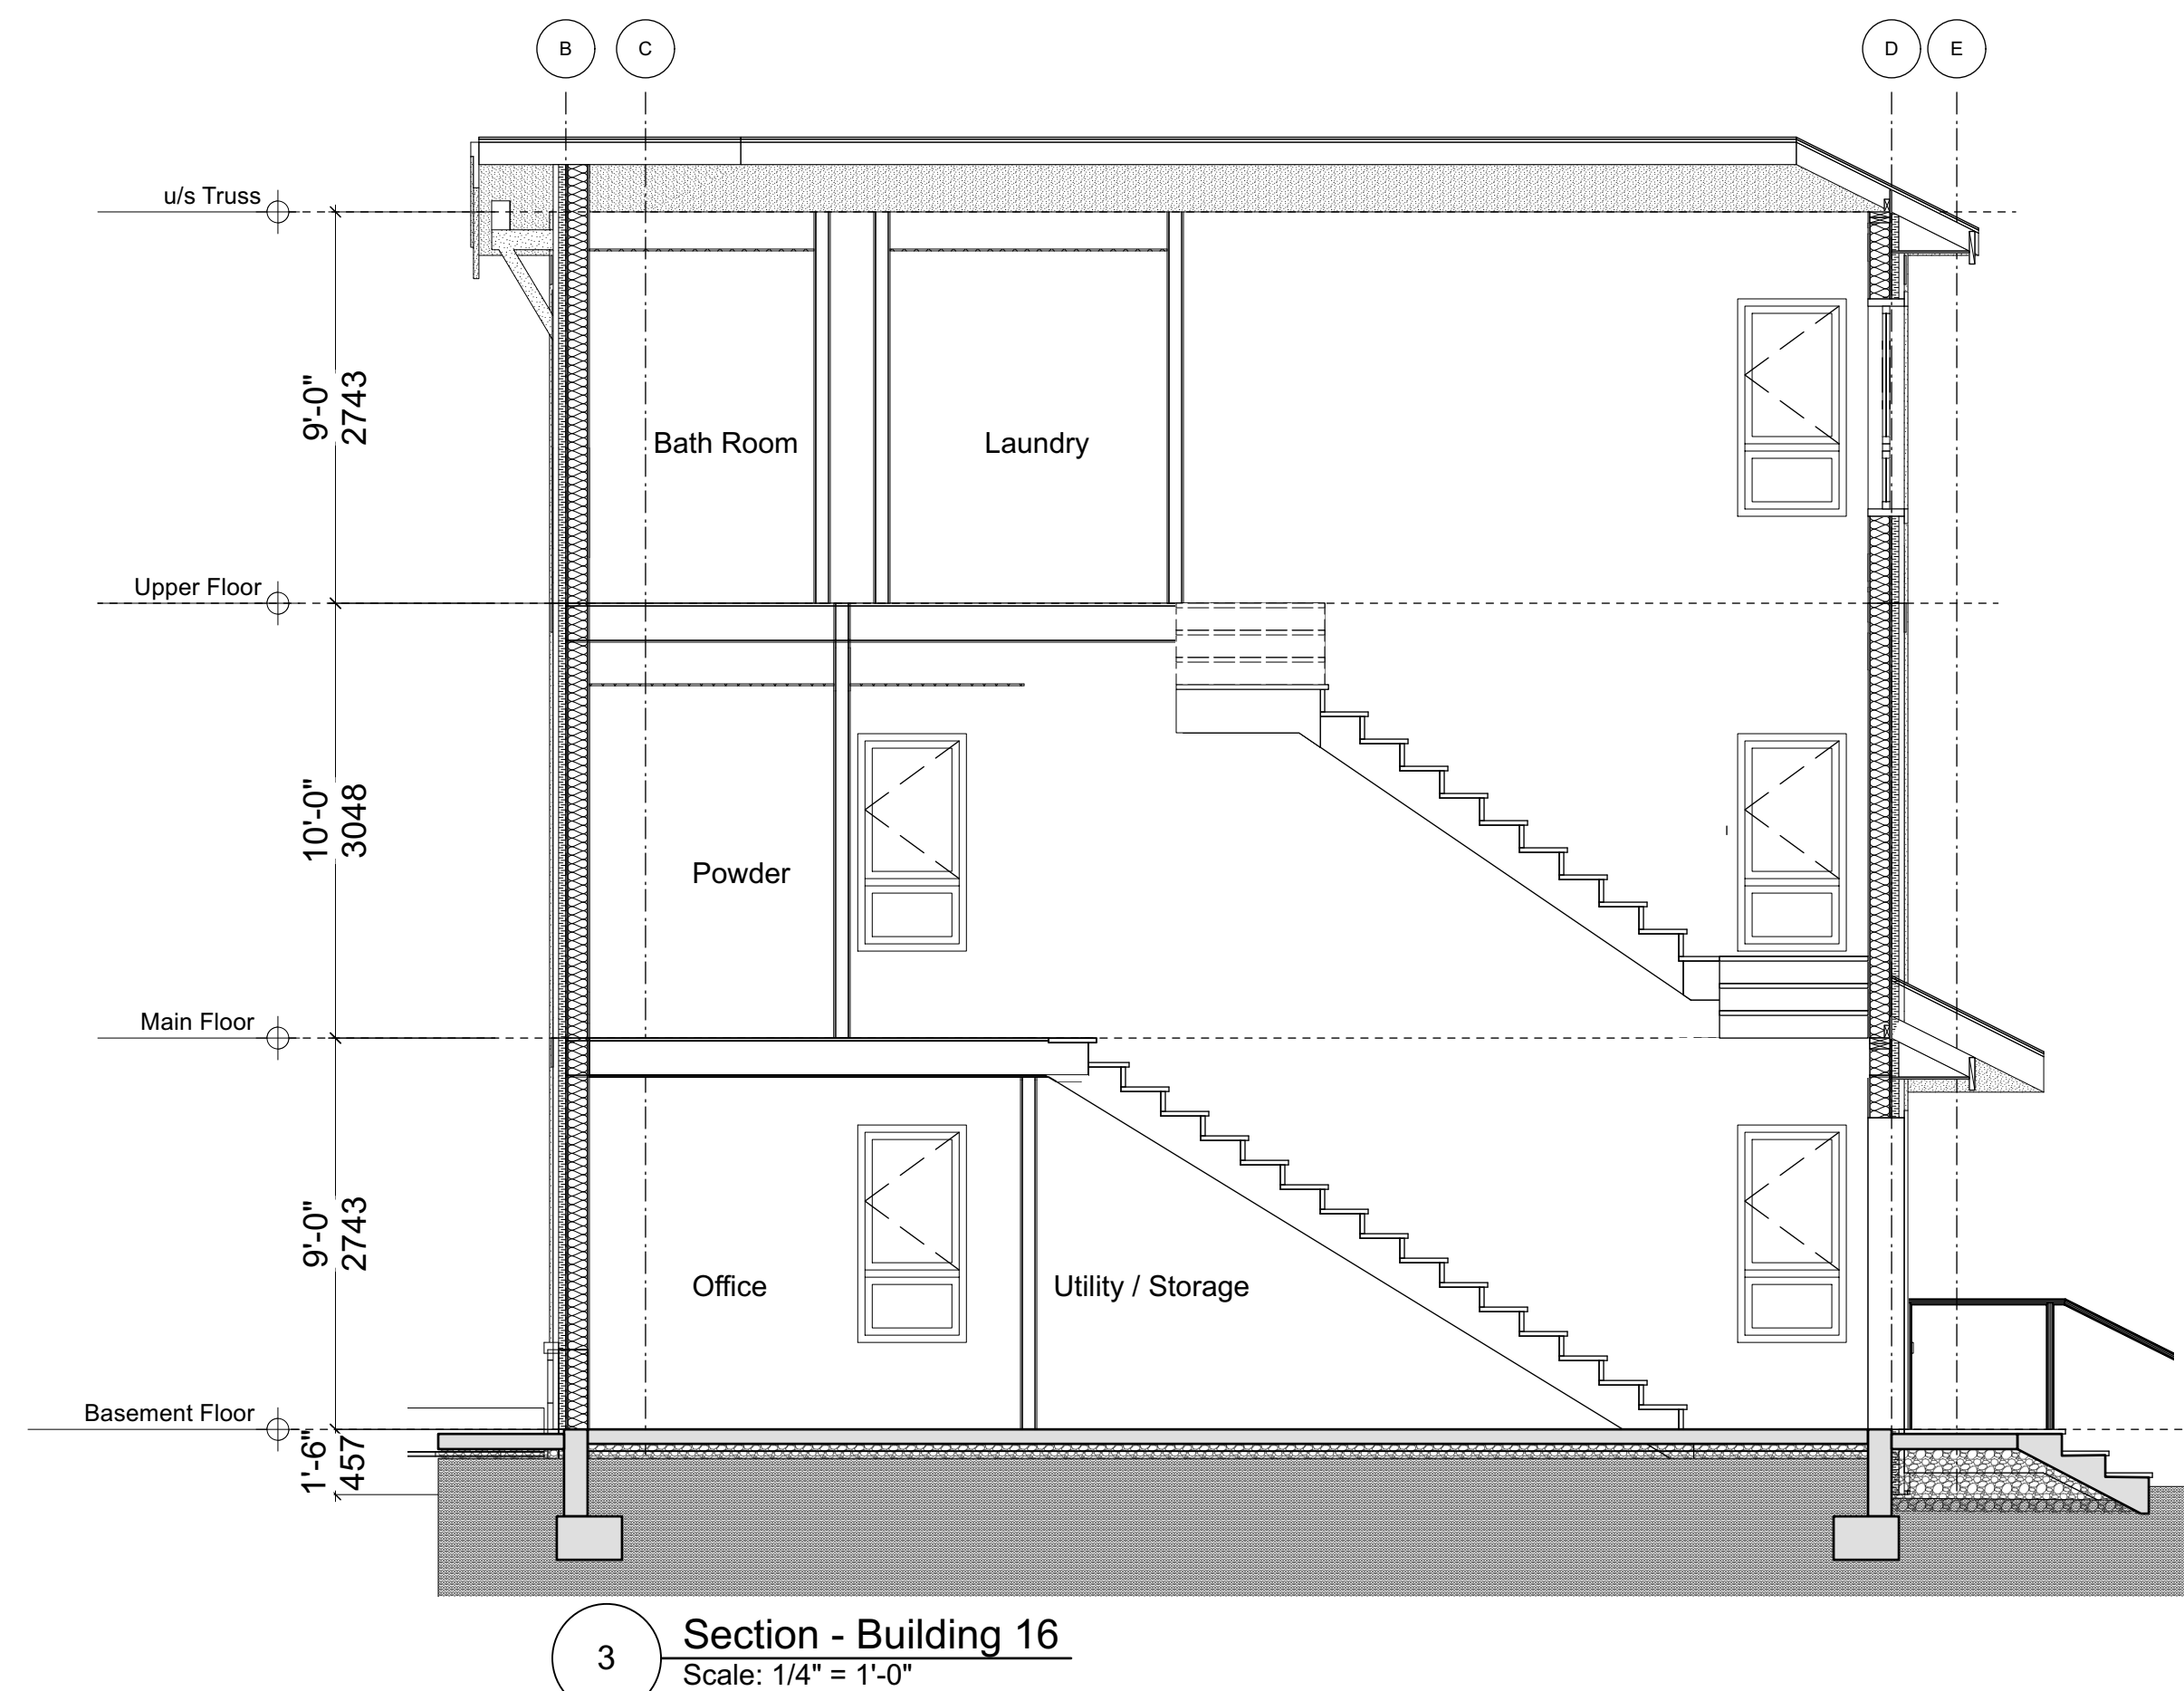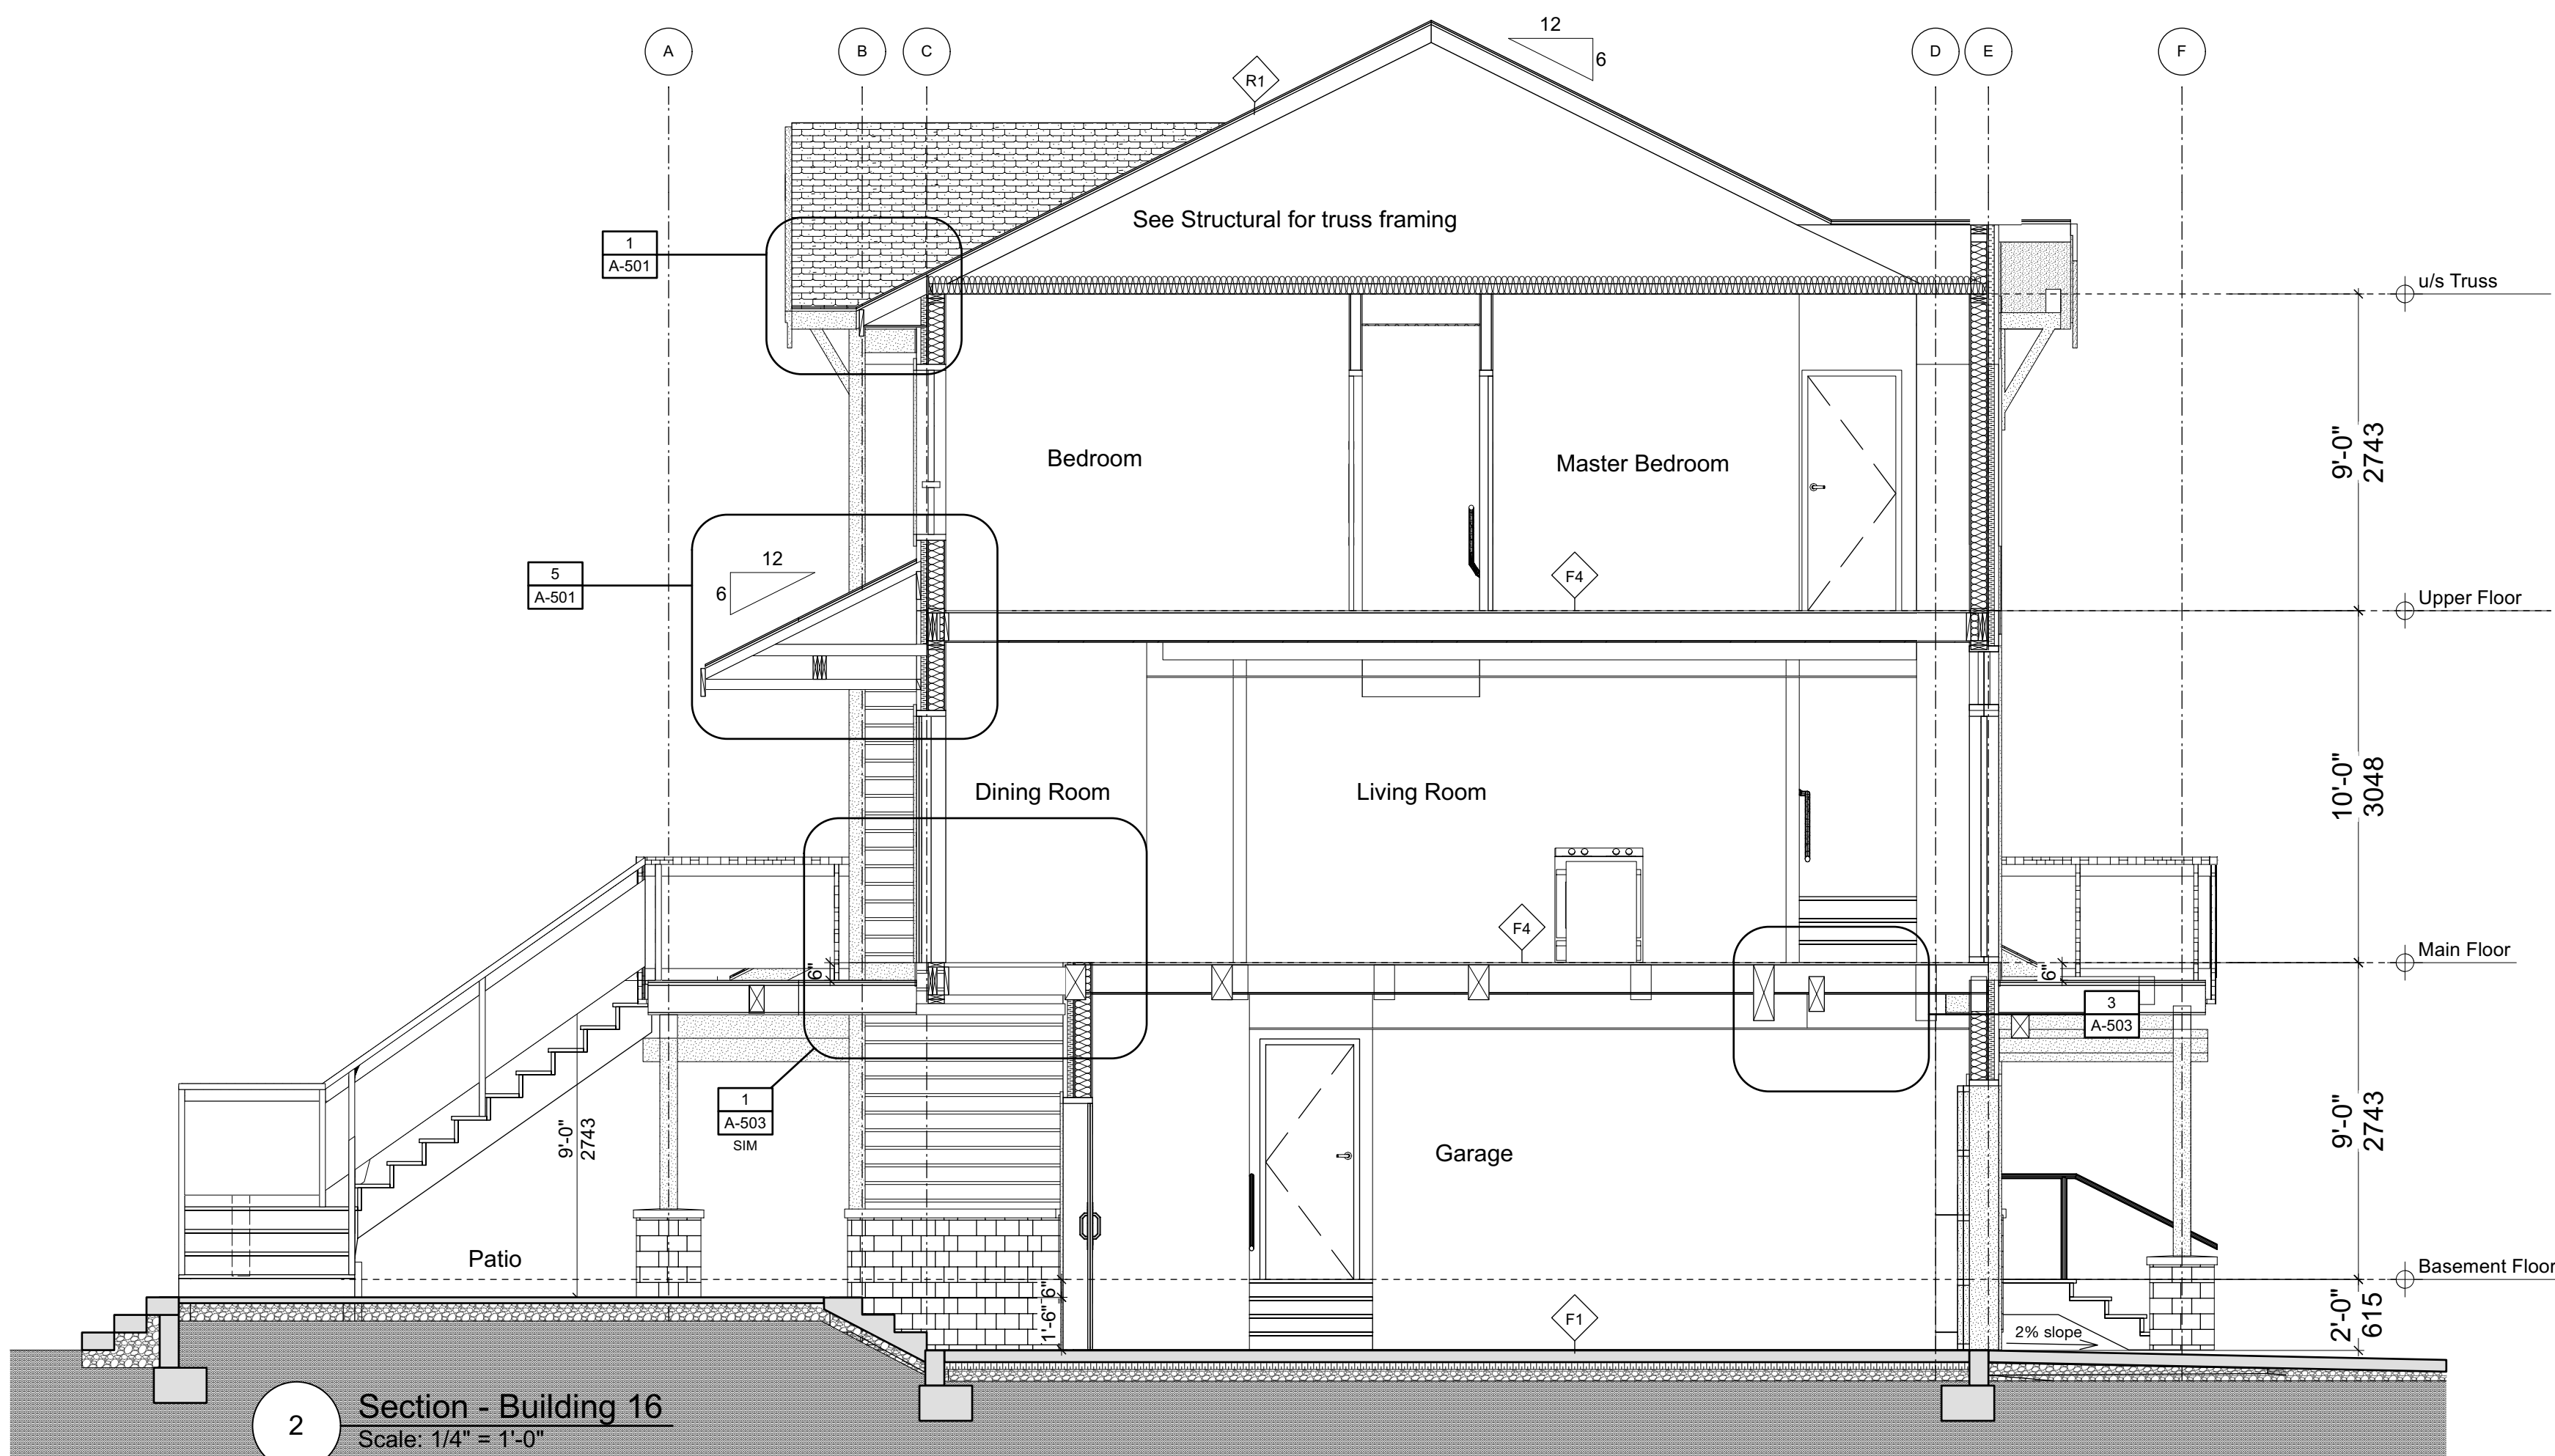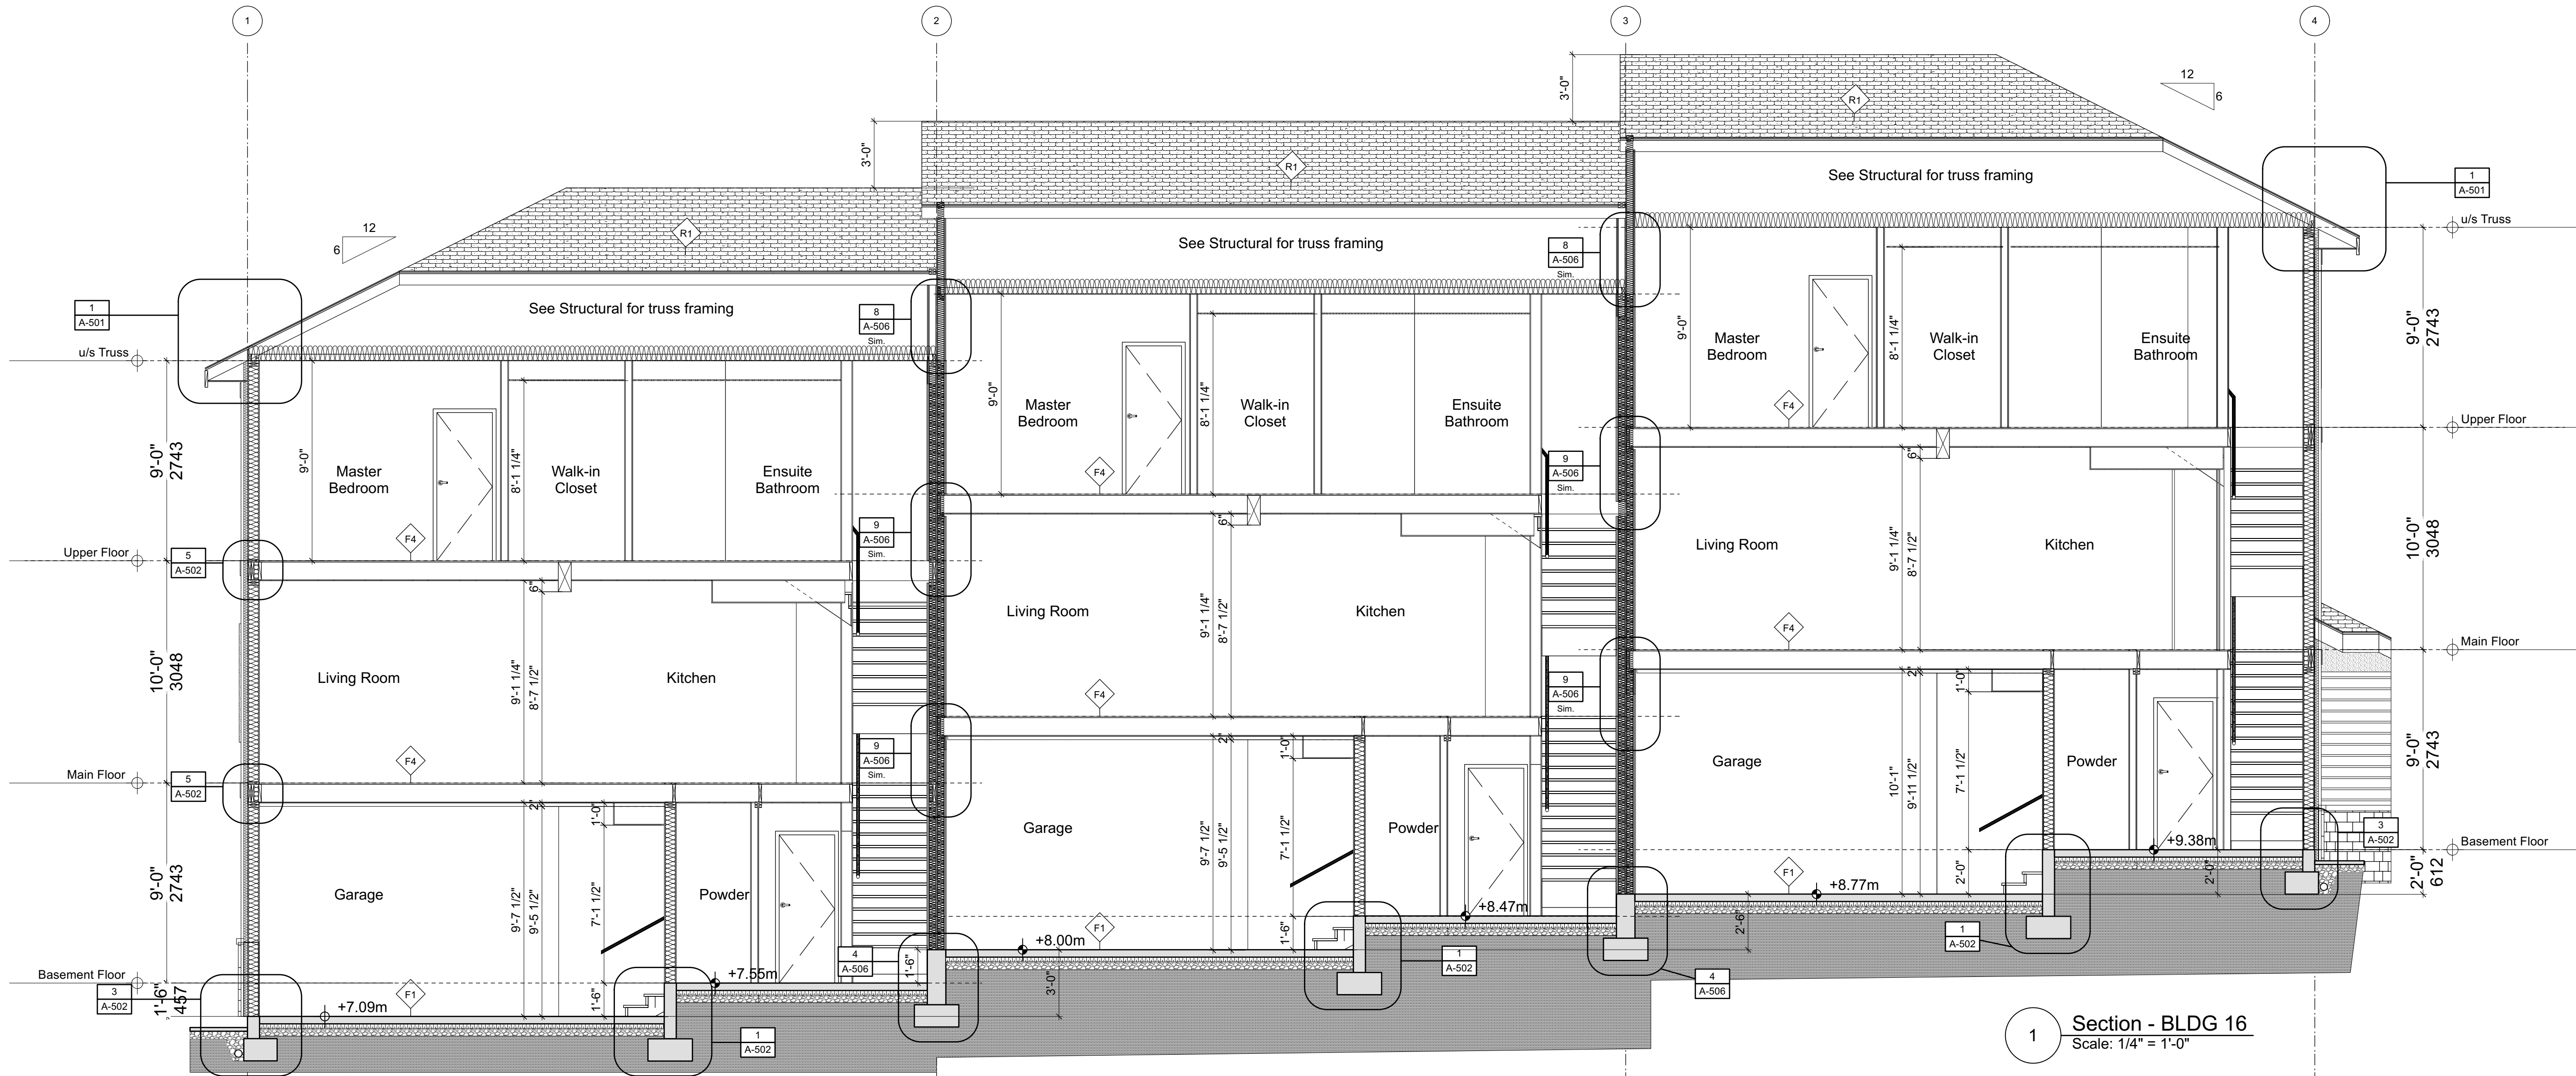

NSDA
ARCHITECTS

201-134 Abbott St
Vancouver, BC
Canada V6B 2K4
T: 604.669.1926
F: 604.683.2241
info@nsda.bc.ca
www.nsda.bc.ca

Copyright Reserved. This plan and design is and at all times remains the exclusive property of NSDA Architects and cannot be used without the architects' written consent.

Project
Oliver's Landing
at Furry Creek
Fine Peace


Sheet Title
Sections
Building 16

Project Number
22032

Scale
1/4" = 1'-0"

Sheet Number

A16-303

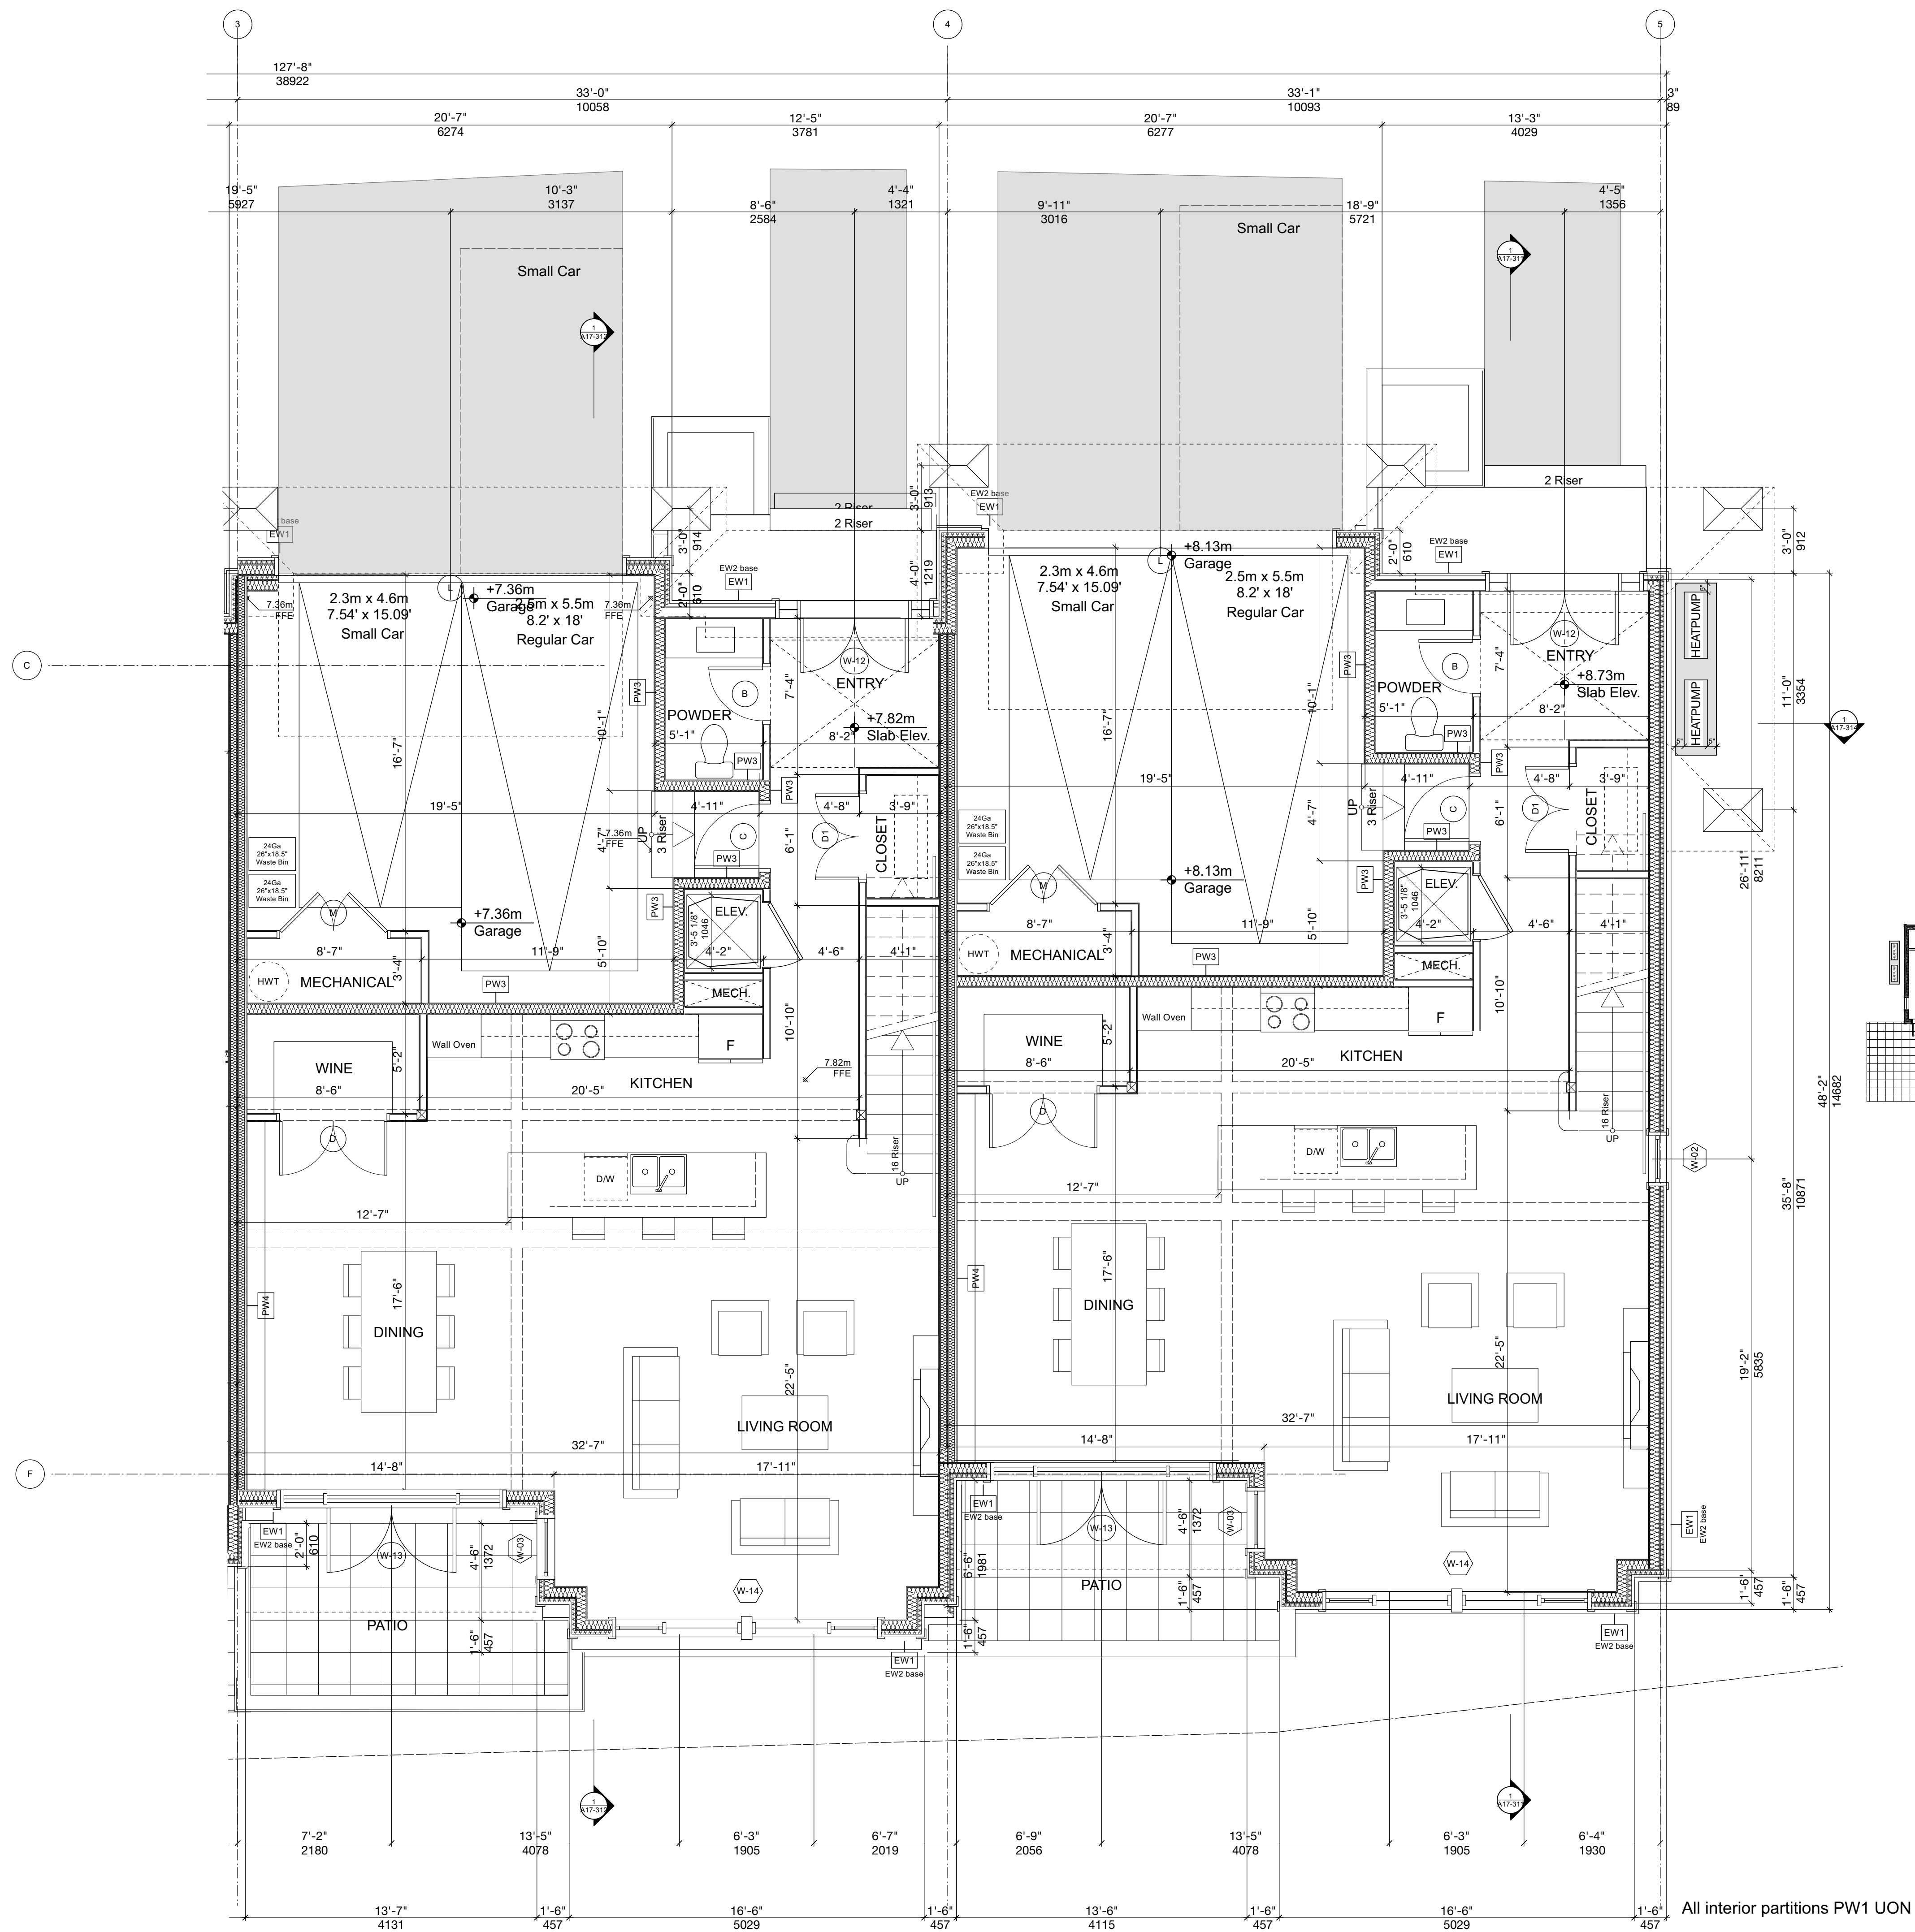

Seal



NSDA
ARCHITECTS

201-134 Abbott St
Vancouver BC
Canada V6B 2K4

T 604.669.1926

F 604.683.2241

info@nsda.bc.ca

www.nsda.bc.ca

Copyright Reserved. This plan and design is and at all times remains the exclusive property of NSDA Architects and cannot be used without the architect's written consent.

Project
**Oliver's Landing
at Furry Creek
Fine Peace**

Sheet Title
**Level 1 Plan - Bldg 17.2
+ 17.3**


Project Number
22032

Scale
1/4" = 1'-0"



Sheet Number

A17-102A

All interior partitions PW1 UON

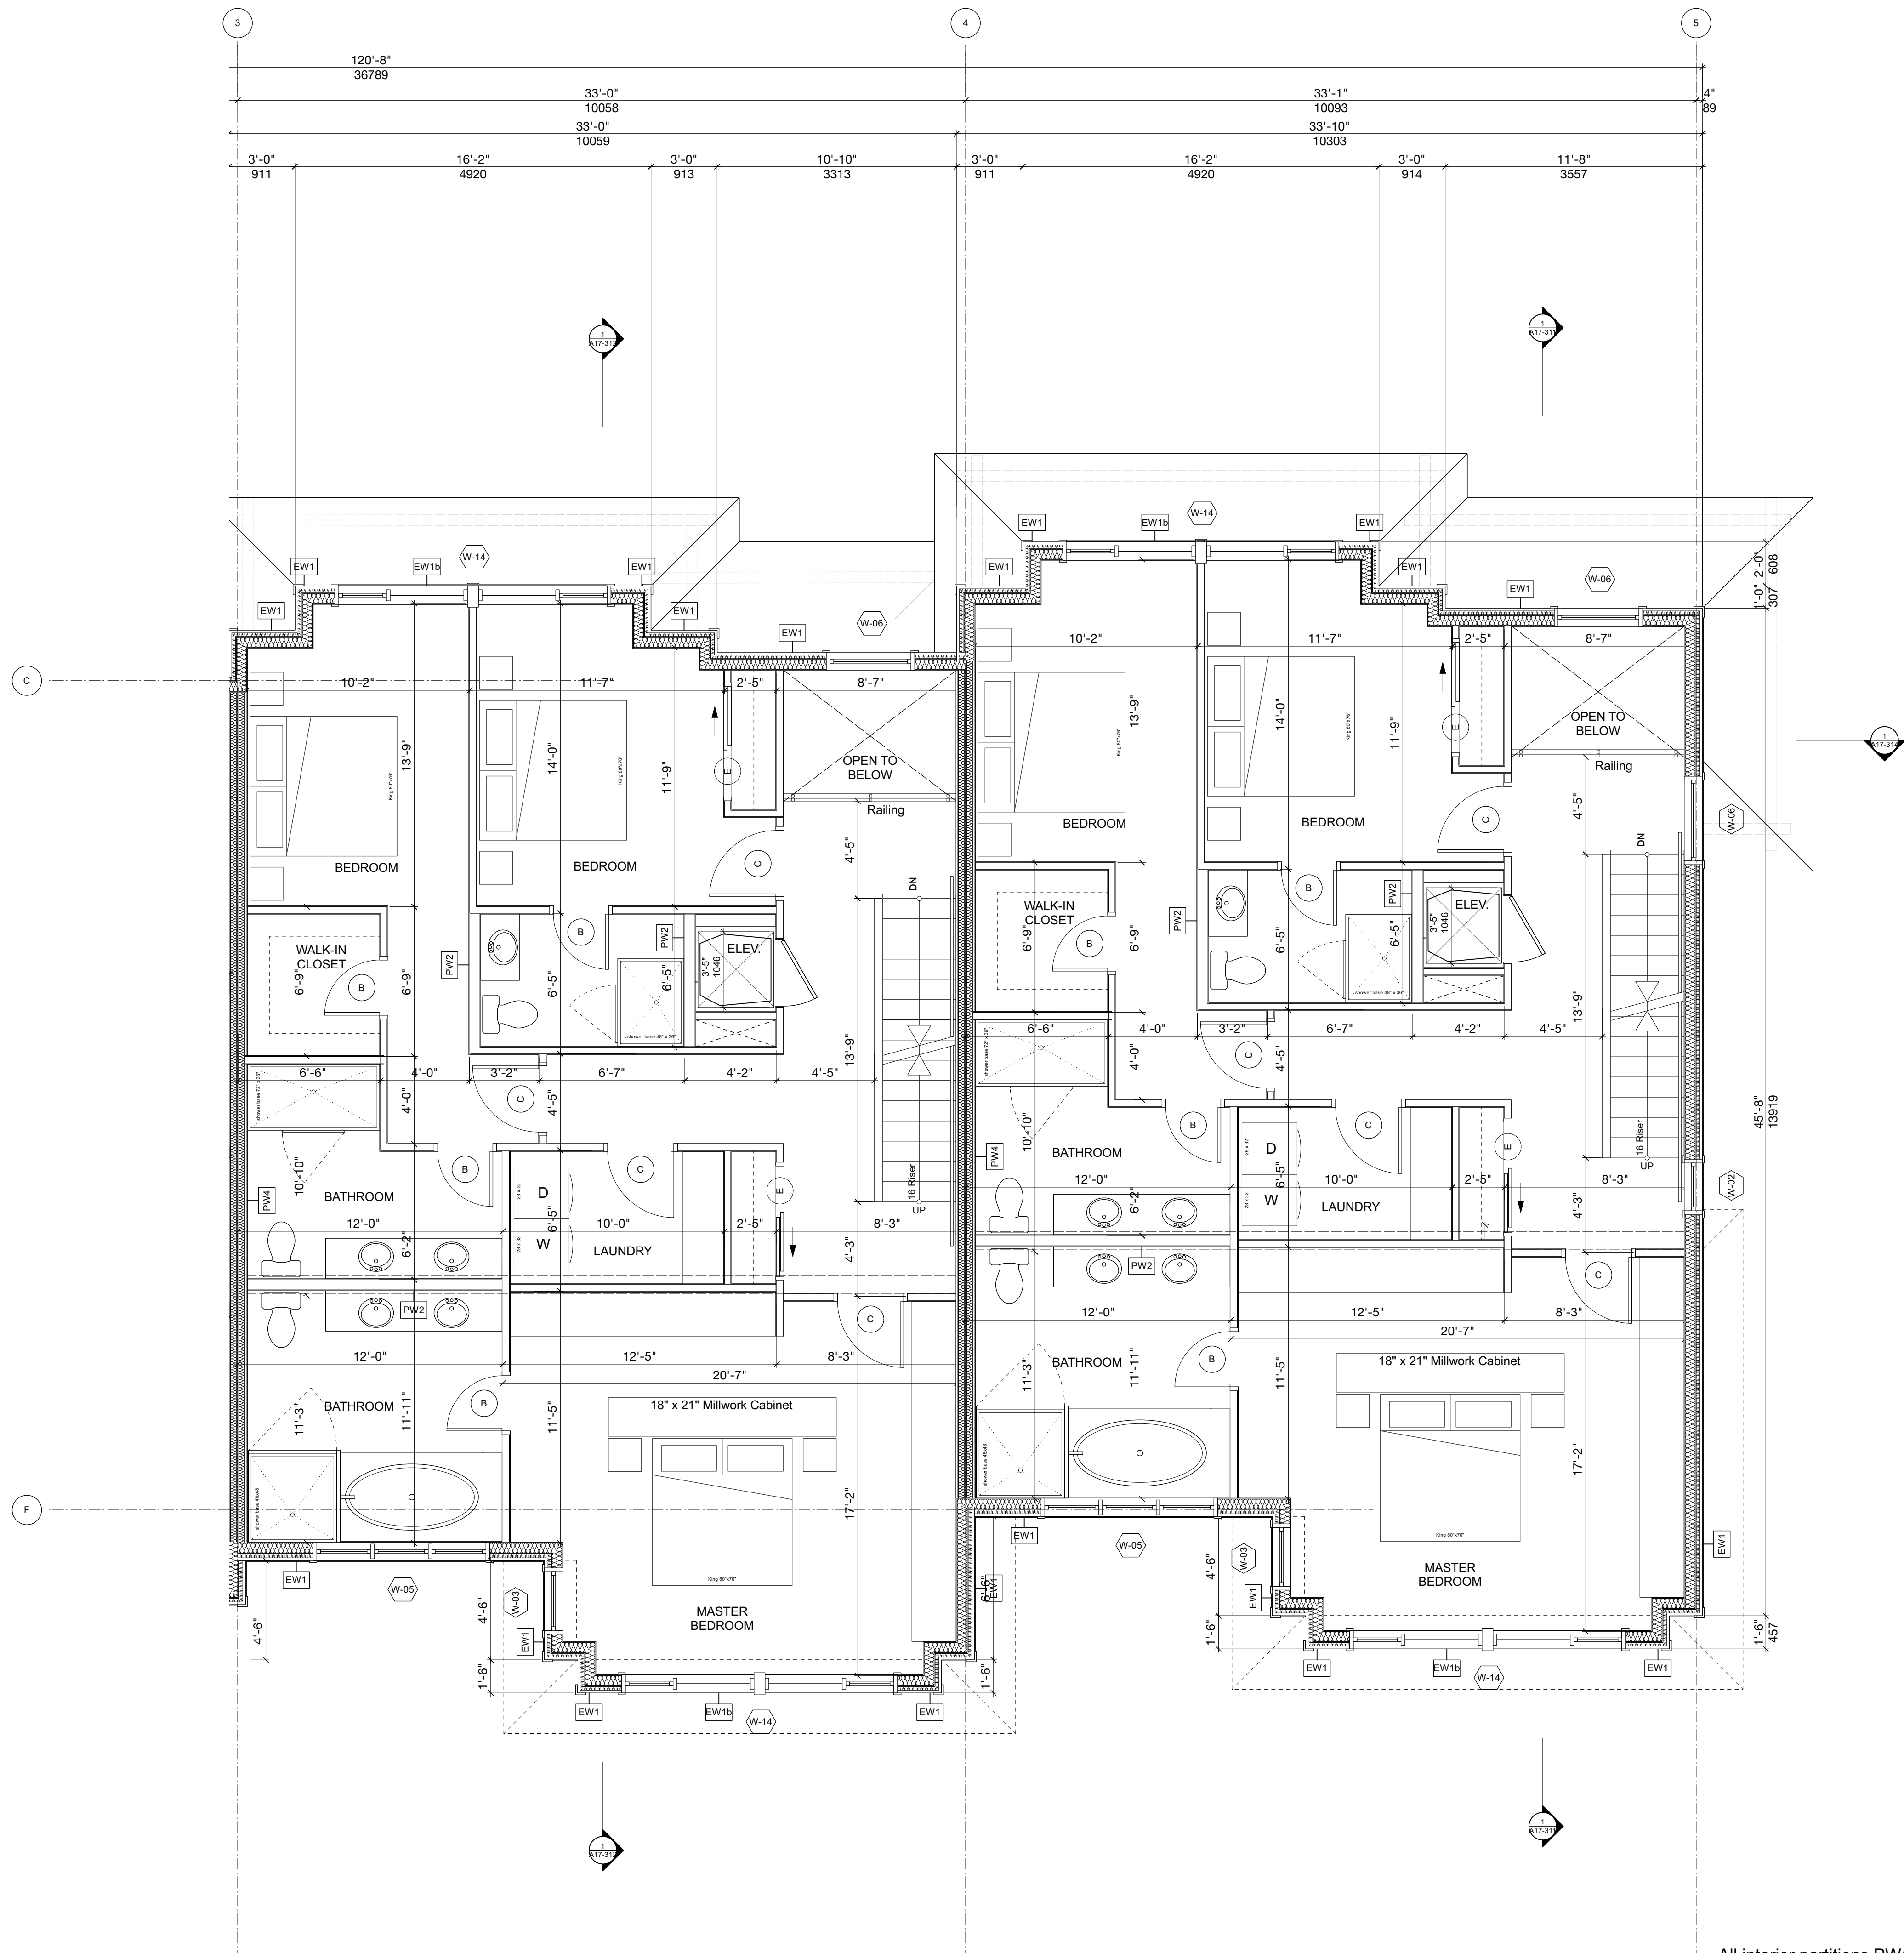

All interior partitions PW1 UON

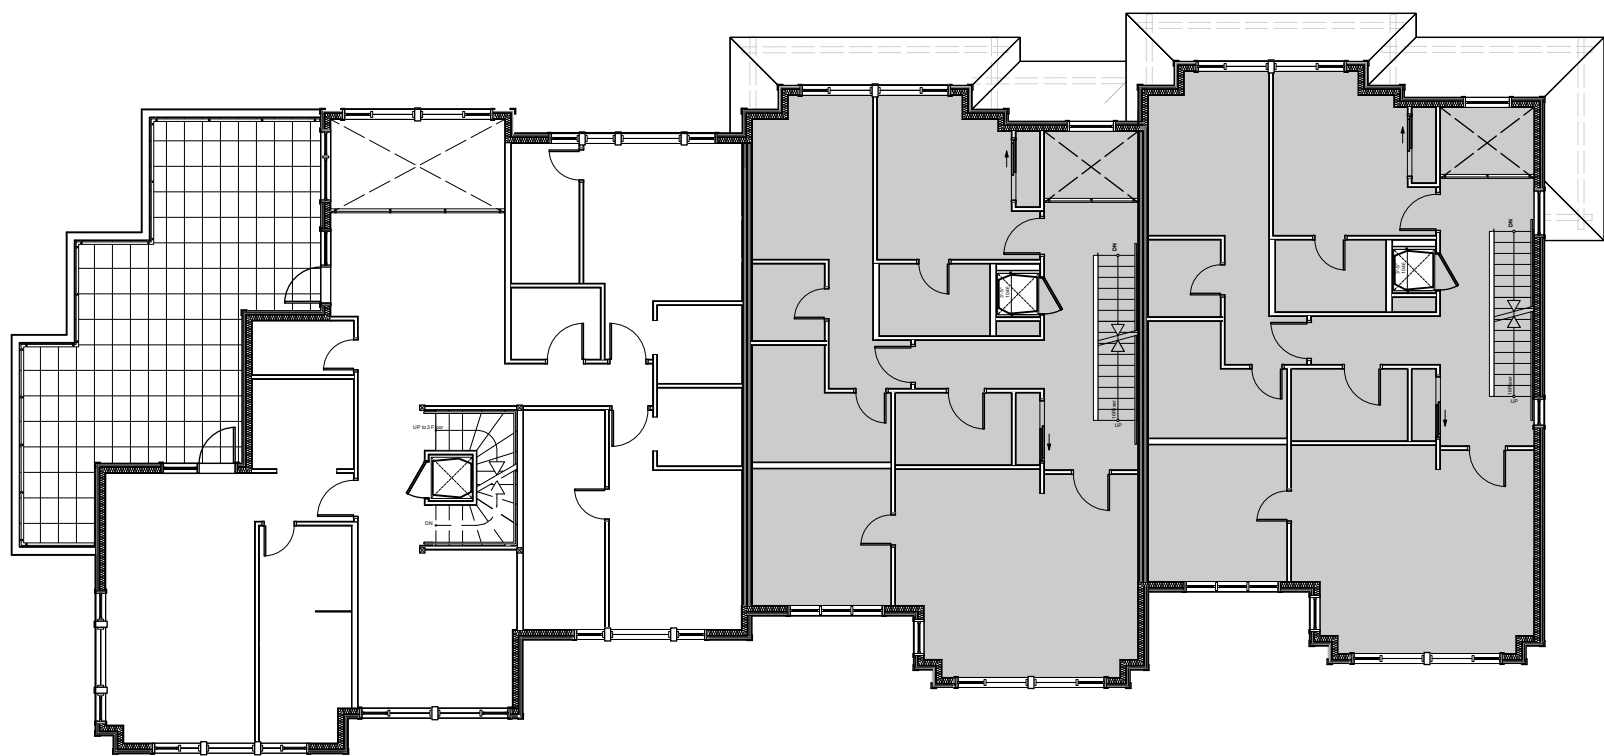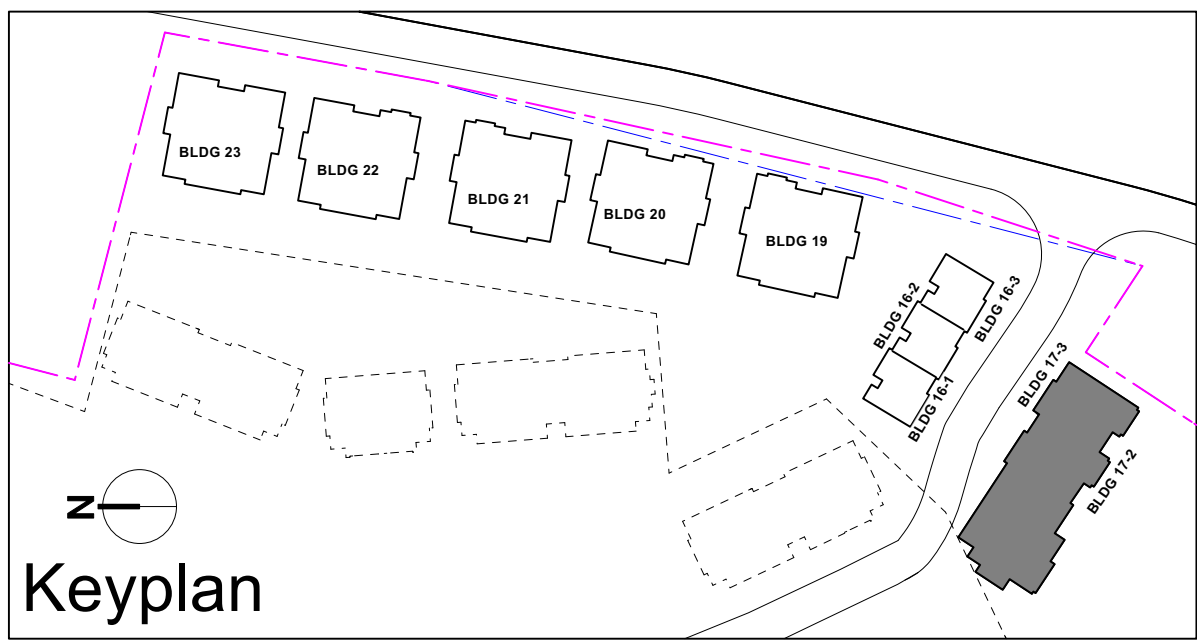

Consultants

Date
2024-08-01
2024-11-22

Issue / Revisions
Issued for Bldg 17 BP
Issued for Form, Character DP



NSDA
ARCHITECTS

201-134 Abbott St
Vancouver BC
Canada V6B 2K4
T: 604.669.1926
F: 604.683.2241
info@nsda.bc.ca
www.nsda.bc.ca

Copyright Reserved. This plan and design is and at all times remains the exclusive property of NSDA Architects and cannot be used without the architects' written consent.


Project
**Oliver's Landing
at Furry Creek
Fine Peace**

Sheet Title
**Level 2 Plan - Bldg 17.2
+ 17.3**


Project Number
22032

Scale
1/4" = 1'-0"

Sheet Number
A17-103A

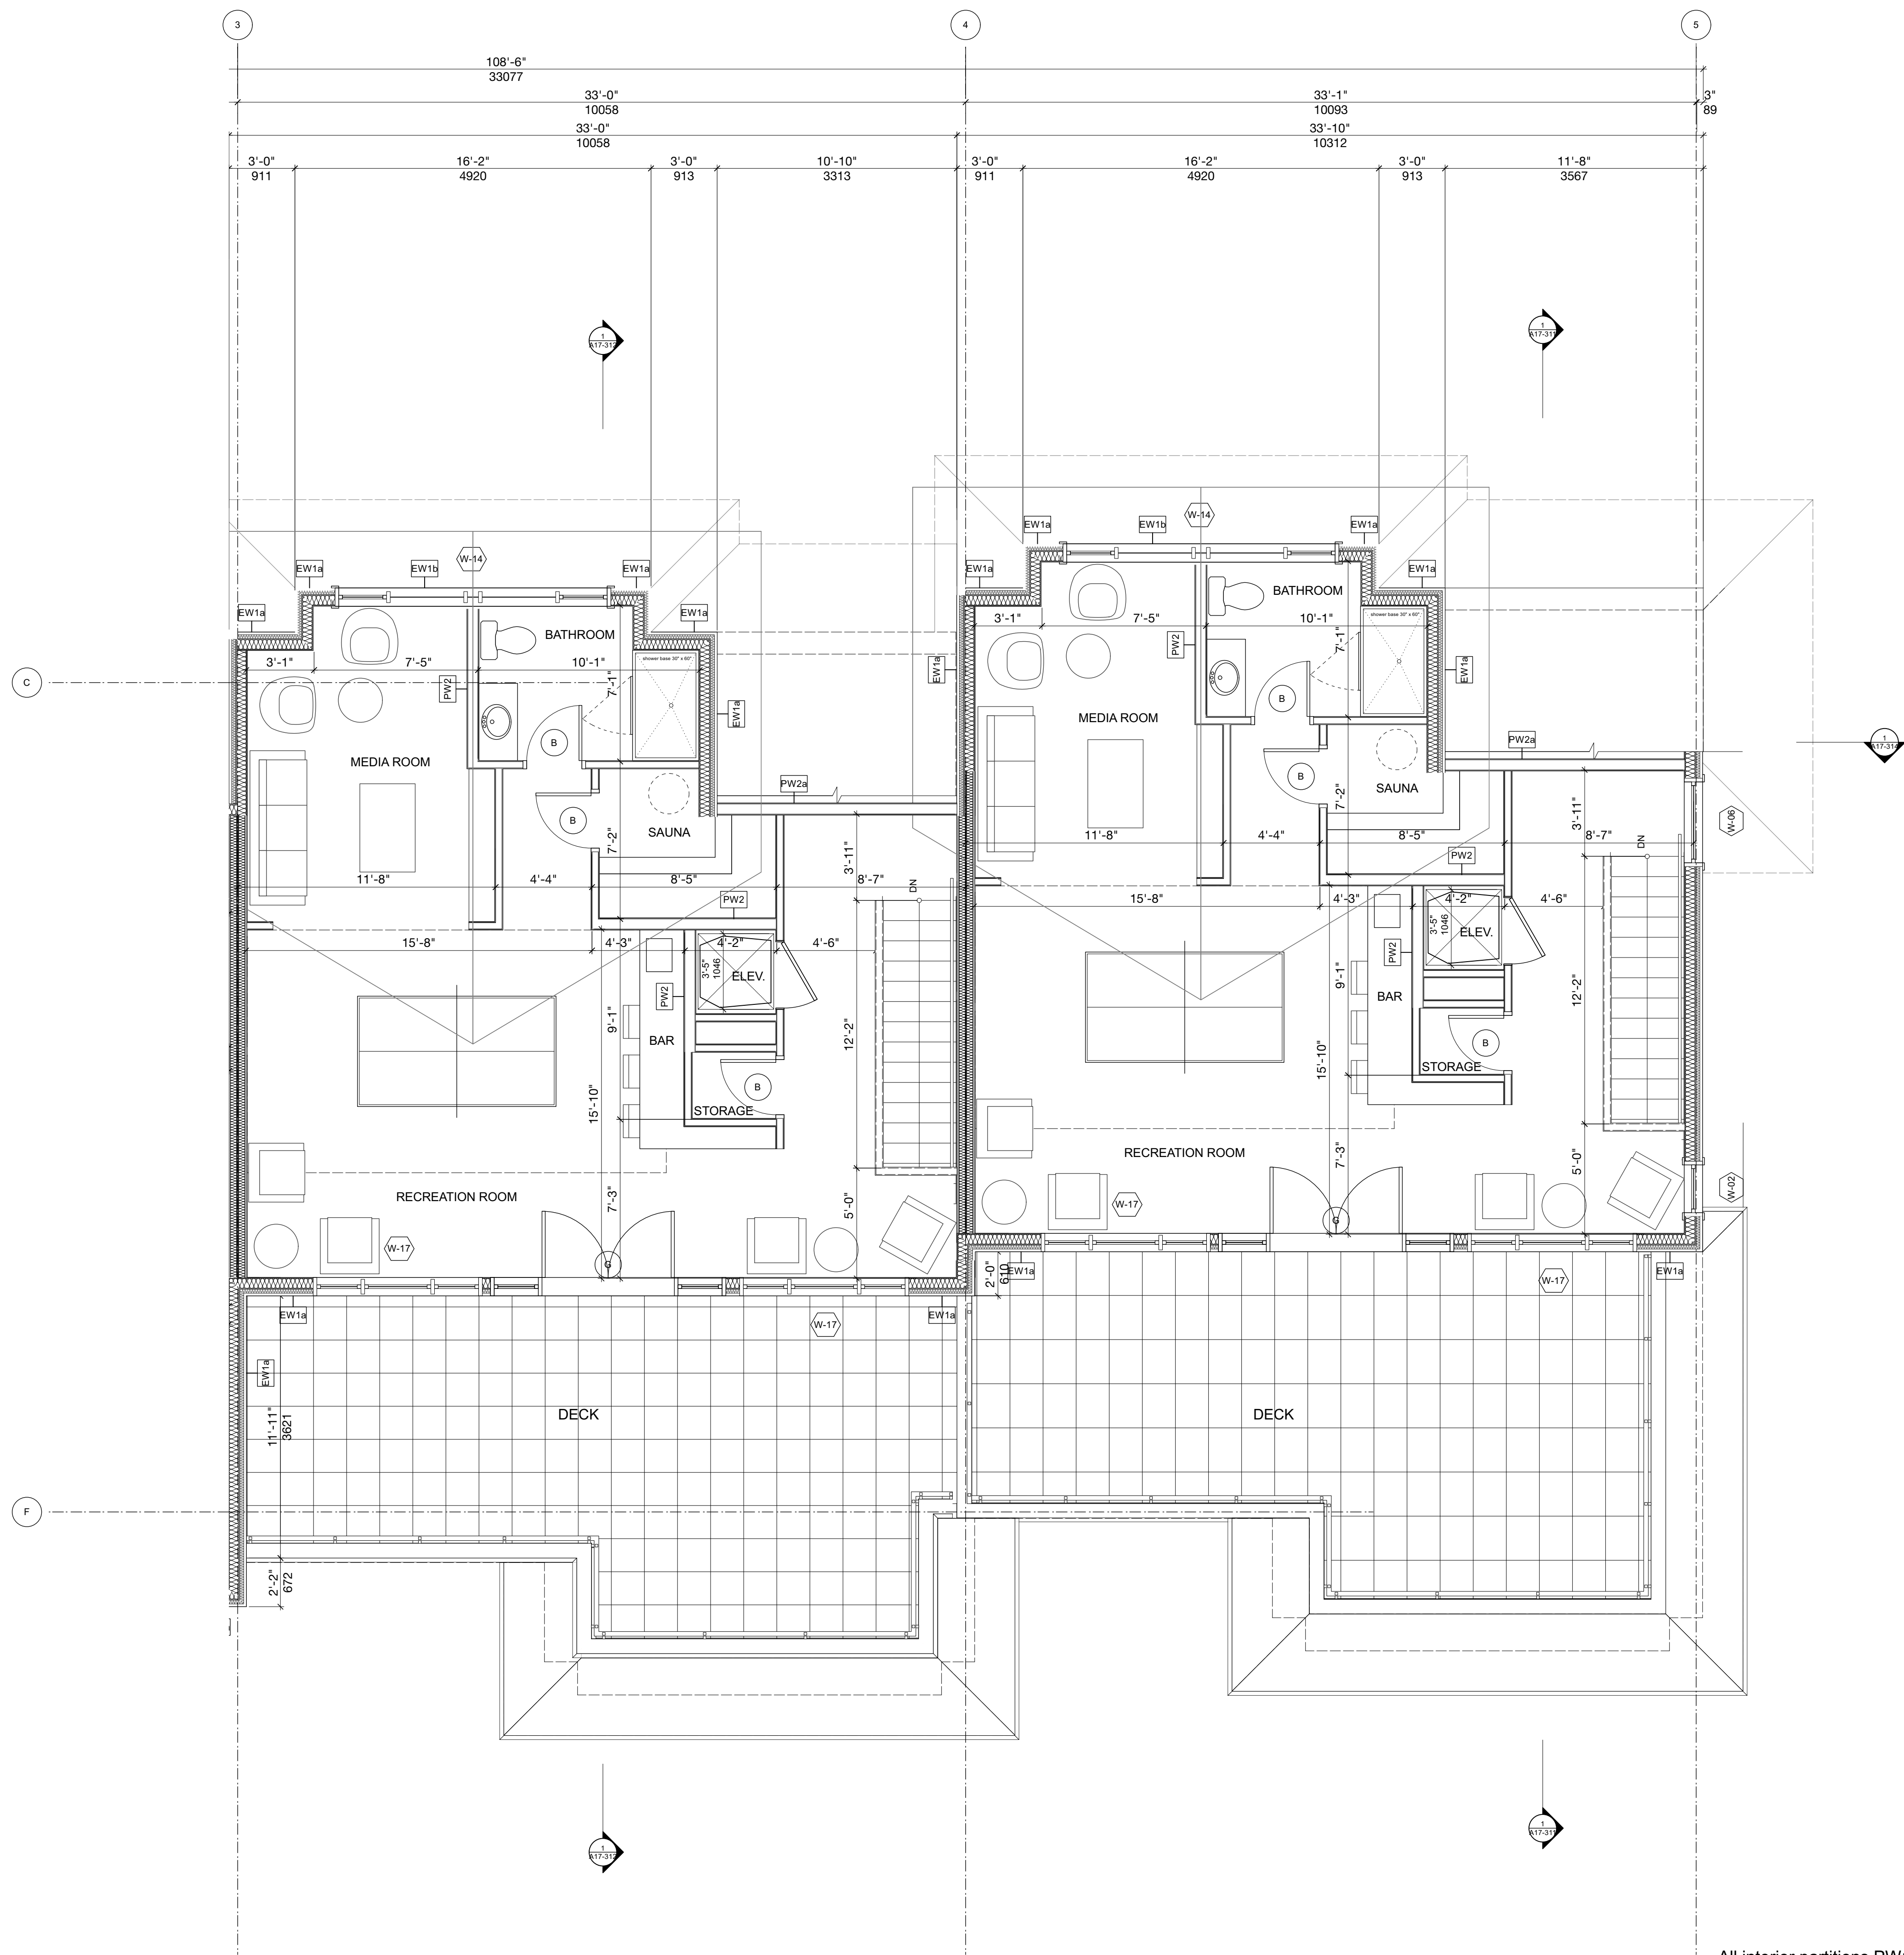

All interior partitions PW1 UON

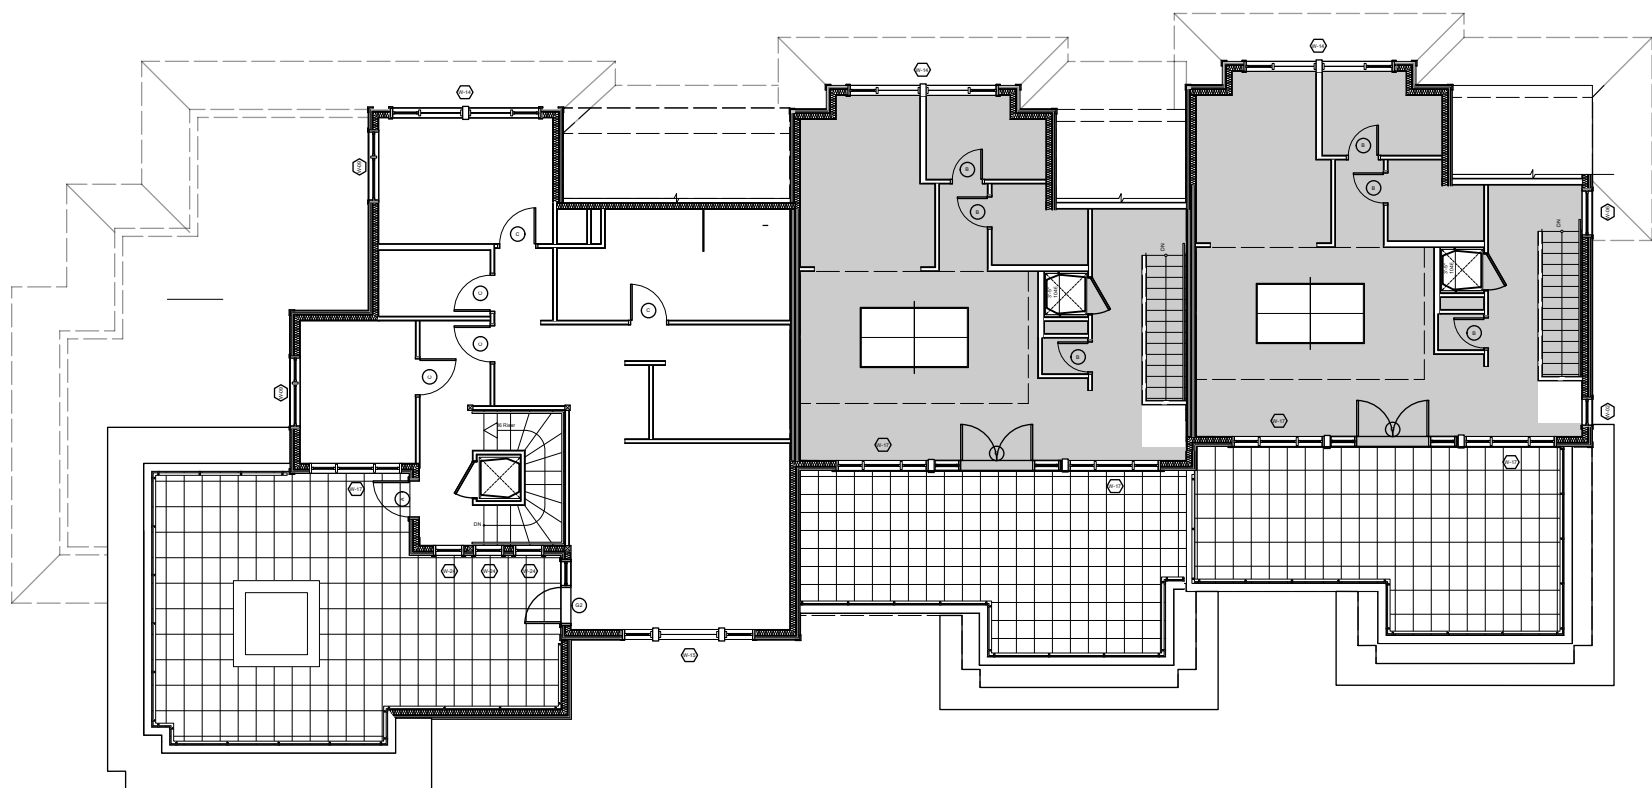


Consultants

Date
2024-08-01
2024-11-22

Issue / Revisions
Issued for Bldg 17 BP
Issued for Form, Character DP

Seal

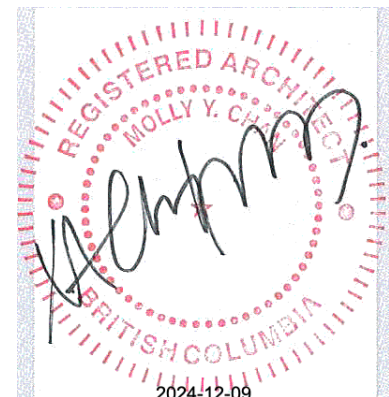

NSDA
ARCHITECTS

201-134 Abbott St
Vancouver BC
Canada V6B 2K4

T 604.669.1926

F 604.683.2241

info@nsda.bc.ca

www.nsda.bc.ca

Copyright Reserved. This plan and design is and at all times remains the exclusive property of NSDA Architects and cannot be used without the architects' written consent.

Project

Oliver's Landing
at Furry Creek
Fine Peace

Sheet Title

Level 3 Plan - Bldg 17.2
+ 17.3

Project Number


22032

Scale

1/4" = 1'-0"

Sheet Number

A17-104A

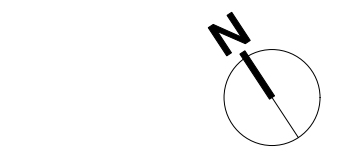



Copyright Reserved. This plan and design is and at all times remains the exclusive property of NSDA Architects and cannot be used without the architects' written consent.

Sheet Title


Roof Plan - Bldg 17.2 +
17.3

A17-105A

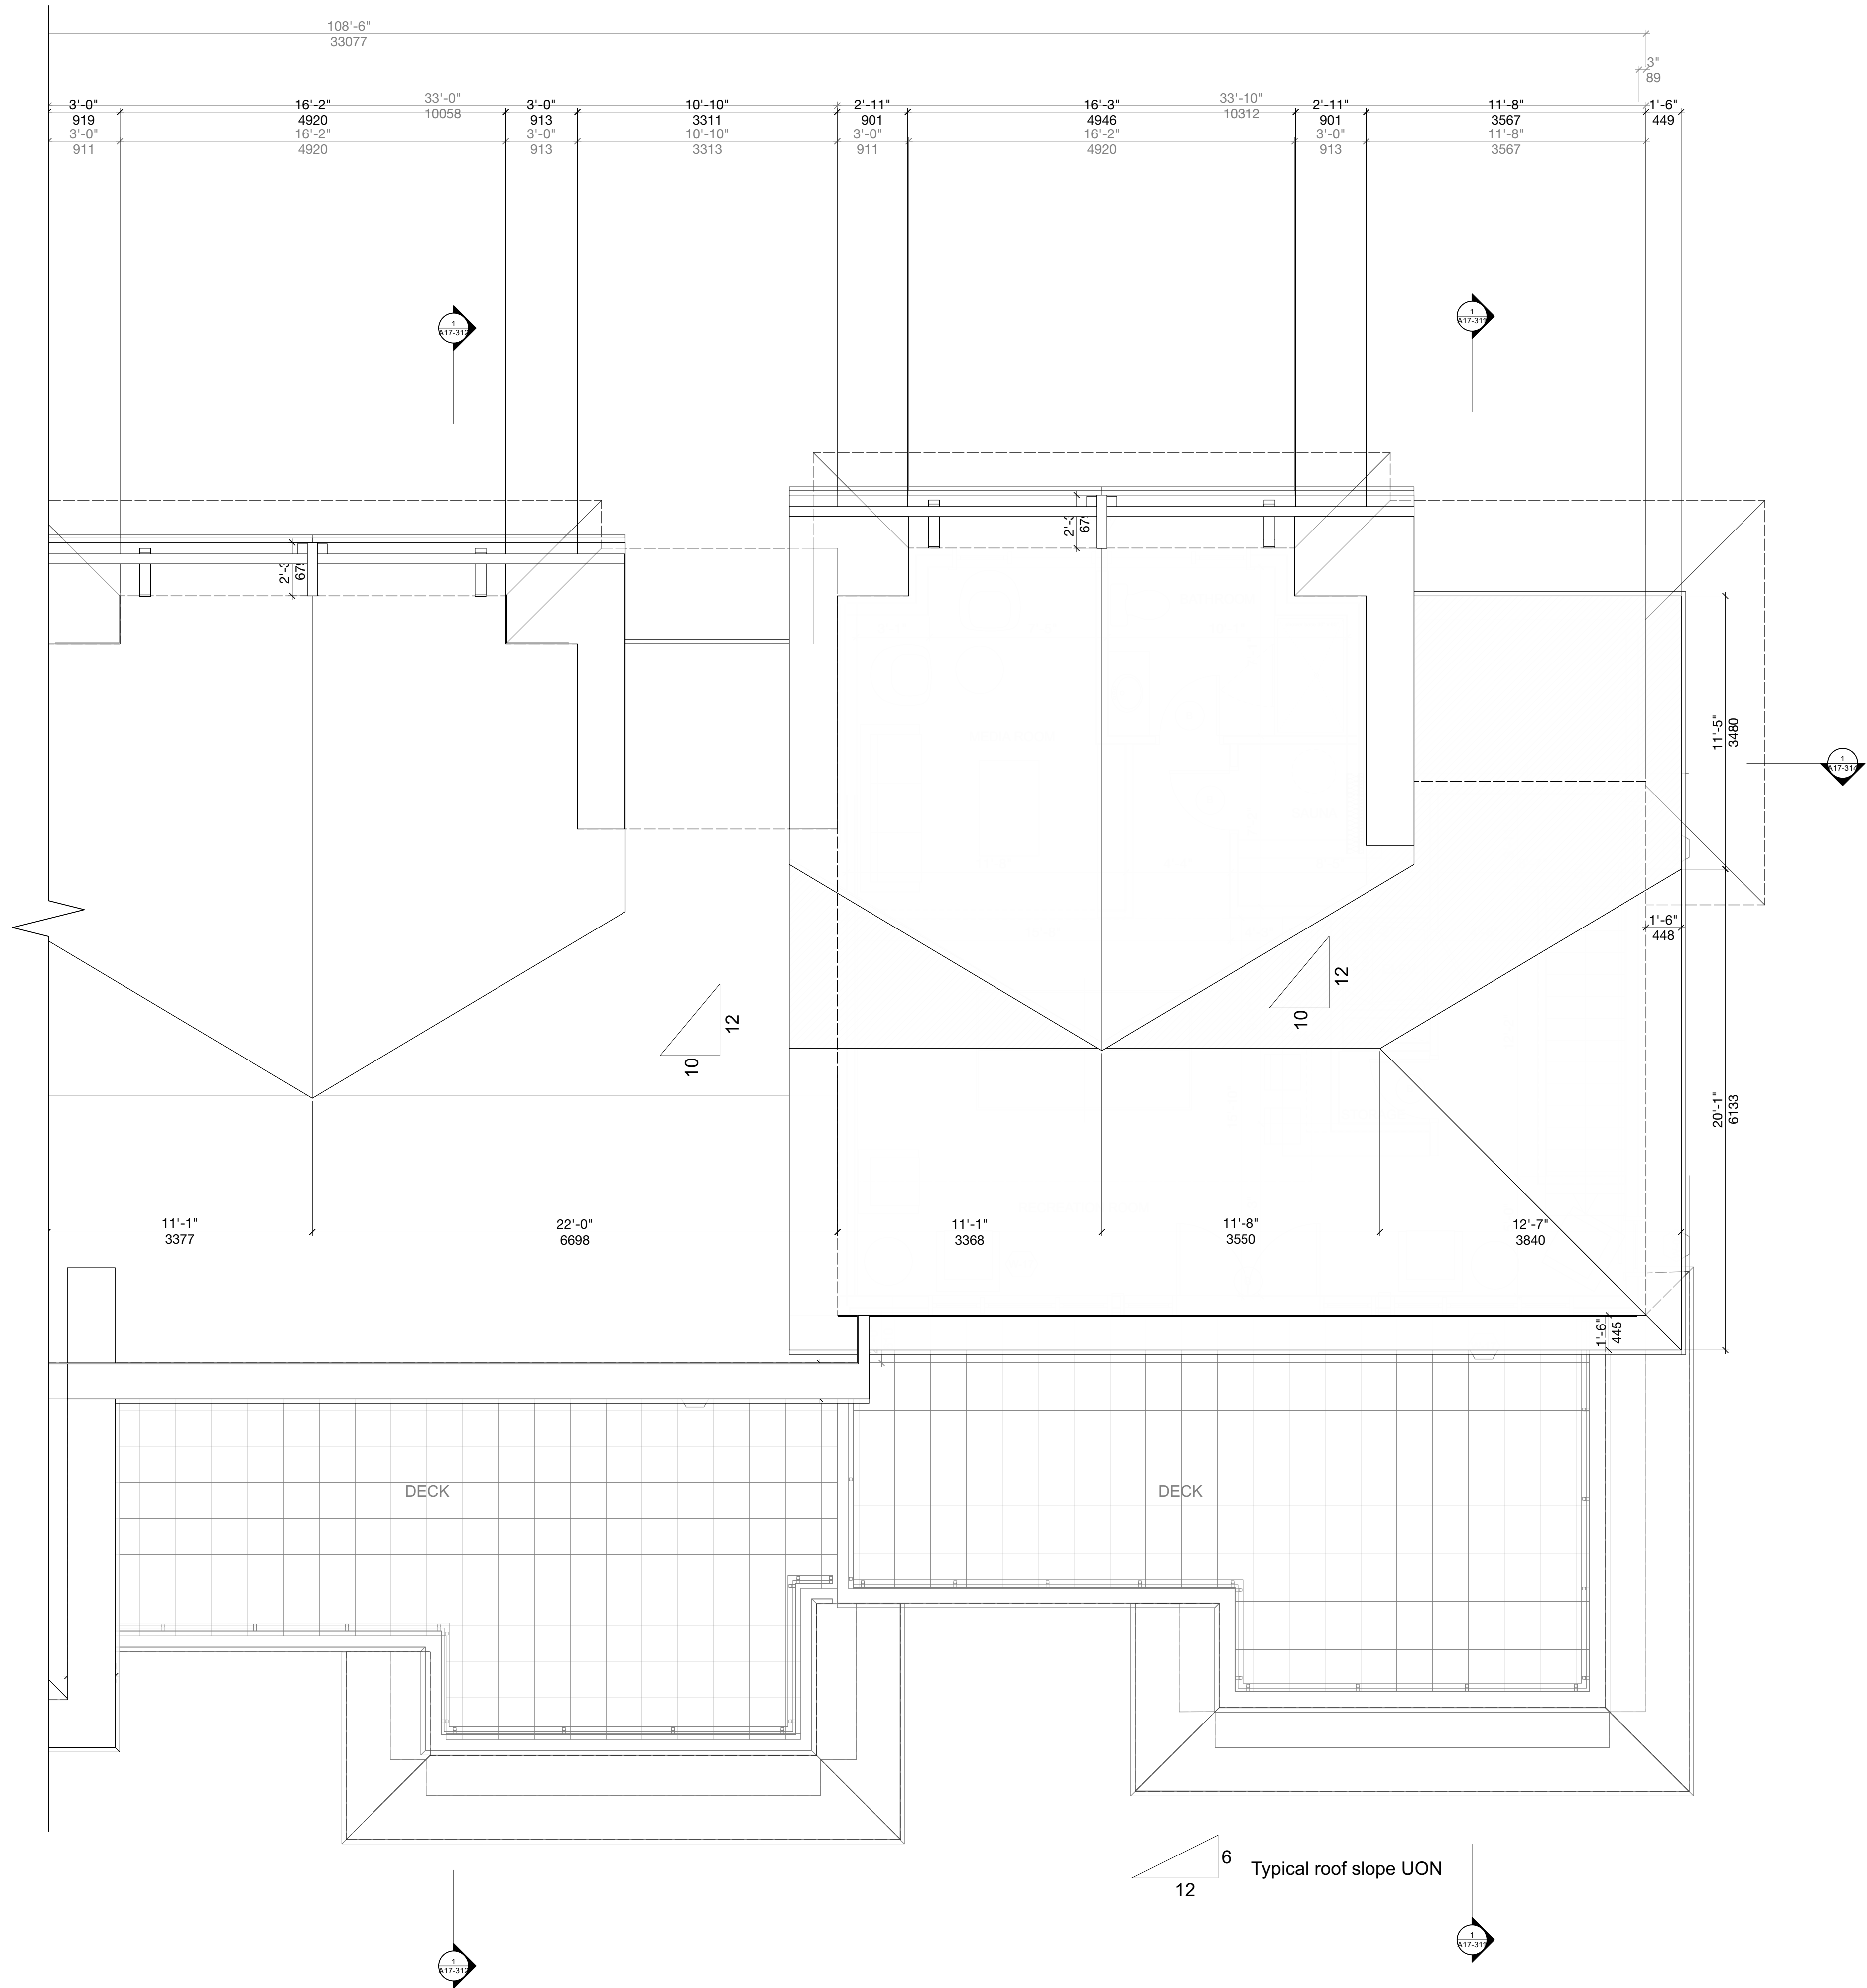

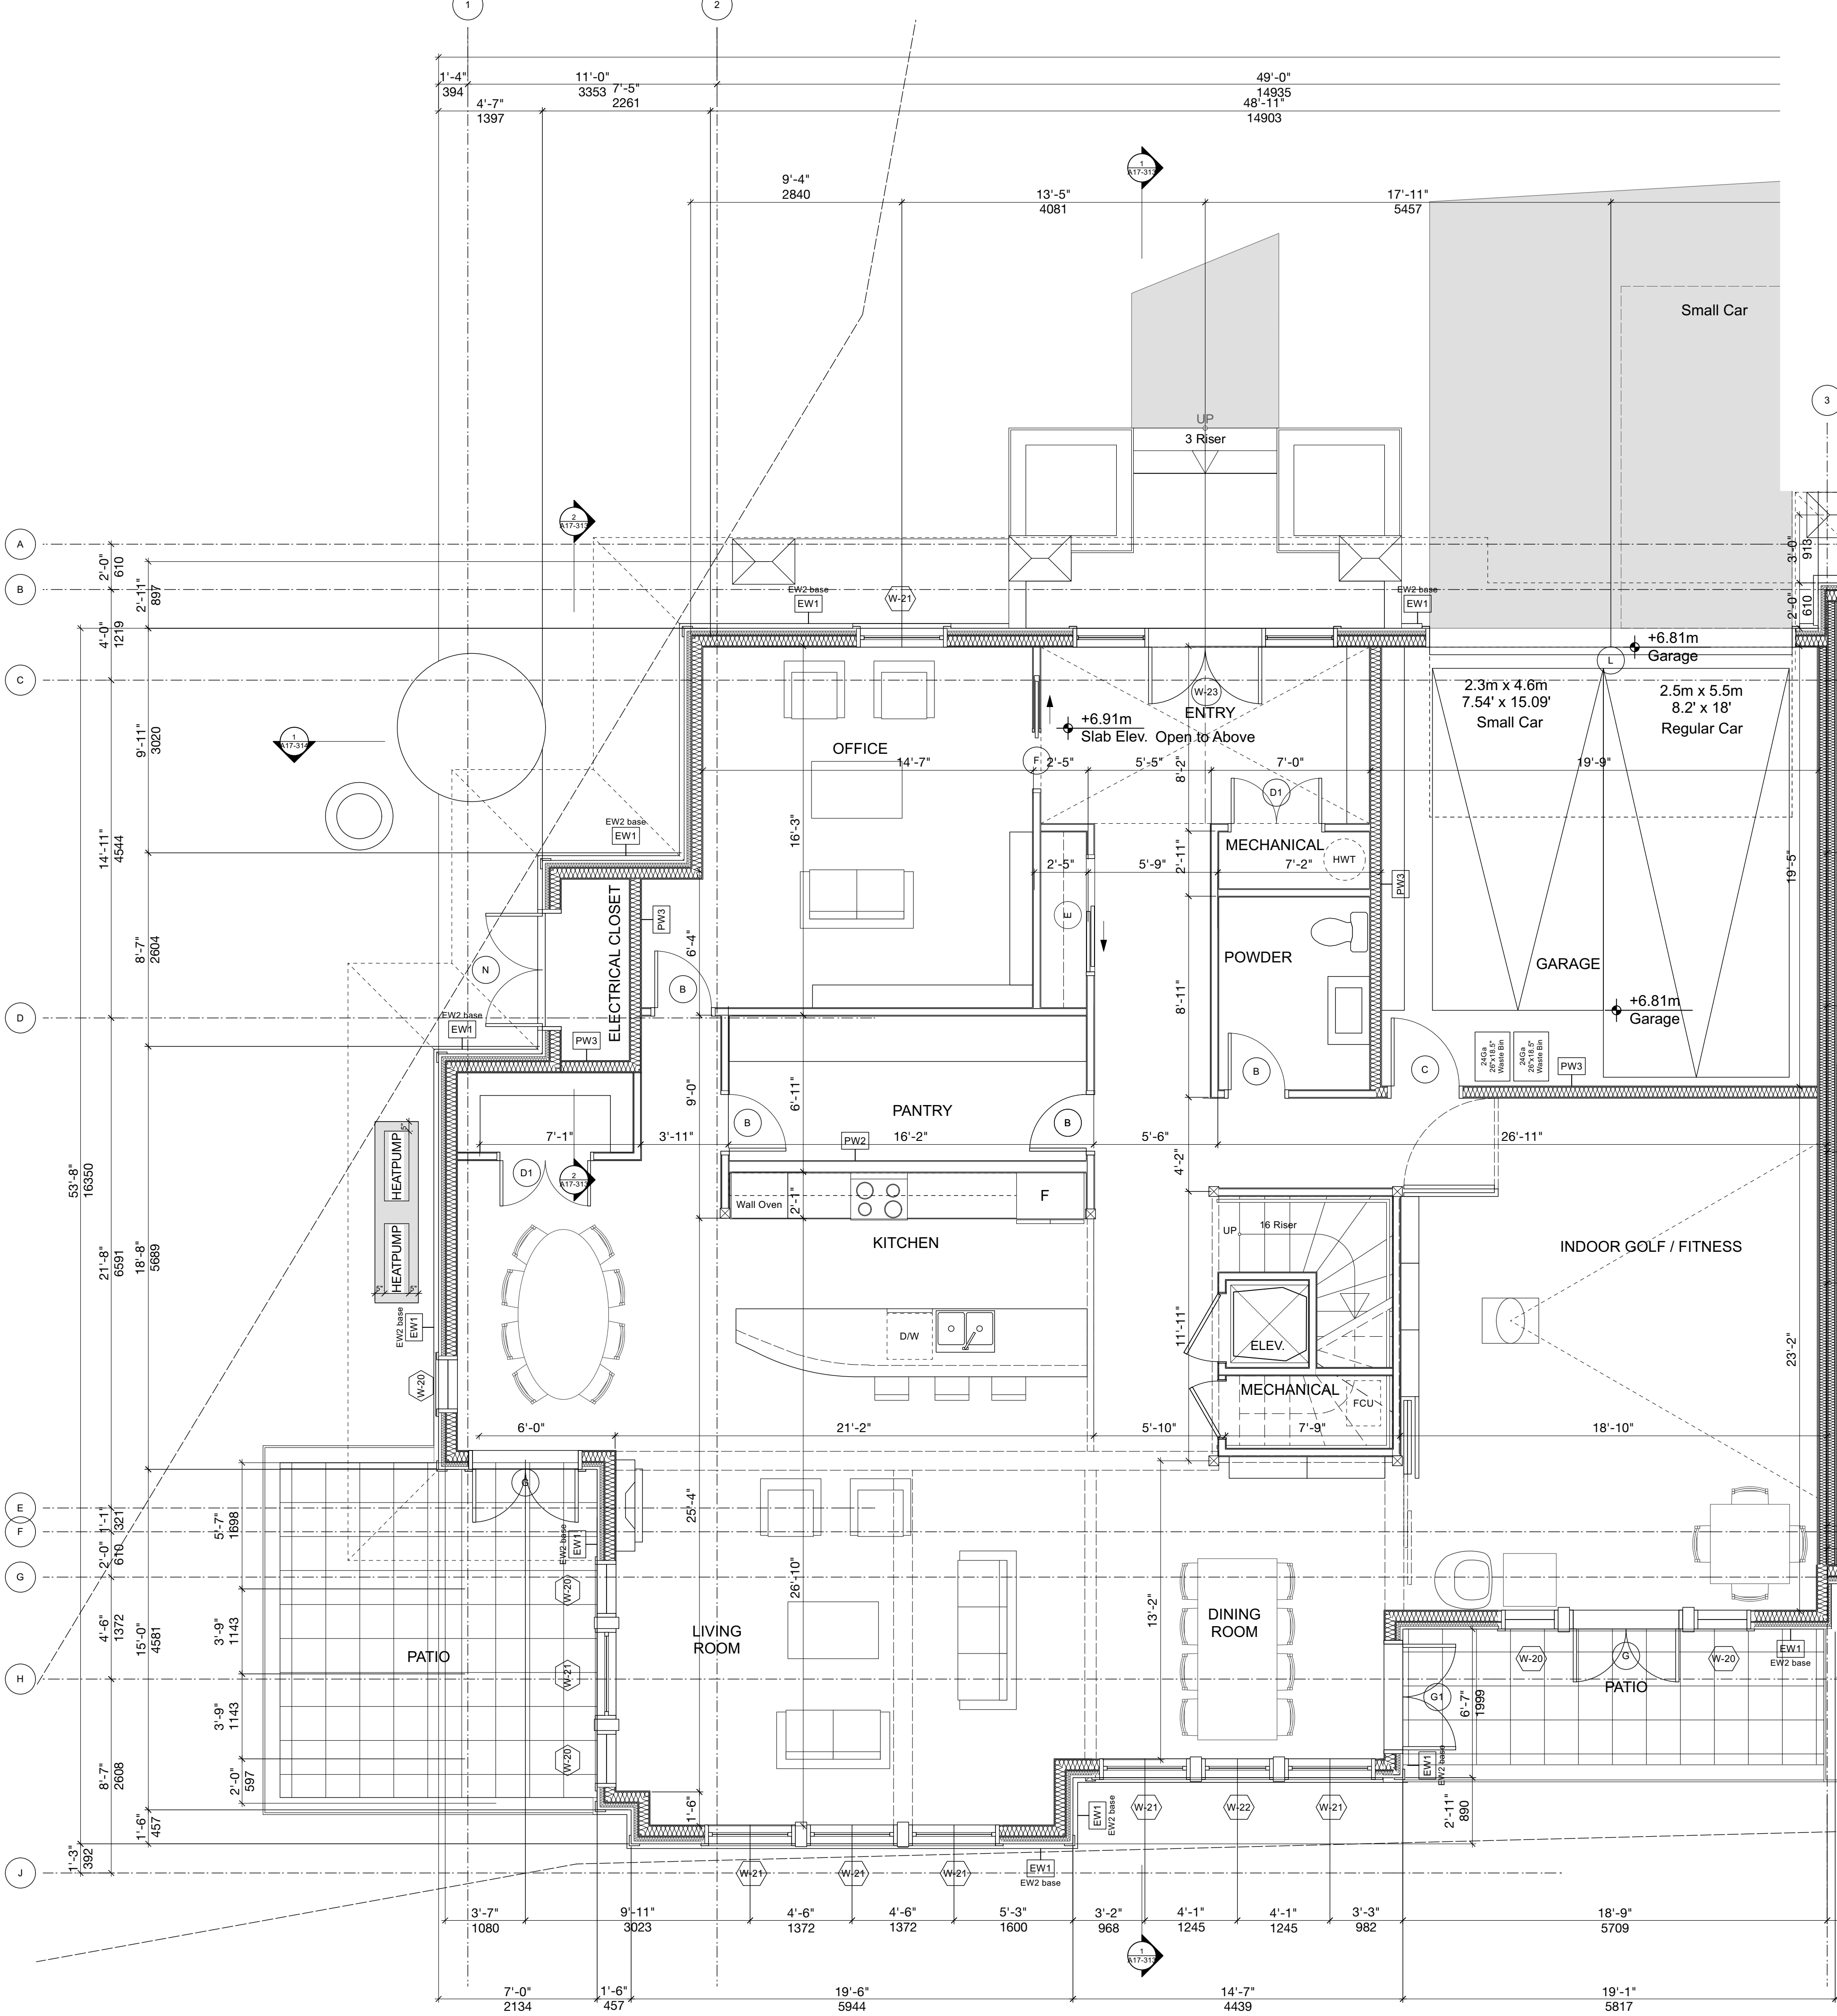

All interior partitions PW1 UON

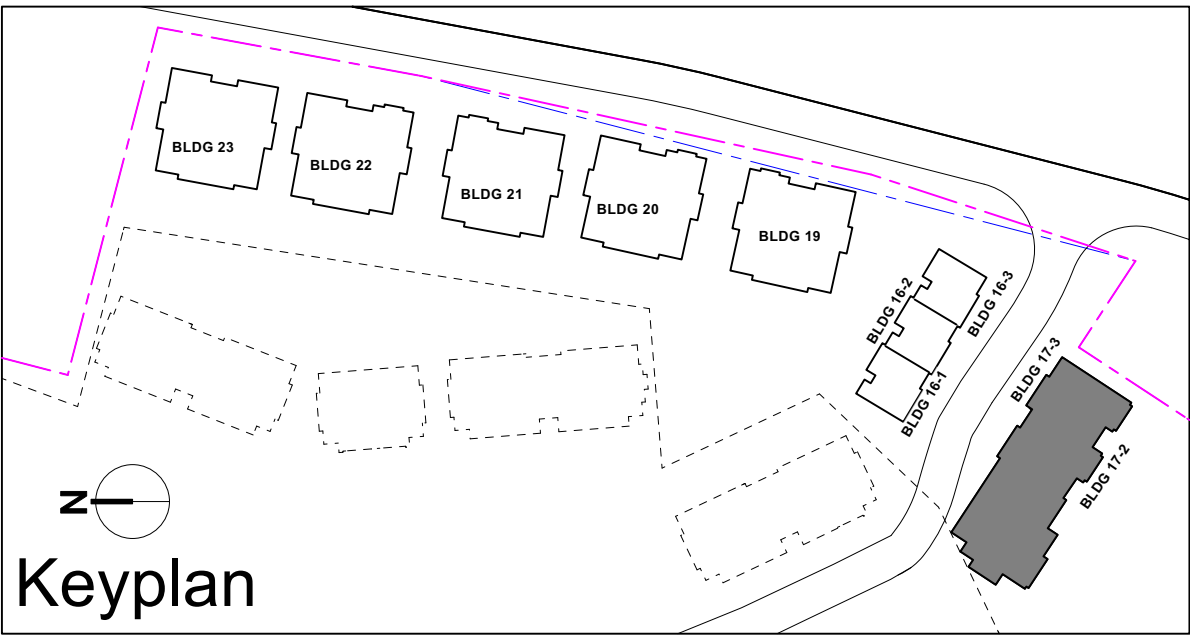


Consultants

Date
2024-08-01
2024-12-10

Issue / Revisions
Issued for Bldg 17 BP
Issued for Form, Character DP



Seal

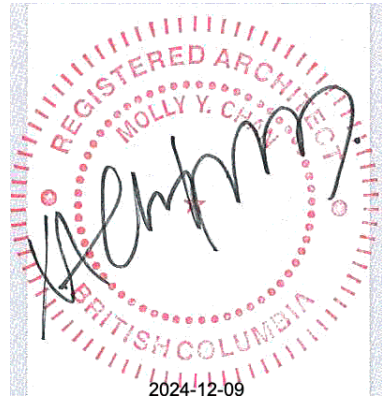

NSDA
ARCHITECTS

201-134 Abbott St
Vancouver BC
Canada V6B 2K4
T: 604.669.1926
F: 604.683.2241
info@nsda.bc.ca
www.nsda.bc.ca

Copyright Reserved. This plan and design is and at all times remains the exclusive property of NSDA Architects and cannot be used without the architects' written consent.


Project
Oliver's Landing
at Furry Creek
Fine Peace

Sheet Title
Level 1 Plan - Bldg 17.1



Project Number
22032

Scale
1/4" = 1'-0"

Sheet Number
A17-102B

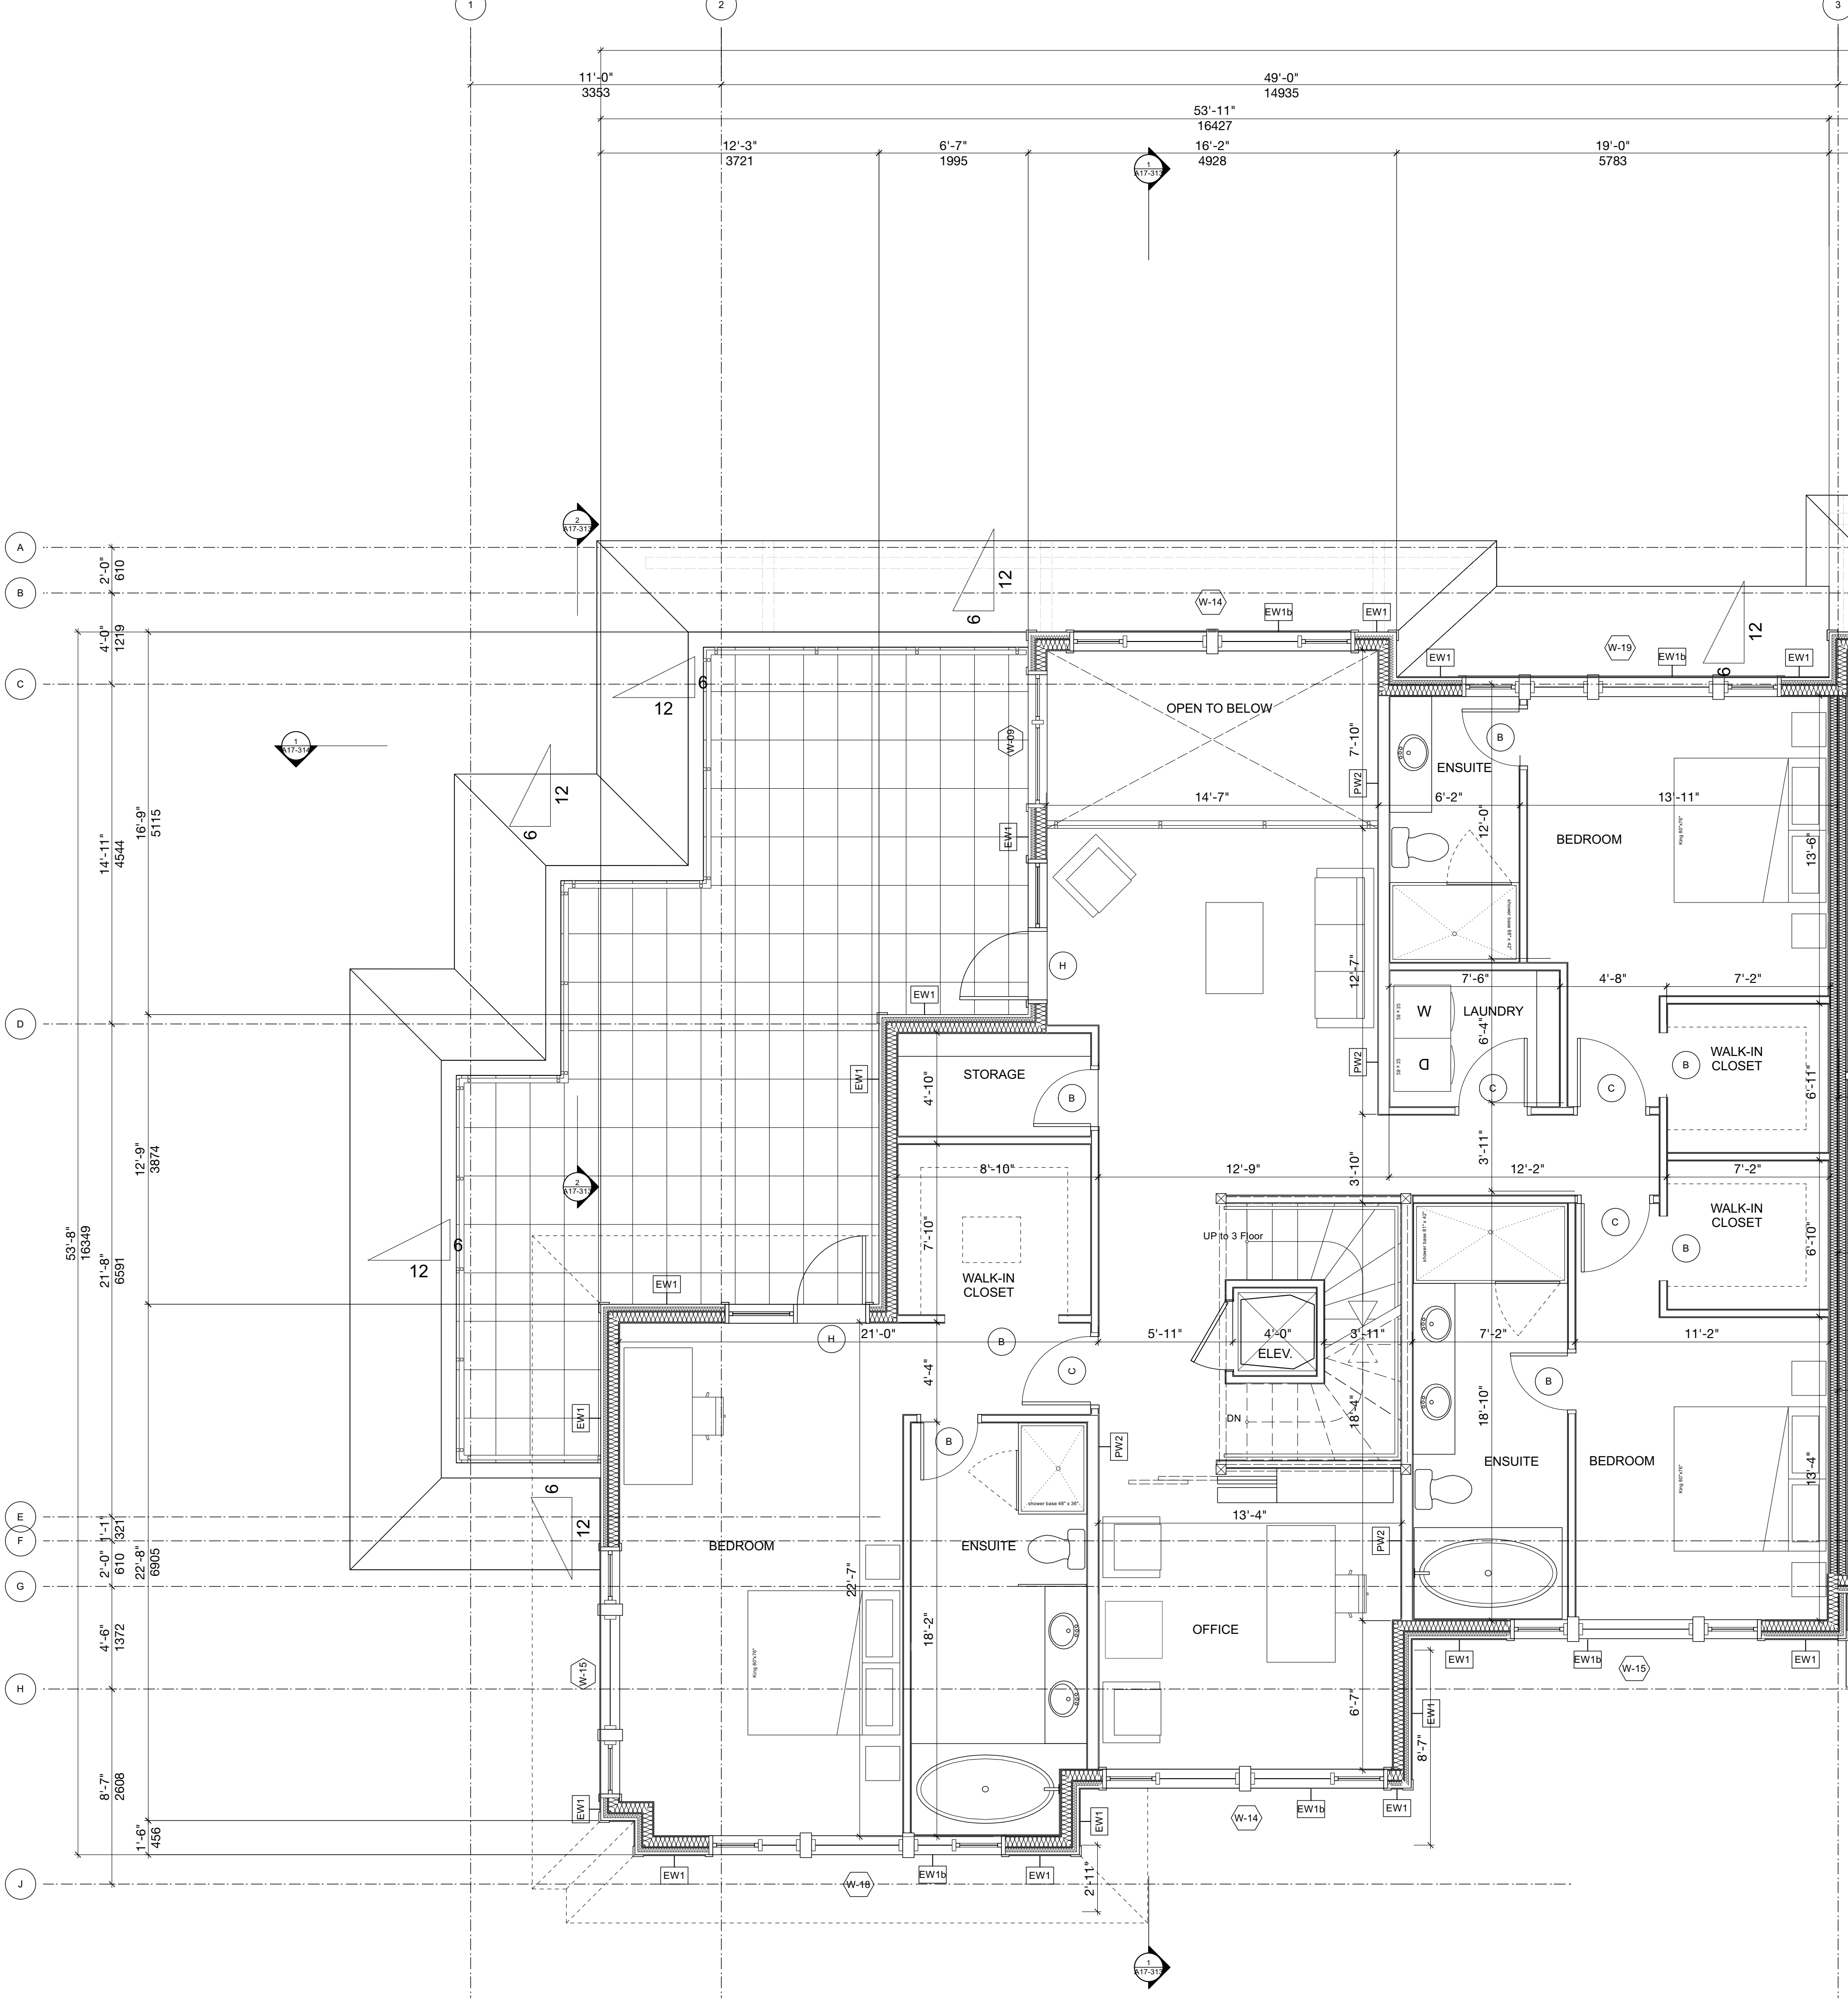

All interior partitions PW1 UON

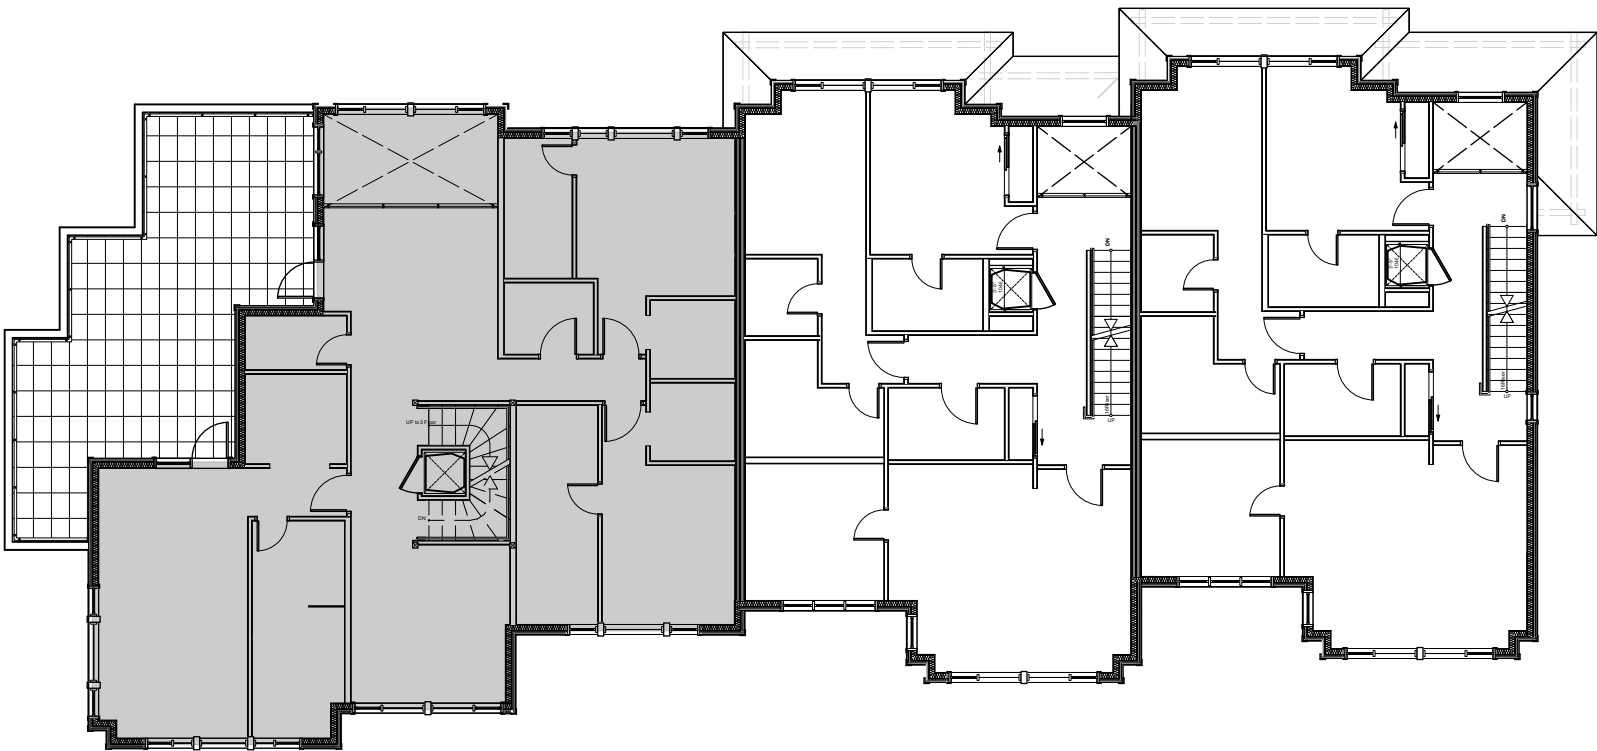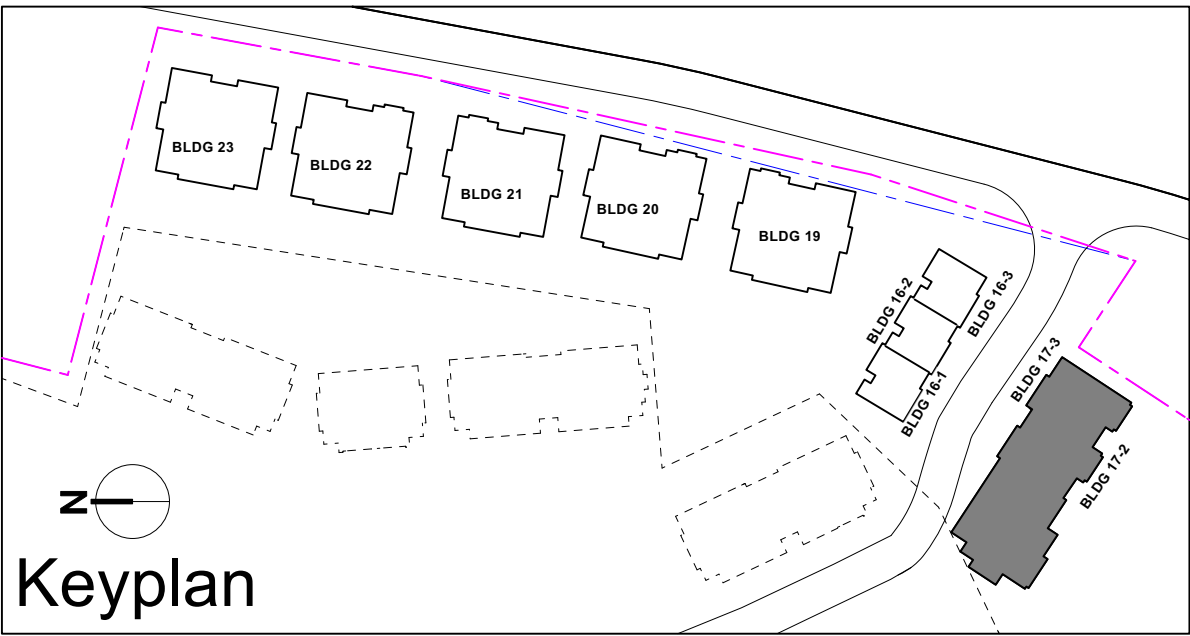

Consultants

Date
2024-08-01
2024-12-10

Issue / Revisions
Issued for Bldg 17 BP
Issued for Form, Character DP

Seal



NSDA
ARCHITECTS

201-134 Abbott St
Vancouver BC
Canada V6B 2K4
T: 604.669.1926
F: 604.683.2241
info@nsda.bc.ca
www.nsda.bc.ca

Copyright Reserved. This plan and design is and at all times remains
the exclusive property of NSDA Architects and cannot be used
without the architects' written consent.


Project
**Oliver's Landing
at Furry Creek
Fine Peace**

Sheet Title
Level 2 Plan - Bldg 17.1


Project Number
22032

Scale
1/4" = 1'-0"

Sheet Number
A17-103B

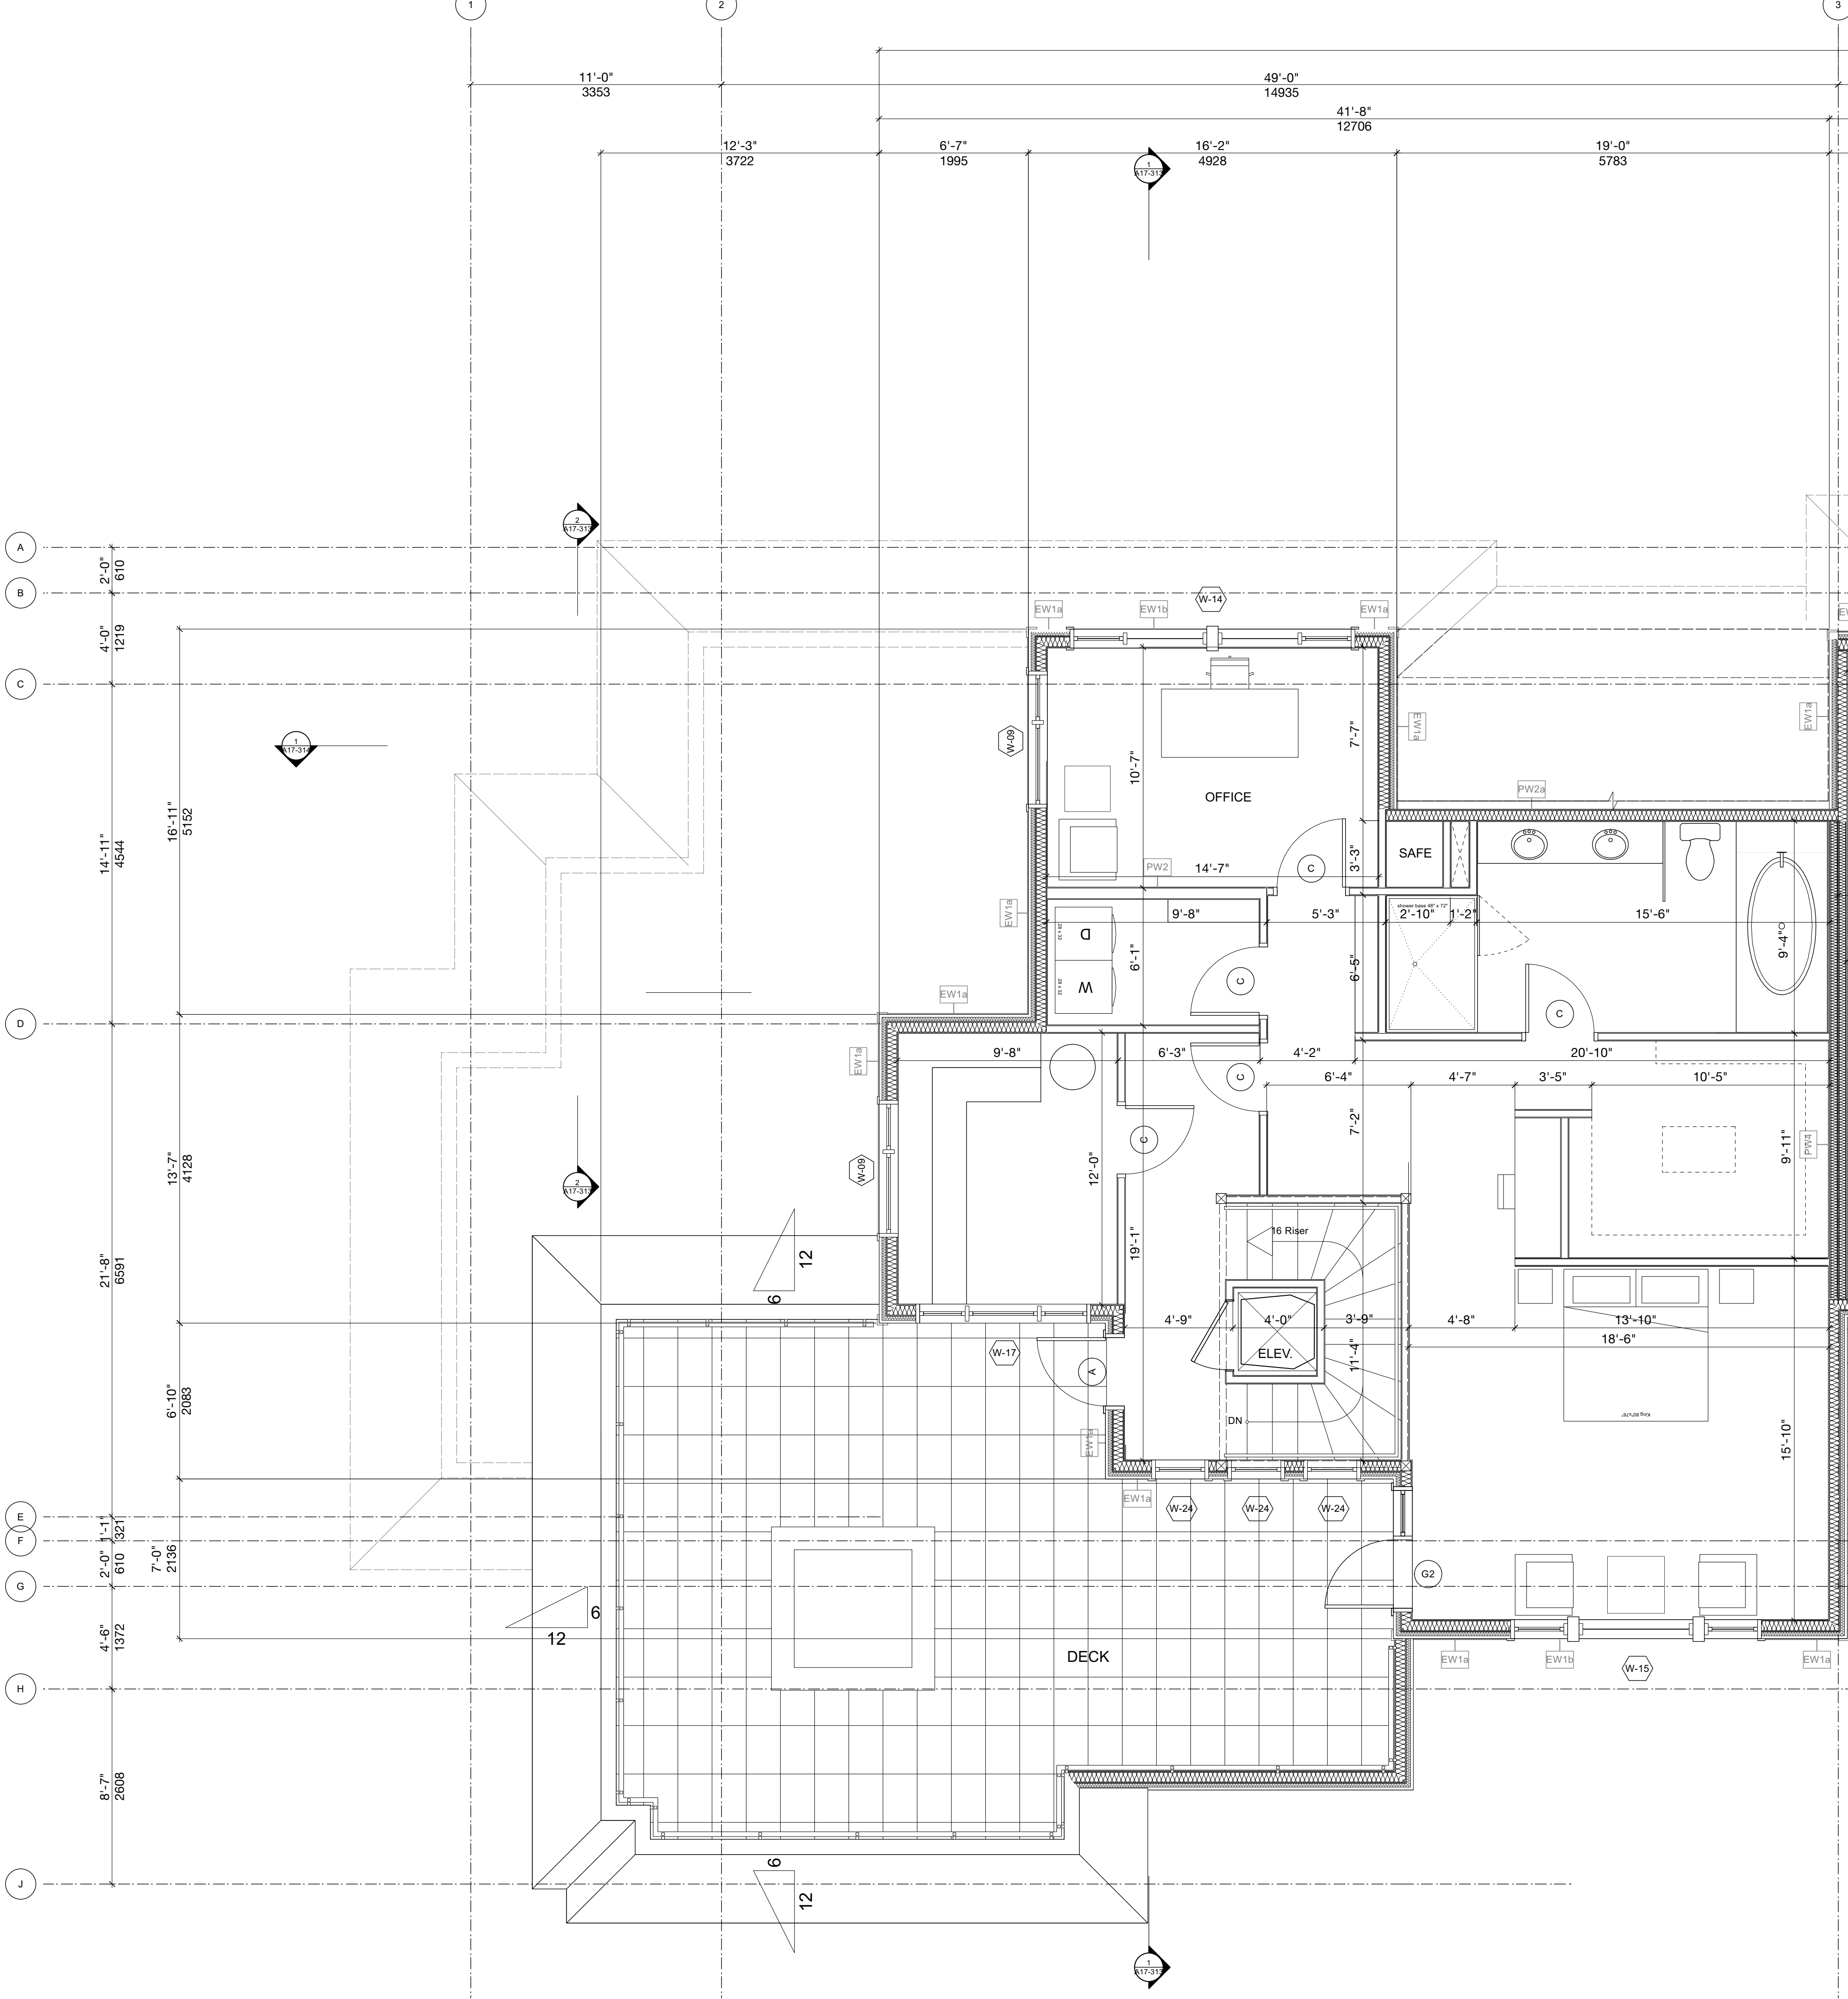


All interior partitions PW1 UON

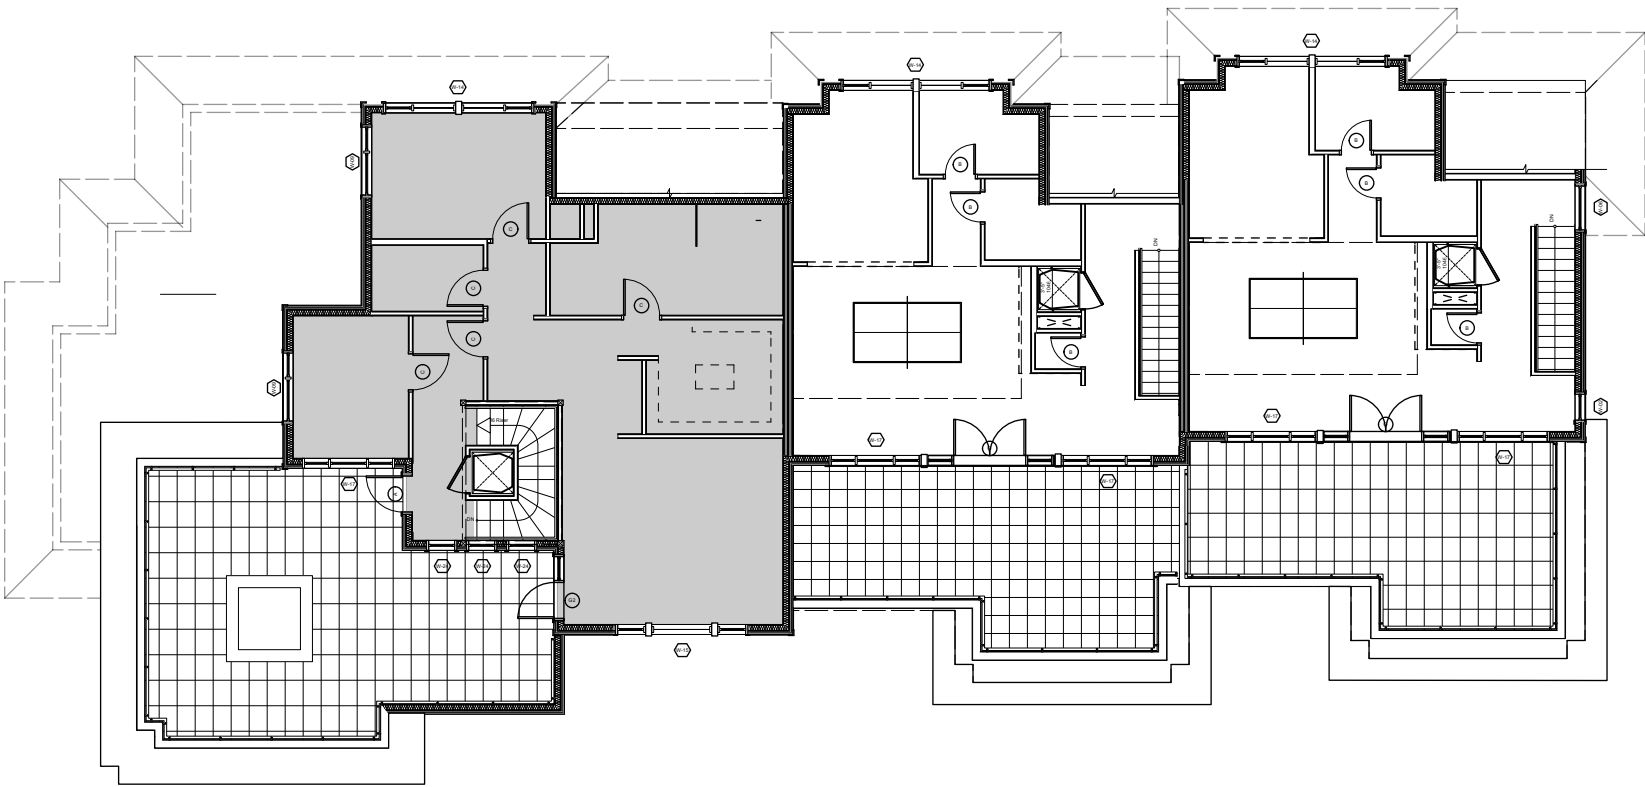

Consultants

Date
2024-08-01
2024-12-10

Issue / Revisions
Issued for Bldg 17 BP
Issued for Form, Character DP

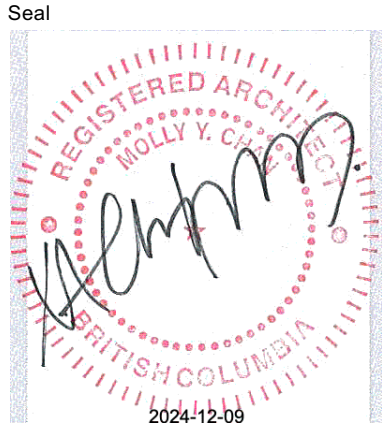

NSDA
ARCHITECTS

201-134 Abbott St
Vancouver BC
Canada V6B 2K4
T: 604.669.1926
F: 604.683.2241
info@nsda.bc.ca
www.nsda.bc.ca

Copyright Reserved. This plan and design is and at all times remains the exclusive property of NSDA Architects and cannot be used without the architects' written consent.

Project
Oliver's Landing
at Furry Creek
Fine Peace



Sheet Title
Level 3 Plan - Bldg 17.1

Project Number
22032

Scale
1/4" = 1'-0"

Sheet Number

A17-104B

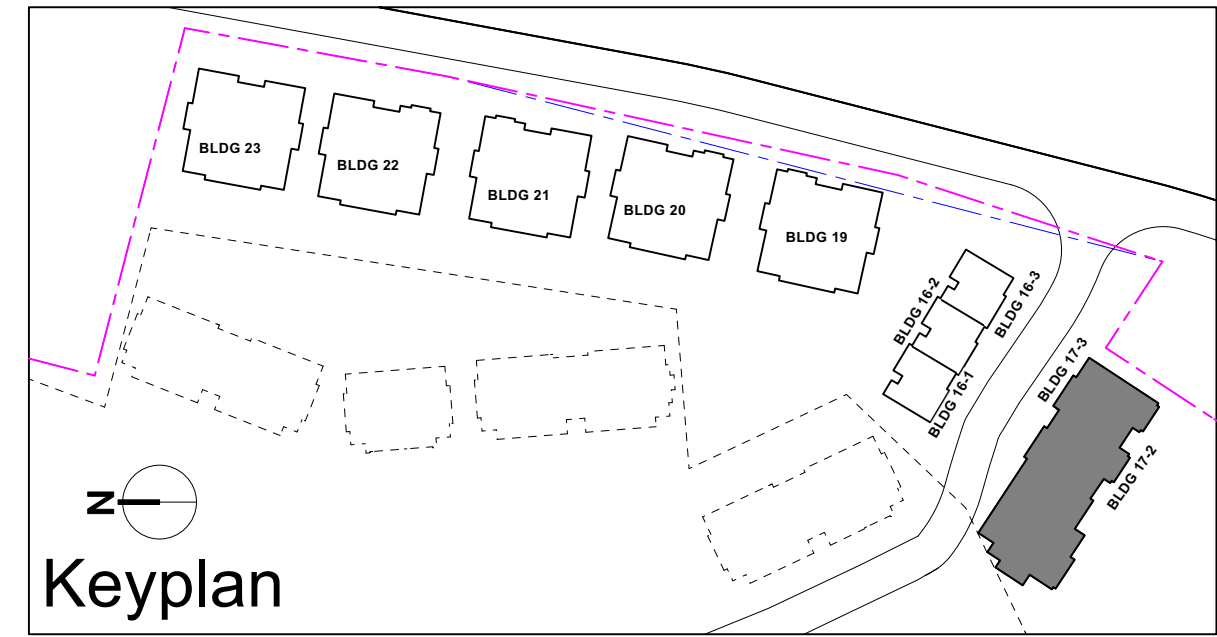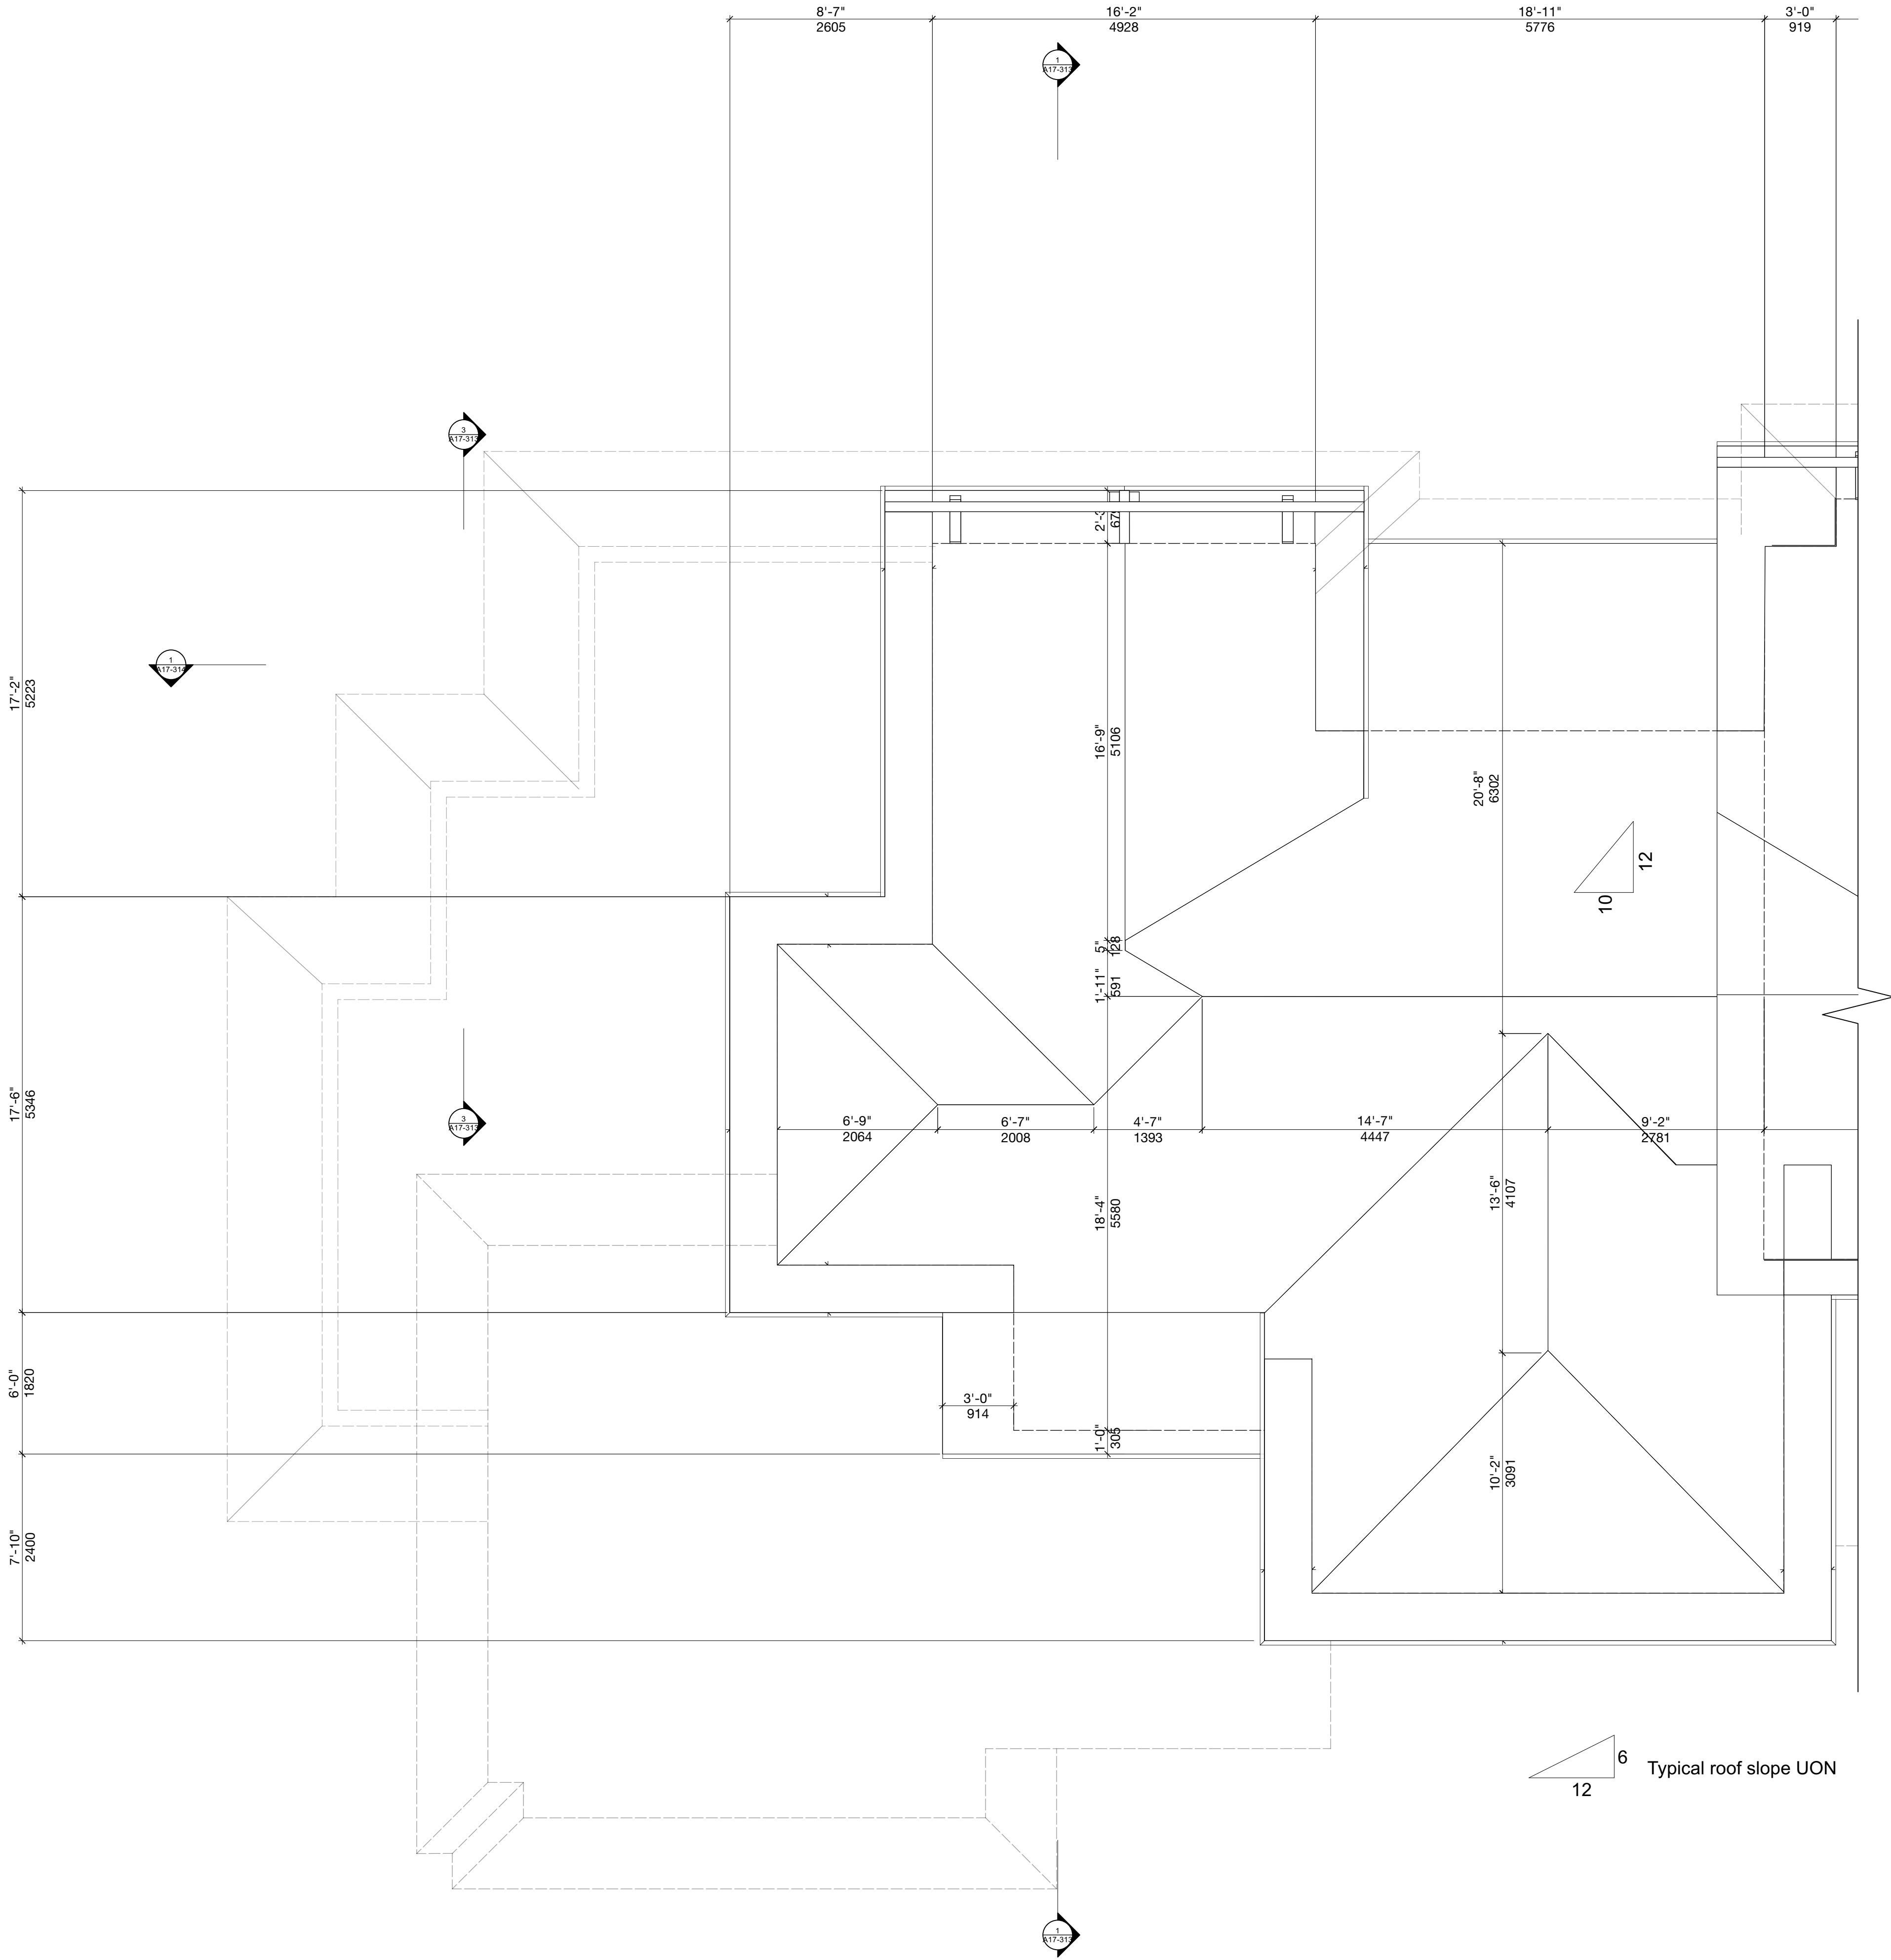


Consultants

Date
2024-08-01
2024-11-22

Issue / Revisions
Issued for Bldg 17 BP
Issued for Form, Character DP



Seal

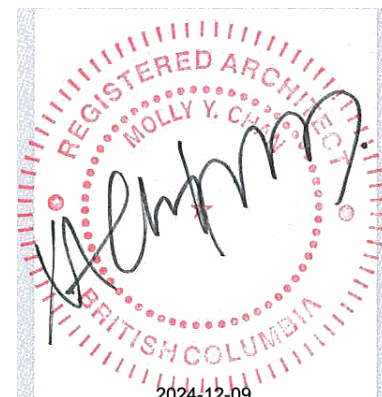

NSDA
ARCHITECTS

201-134 Abbott St
Vancouver BC
Canada V6B 2K4

T 604.669.1926
F 604.683.2241

info@nsda.bc.ca
www.nsda.bc.ca

Copyright Reserved. This plan and design is and at all times remains
the exclusive property of NSDA Architects and cannot be used
without the architects' written consent.

Project
Oliver's Landing
at Furry Creek
Fine Peace


Sheet Title
Roof Plan - Bldg 17.1

Project Number
22032

Scale
1/4" = 1'-0"

Sheet Number

A17-105B

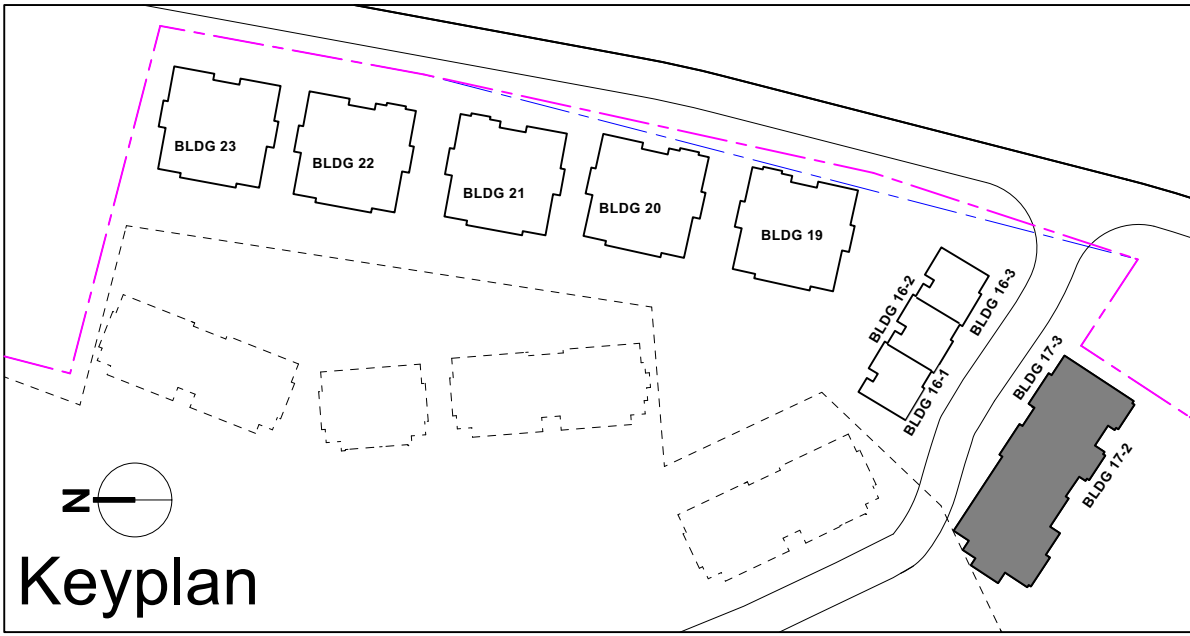

Date	Issue / Revisions
2024-08-01	Issued for Bldg 17 BP
2024-11-22	Issued for Form, Character DP

- Materials**
- 1 Hardie Siding Horizontal Lap
 - 2 Hardie Board & Batten
 - 3 Hardie Panel
 - 4 Hardie Trim
 - 5 Hardie Siding Shingles
 - 6 Asphalt Shingles Roof
 - 7 Cultured Stone
 - 8 Wood Trim
 - 9 Wood Fascia Board
 - 10 Wood Bracket
 - 11 Double-Glazed Vinyl Frame windows/ Fiberglass Glazed Doors
 - 12 Vinyl Sliding Door
 - 13 Main Entry Door/ Fiberglass glazed
 - 14 Aluminum Railing
 - 15 Privacy Screen
 - 16 Concrete Stair
 - 17 Wood Post
 - 18 Overhead Garage Door with Glazing Panel
 - 19 Wood Panel



NSDA
ARCHITECTS

201-134 Abbott St
Vancouver BC
Canada V6B 2K4
T 604.669.1926
F 604.683.2241
info@nsda.bc.ca
www.nsda.bc.ca

Copyright Reserved. This plan and design is and at all times remains the exclusive property of NSDA Architects and cannot be used without the architects' written consent.

Project
Oliver's Landing
at Furry Creek
Fine Peace


Sheet Title
Elevation North Bldg
17.2 + 17.3

Project Number
22032

Scale
1/4" = 1'-0"

Sheet Number



A17-301A

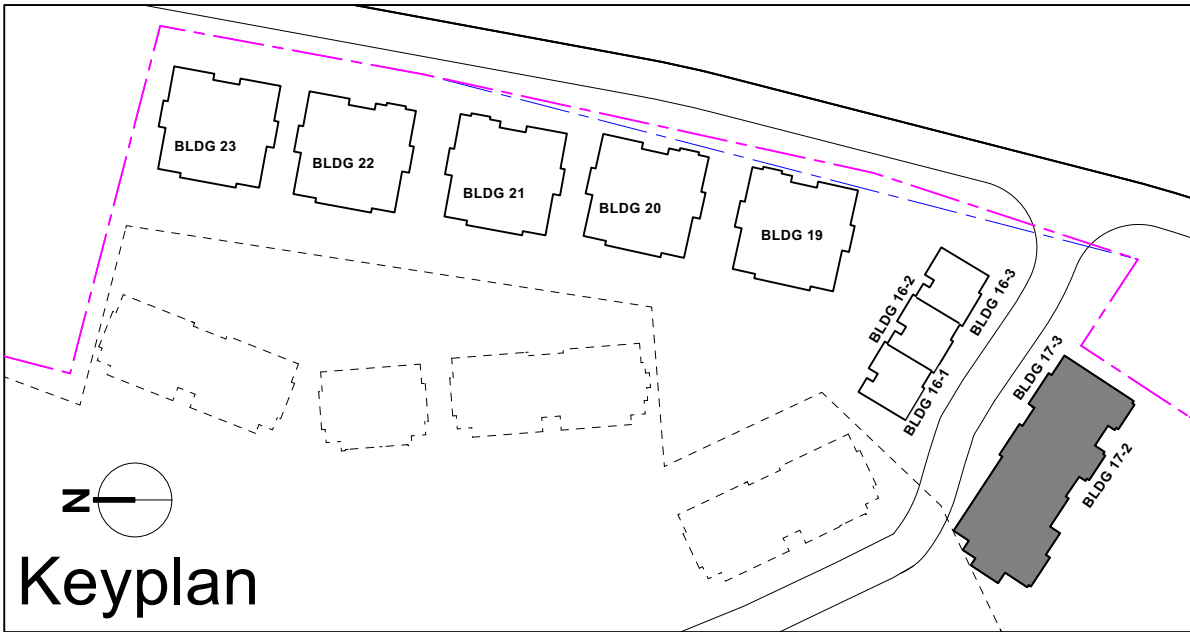

Date
2024-08-01
2024-11-22

Issue / Revisions
Issued for Bldg 17 BP
Issued for Form, Character DP

- Materials**
- ① Hardie Siding Horizontal Lap
 - ② Hardie Board & Batten
 - ③ Hardie Panel
 - ④ Hardie Trim
 - ⑤ Hardie Siding Shingles
 - ⑥ Asphalt Shingles Roof
 - ⑦ Cultured Stone
 - ⑧ Wood Trim
 - ⑨ Wood Fascia Board
 - ⑩ Wood Bracket
 - ⑪ Double-Glazed Vinyl Frame windows/ Fiberglass Glazed Doors
 - ⑫ Vinyl Sliding Door
 - ⑬ Main Entry Door/ Fiberglass glazed
 - ⑭ Aluminum Railing
 - ⑮ Privacy Screen
 - ⑯ Concrete Stair
 - ⑰ Wood Post
 - ⑱ Overhead Garage Door with Glazing Panel
 - ⑲ Wood Panel

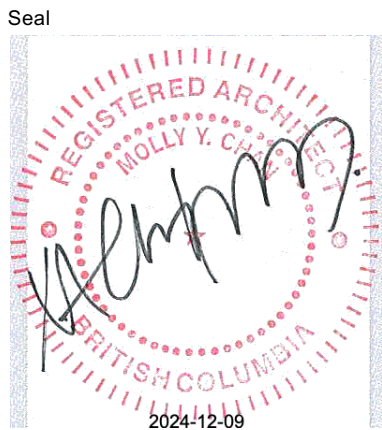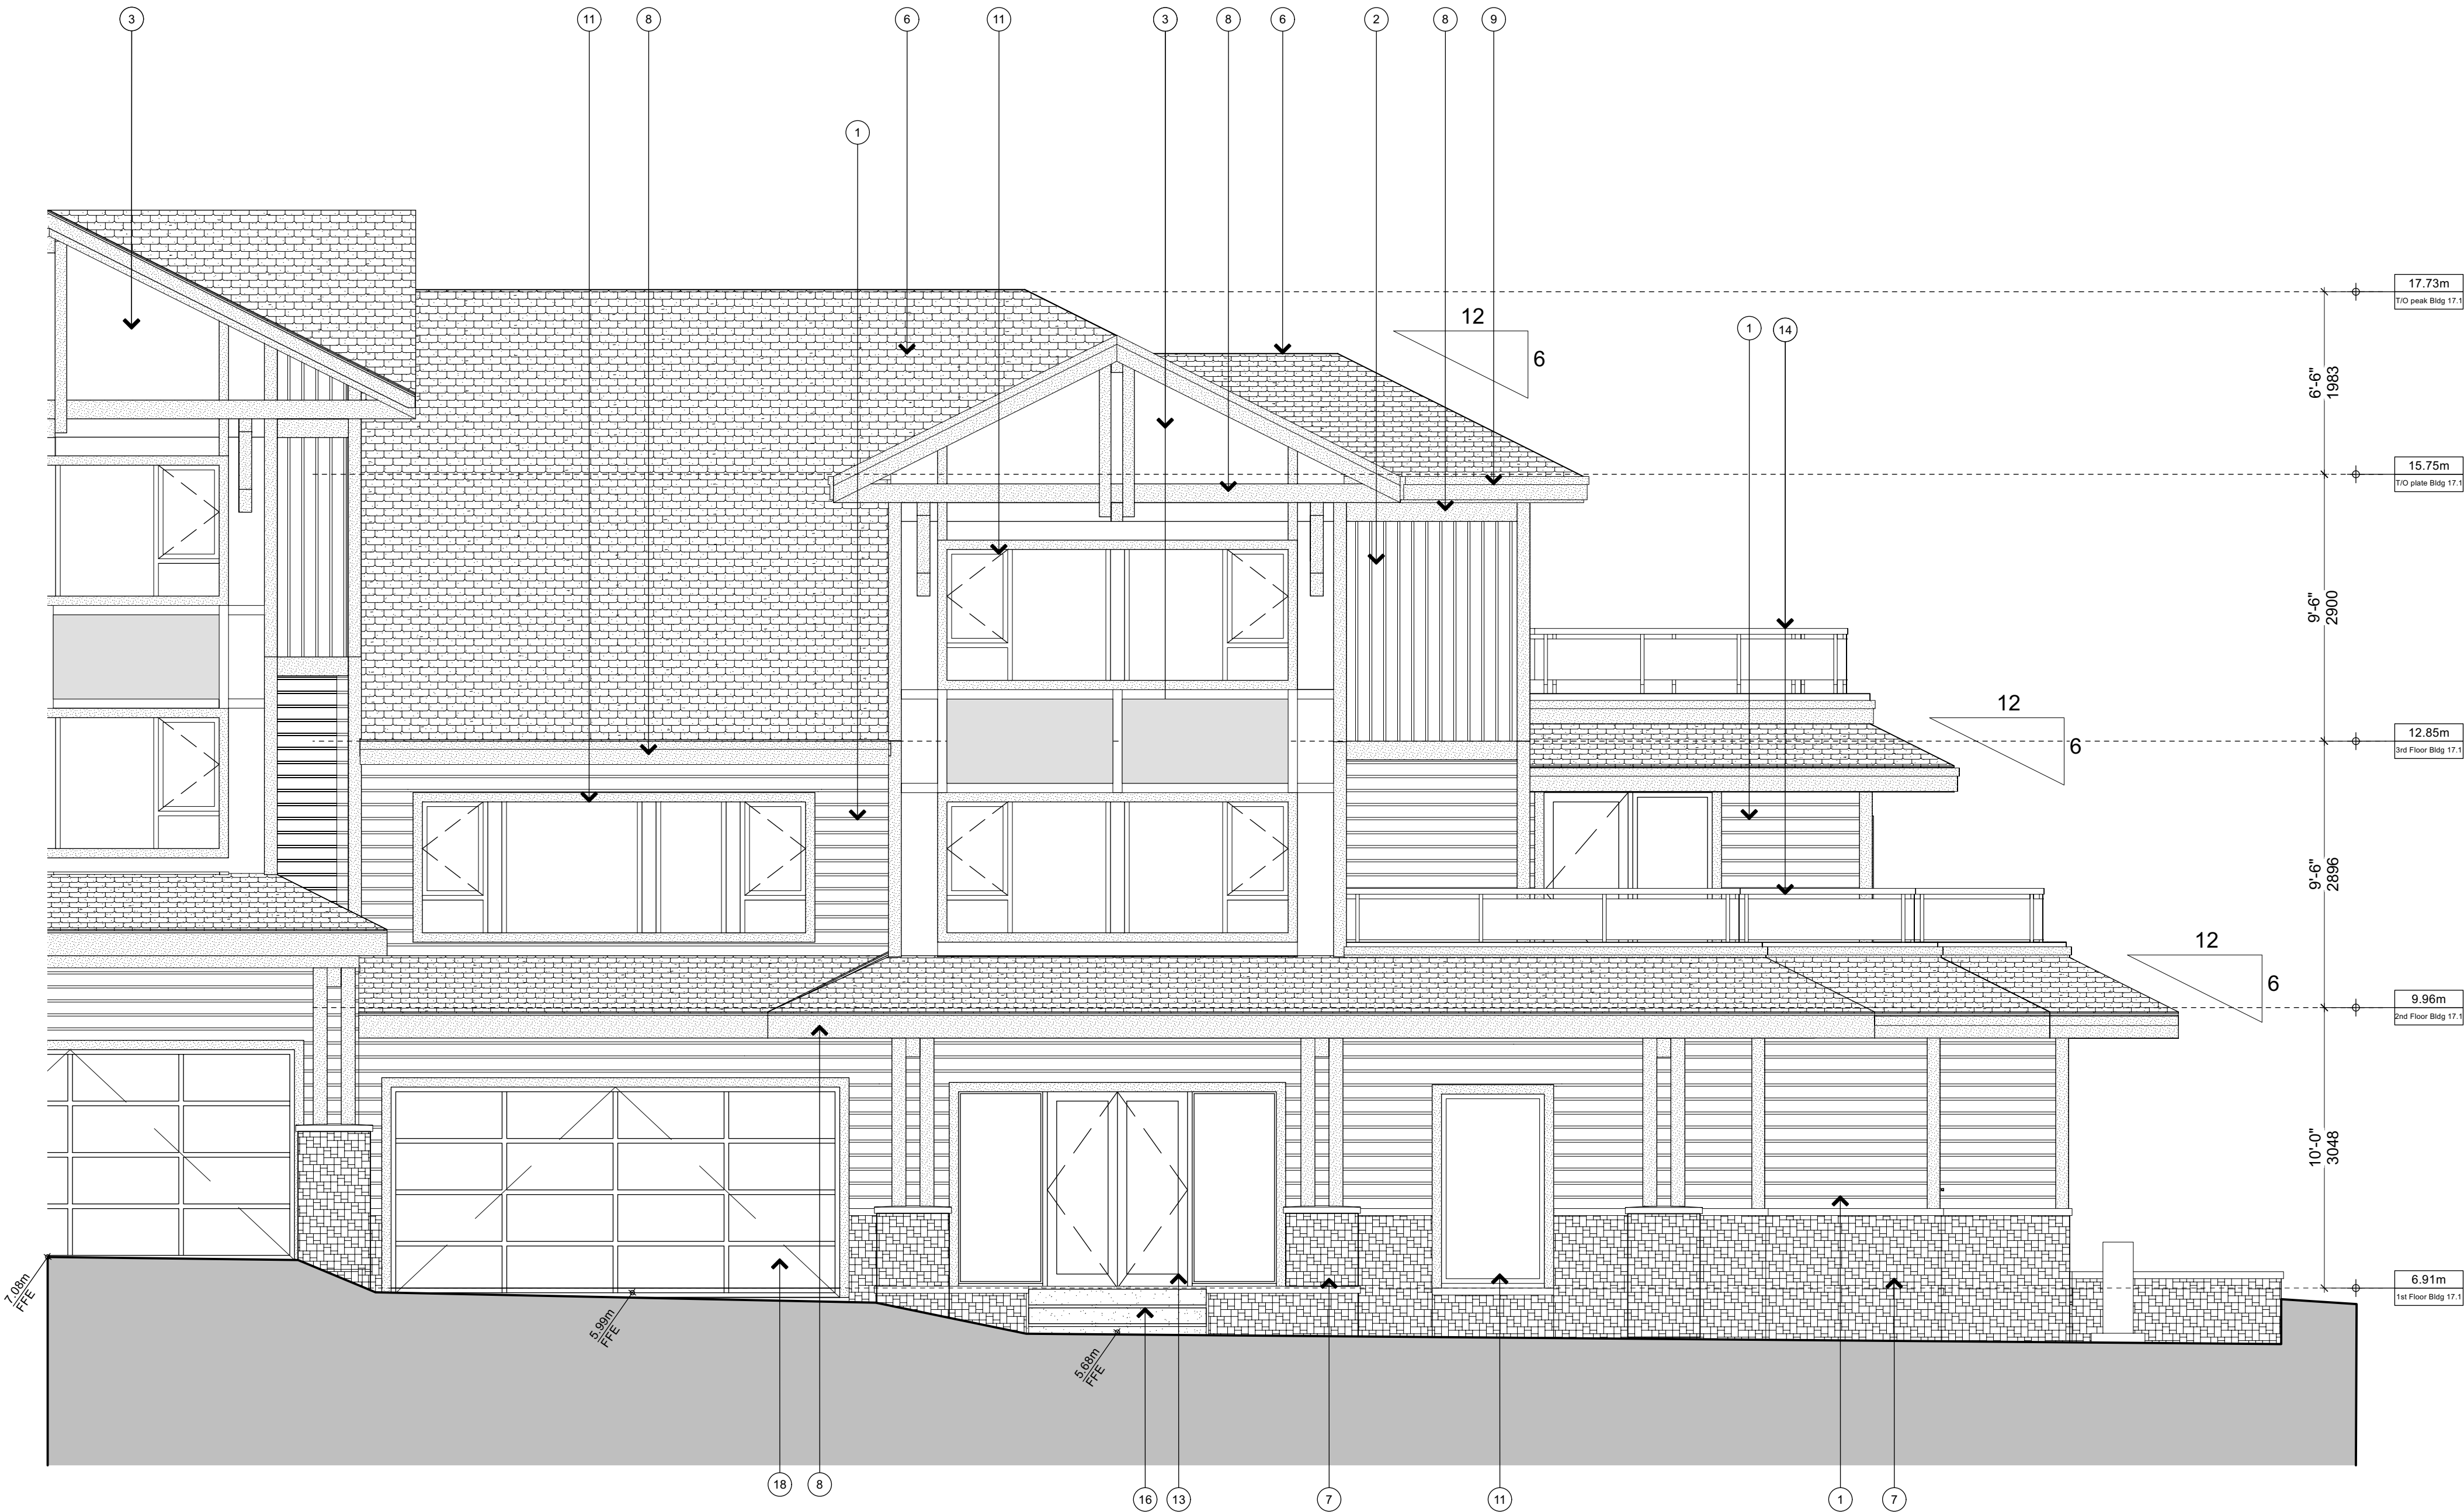

NSDA
ARCHITECTS

201-134 Abbott St
Vancouver BC
Canada V6B 2K4
T 604.669.1926
F 604.683.2241
info@nsda.bc.ca
www.nsda.bc.ca

Copyright Reserved. This plan and design is and at all times remains the exclusive property of NSDA Architects and cannot be used without the architect's written consent.

Project
Oliver's Landing
at Furry Creek
Fine Peace


Sheet Title
Elevation North Bldg
17.1

Project Number
22032

Scale
1/4" = 1'-0"

Sheet Number

A17-302A

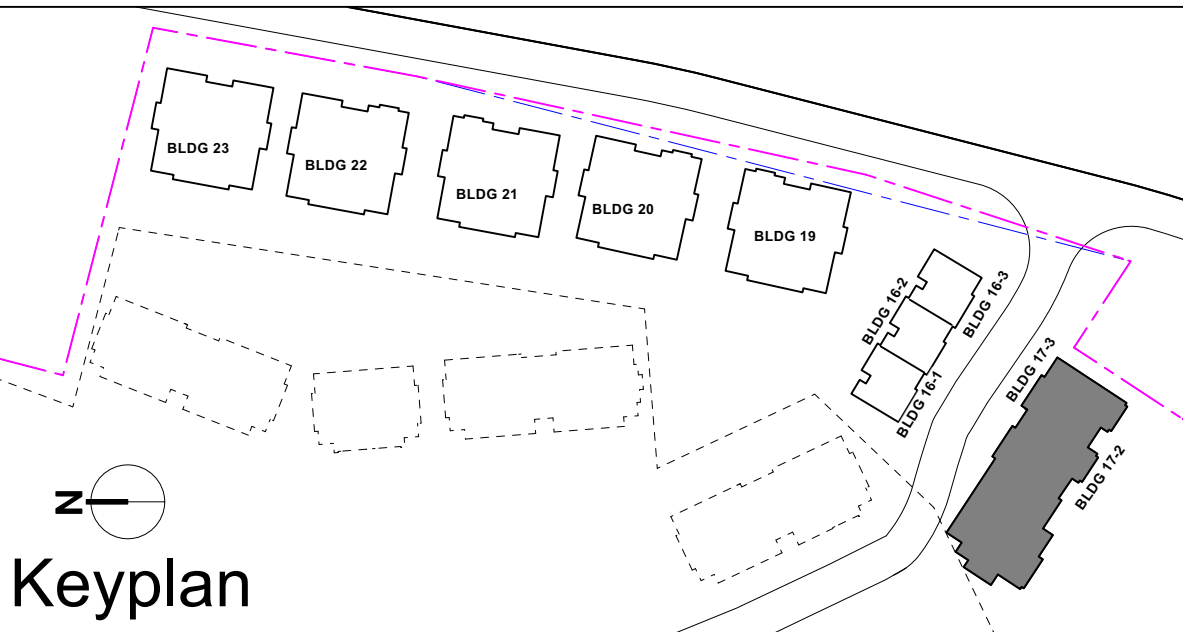

Consultants

Date
2024-08-01
2024-11-22

Issue / Revisions
Issued for Bldg. 17 BP
Issued for Form, Character DP

Materials

- 1 Hardie Siding Horizontal Lap
- 2 Hardie Board & Batten
- 3 Hardie Panel
- 4 Hardie Trim
- 5 Hardie Siding Shingles
- 6 Asphalt Shingles Roof
- 7 Cultured Stone
- 8 Wood Trim
- 9 Wood Fascia Board
- 10 Wood Bracket
- 11 Double-Glazed Vinyl Frame windows/ Fiberglass Glazed Doors
- 12 Vinyl Sliding Door
- 13 Main Entry Door/ Fiberglass glazed
- 14 Aluminum Railing
- 15 Privacy Screen
- 16 Concrete Stair
- 17 Wood Post
- 18 Overhead Garage Door with Glazing Panel
- 19 Wood Panel



Seal



NSDA
ARCHITECTS

201-134 Abbott St
Vancouver BC
Canada V6B 2K4
T 604.669.1926
F 604.683.2241
info@nsda.bc.ca
www.nsda.bc.ca

Copyright Reserved. This plan and design is and at all times remains the exclusive property of NSDA Architects and cannot be used without the architects' written consent.

Project
Oliver's Landing
at Furry Creek
Fine Peace


Sheet Title
Elevation South Bldg
17.2+17.3

Project Number
22032

Scale
1/4" = 1'-0"

Sheet Number

A17-301B

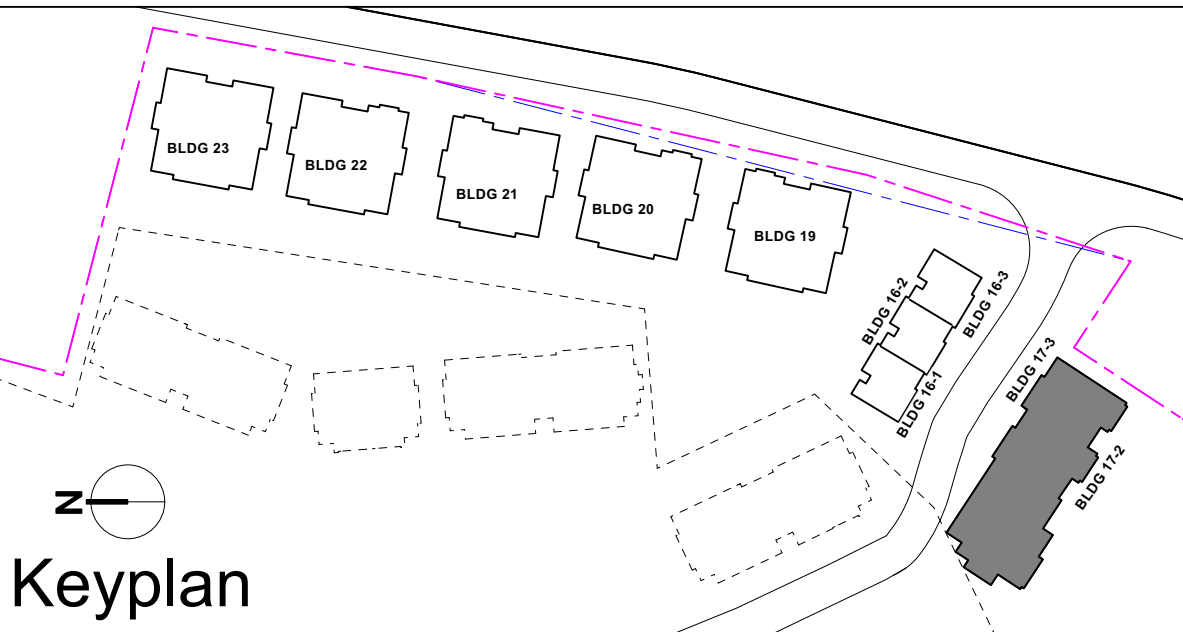


Consultants

Date
2024-08-01
2024-11-22

Issue / Revisions
Issued for Bldg 17 BP
Issued for Form, Character DP

Materials

- 1 Hardie Siding Horizontal Lap
- 2 Hardie Board & Batten
- 3 Hardie Panel
- 4 Hardie Trim
- 5 Hardie Siding Shingles
- 6 Asphalt Shingles Roof
- 7 Cultured Stone
- 8 Wood Trim
- 9 Wood Fascia Board
- 10 Wood Bracket
- 11 Double-Glazed Vinyl Frame windows/ Fiberglass Glazed Doors
- 12 Vinyl Sliding Door
- 13 Main Entry Door/ Fiberglass glazed
- 14 Aluminum Railing
- 15 Privacy Screen
- 16 Concrete Stair
- 17 Wood Post
- 18 Overhead Garage Door with Glazing Panel
- 19 Wood Panel

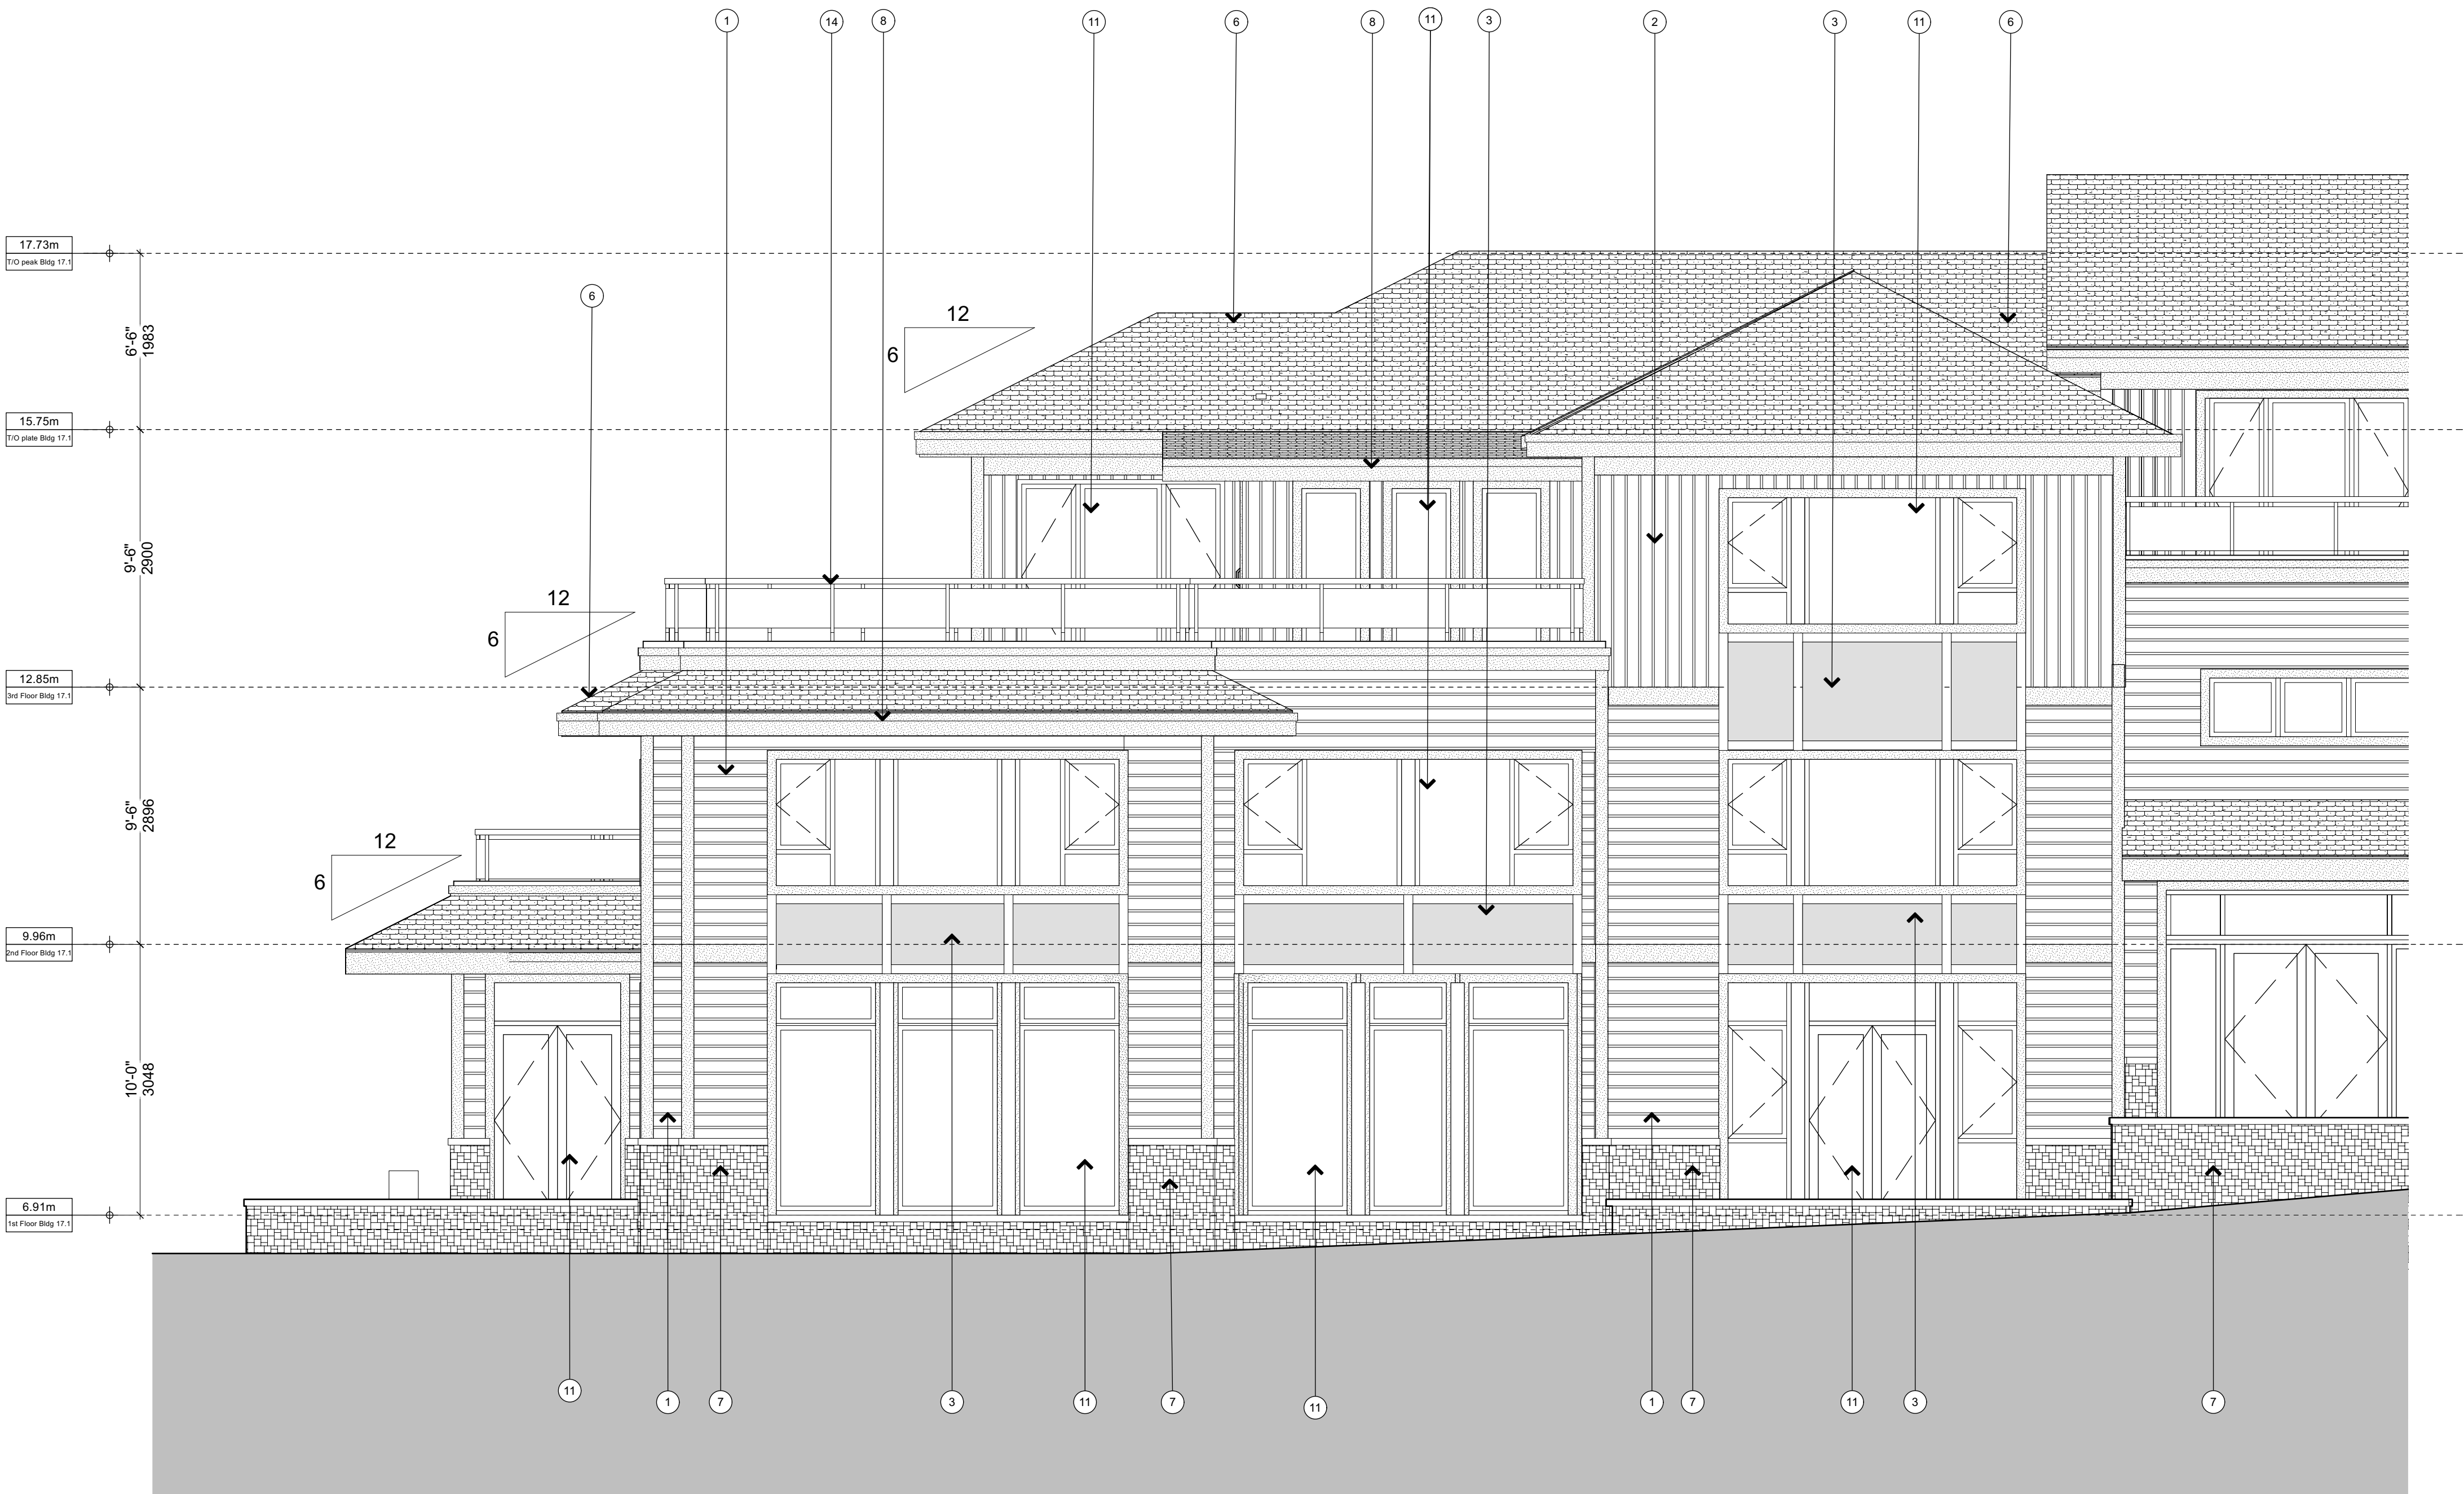

Seal



NSDA
ARCHITECTS

201-134 Abbott St
Vancouver BC
Canada V6B 2K4
T 604.669.1926
F 604.683.2241
info@nsda.bc.ca
www.nsda.bc.ca

Copyright Reserved. This plan and design is and at all times remains the exclusive property of NSDA Architects and cannot be used without the architect's written consent.

Project
Oliver's Landing
at Furry Creek
Fine Peace


Sheet Title
Elevation South Bldg
17.1

Project Number
22032

Scale
1/4" = 1'-0"

Sheet Number

A17-302B

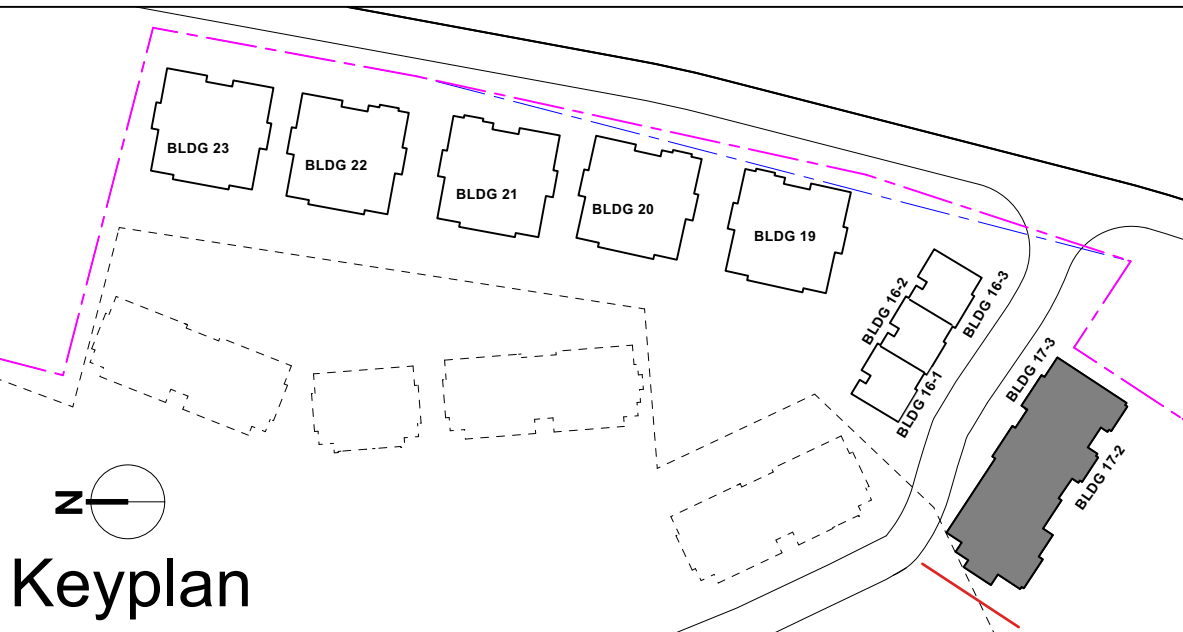

Consultants

Date
2024-08-01
2024-11-22

Issue / Revisions
Issued for Bldg 17 BP
Issued for Form, Character DP

- Materials**
- ① Hardie Siding Horizontal Lap
 - ② Hardie Board & Batten
 - ③ Hardie Panel
 - ④ Hardie Trim
 - ⑤ Hardie Siding Shingles
 - ⑥ Asphalt Shingles Roof
 - ⑦ Cultured Stone
 - ⑧ Wood Trim
 - ⑨ Wood Fascia Board
 - ⑩ Wood Bracket
 - ⑪ Double-Glazed Vinyl Frame windows/ Fiberglass Glazed Doors
 - ⑫ Vinyl Sliding Door
 - ⑬ Main Entry Door/ Fiberglass glazed
 - ⑭ Aluminum Railing
 - ⑮ Privacy Screen
 - ⑯ Concrete Stair
 - ⑰ Wood Post
 - ⑱ Overhead Garage Door with Glazing Panel
 - ⑲ Wood Panel



Seal



NSDA
ARCHITECTS

201-134 Abbott St
Vancouver BC
Canada V6B 2K4
T: 604.669.1926
F: 604.683.2241
info@nsda.bc.ca
www.nsda.bc.ca

Copyright Reserved. This plan and design is and at all times remains the exclusive property of NSDA Architects and cannot be used without the architects' written consent.

Project
**Oliver's Landing
at Furry Creek
Fine Peace**


Sheet Title
**Elevation West Bldg
17.1**

Project Number
22032

Scale
1/4" = 1'-0"

Sheet Number


A17-303

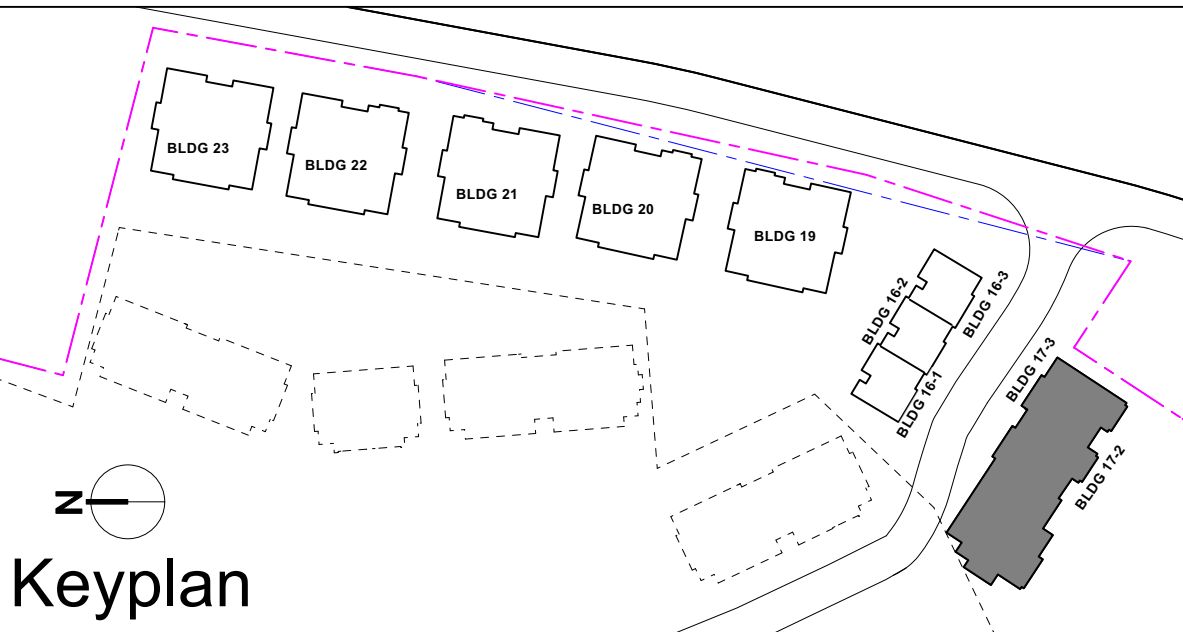

Consultants

Date
2024-08-01
2024-11-22

Issue / Revisions
Issued for Bldg 17 BP
Issued for Form, Character DP

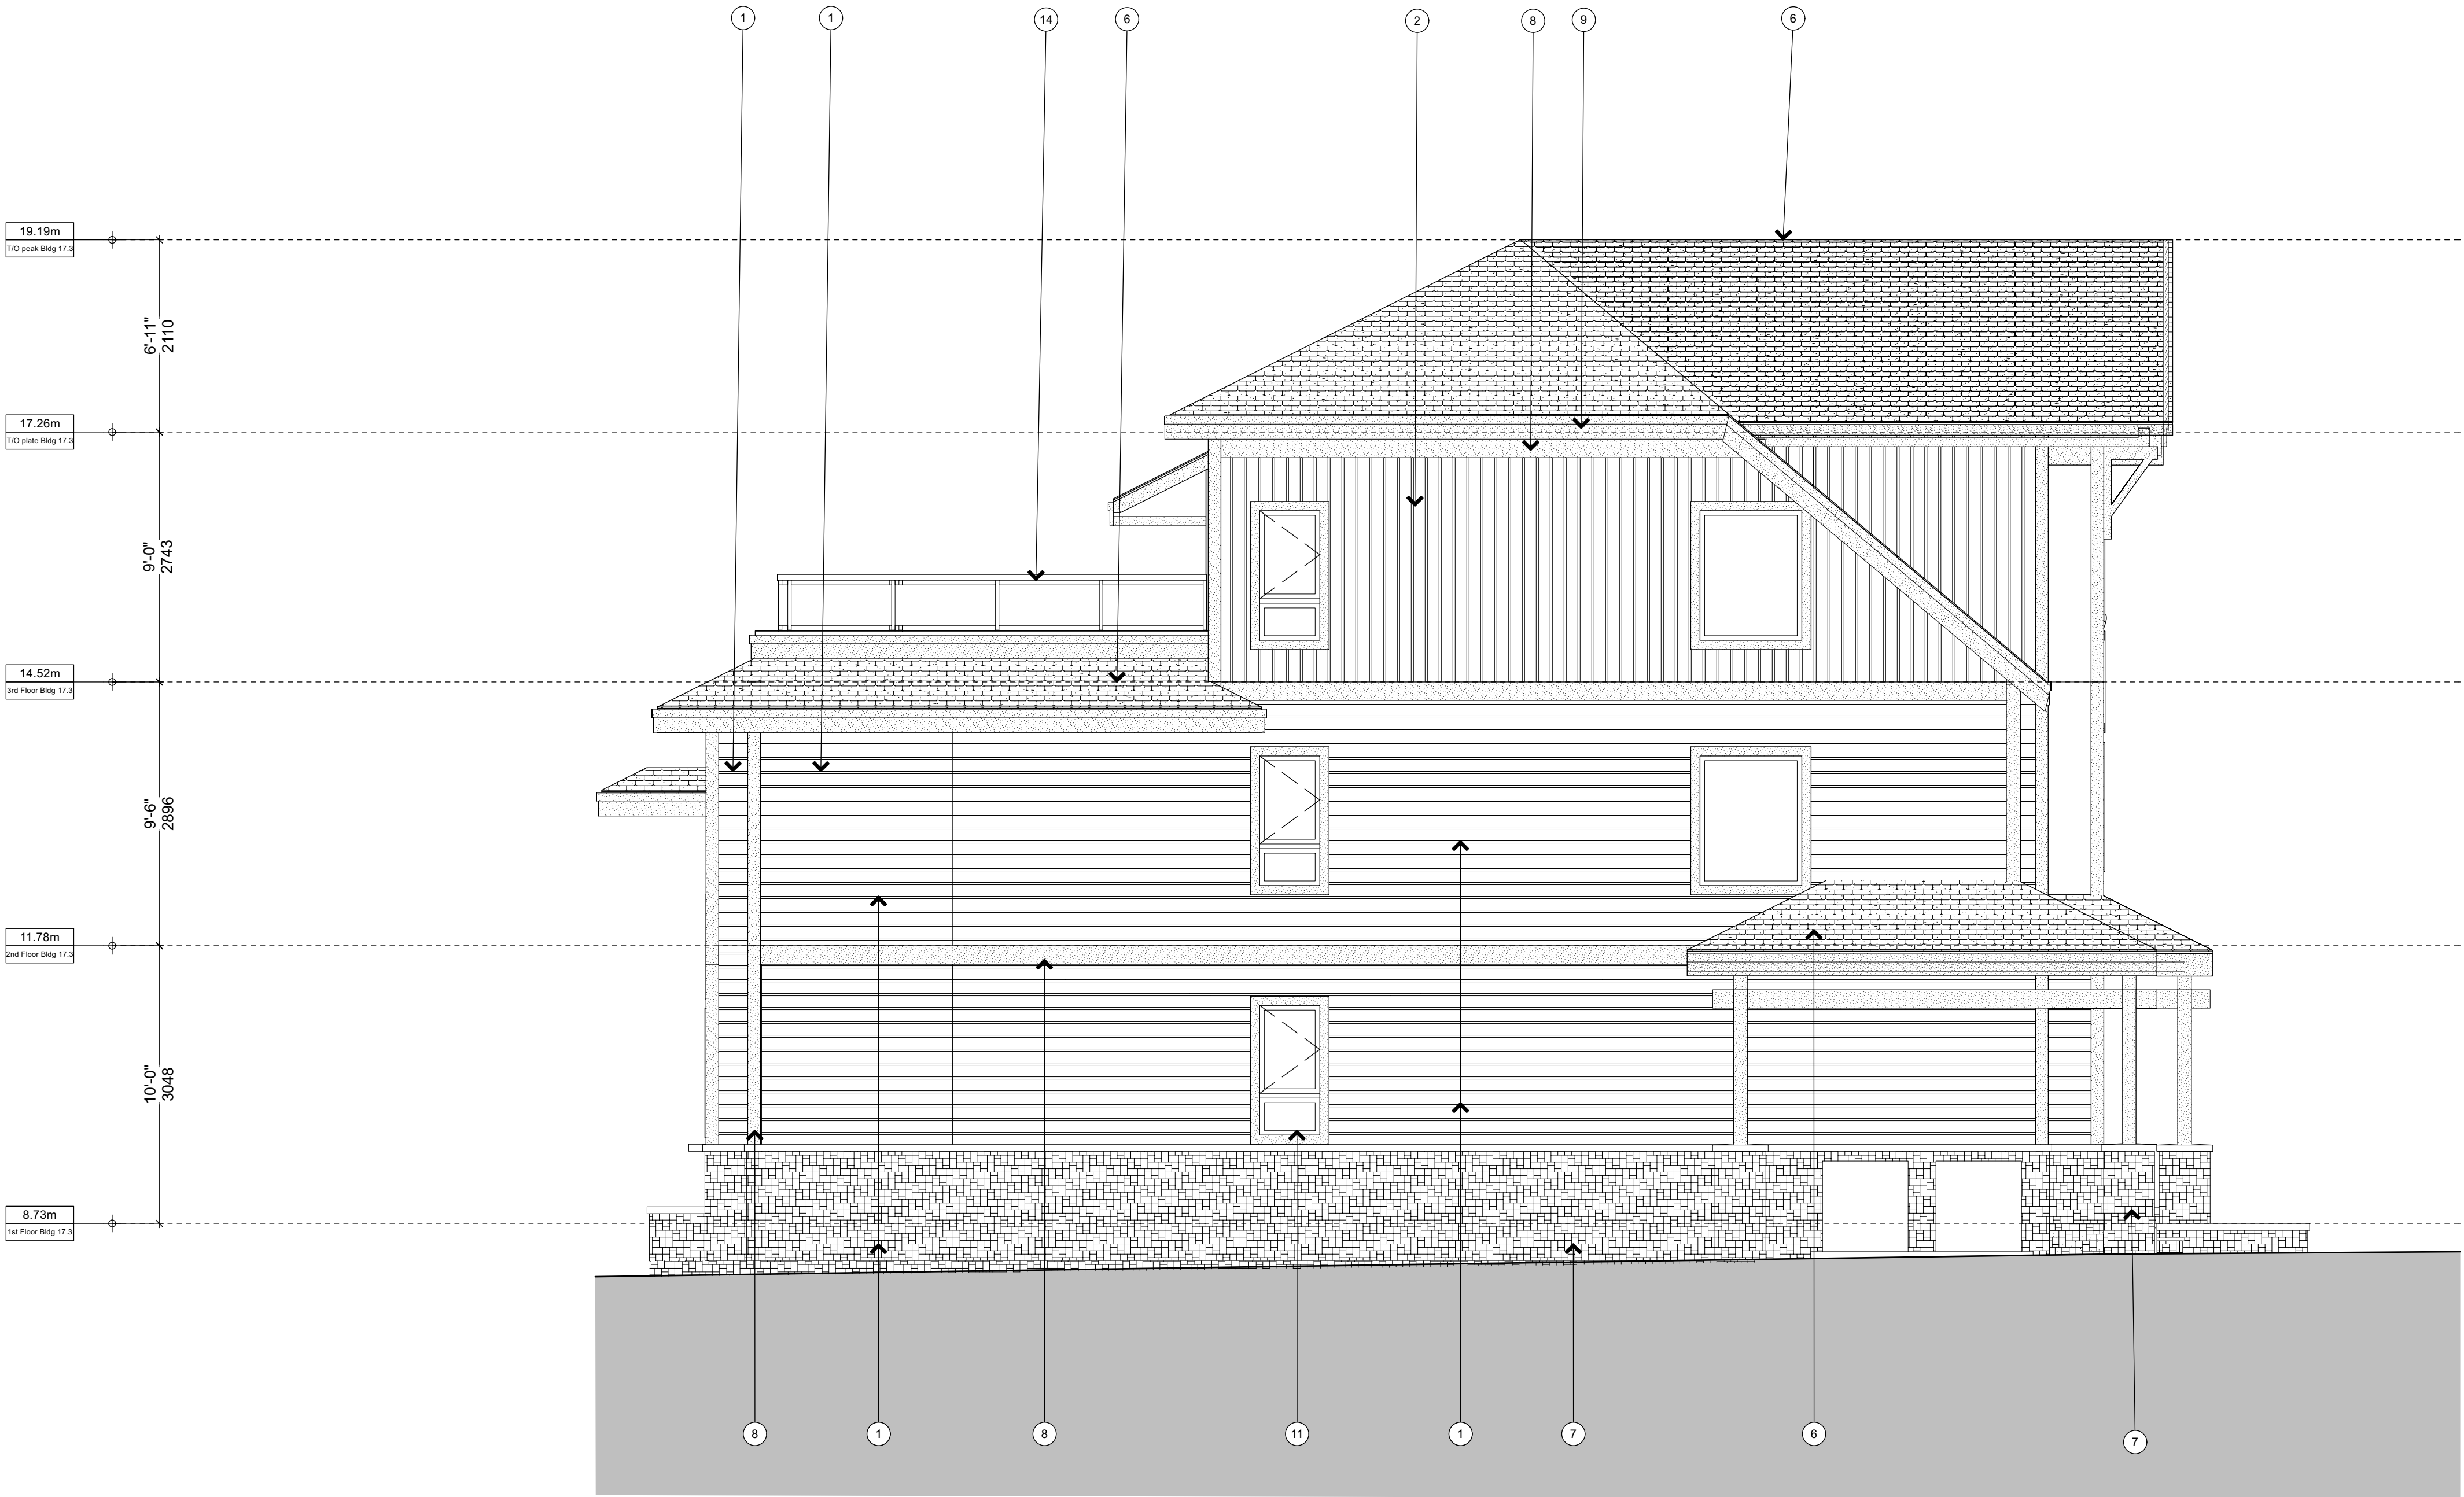

- Materials**
- ① Hardie Siding Horizontal Lap
 - ② Hardie Board & Batten
 - ③ Hardie Panel
 - ④ Hardie Trim
 - ⑤ Hardie Siding Shingles
 - ⑥ Asphalt Shingles Roof
 - ⑦ Cultured Stone
 - ⑧ Wood Trim
 - ⑨ Wood Fascia Board
 - ⑩ Wood Bracket
 - ⑪ Double-Glazed Vinyl Frame windows/ Fiberglass Glazed Doors
 - ⑫ Vinyl Sliding Door
 - ⑬ Main Entry Door/ Fiberglass glazed
 - ⑭ Aluminum Railing
 - ⑮ Privacy Screen
 - ⑯ Concrete Stair
 - ⑰ Wood Post
 - ⑱ Overhead Garage Door with Glazing Panel
 - ⑲ Wood Panel

Seal



NSDA
ARCHITECTS

201-134 Abbott St
Vancouver BC
Canada V6B 2K4
T: 604.669.1926
F: 604.683.2241
info@nsda.bc.ca
www.nsda.bc.ca

Copyright Reserved. This plan and design is and at all times remains the exclusive property of NSDA Architects and cannot be used without the architects' written consent.


Project
**Oliver's Landing
at Furry Creek
Fine Peace**

Sheet Title
Elevation East Bldg 17.3

Project Number
22032

Scale
1/4" = 1'-0"


Sheet Number
A17-304

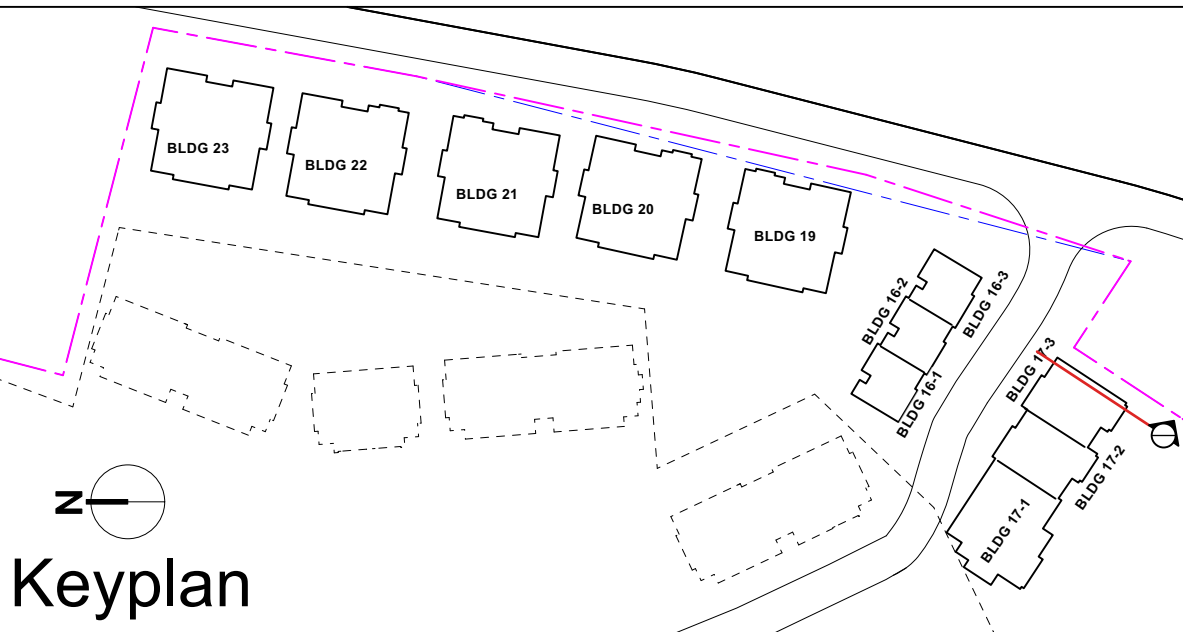

Consultants

Date
2024-08-01
2024-11-22

Issue / Revisions
Issued for Bldg 17 BP
Issued for Form, Character DP

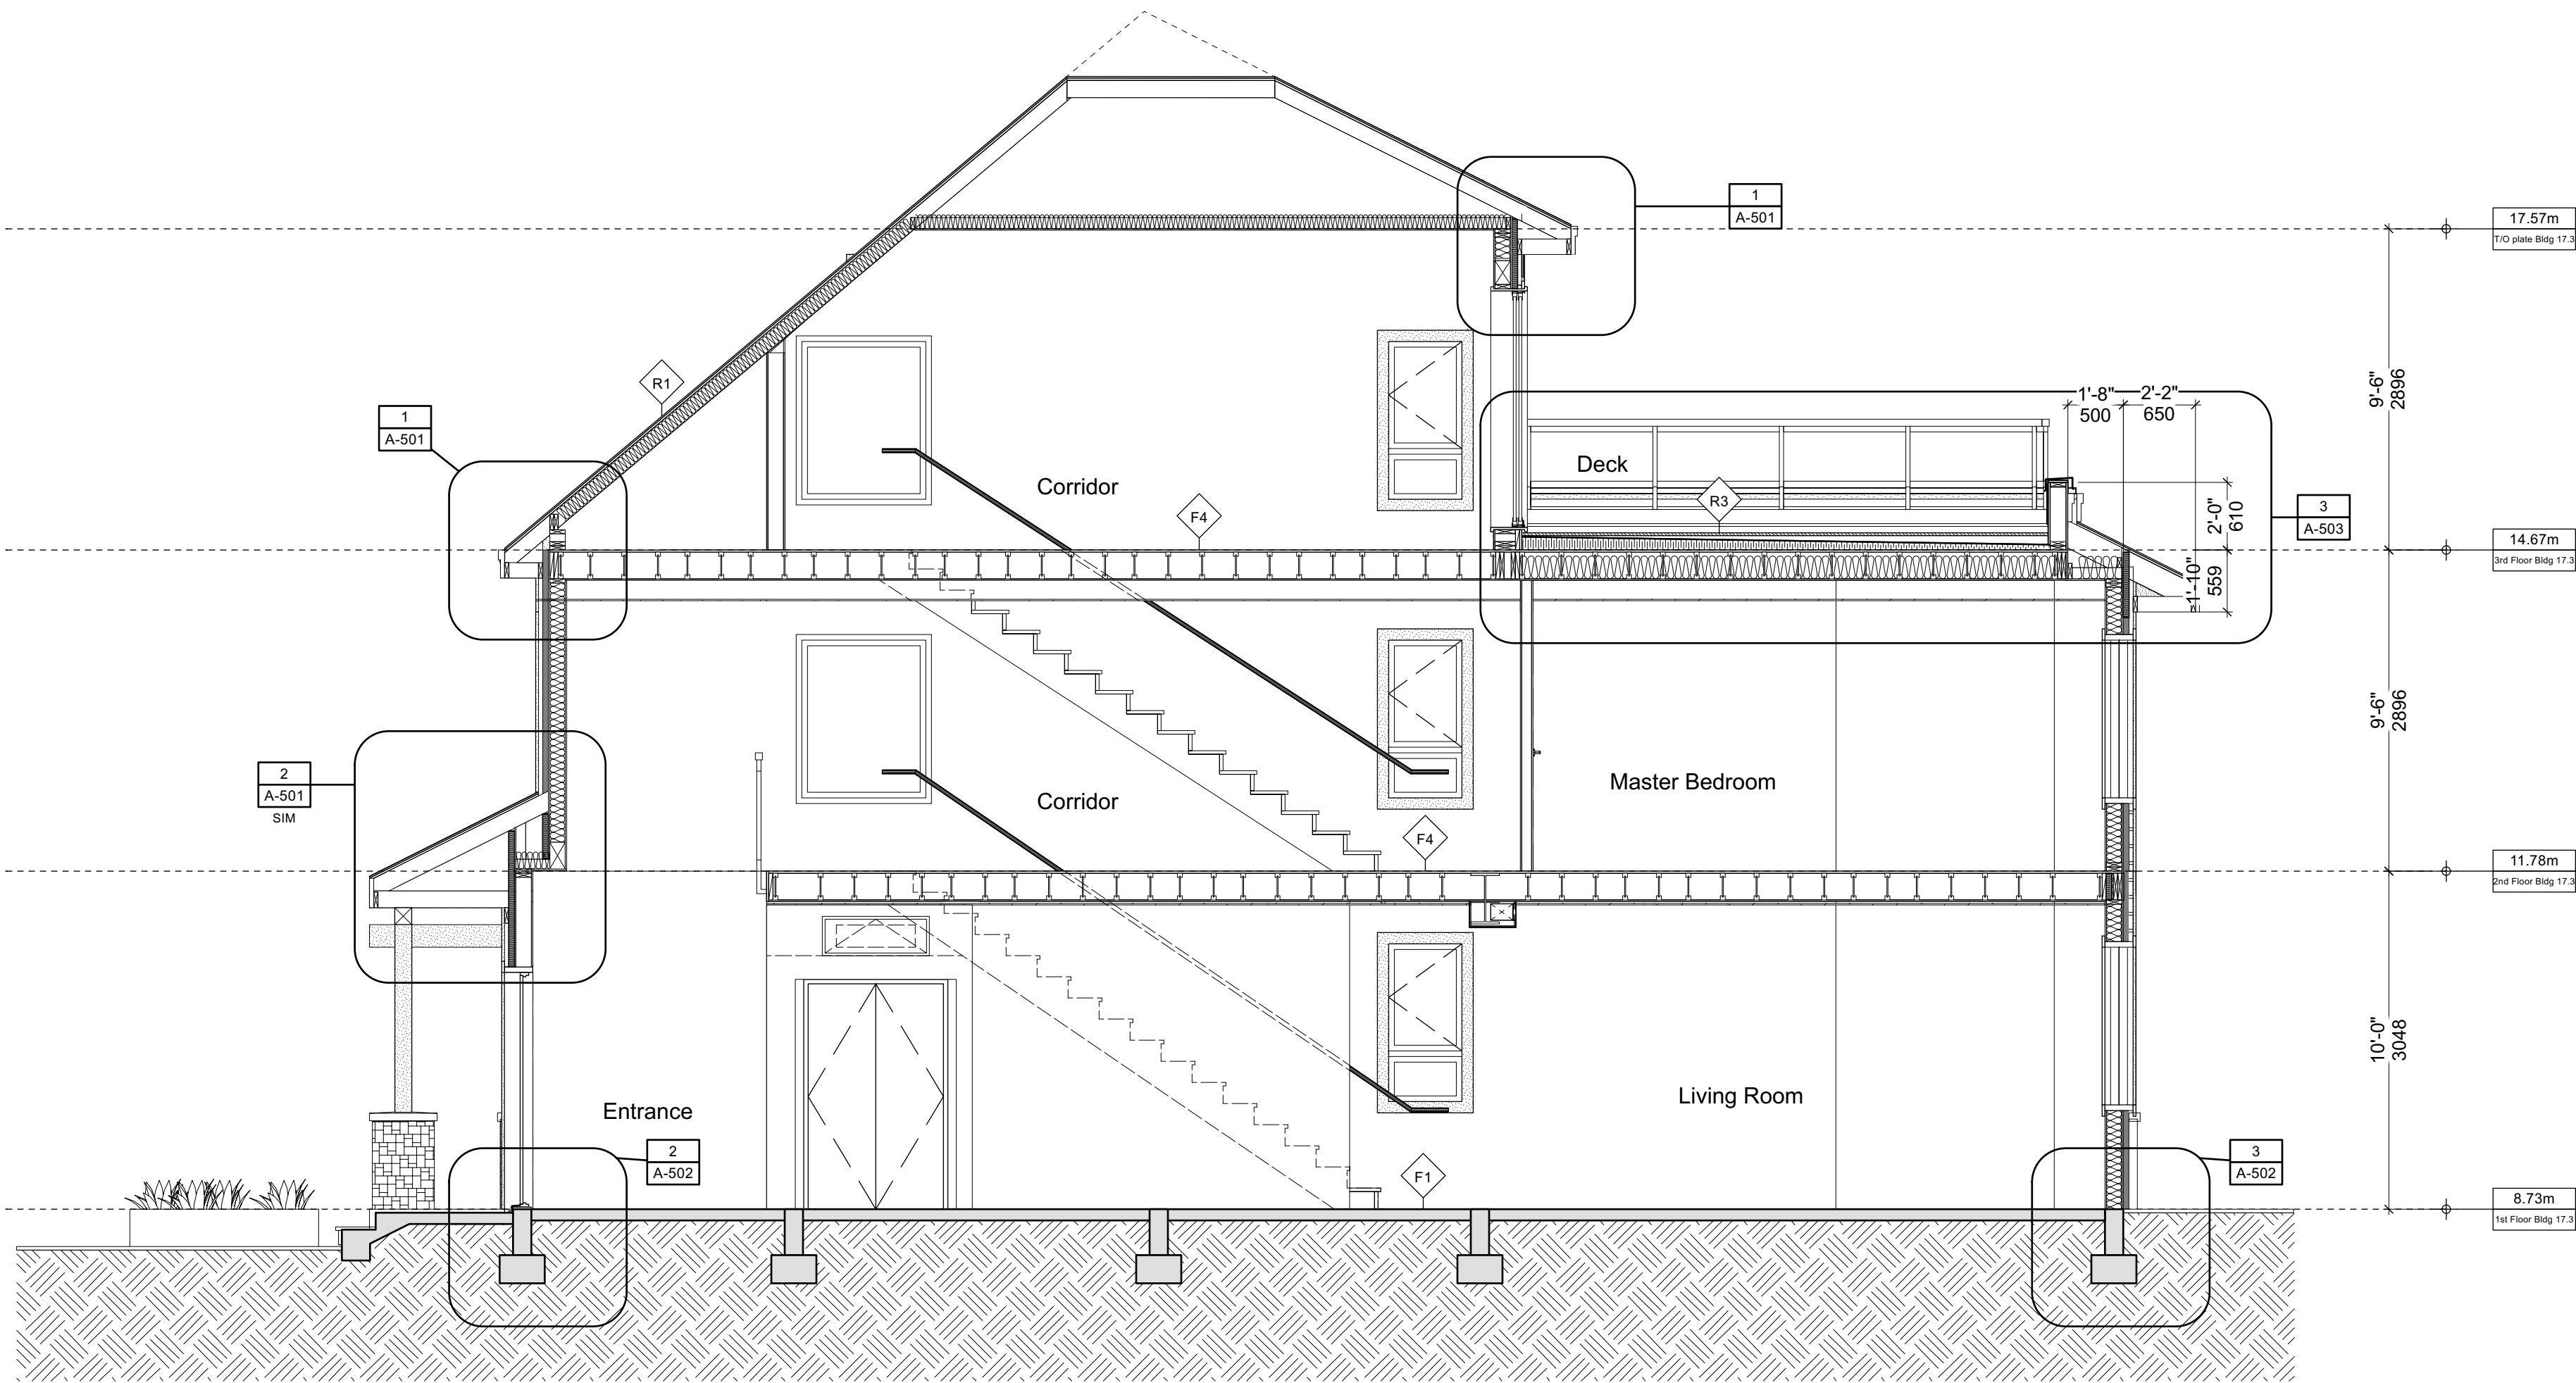

Seal



NSDA
ARCHITECTS

201-134 Abbott St
Vancouver BC
Canada V6B 2K4
T 604.669.1926
F 604.683.2241
info@nsda.bc.ca
www.nsda.bc.ca


Copyright Reserved. This plan and design is and at all times remains the exclusive property of NSDA Architects and cannot be used without the architects' written consent.

Project
Oliver's Landing
at Furry Creek
Fine Peace

Sheet Title
Section - Bldg 17.3

Project Number
22032
Scale
1/4" = 1'-0"
Sheet Number


A17-311

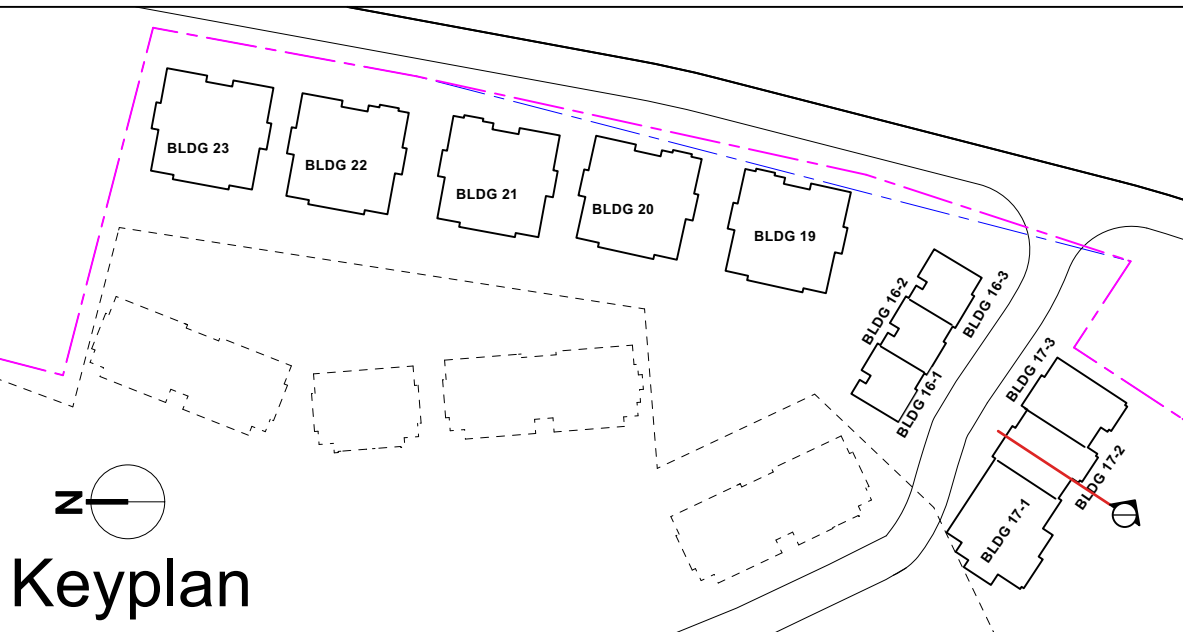

Consultants

Date
2024-08-01
2024-11-22

Issue / Revisions
Issued for Bldg 17 BP
Issued for Form, Character DP

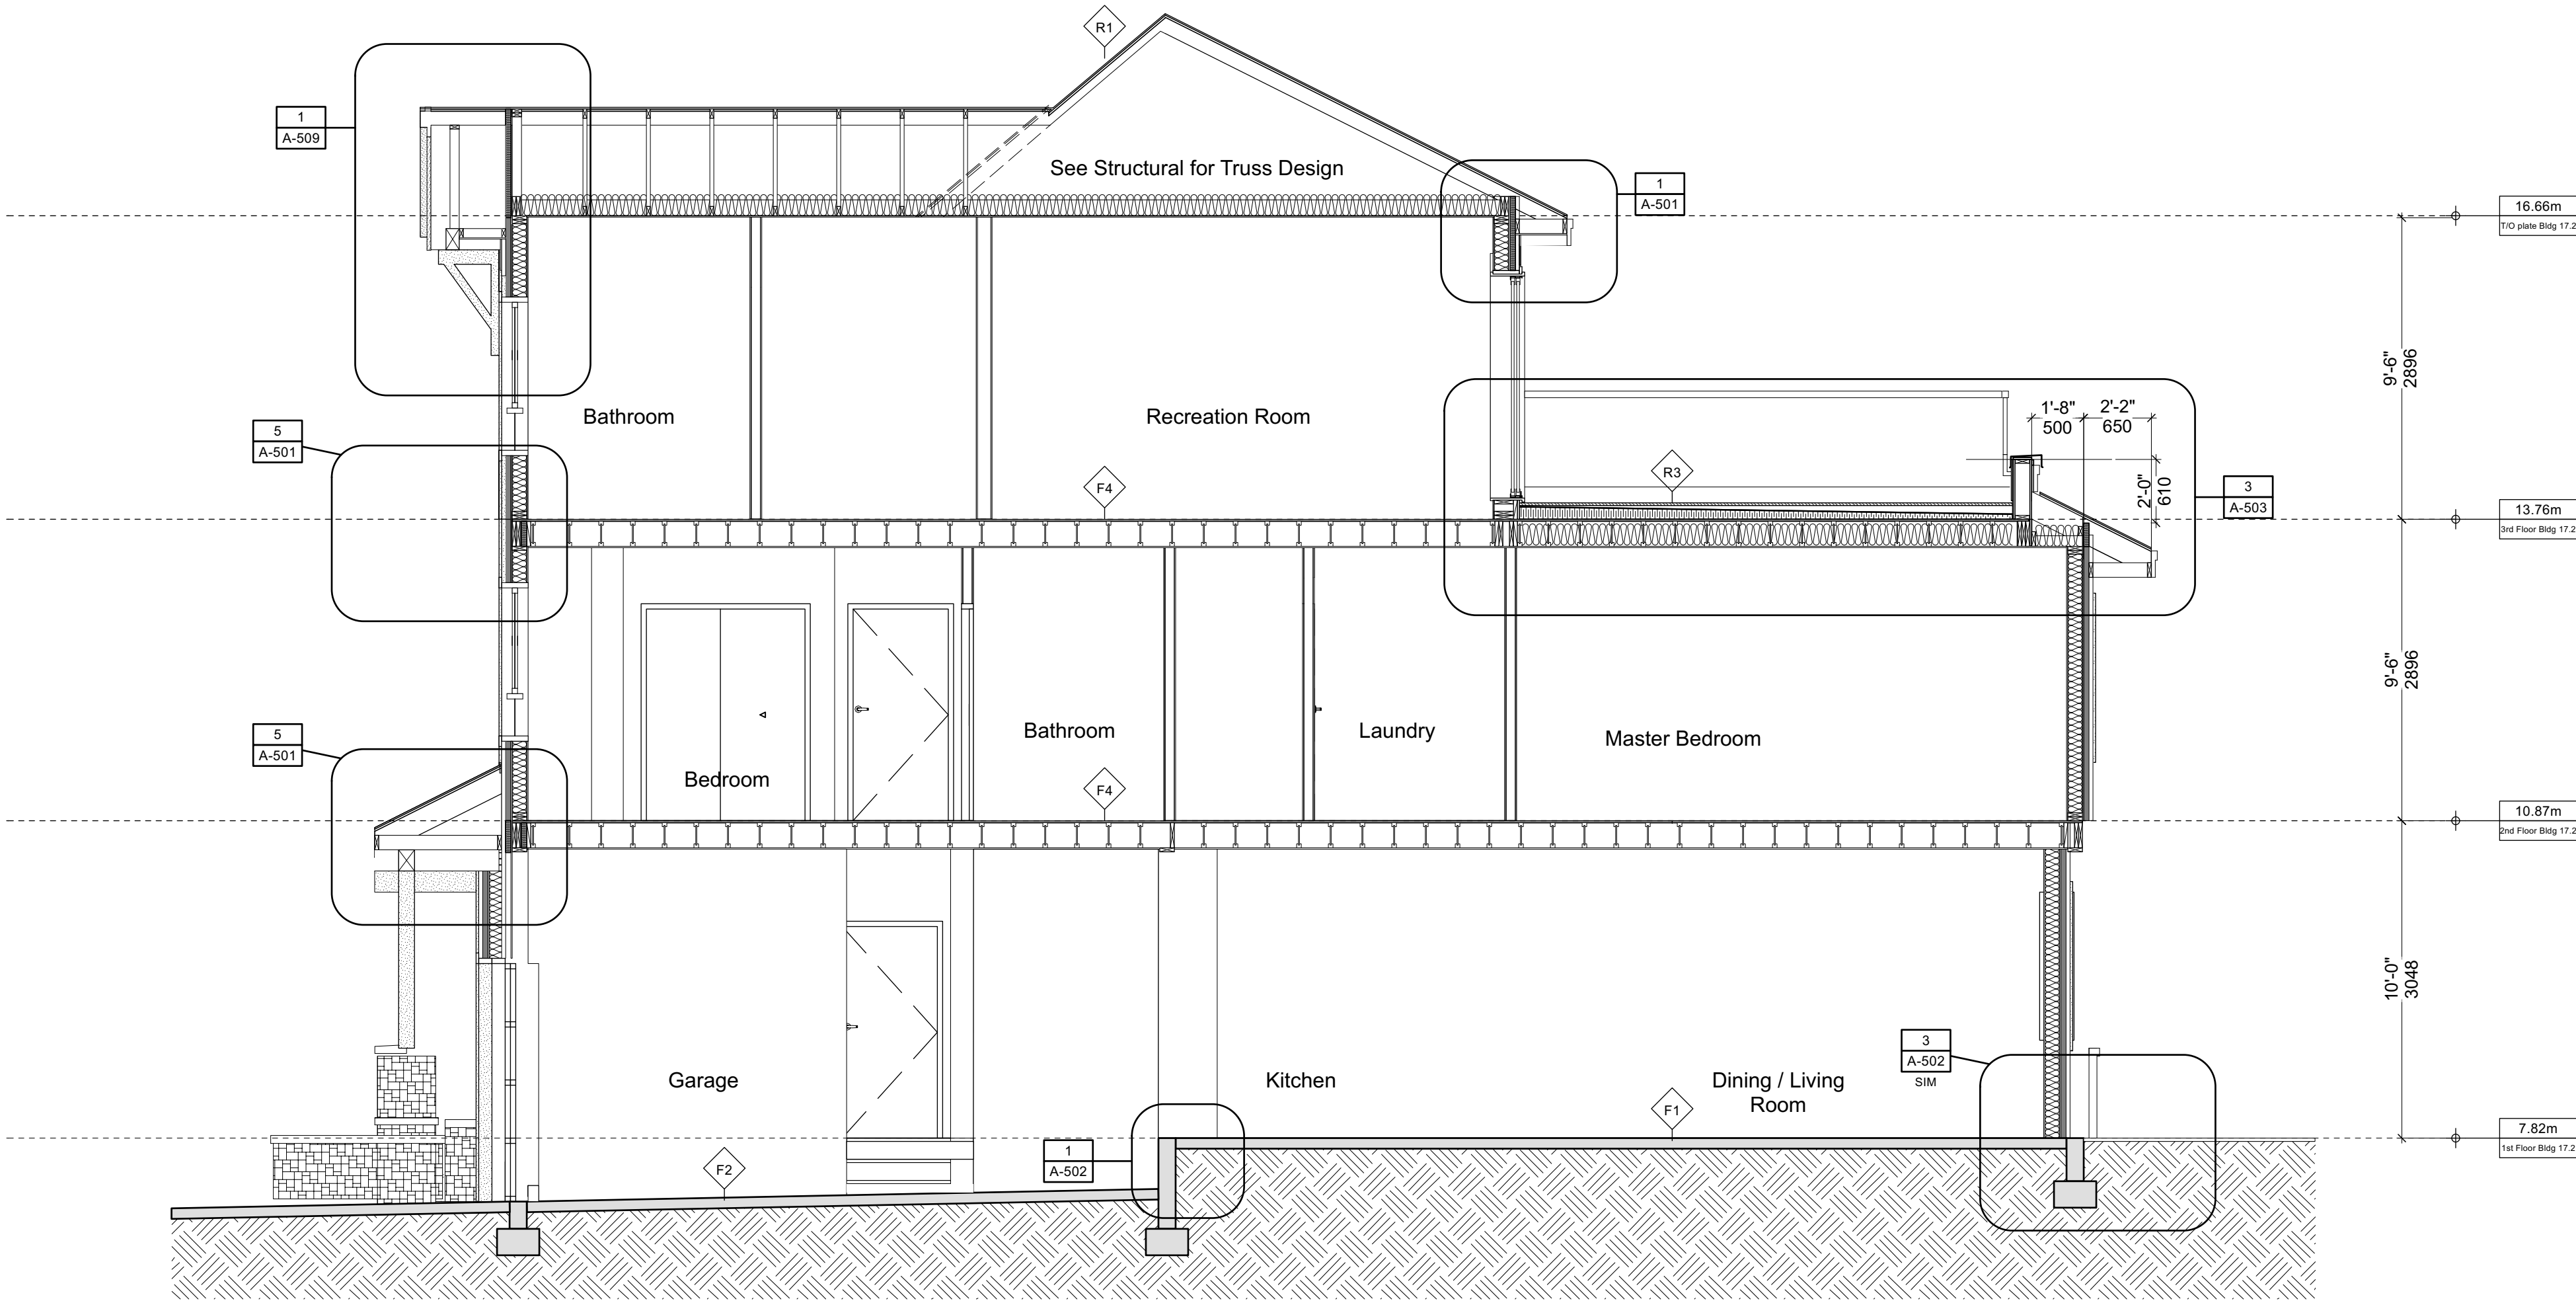

Seal



NSDA
ARCHITECTS

201-134 Abbott St
Vancouver BC
Canada V6B 2K4

T 604.669.1926
F 604.683.2241

info@nsda.bc.ca
www.nsda.bc.ca

Copyright Reserved. This plan and design is and at all times remains
the exclusive property of NSDA Architects and cannot be used
without the architects' written consent.

Project
Oliver's Landing
at Furry Creek
Fine Peace

Sheet Title

Section - Bldg 17.2

Project Number


22032

Scale

1/4" = 1'-0"

Sheet Number



A17-312

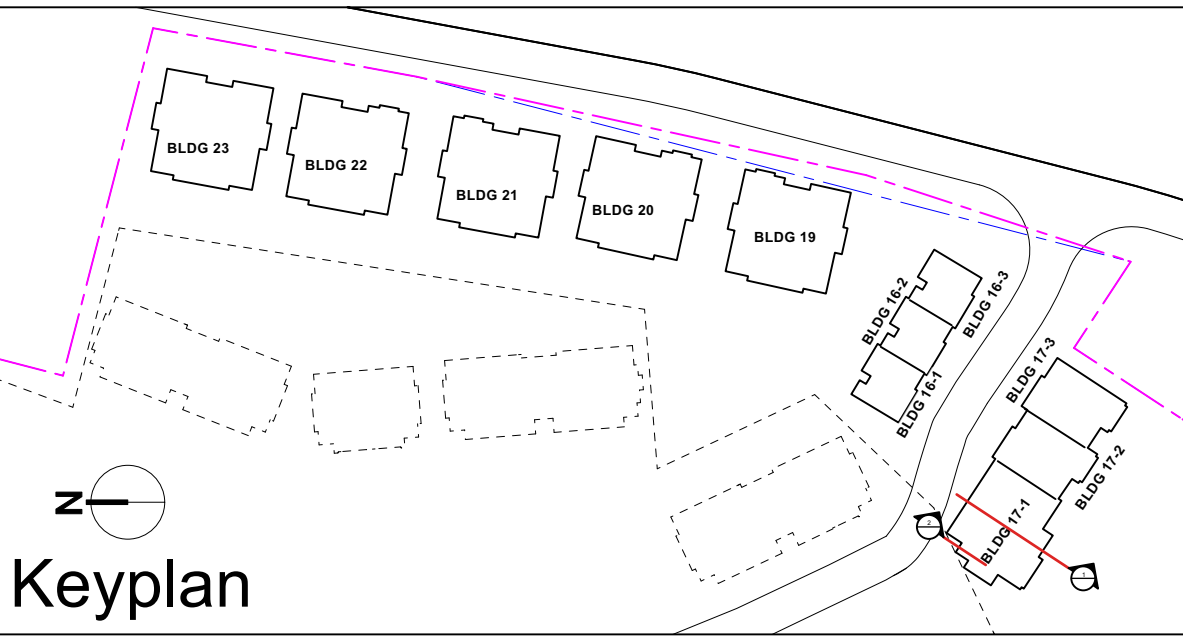

Consultants

Date
2024-08-01
2024-12-10

Issue / Revisions
Issued for Bldg 17 BP
Issued for Form, Character DP

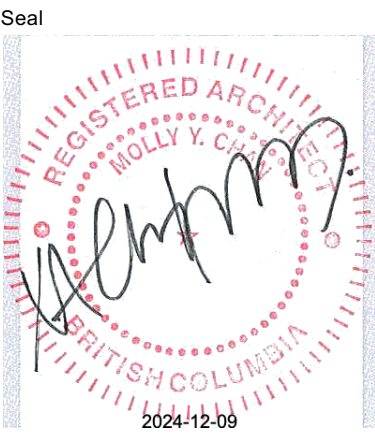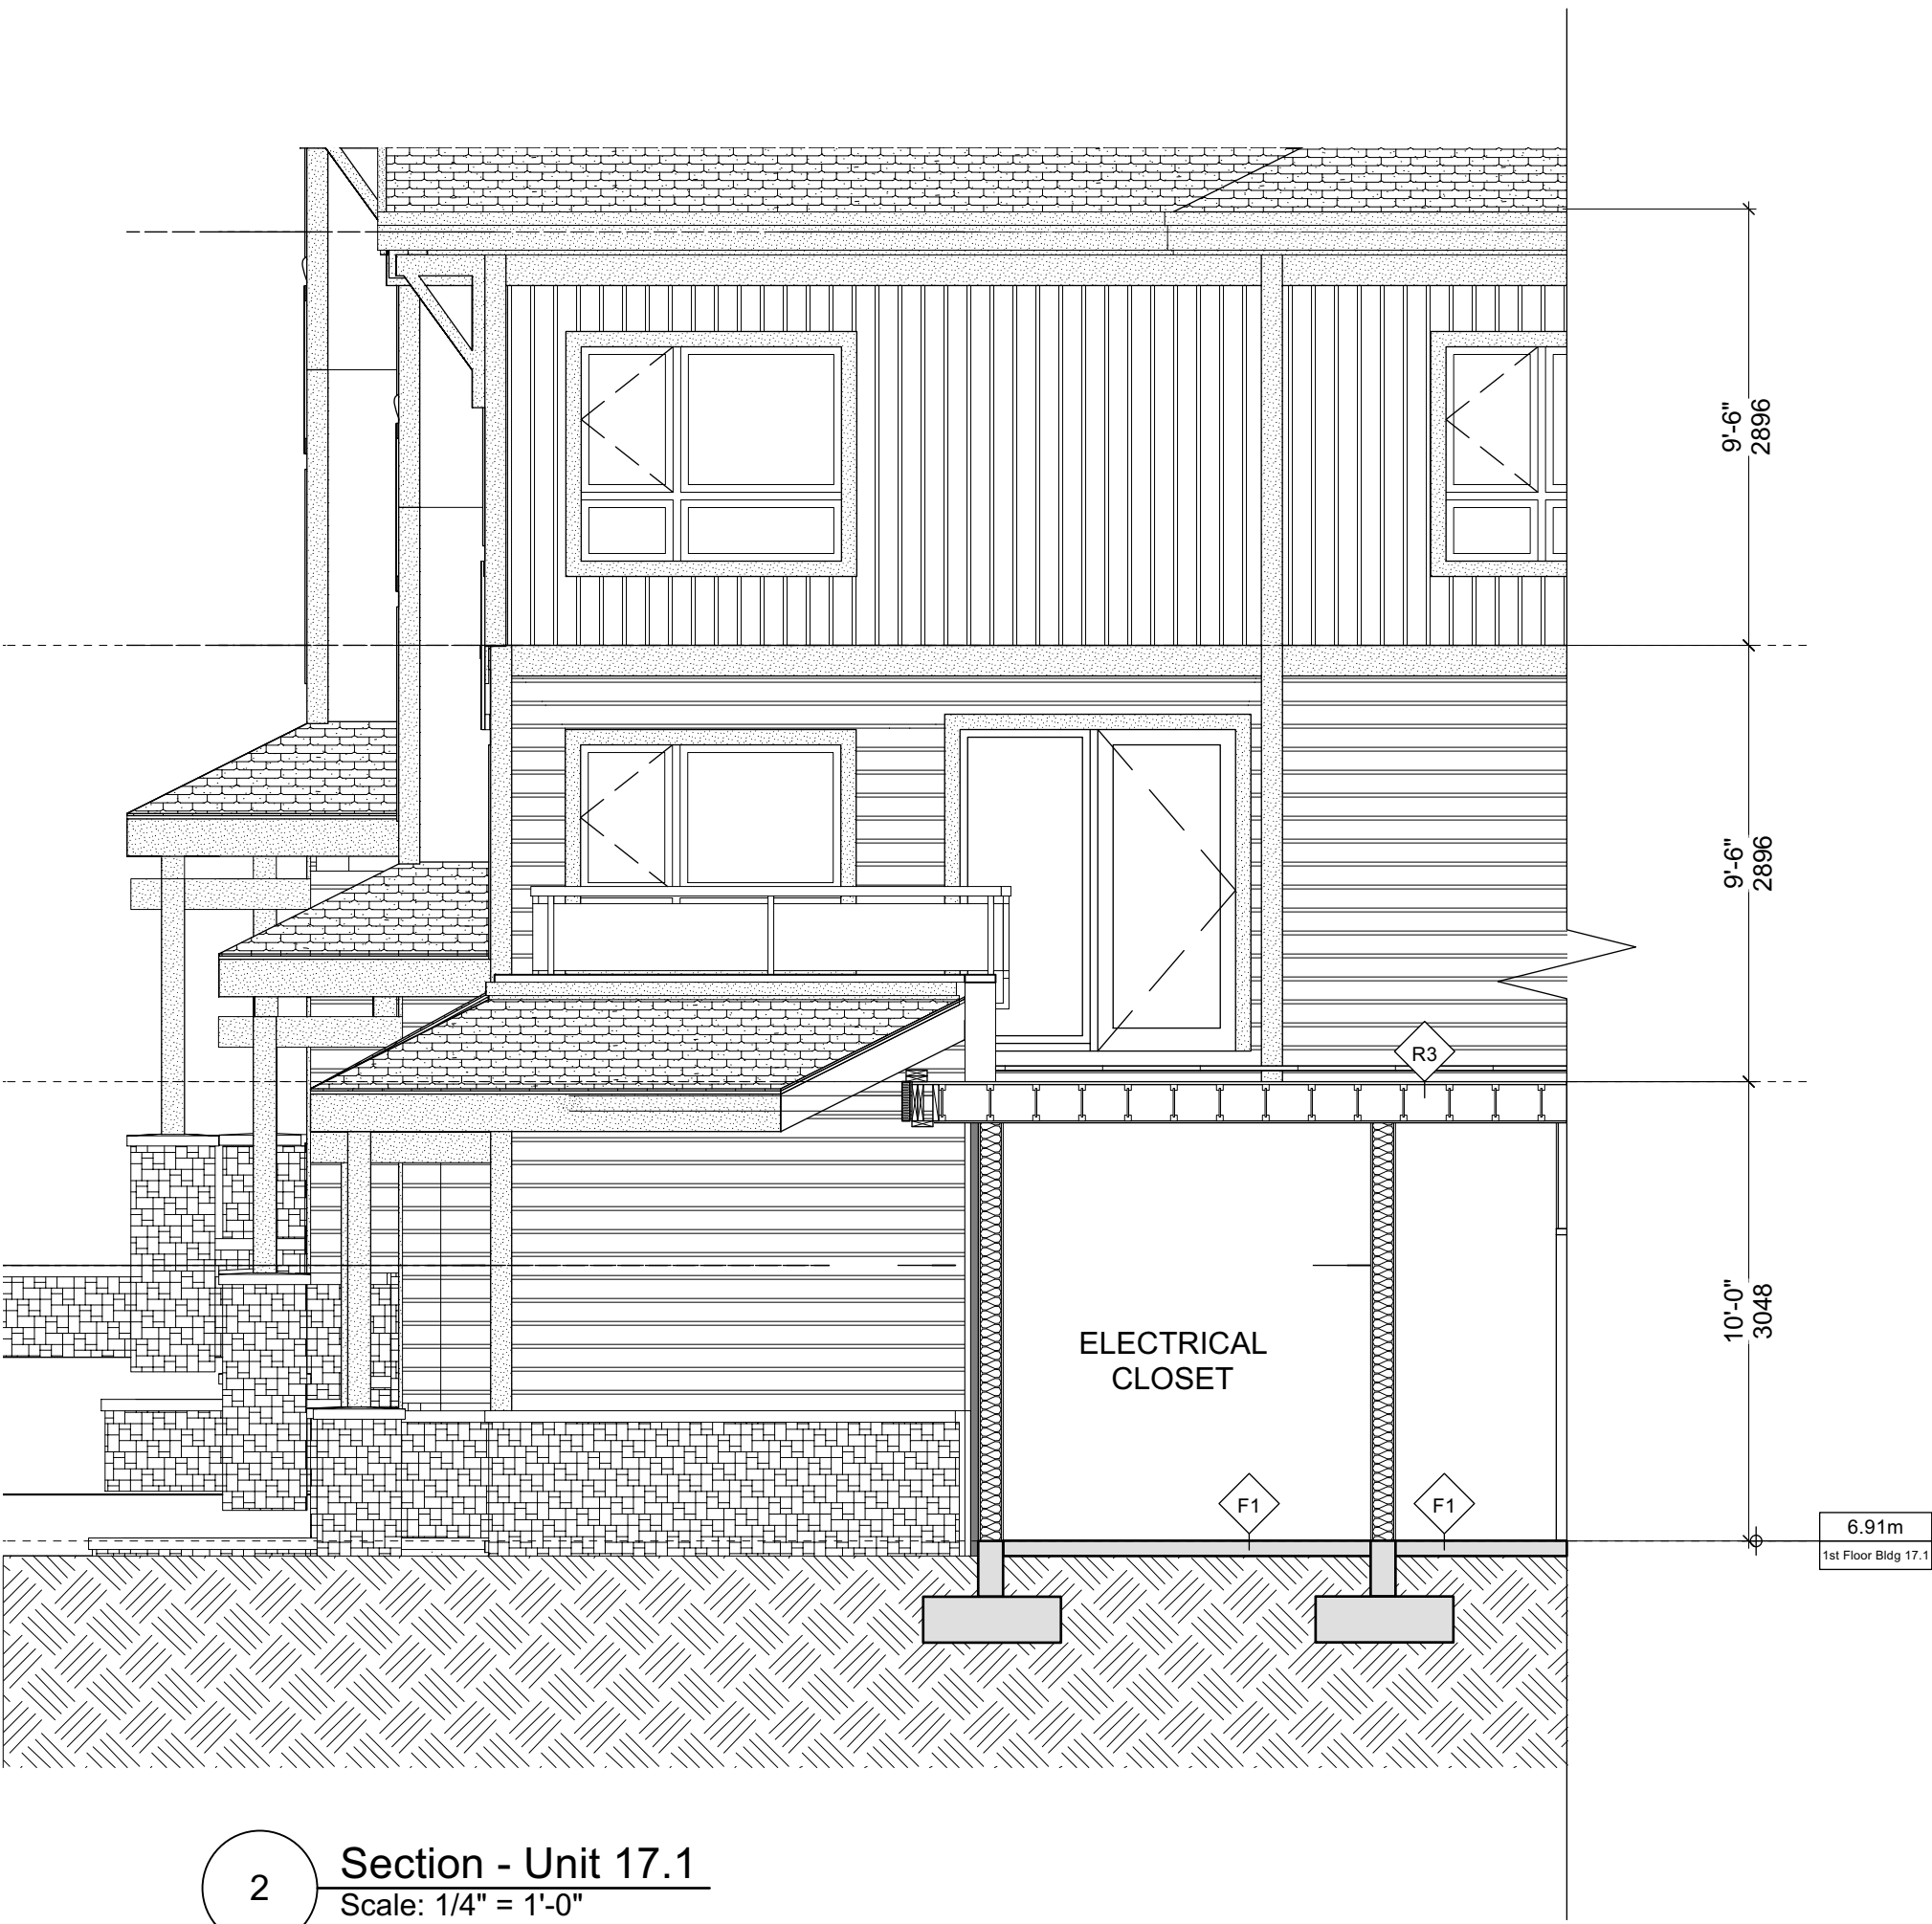

NSDA
ARCHITECTS

201-134 Abbott St
Vancouver BC
Canada V6B 2K4
T 604.669.1926
F 604.683.2241
info@nsda.bc.ca
www.nsda.bc.ca

Copyright Reserved. This plan and design is and at all times remains
the exclusive property of NSDA Architects and cannot be used
without the architects' written consent.

Project
Oliver's Landing
at Furry Creek
Fine Peace


Sheet Title
Section - Bldg 17.1

Project Number
22032

Scale
1/4" = 1'-0"

Sheet Number



A17-313

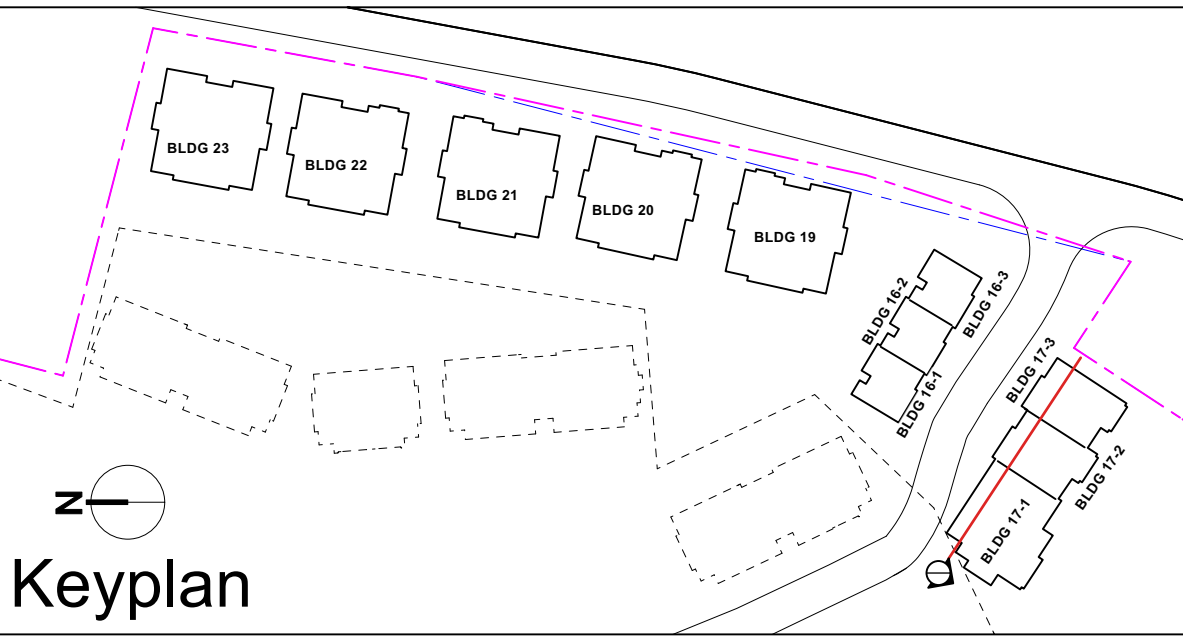

Consultants

Date
2024-08-01
2024-11-22

Issue / Revisions
Issued for Bldg 17 BP
Issued for Form, Character DP

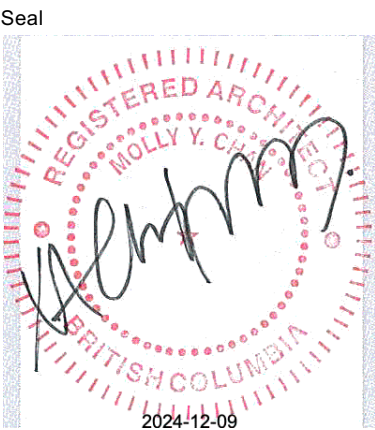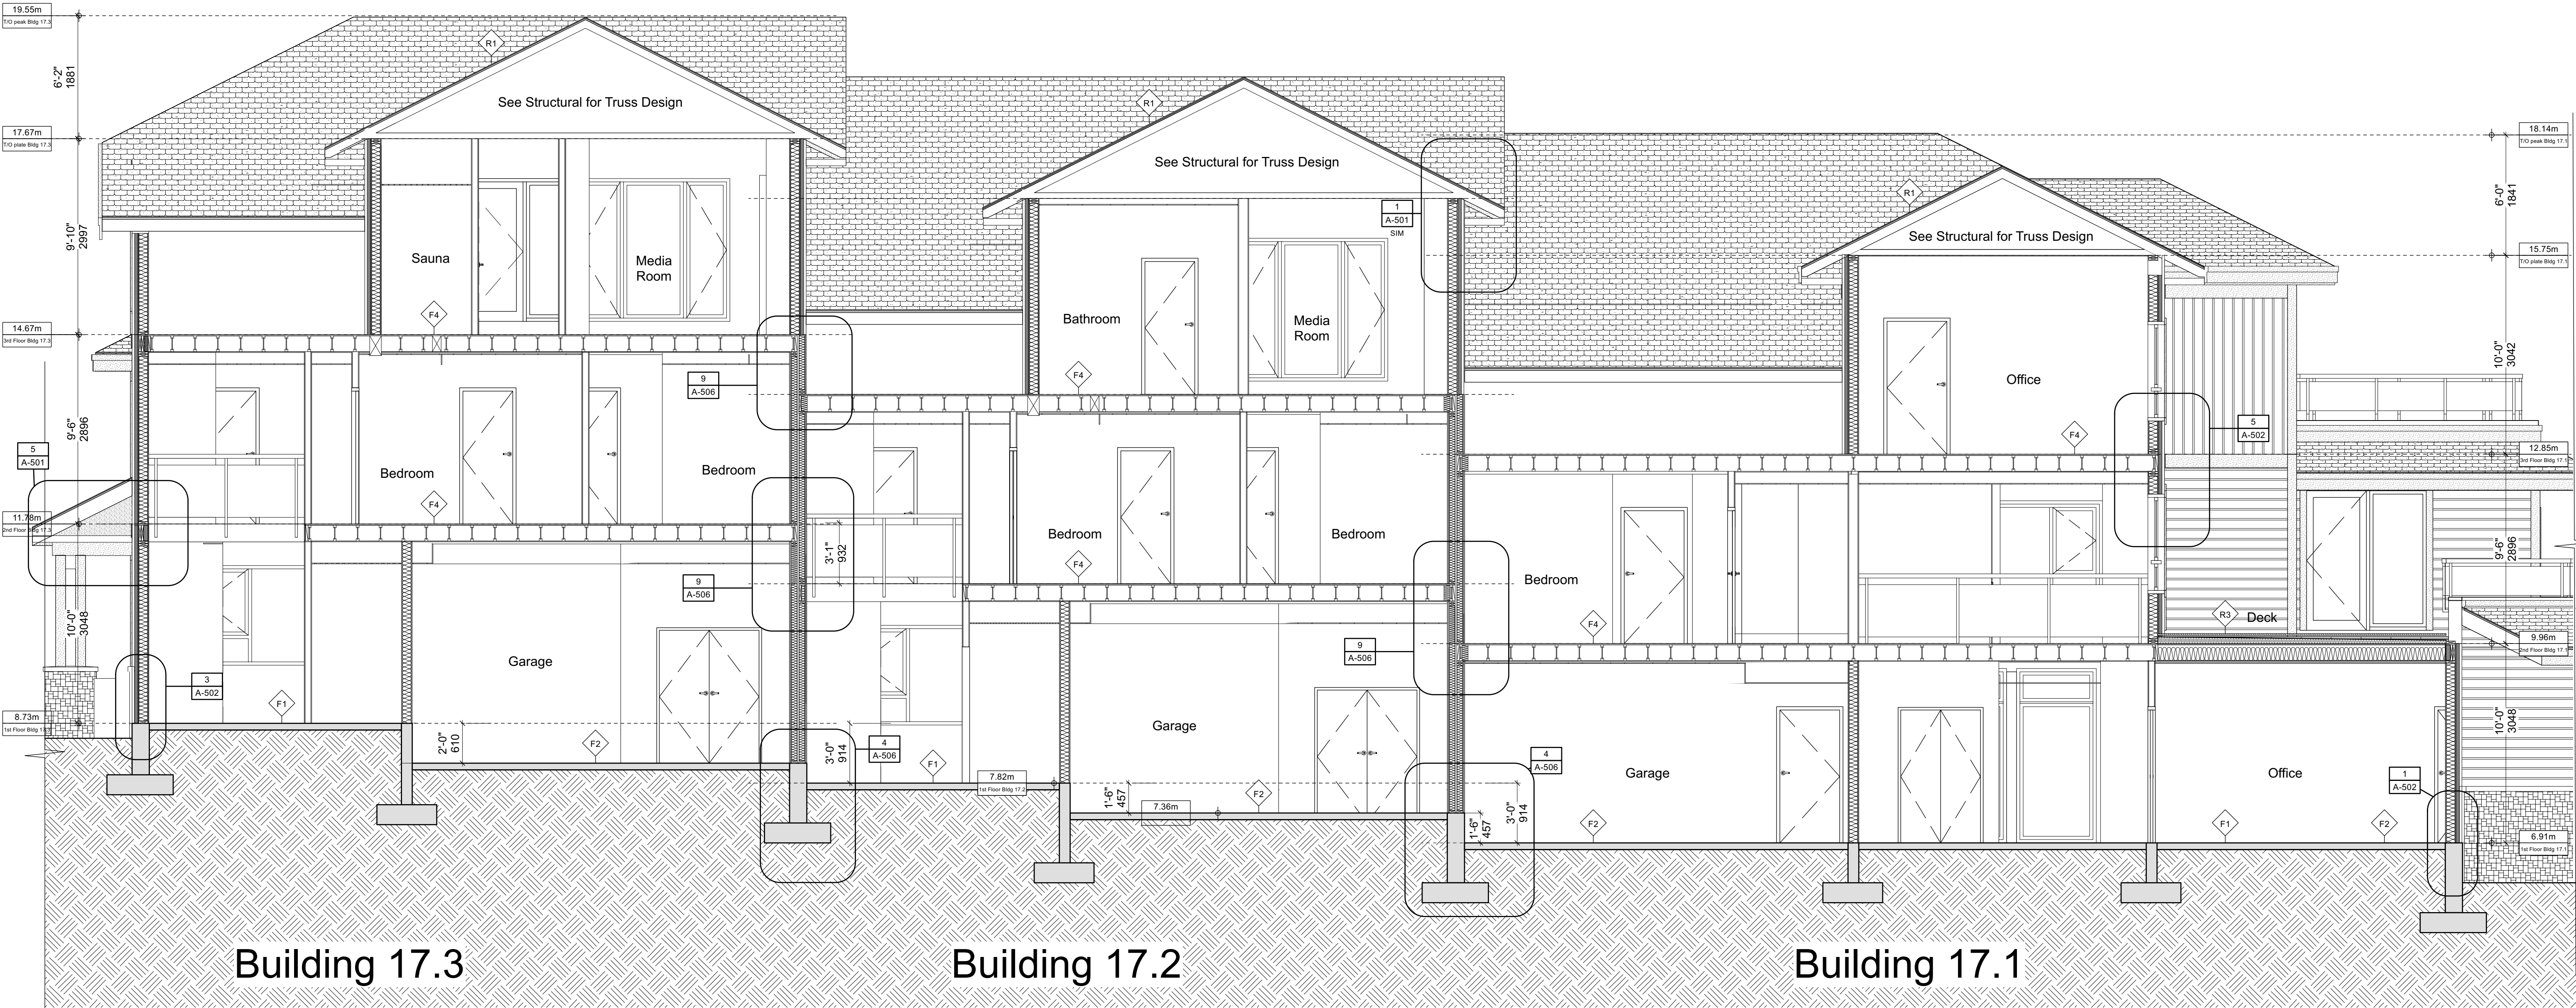

NSDA
ARCHITECTS

201-134 Abbott St
Vancouver BC
Canada V6B 2K4
T 604.669.1926
F 604.683.2241
info@nsda.bc.ca
www.nsda.bc.ca

Copyright Reserved. This plan and design is and at all times remains
the exclusive property of NSDA Architects and cannot be used
without the architect's written consent.



Project
Oliver's Landing
at Furry Creek
Fine Peace

Sheet Title
Section - Bldg 17

Project Number
22032


Scale
1/4" = 1'-0"

Sheet Number
A17-314

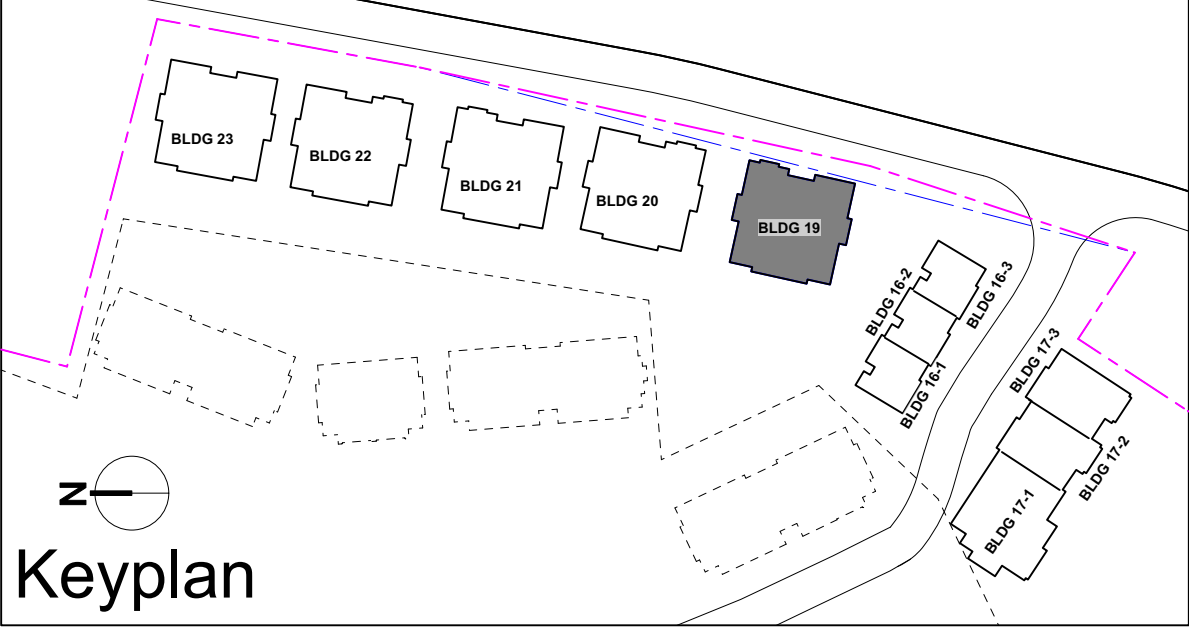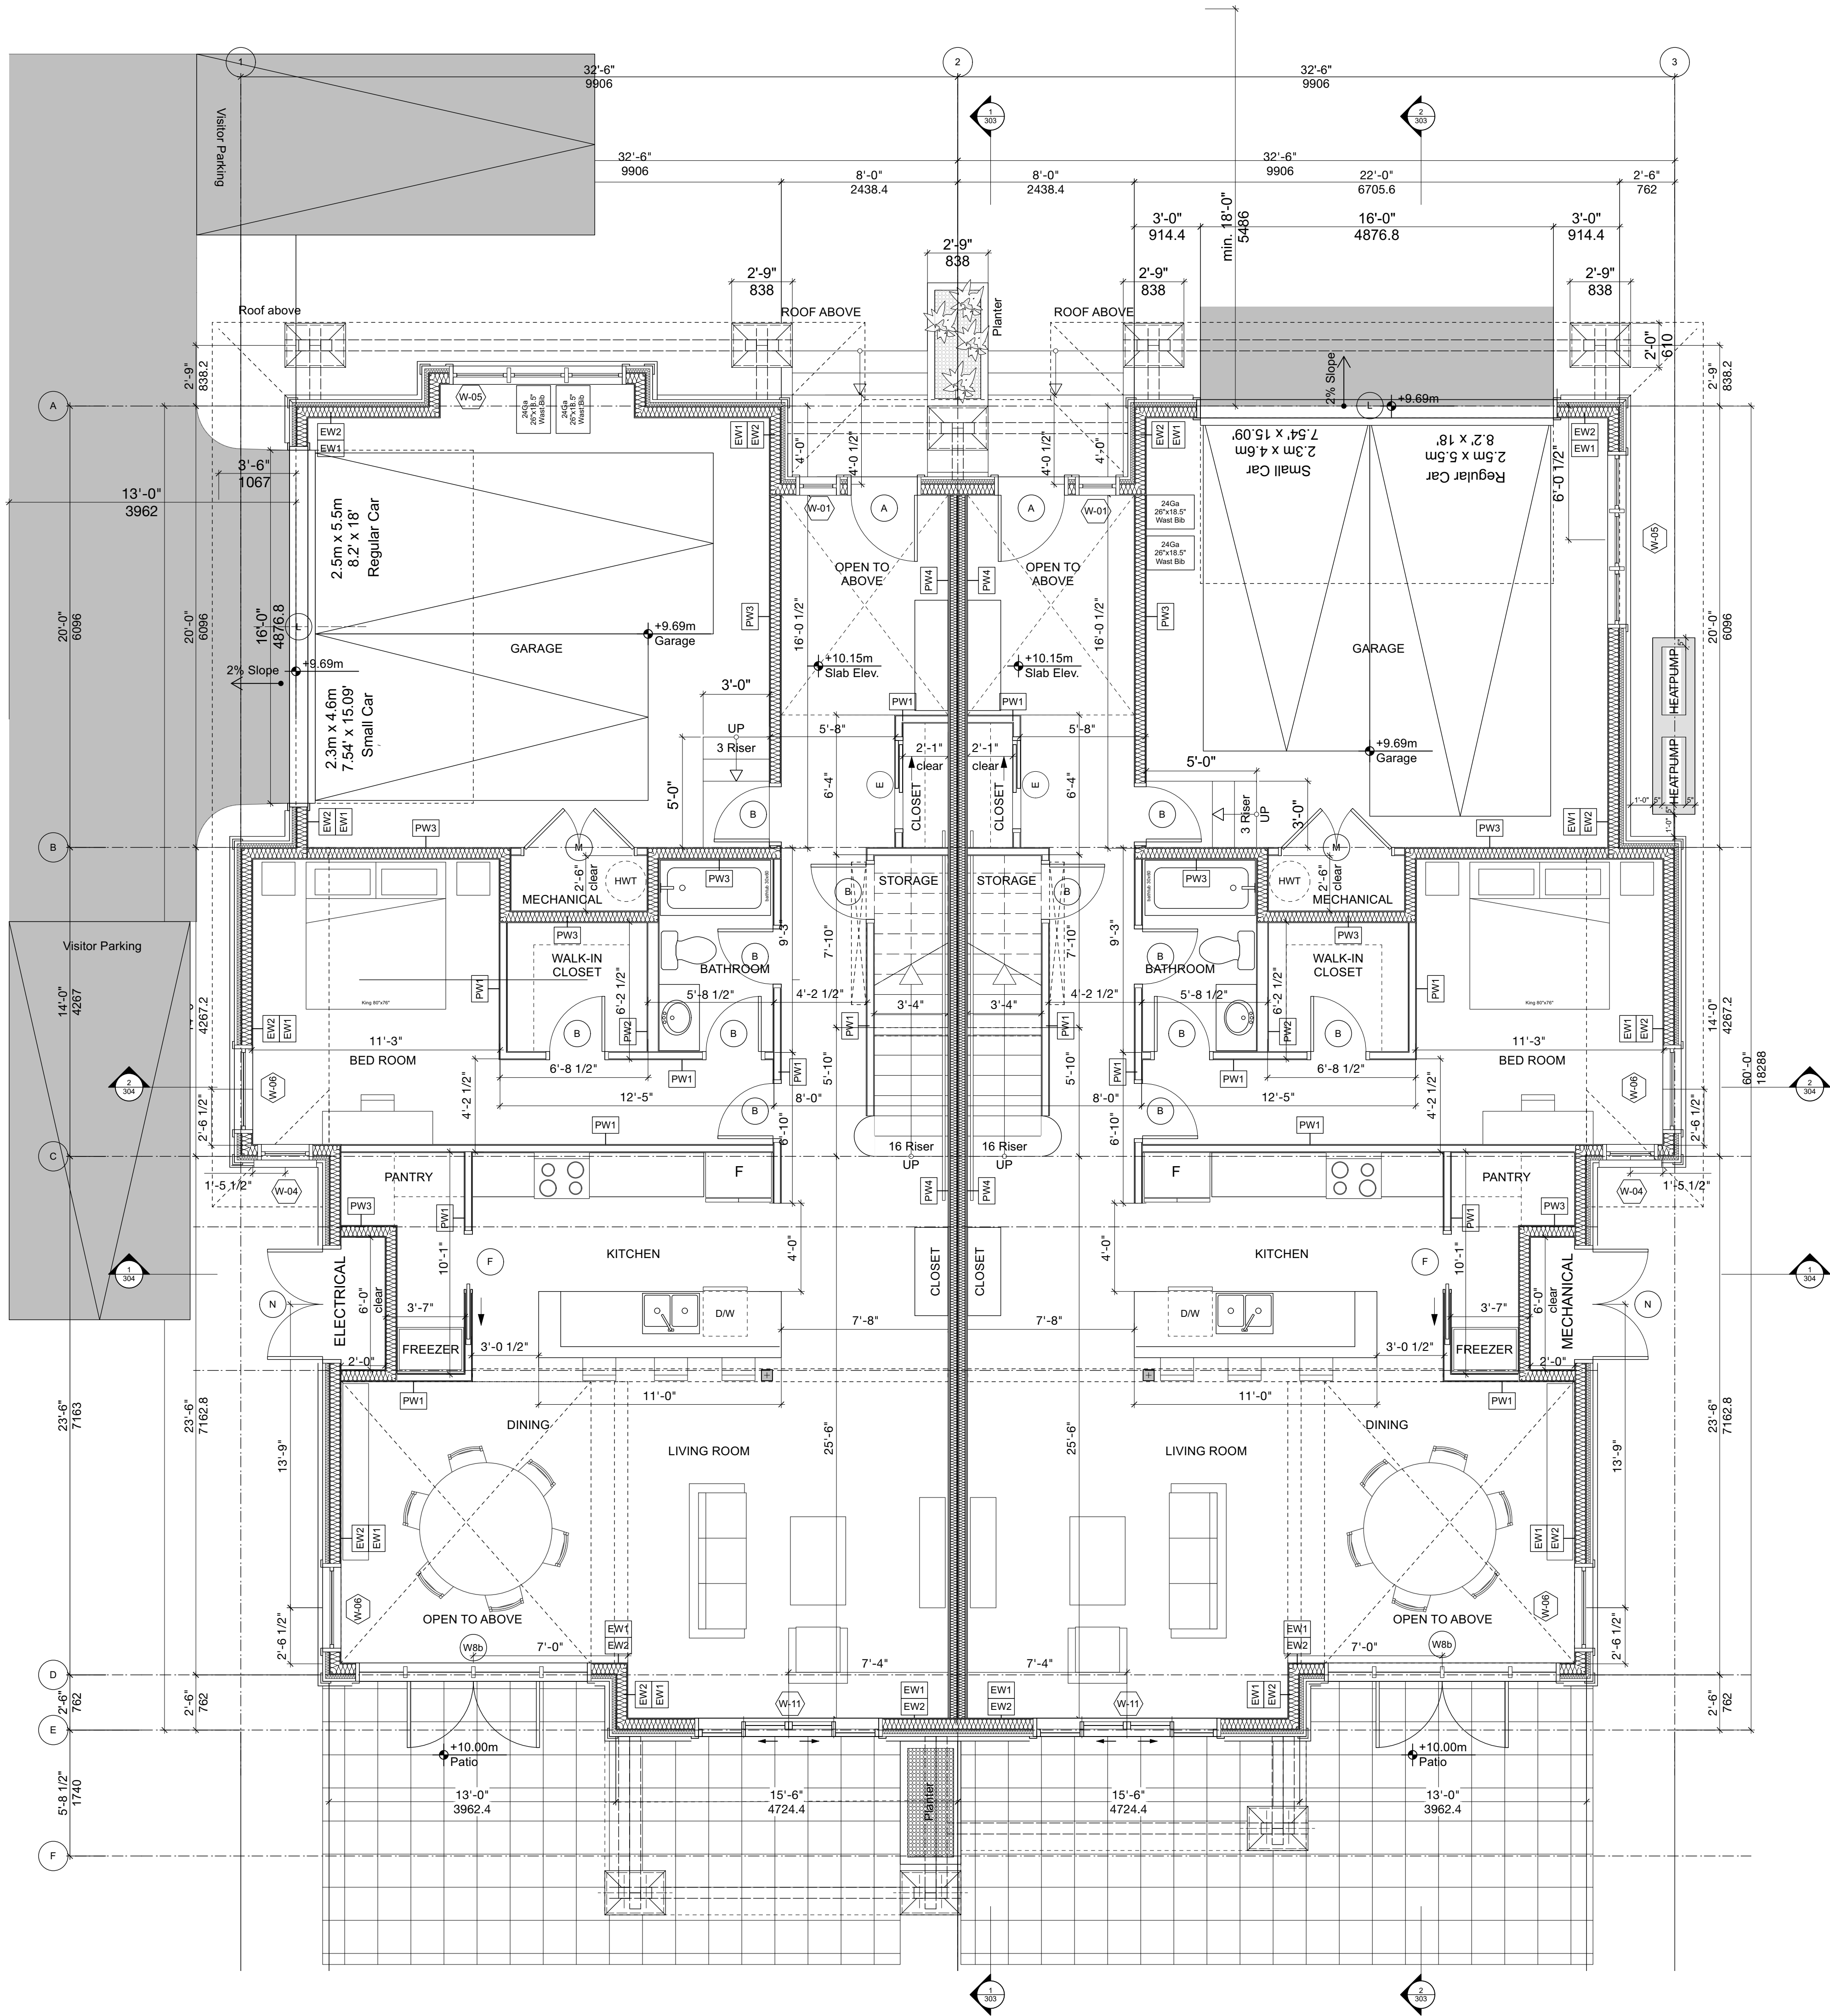

Consultants

2022-11-09 Issued for Review
2022-11-23 Issued for Review
2024-03-15 Issued for Building Permit
2024-12-10 Issued for Form, Character DP

 

Seal



NSDA
ARCHITECTS

201-134 Abbott St
Vancouver, BC
Canada V6B 2K4

T 604.669.1926

F 604.683.2241

info@nsda.bc.ca

www.nsda.bc.ca

Copyright Reserved. This plan and design is and at all times remains the exclusive property of NSDA Architects and cannot be used without the architects' written consent.

Project

Oliver's Landing
at Furry Creek
Fine Peace

Civic Address

63-72 Waterfront Drive
57-62 Beach Drive

Sheet Title

Level 1 Plan-Building 19

Duplex

Project Number



22032

Scale

1/4" = 1'-0"

Sheet Number

A19-102

 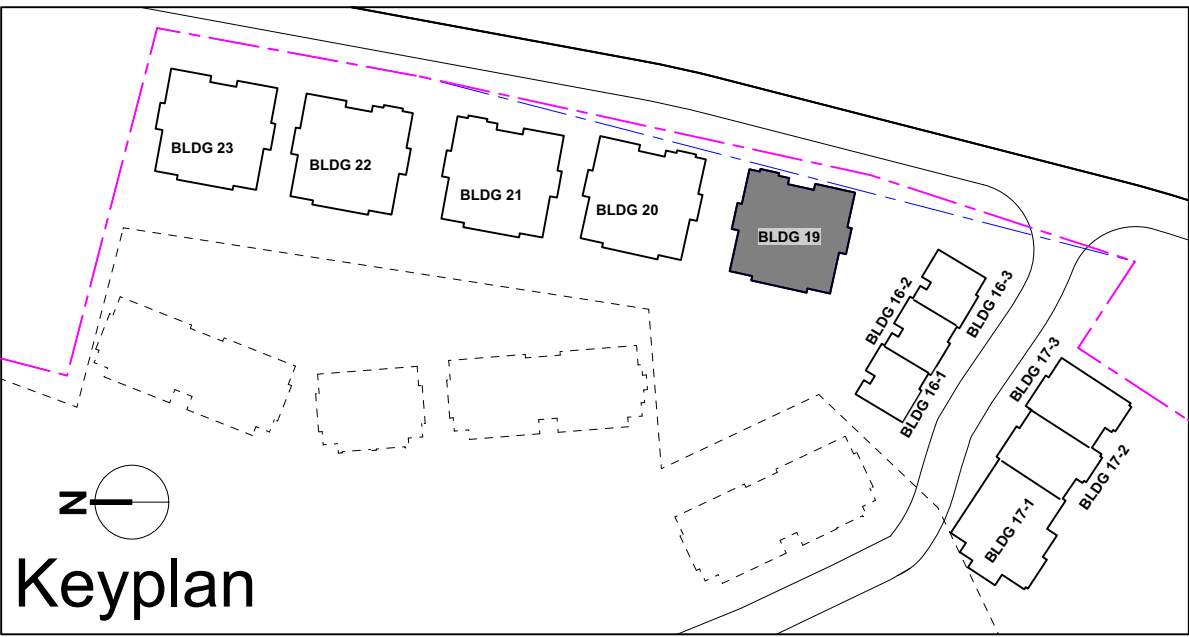

Seal



NSDA
ARCHITECTS

201-134 Abbott St
Vancouver BC
Canada V6B 2K4
T 604.669.1926
F 604.683.2241
info@nsda.bc.ca
www.nsda.bc.ca

Copyright Reserved. This plan and design is and at all times remains the exclusive property of NSDA Architects and cannot be used without the architects' written consent.

Project
**Oliver's Landing
at Furry Creek
Fine Peace**

Civic Address
**63-72 Waterfront Drive
57-62 Beach Drive**

Sheet Title
Level 2 Plan-Building 19


Duplex


Project Number
22032

Scale
1/4" = 1'-0"

Sheet Number

A19-103

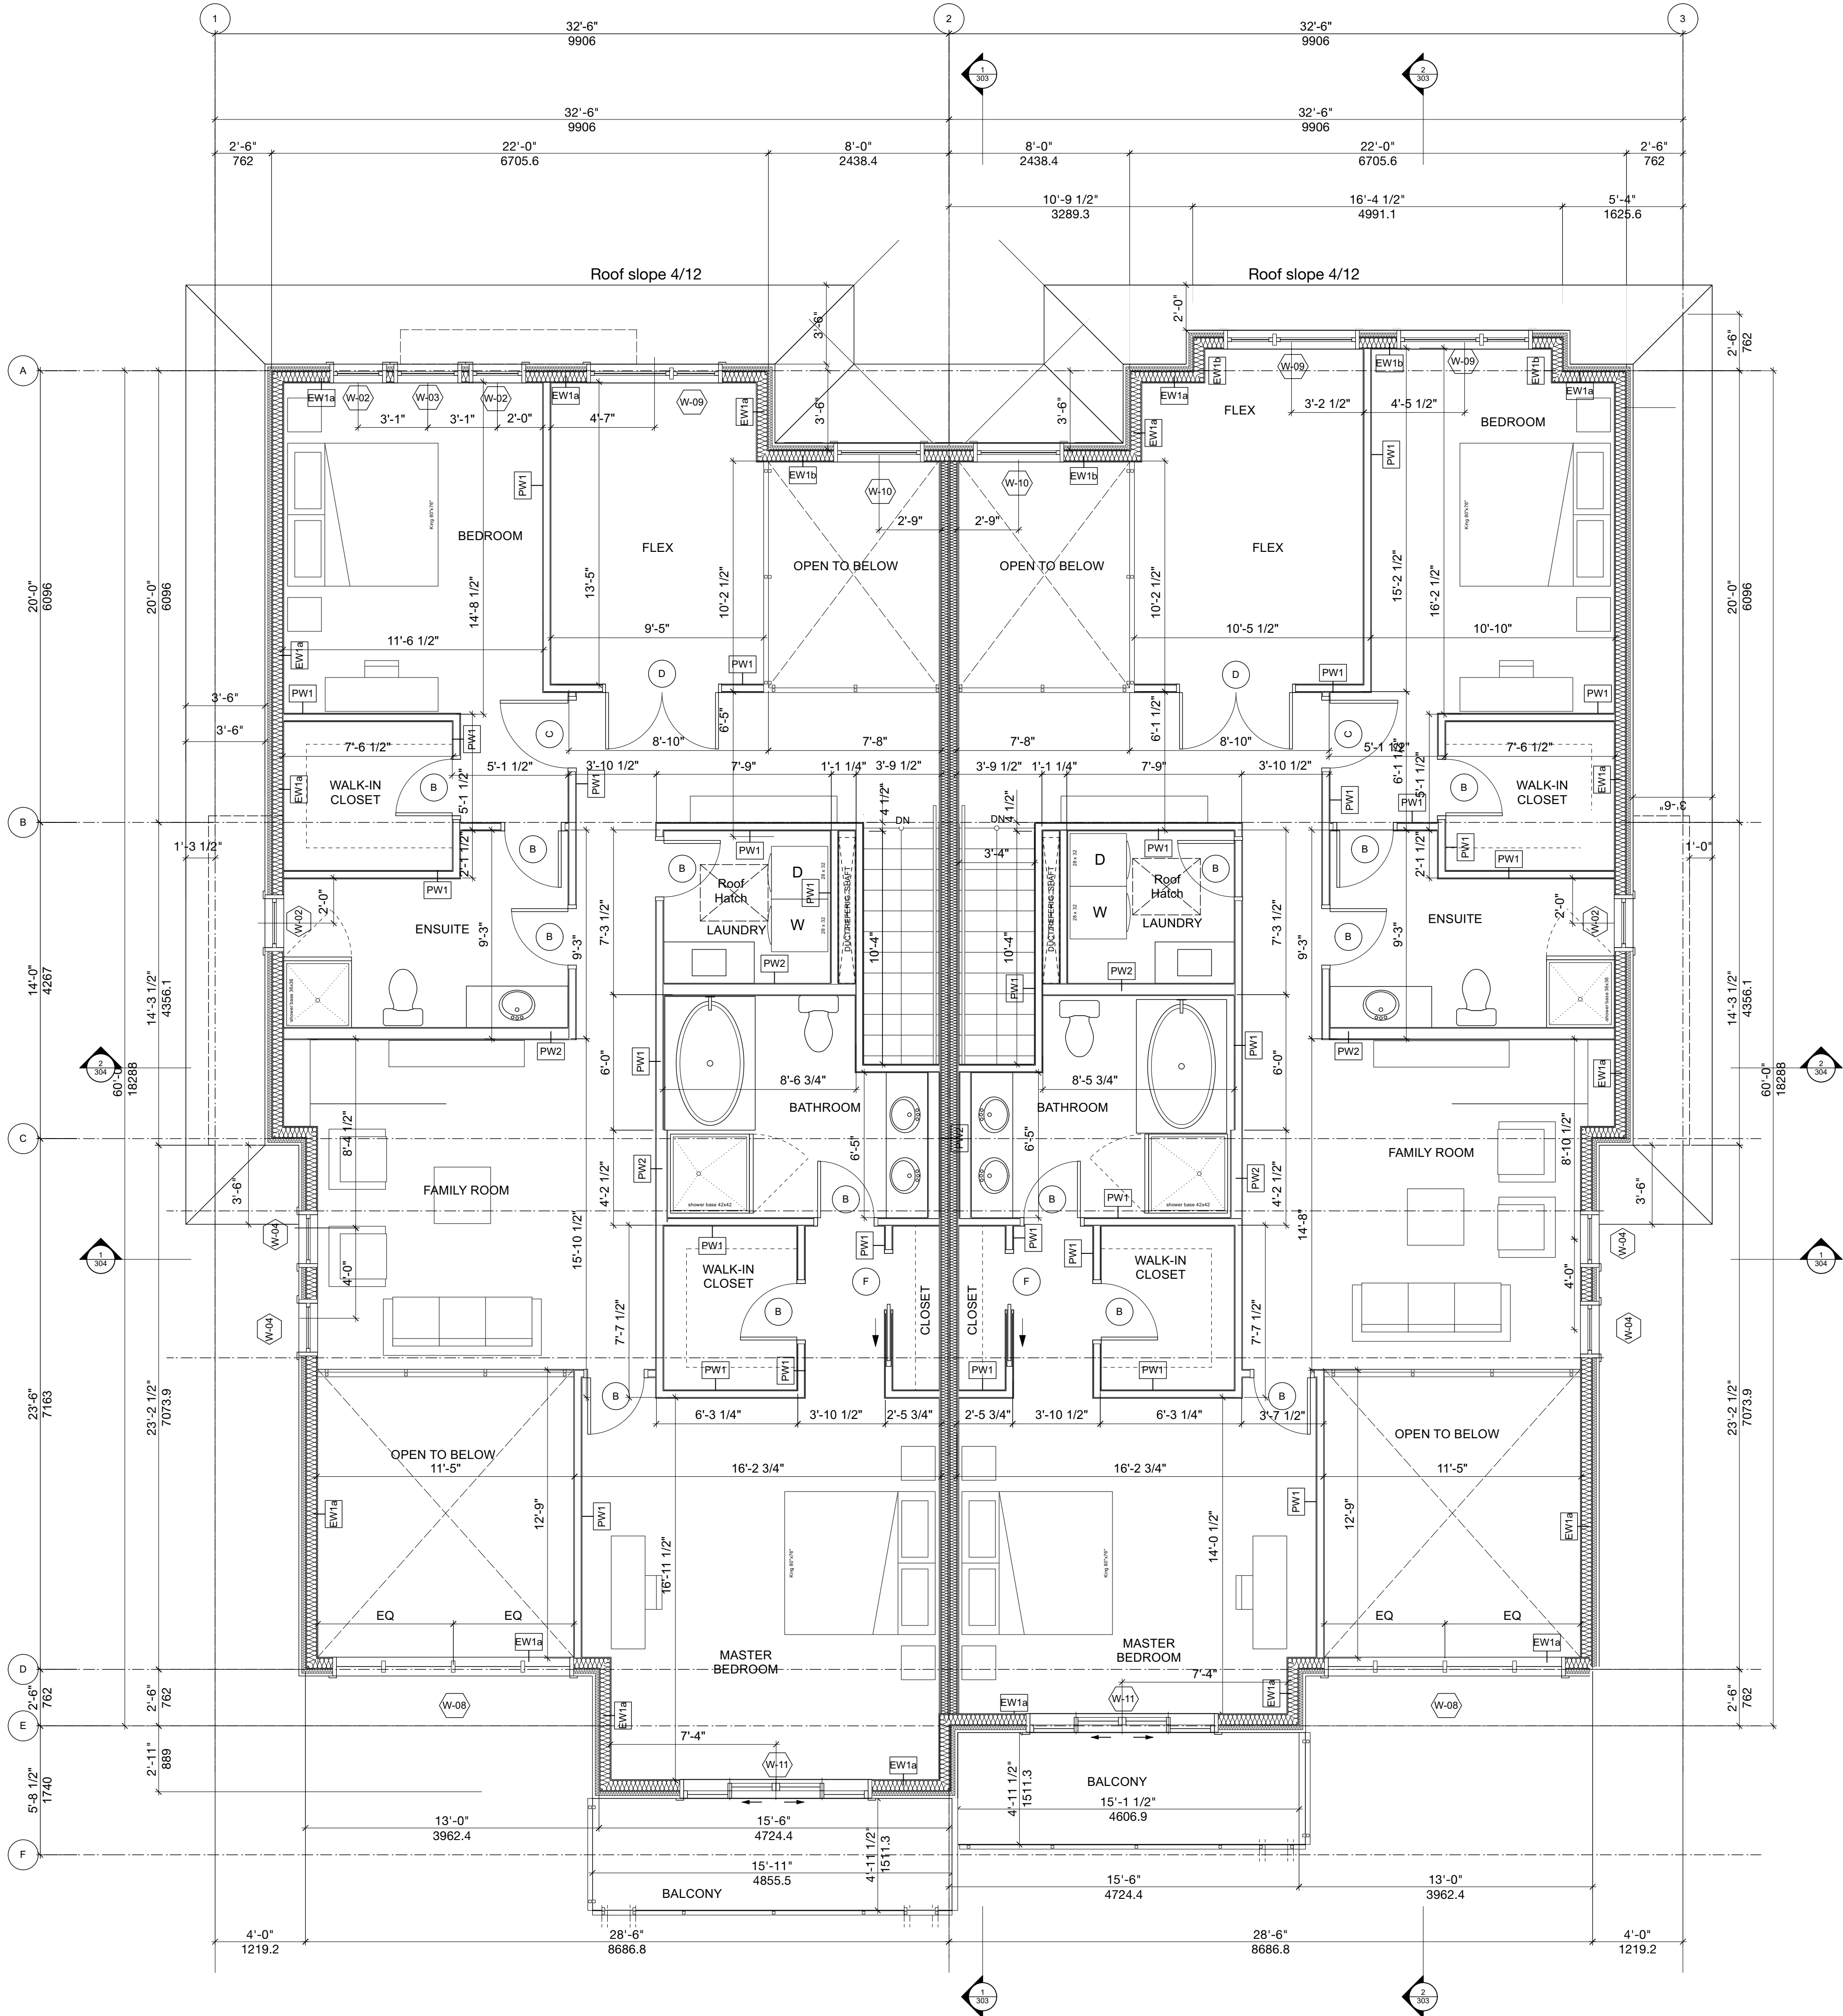

 


Copyright Reserved. This plan and design is and at all times remains the exclusive property of NSDA Architects and cannot be used without the architects' written consent.



Sheet Title
Roof Plan-Building 19
Duplex

Project Number
22032

Scale
1/4" = 1'-0"


Sheet Number
A19-104

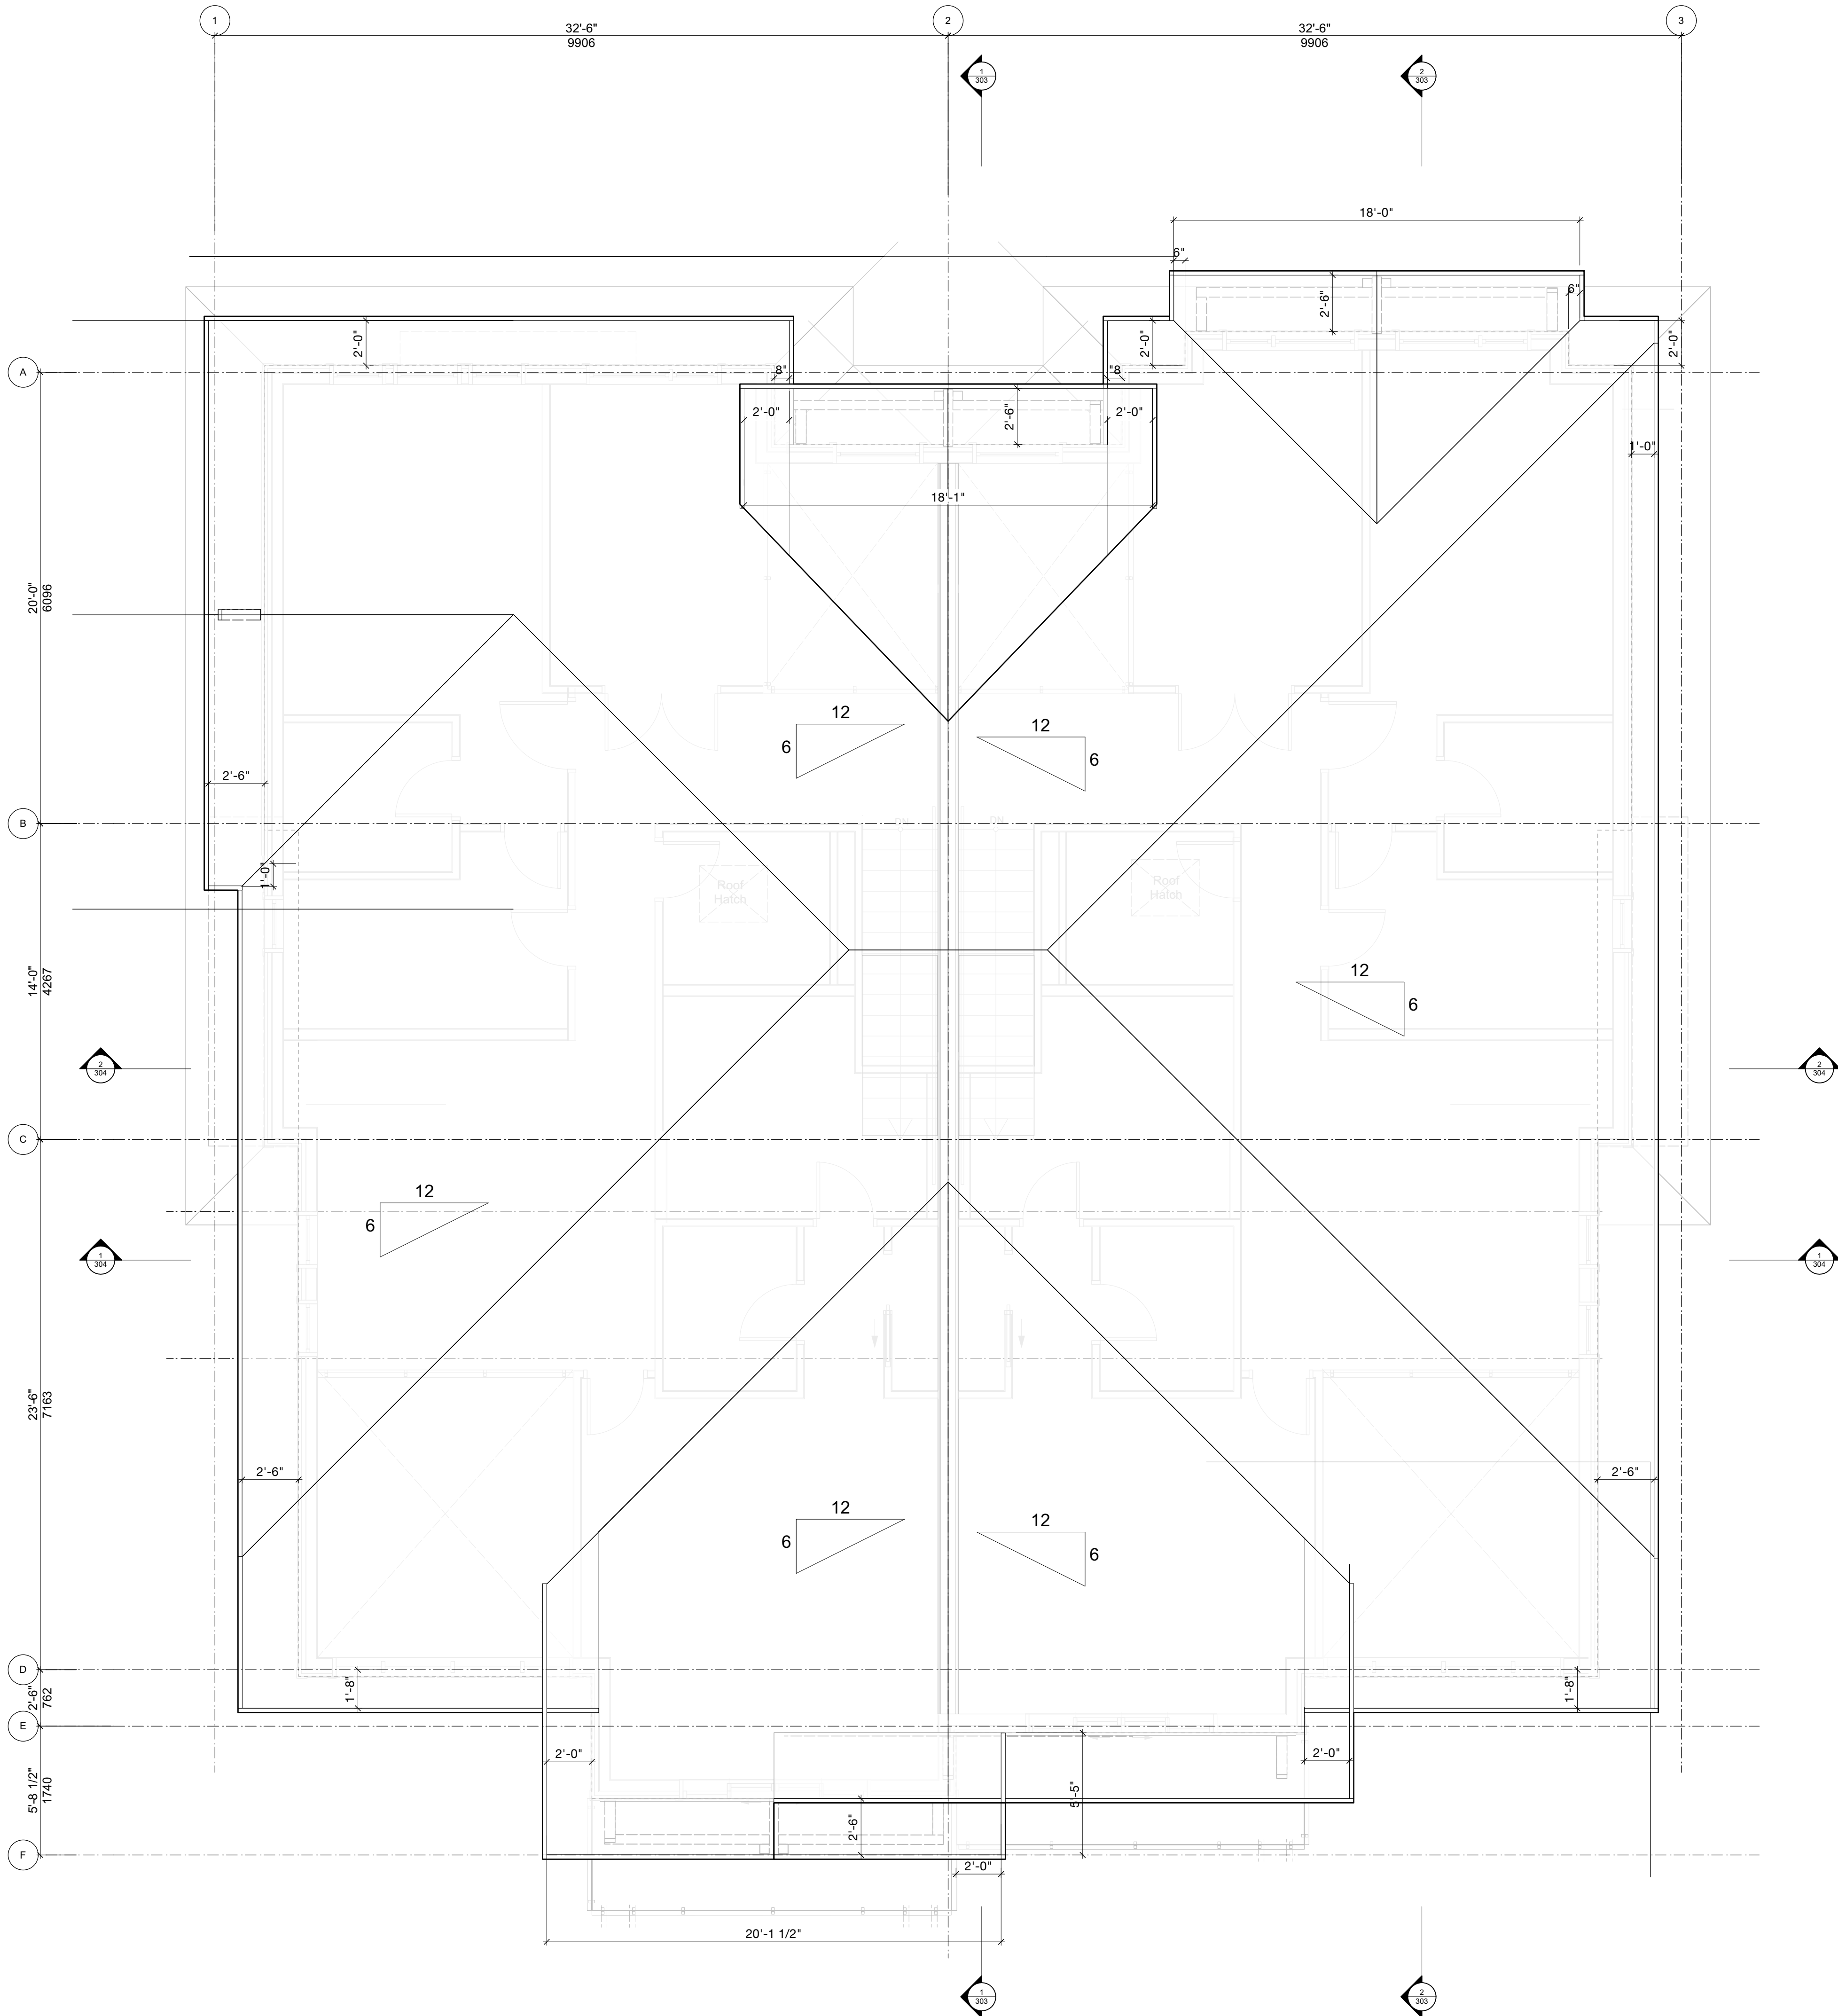

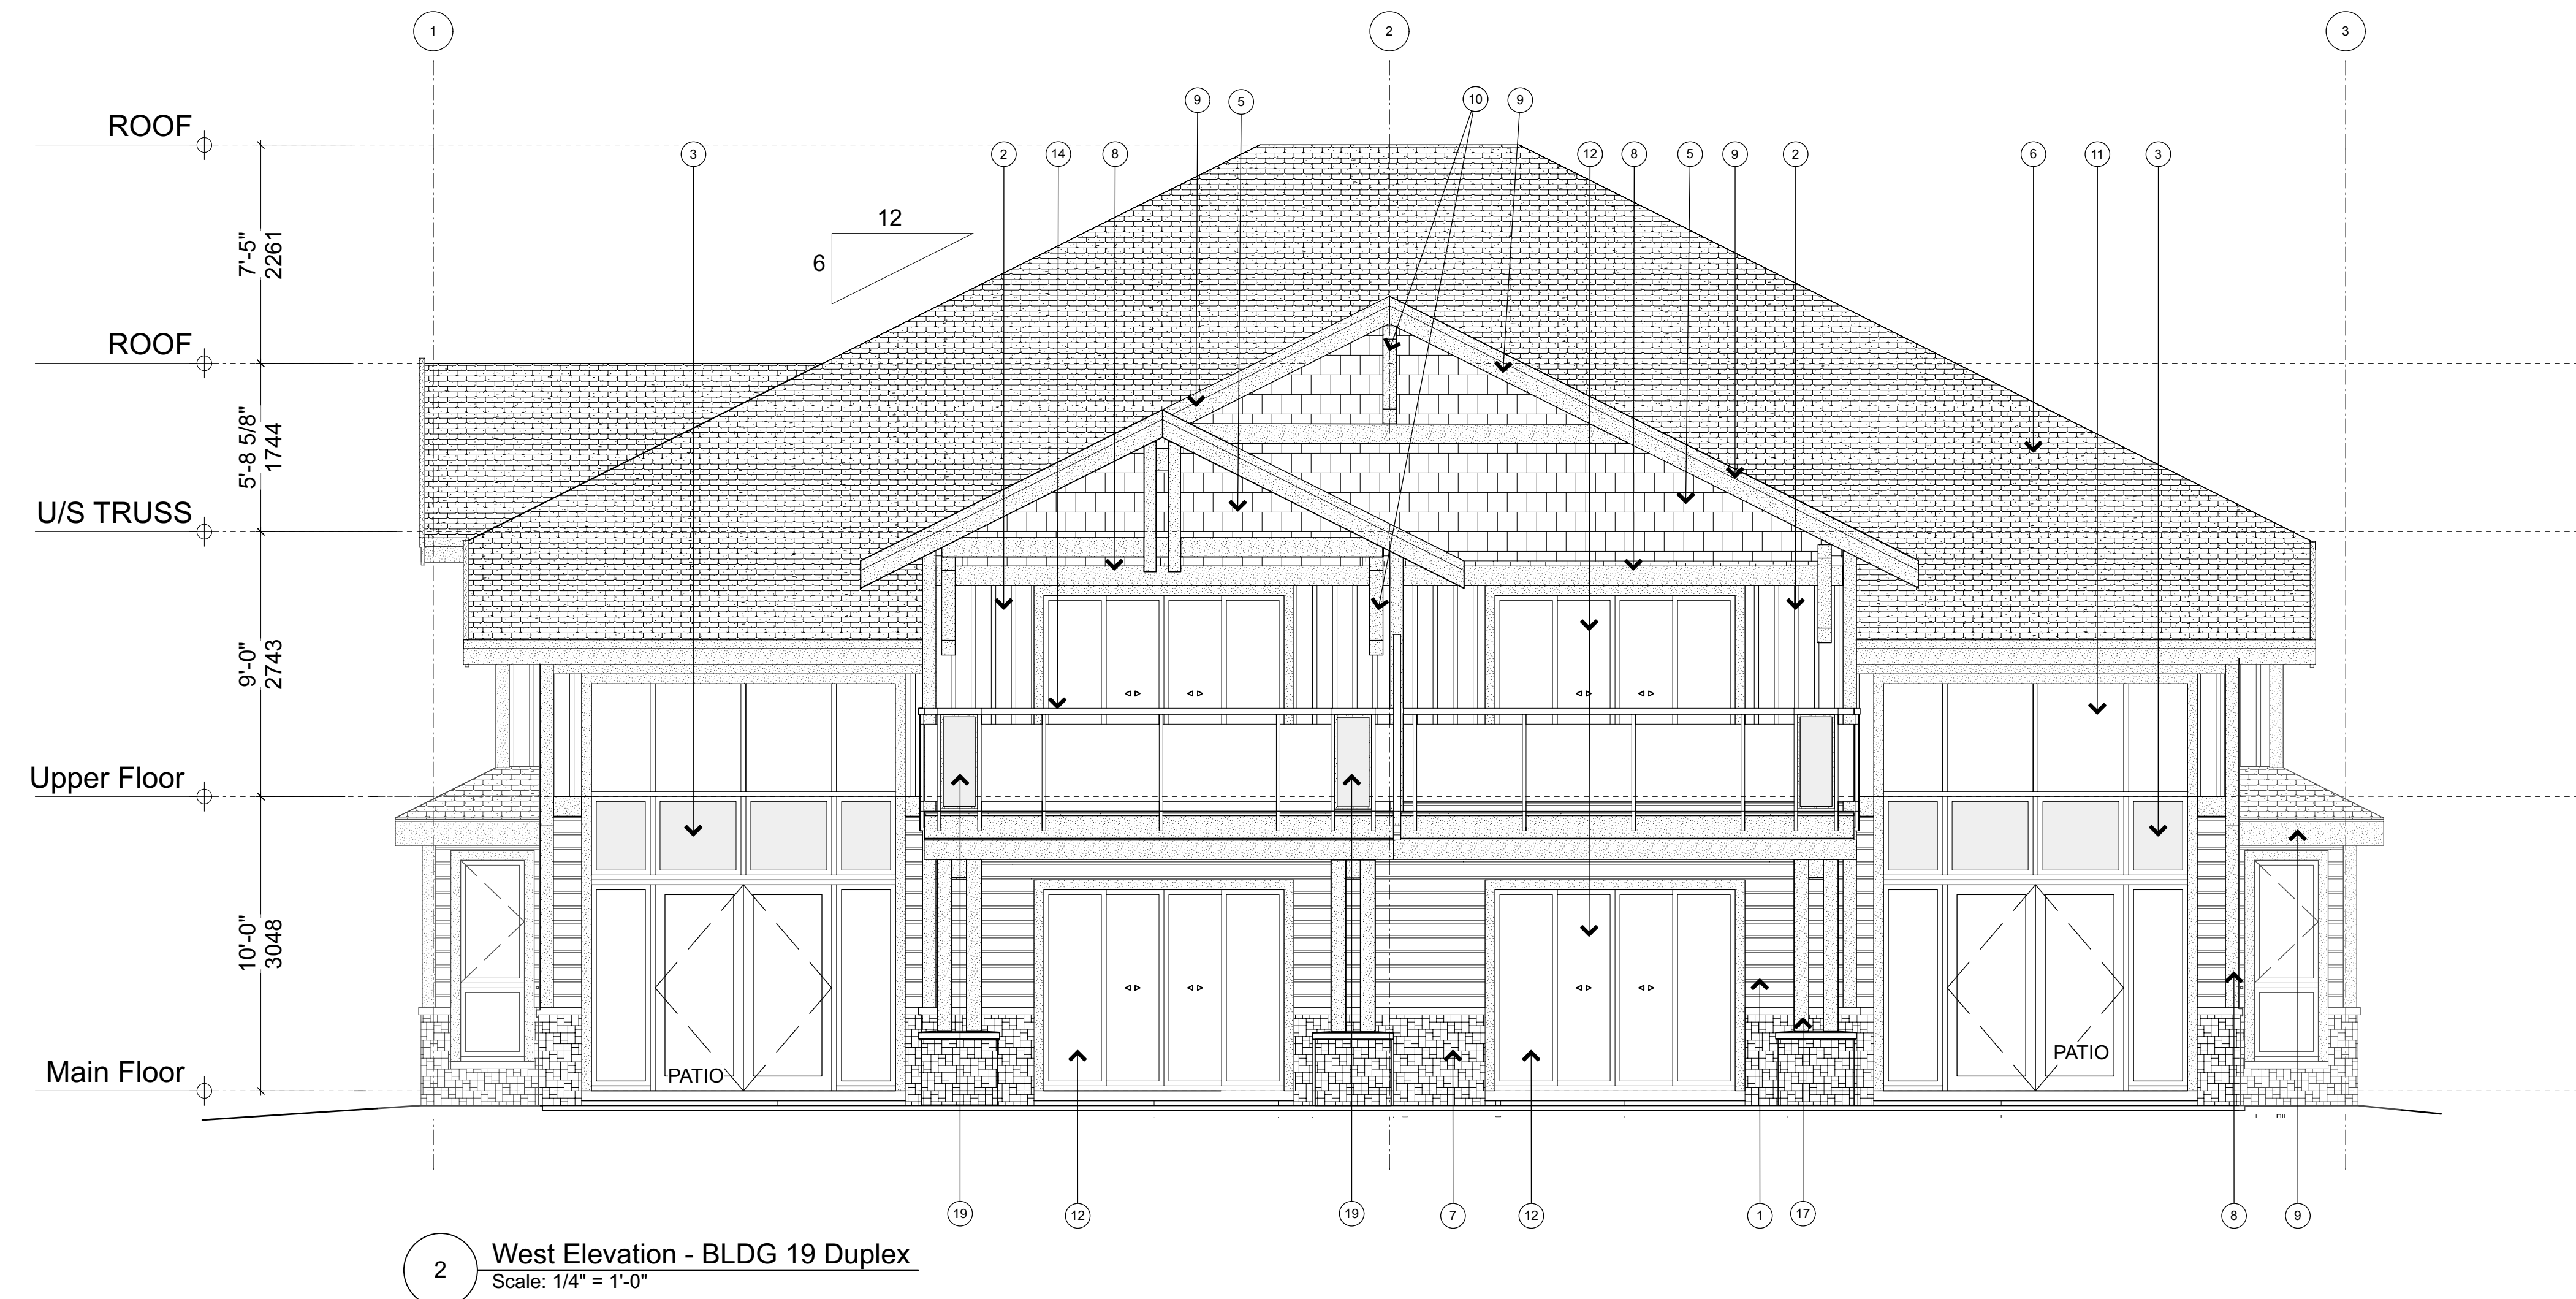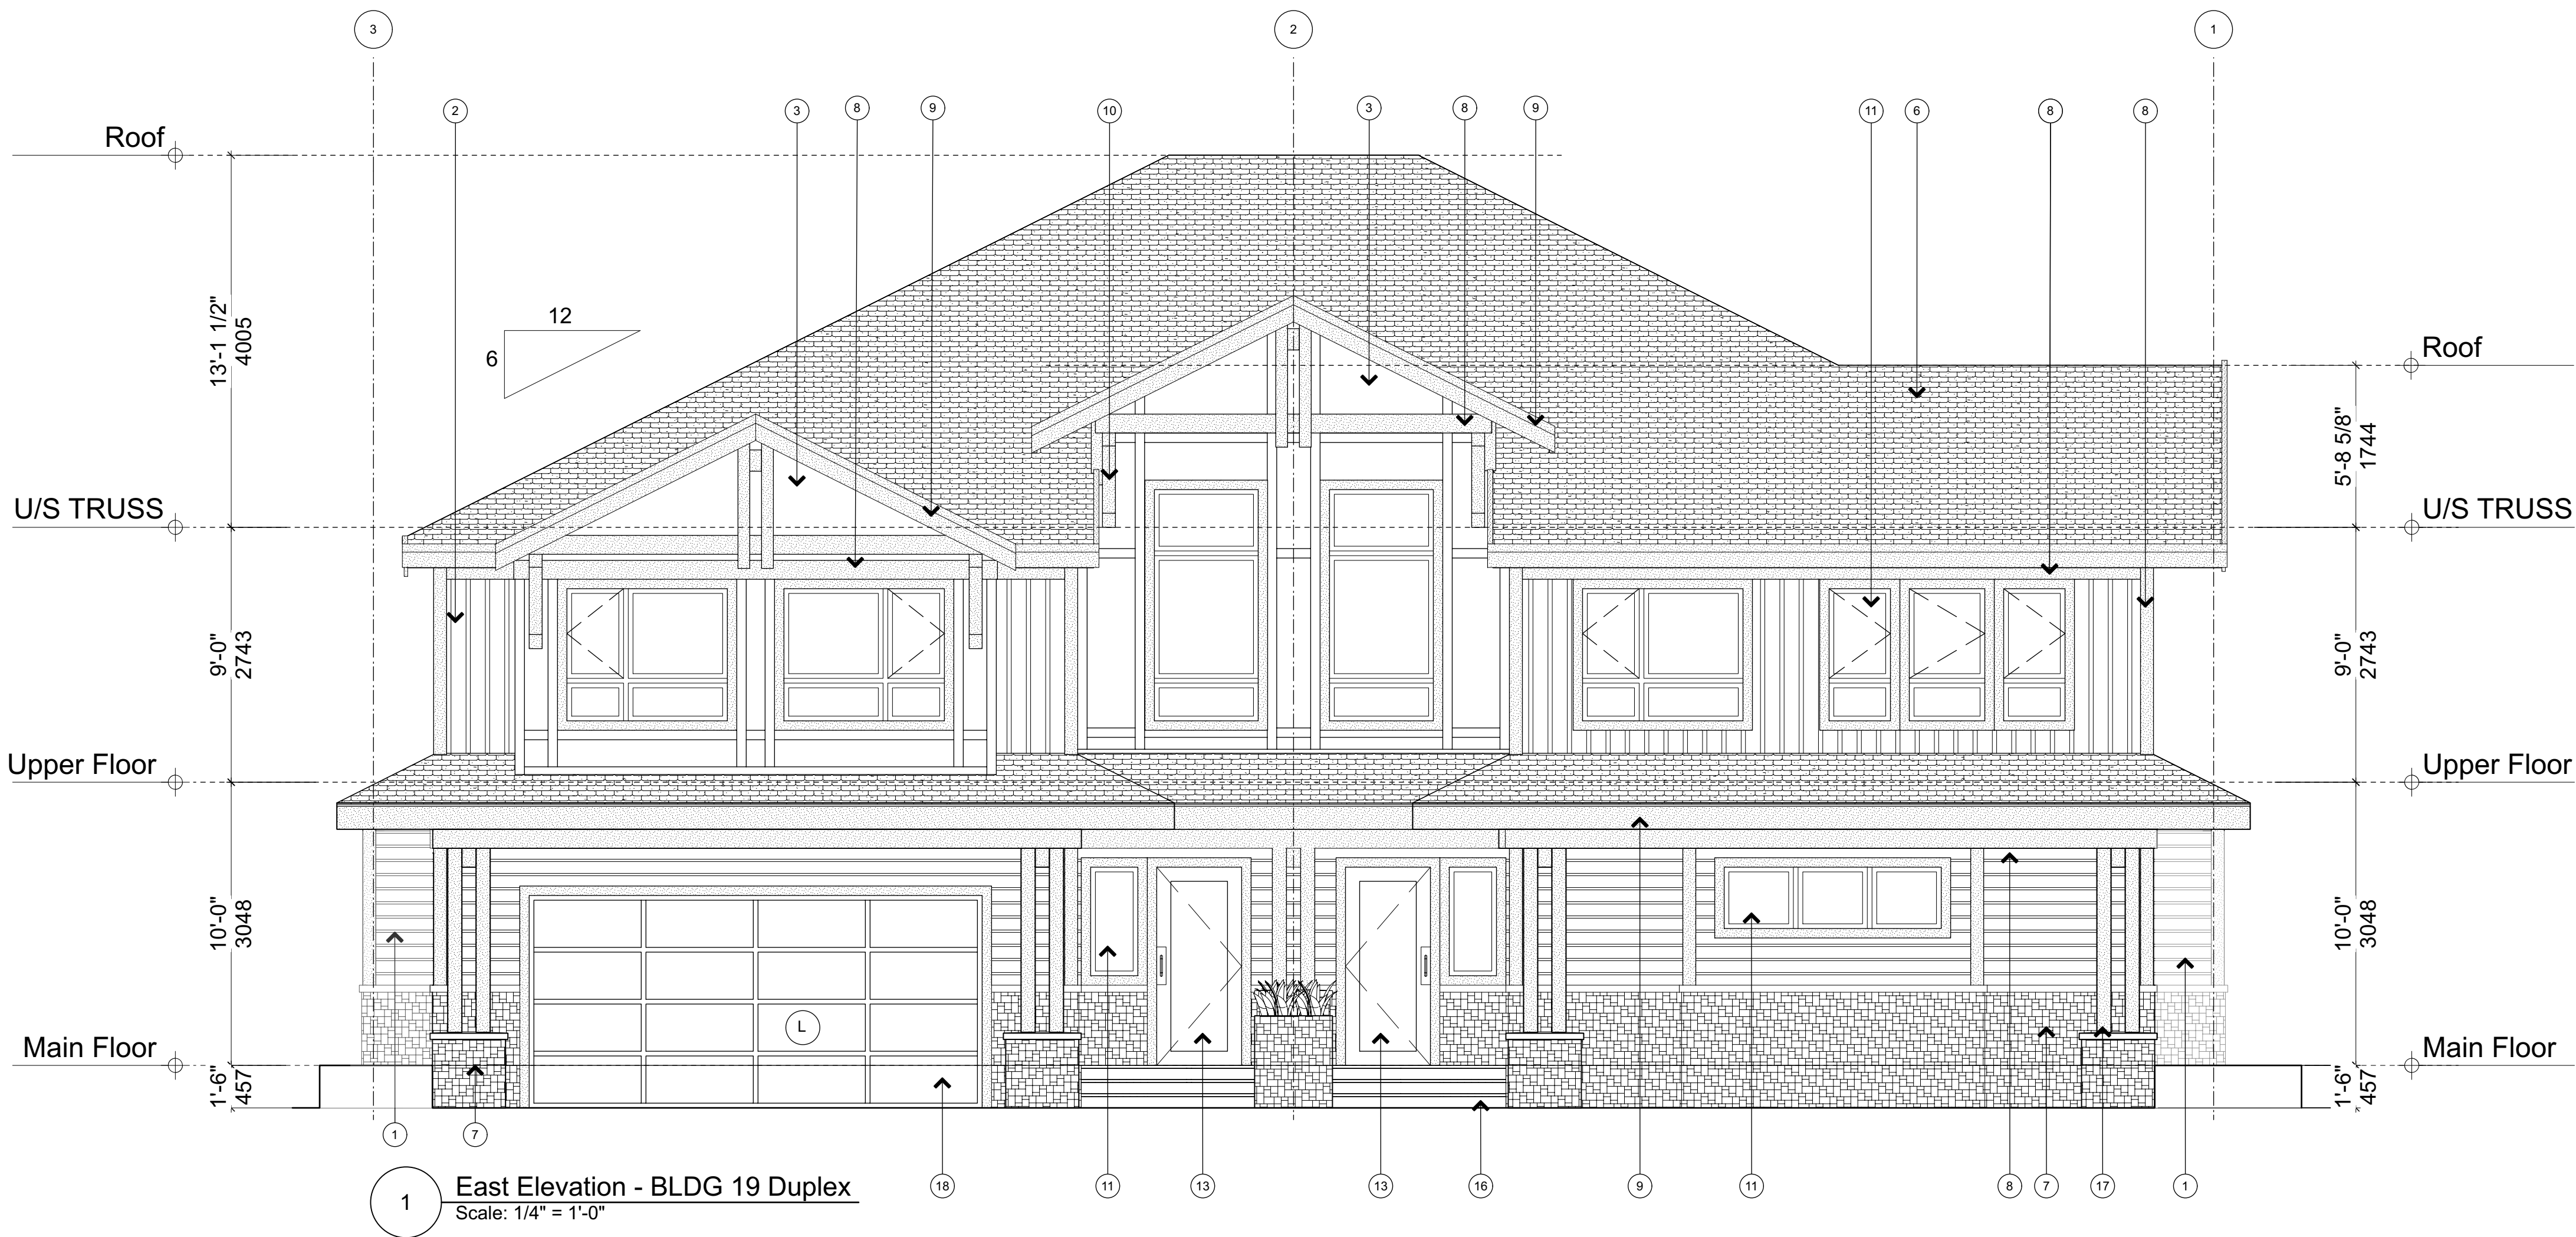

2022-11-09
2022-11-23
2024-03-15
2024-12-10

Issued for Review
Issued for Review
Issued for Building Permit
Issued for Form, Character DP

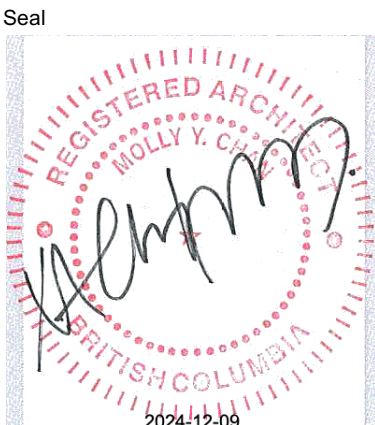

NSDA
ARCHITECTS

201-134 Abbott St
Vancouver BC
Canada V6B 2K4
T 604.669.1926
F 604.683.2241
info@nsda.bc.ca
www.nsda.bc.ca

Copyright Reserved. This plan and design is and at all times remains the exclusive property of NSDA Architects and cannot be used without the architects' written consent.

Project
Oliver's Landing
at Furry Creek
Fine Peace

Civic Address
63-72 Waterfront Drive
57-62 Beach Drive


Sheet Title
East / West Elevations
BLDG 19

Project Number
22032



Scale
1/4" = 1'-0"

Sheet Number

A19-301

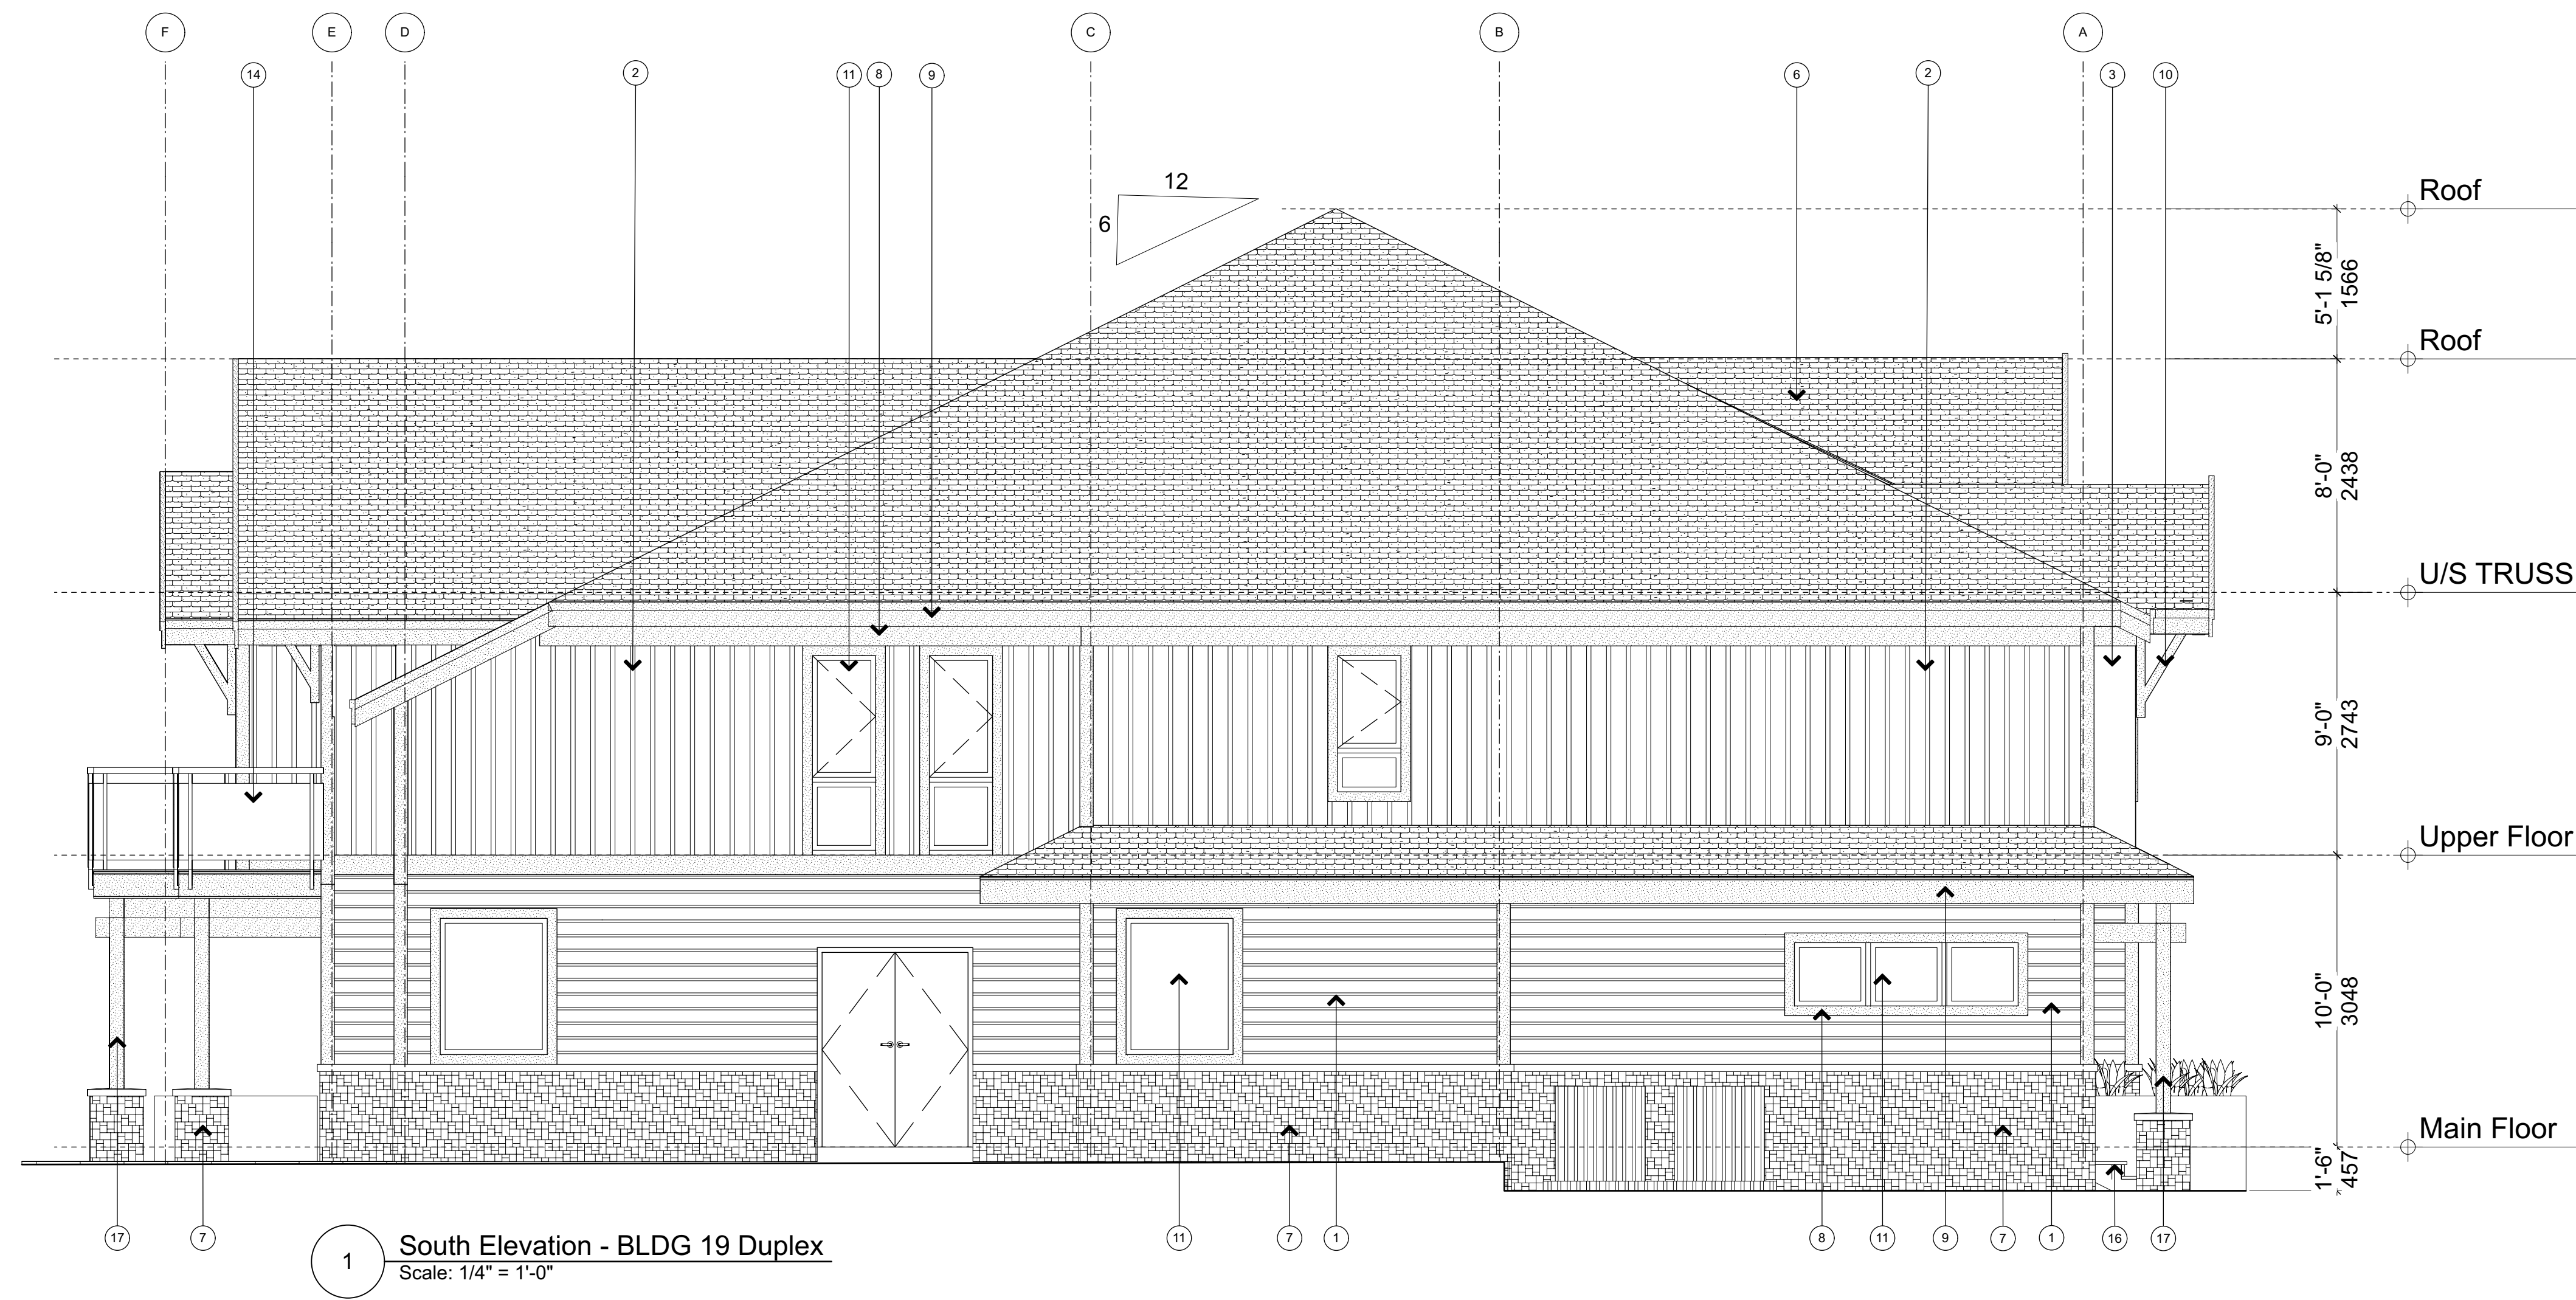

Materials	
①	Hardie Siding Horizontal Lap
②	Hardie Board & Batten
③	Hardie Panel
④	Hardie Trim
⑤	Hardie Siding Shingles
⑥	Asphalt Shingles Roof
⑦	Cultured Stone
⑧	Wood Trim
⑨	Wood Fascia Board
⑩	Wood Bracket
⑪	Double-Glazed Vinyl Frame windows/ Fiberglass Glazed Doors
⑫	Vinyl Sliding Door
⑬	Main Entry Door/ Fiberglass glazed
⑭	Aluminum Railing
⑮	Privacy Screen
⑯	Concrete Stair
⑰	Wood Post
⑱	Overhead Garage Door with Glazing Panel
⑲	Wood Panel

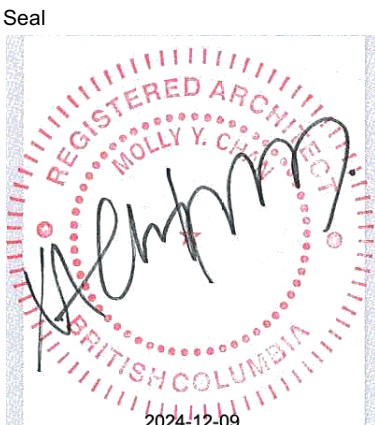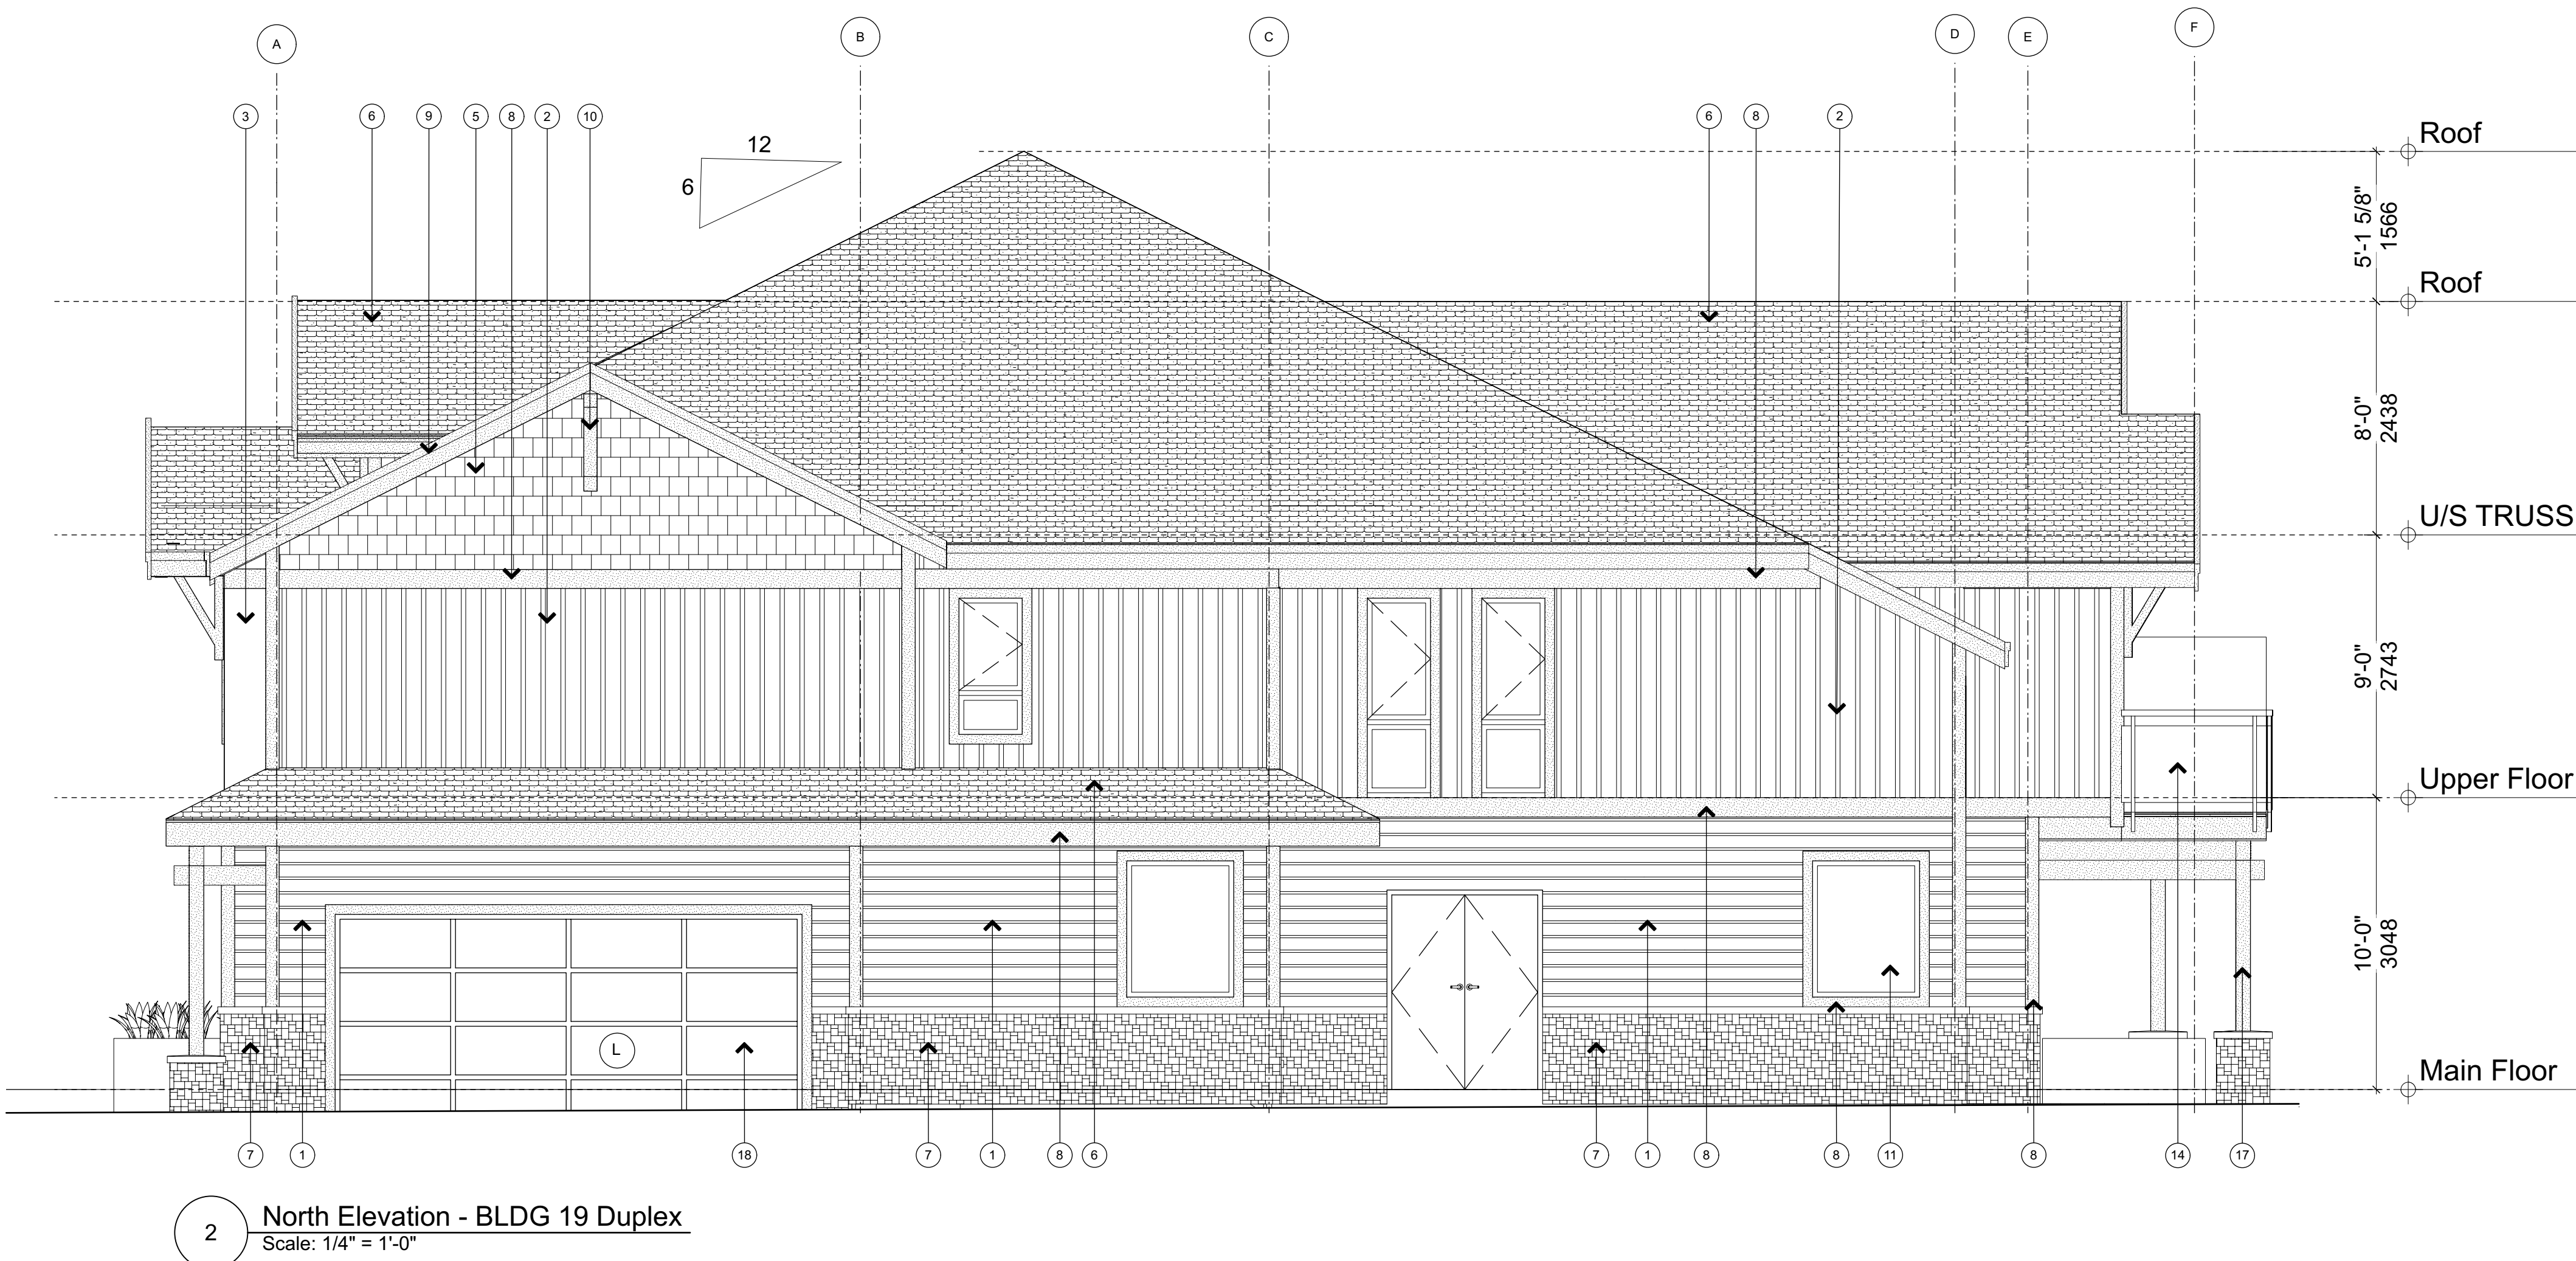

NSDA
ARCHITECTS

201-134 Abbott St
Vancouver BC
Canada V6B 2K4
T 604.669.1926
F 604.683.2241
info@nsda.bc.ca
www.nsda.bc.ca

Copyright Reserved. This plan and design is and at all times remains the exclusive property of NSDA Architects and cannot be used without the architect's written consent.

Project
Oliver's Landing
at Furry Creek
Fine Peace
Civic Address
63-72 Waterfront Drive
57-62 Beach Drive

Sheet Title
North / South Elevations
BLDG 19


Project Number
22032

Scale
1/4" = 1'-0"


Sheet Number

A19-302


2022-11-09 Issued for Review
2022-11-23 Issued for Review
2024-03-15 Issued for Building Permit
2024-12-10 Issued for Form, Character DP

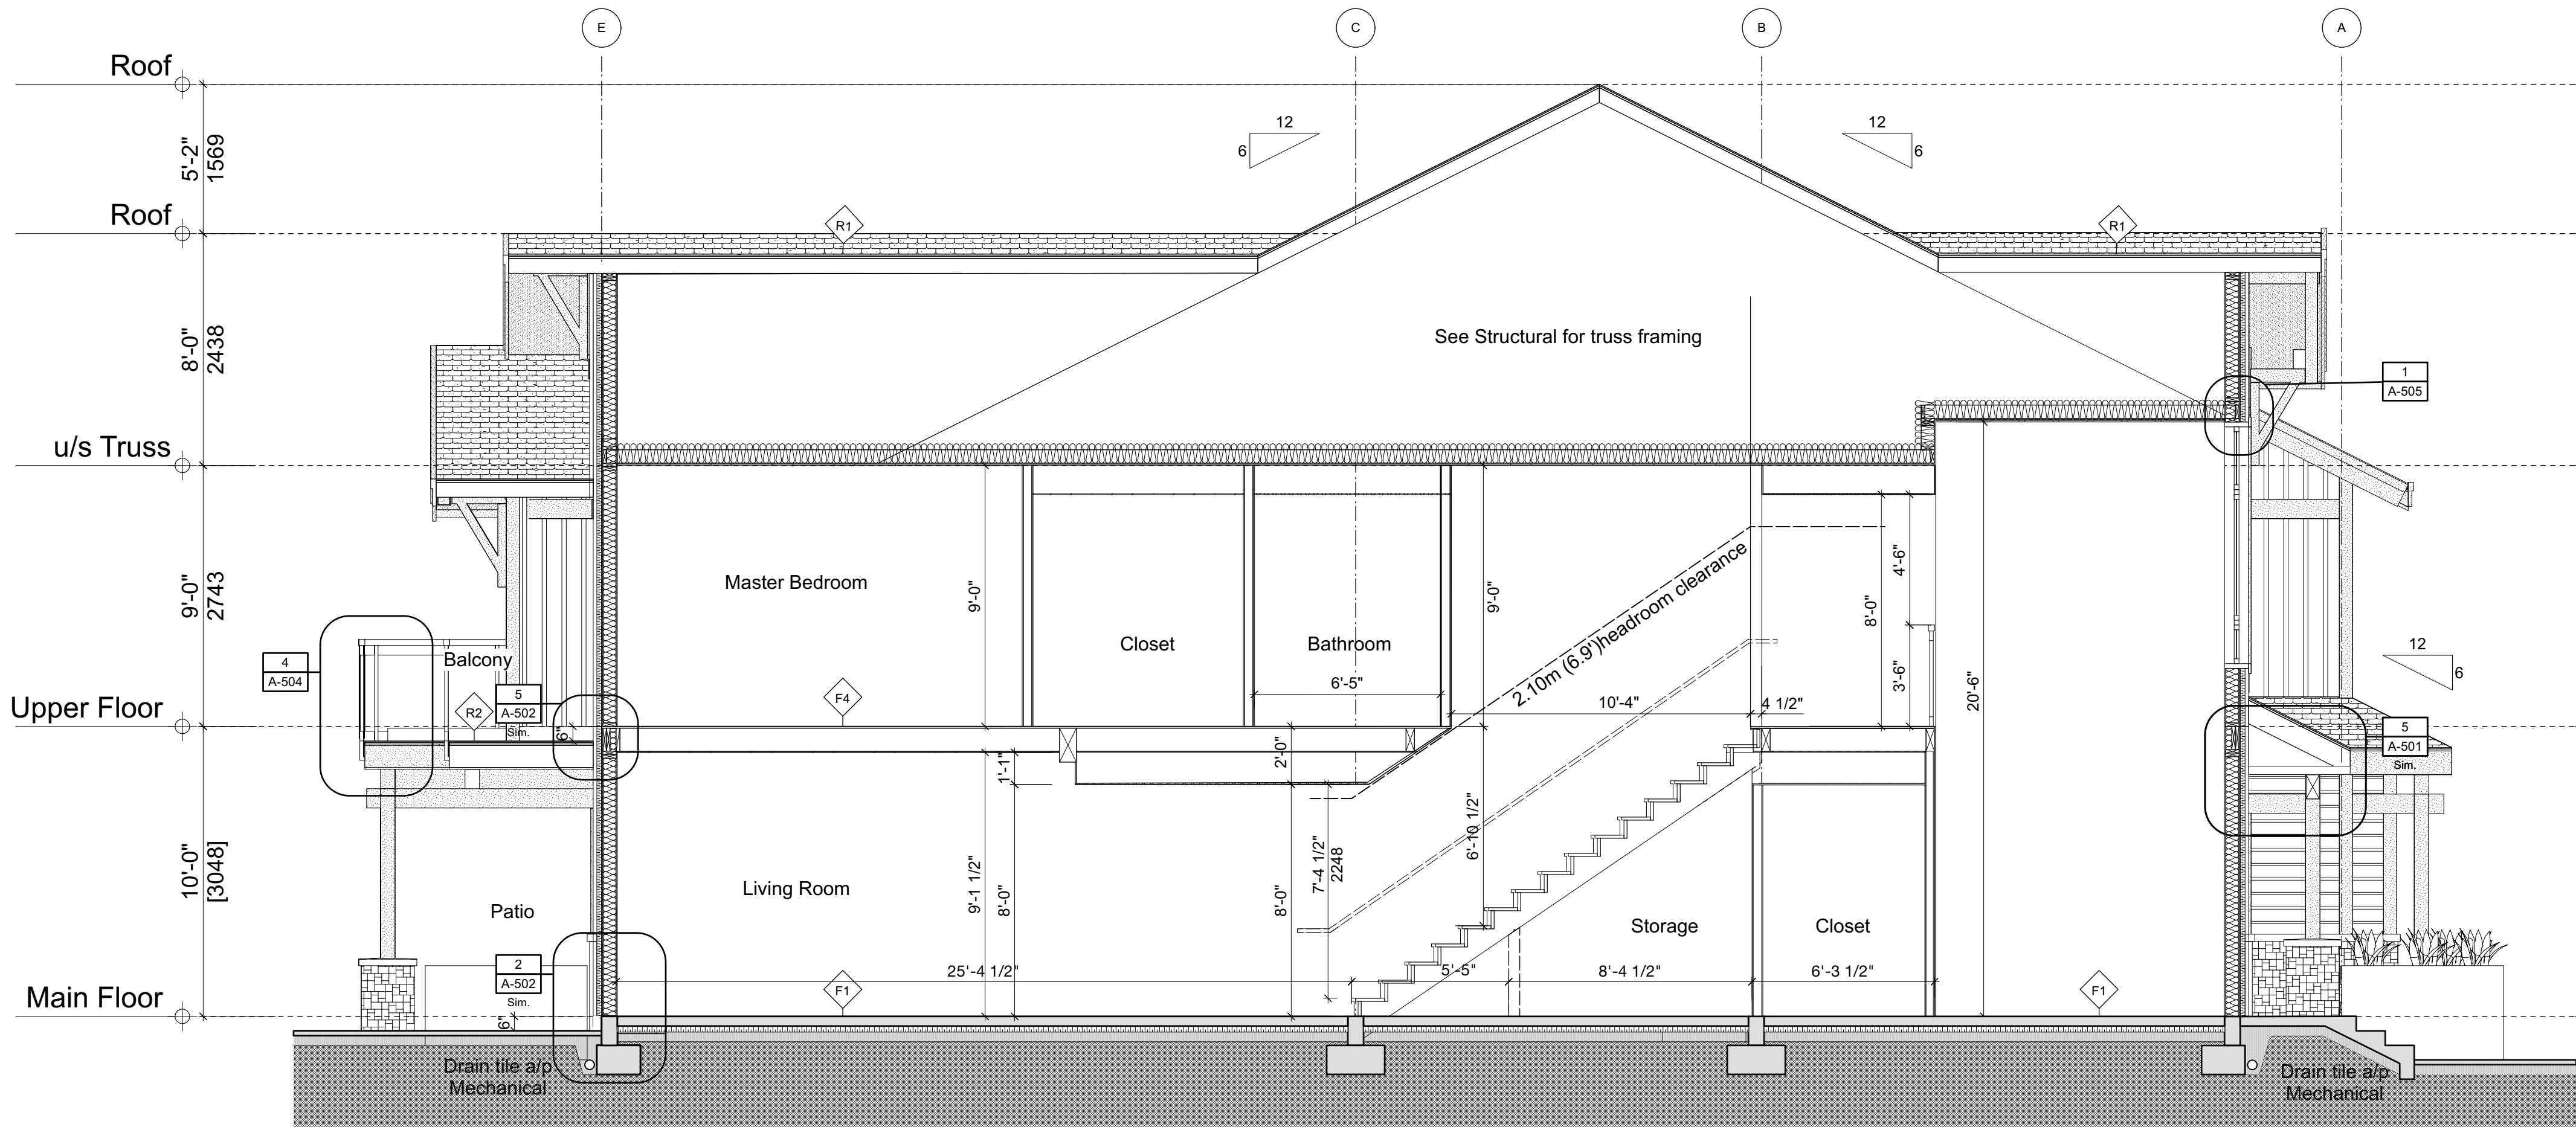

1 Section - BLDG 19 Duplex
Scale: 1/4" = 1'-0"

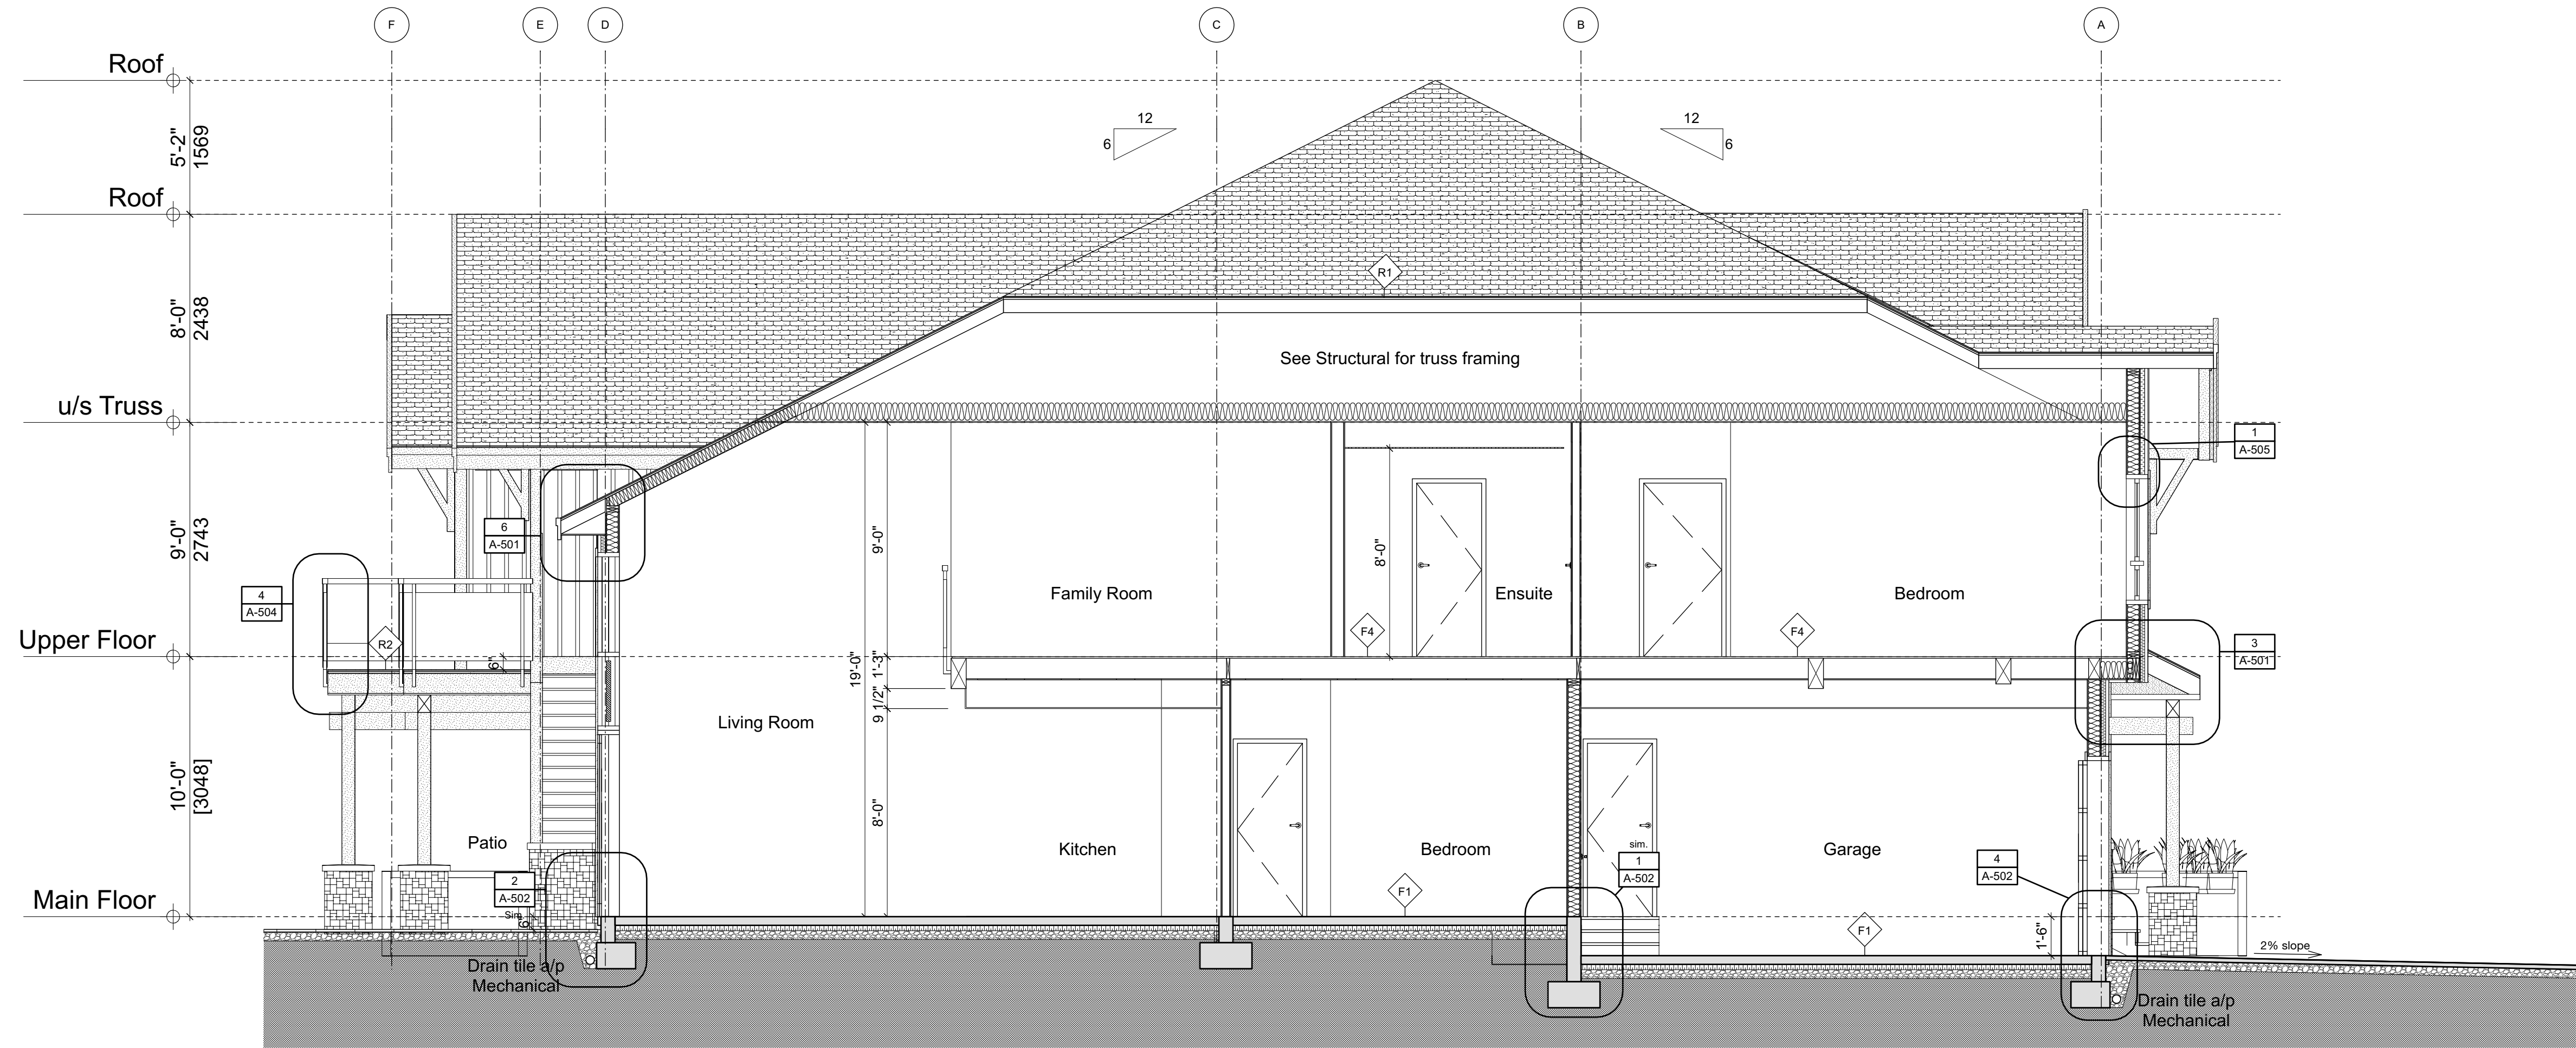

2 Section - BLDG 19 Duplex
Scale: 1/4" = 1'-0"

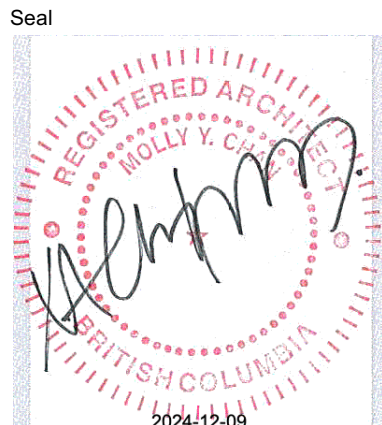

NSDA
ARCHITECTS

201-134 Abbott St
Vancouver, BC
Canada V6B 2K4

T 604.669.1926

F 604.683.2241

info@nsda.bc.ca

www.nsda.bc.ca

Copyright Reserved. This plan and design is and at all times remains the exclusive property of NSDA Architects and cannot be used without the architects' written consent.

Project
Oliver's Landing
at Furry Creek
Fine Peace
Civic Address
63-72 Waterfront Drive
57-62 Beach Drive


Sheet Title
Sections-Building 19
Duplex

Project Number
22032


Scale
1/4" = 1'-0"

Sheet Number


A19-303

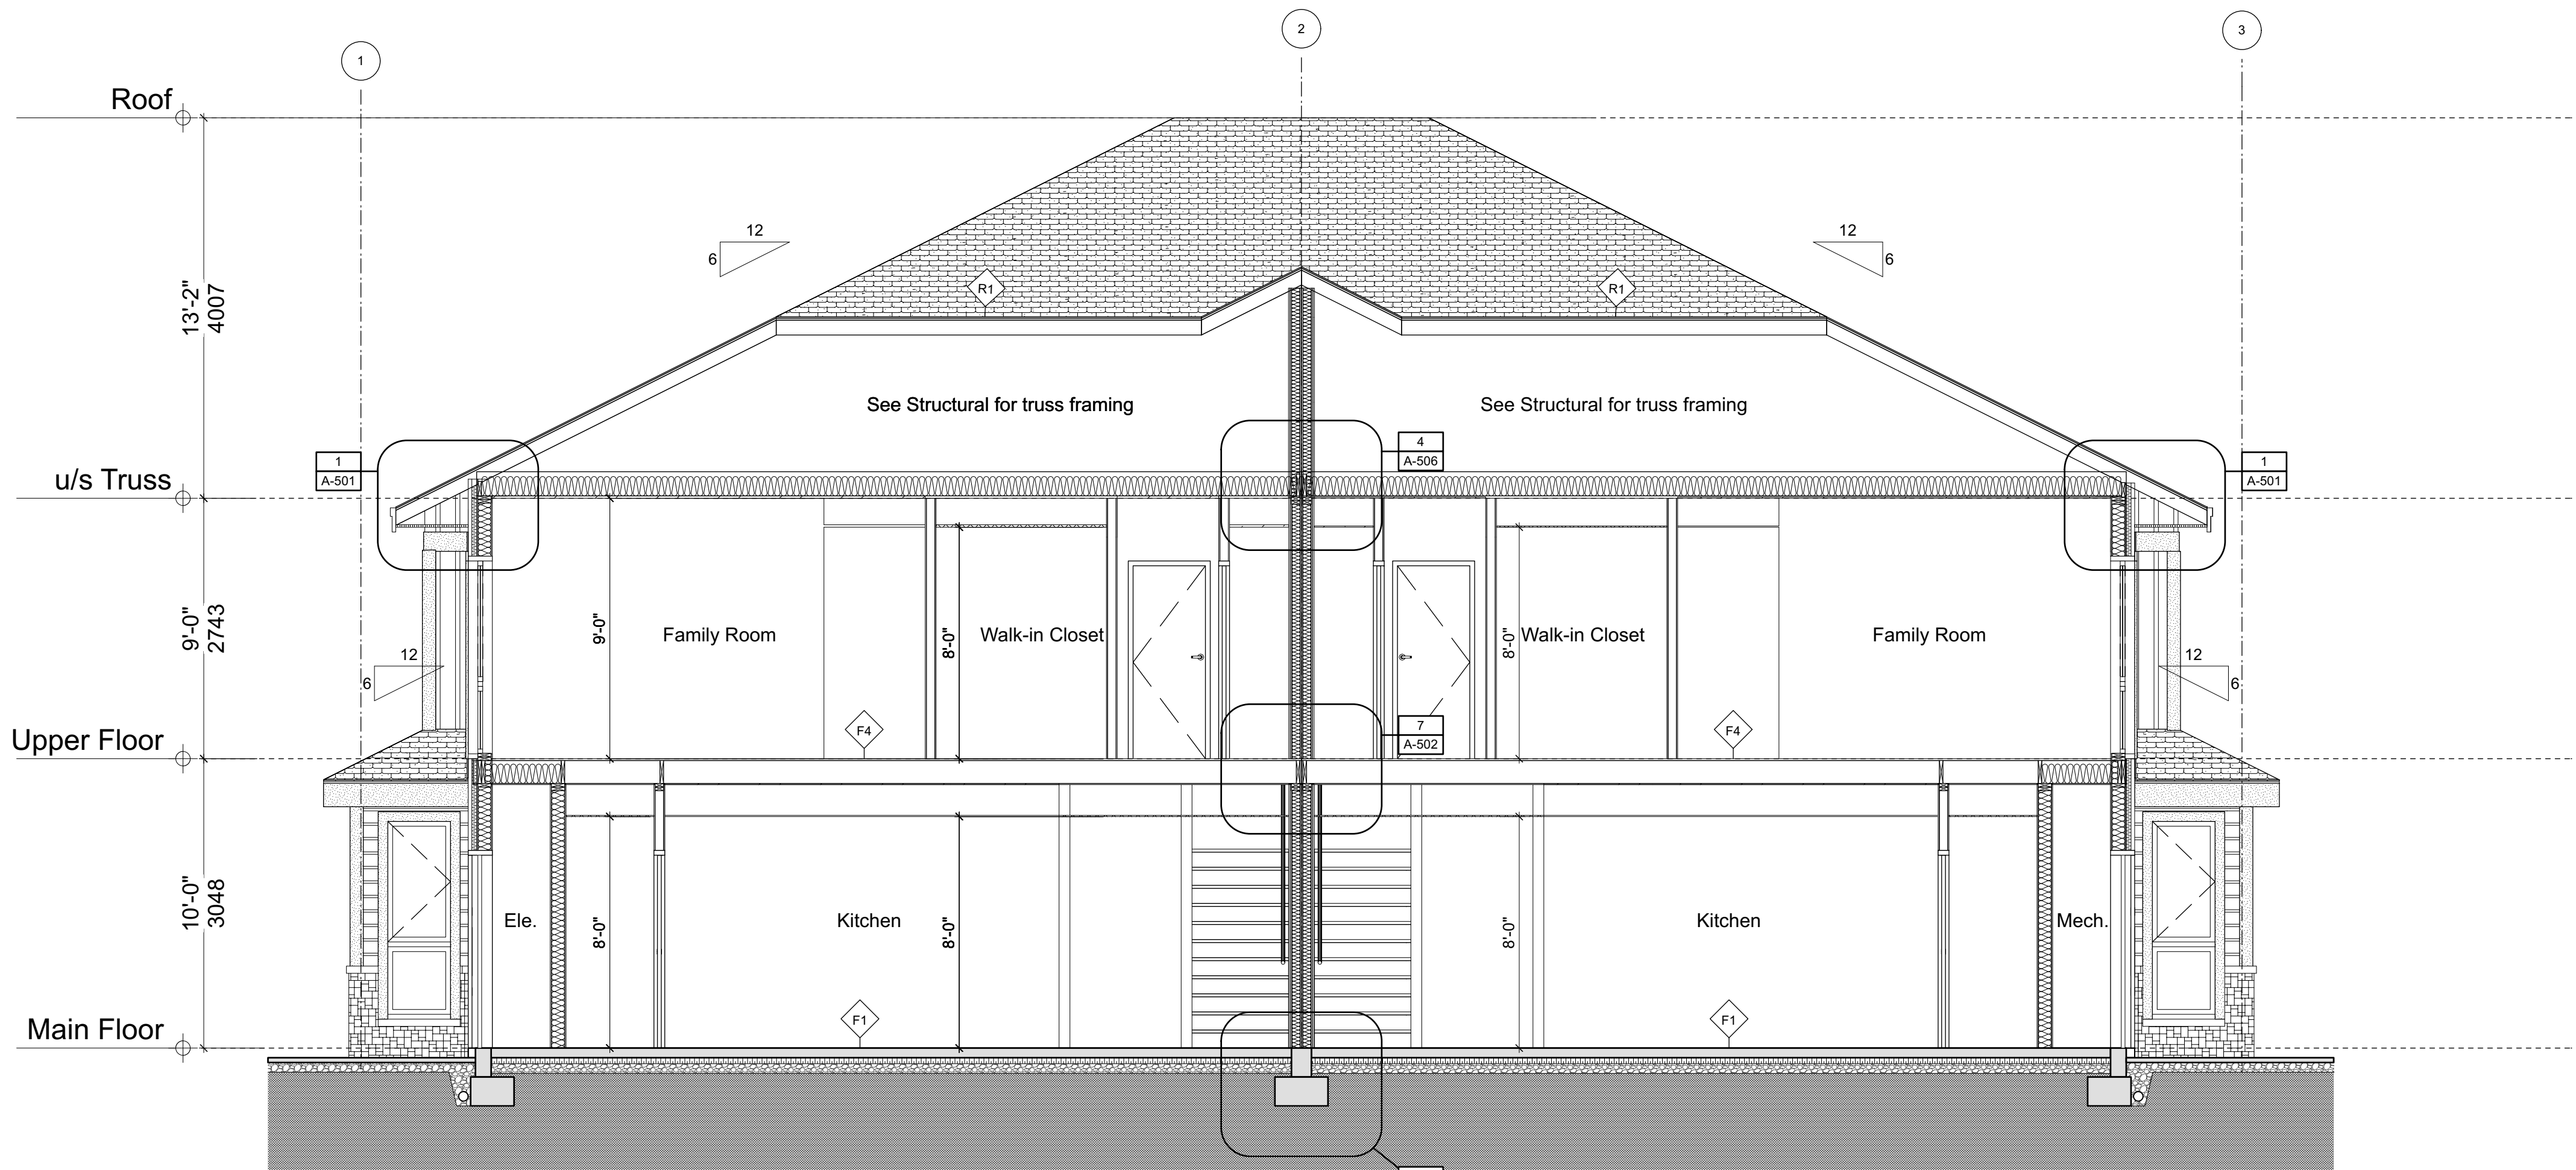

1 Section - BLDG 19 Duplex
Scale: 1/4" = 1'-0"

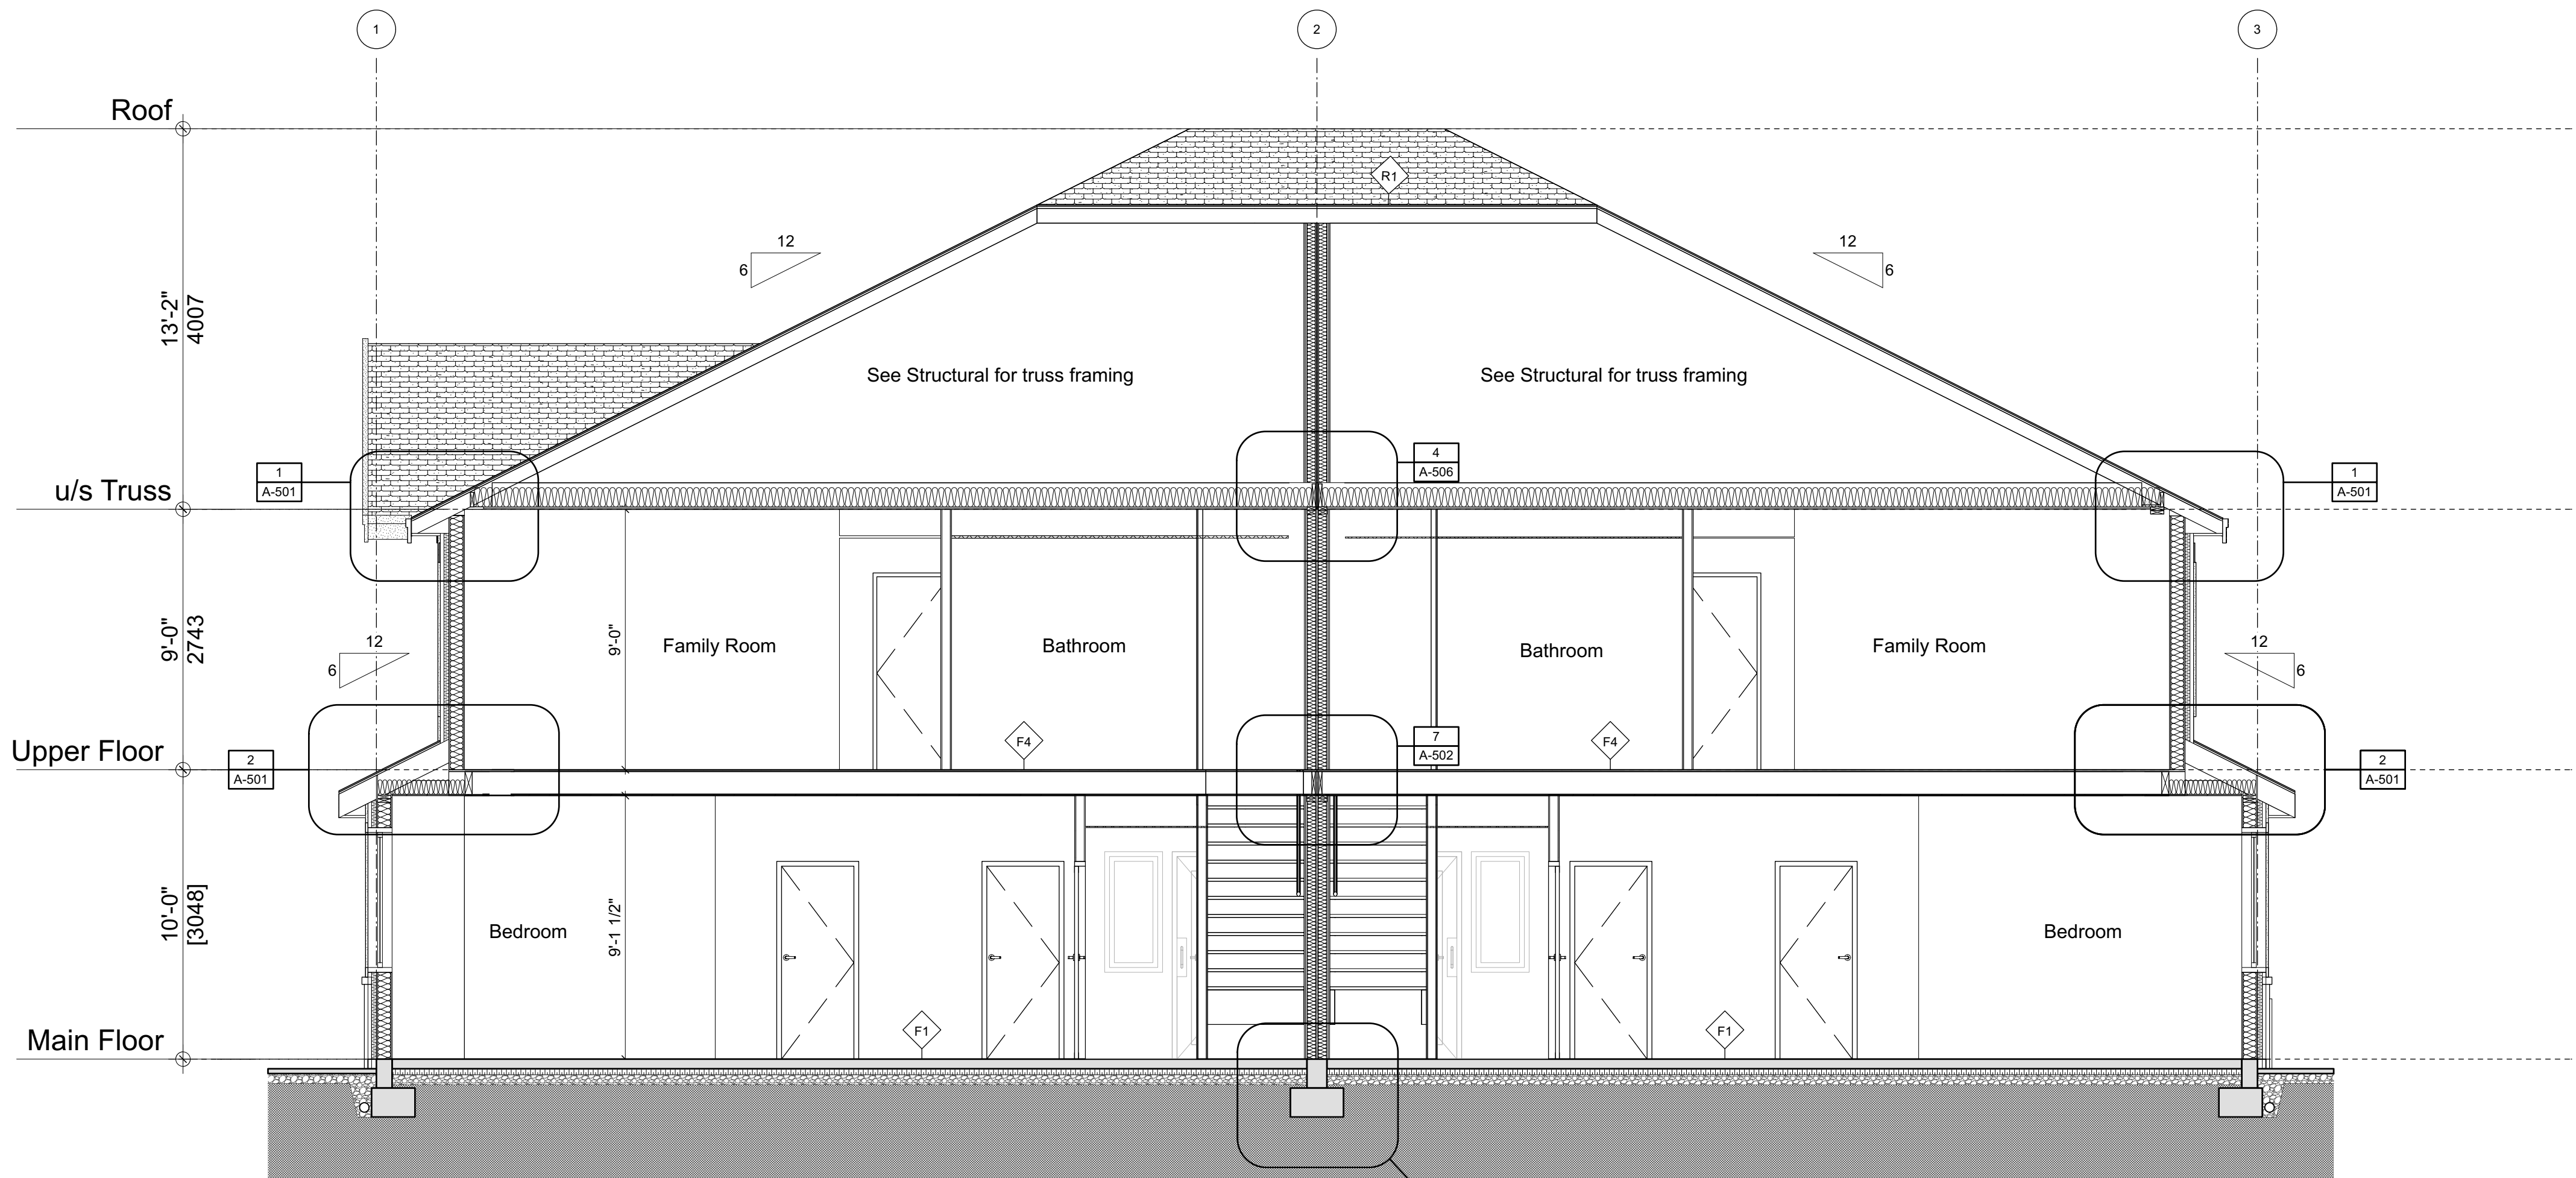

2 Section - BLDG 19 Duplex
Scale: 1/4" = 1'-0"

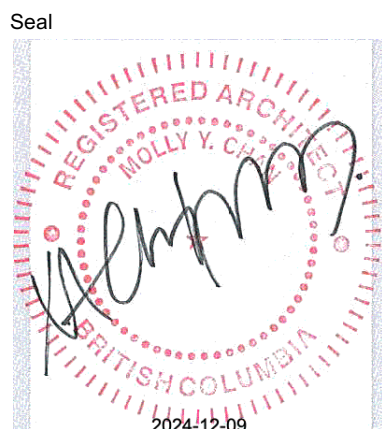

NSDA
ARCHITECTS

201-134 Abbott St
Vancouver, BC
Canada V6B 2K4
T 604.669.1926
F 604.683.2241
info@nsda.bc.ca
www.nsda.bc.ca

Copyright Reserved. This plan and design is and at all times remains
the exclusive property of NSDA Architects and cannot be used
without the architect's written consent.

Project
**Oliver's Landing
at Furry Creek
Fine Peace**
Civic Address
**63-72 Waterfront Drive
57-62 Beach Drive**


Sheet Title
**Sections-Building 19
Duplex**

Project Number
22032

Scale
1/4" = 1'-0"

Sheet Number


A19-304


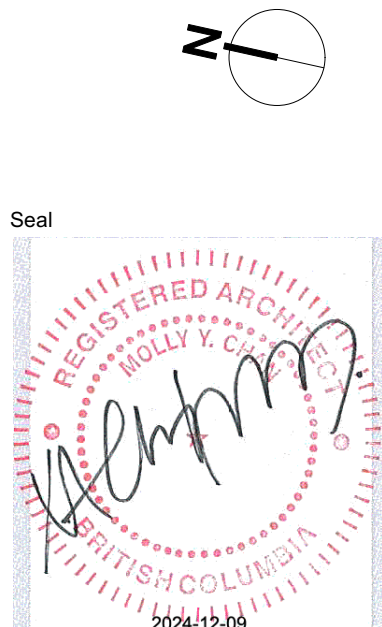


Copyright Reserved. This plan and design is and at all times remains the exclusive property of NSDA Architects and cannot be used without the architects' written consent.

Sheet Title
Level 1 Plan-Building 20

Sheet Number
A20-102

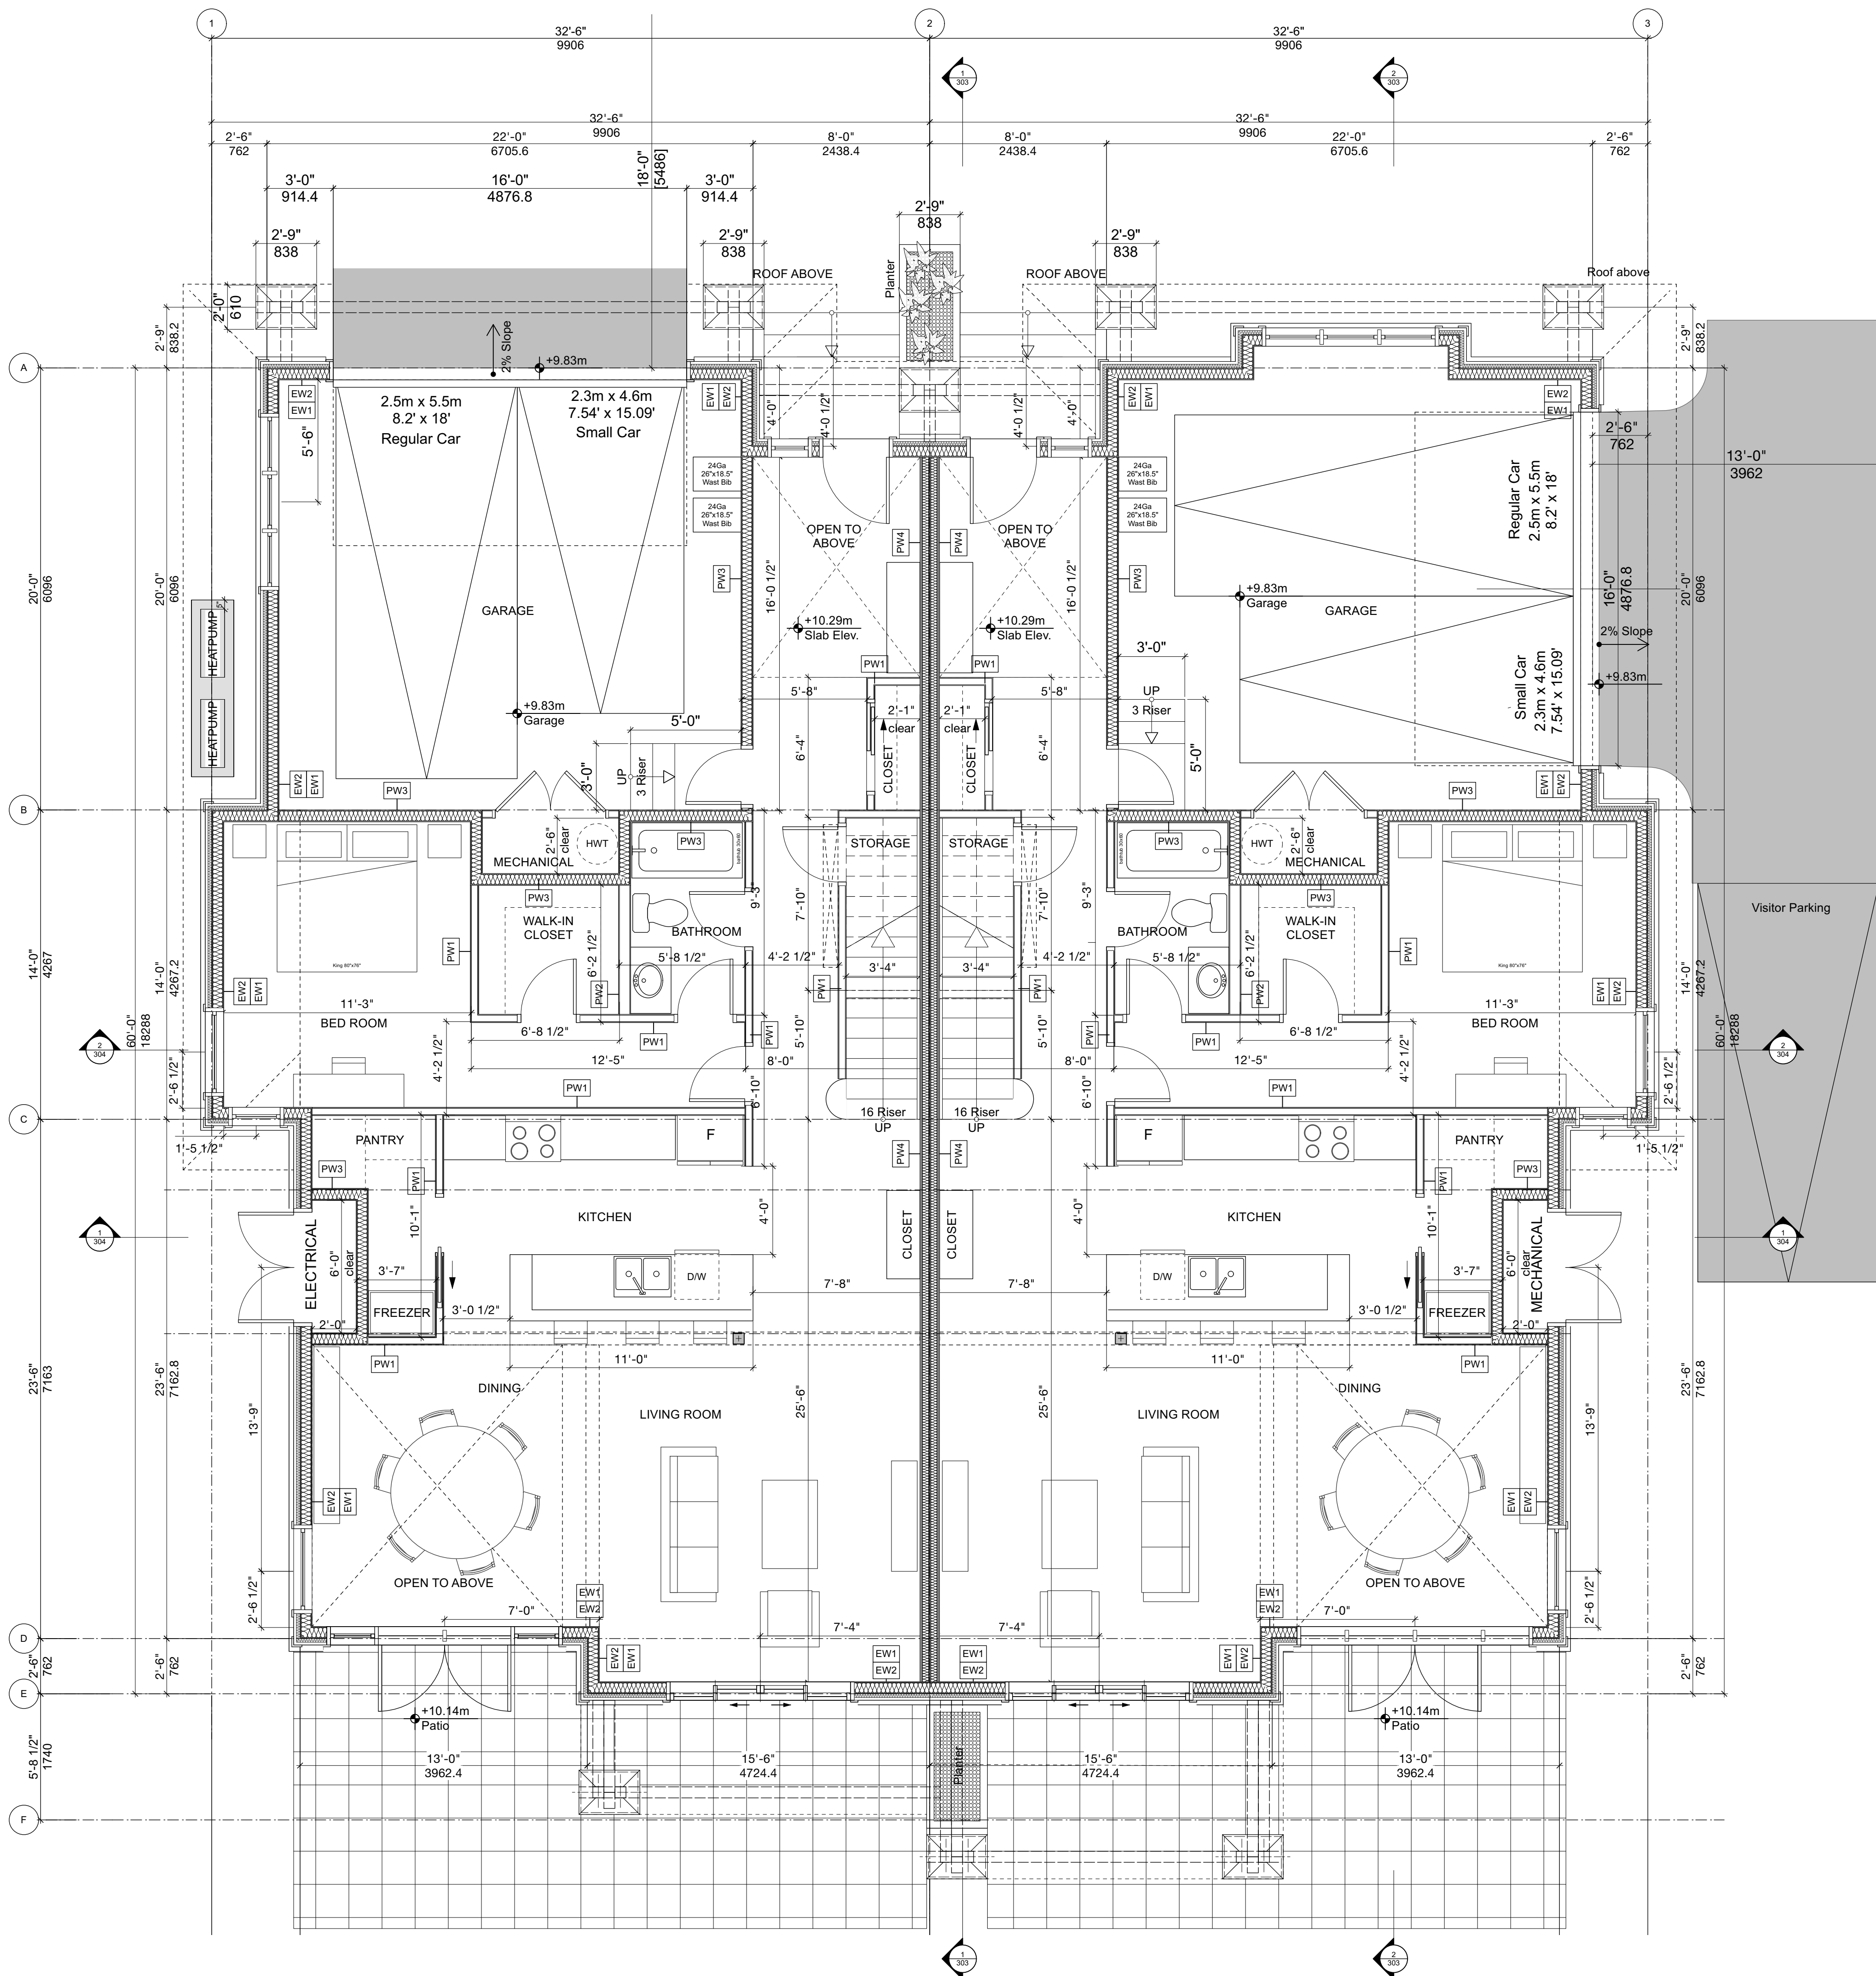

 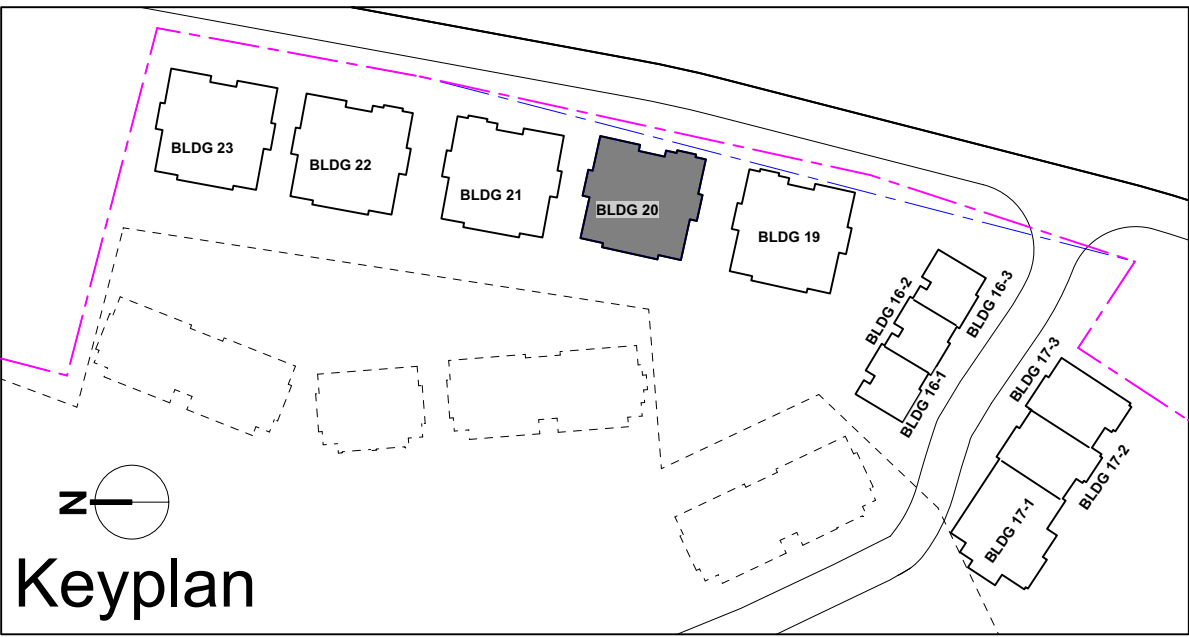

Seal



NSDA
ARCHITECTS

201-134 Abbott St
Vancouver BC
Canada V6B 2K4
T 604.669.1926
F 604.683.2241
info@nsda.bc.ca
www.nsda.bc.ca

Copyright Reserved. This plan and design is and at all times remains the exclusive property of NSDA Architects and cannot be used without the architects' written consent.

Project
**Oliver's Landing
at Furry Creek
Fine Peace**

Civic Address
**63-72 Waterfront Drive
57-62 Beach Drive**

Sheet Title
Level 2 Plan-Building 20


Duplex



Project Number
22032

Scale
1/4" = 1'-0"

Sheet Number

A20-103

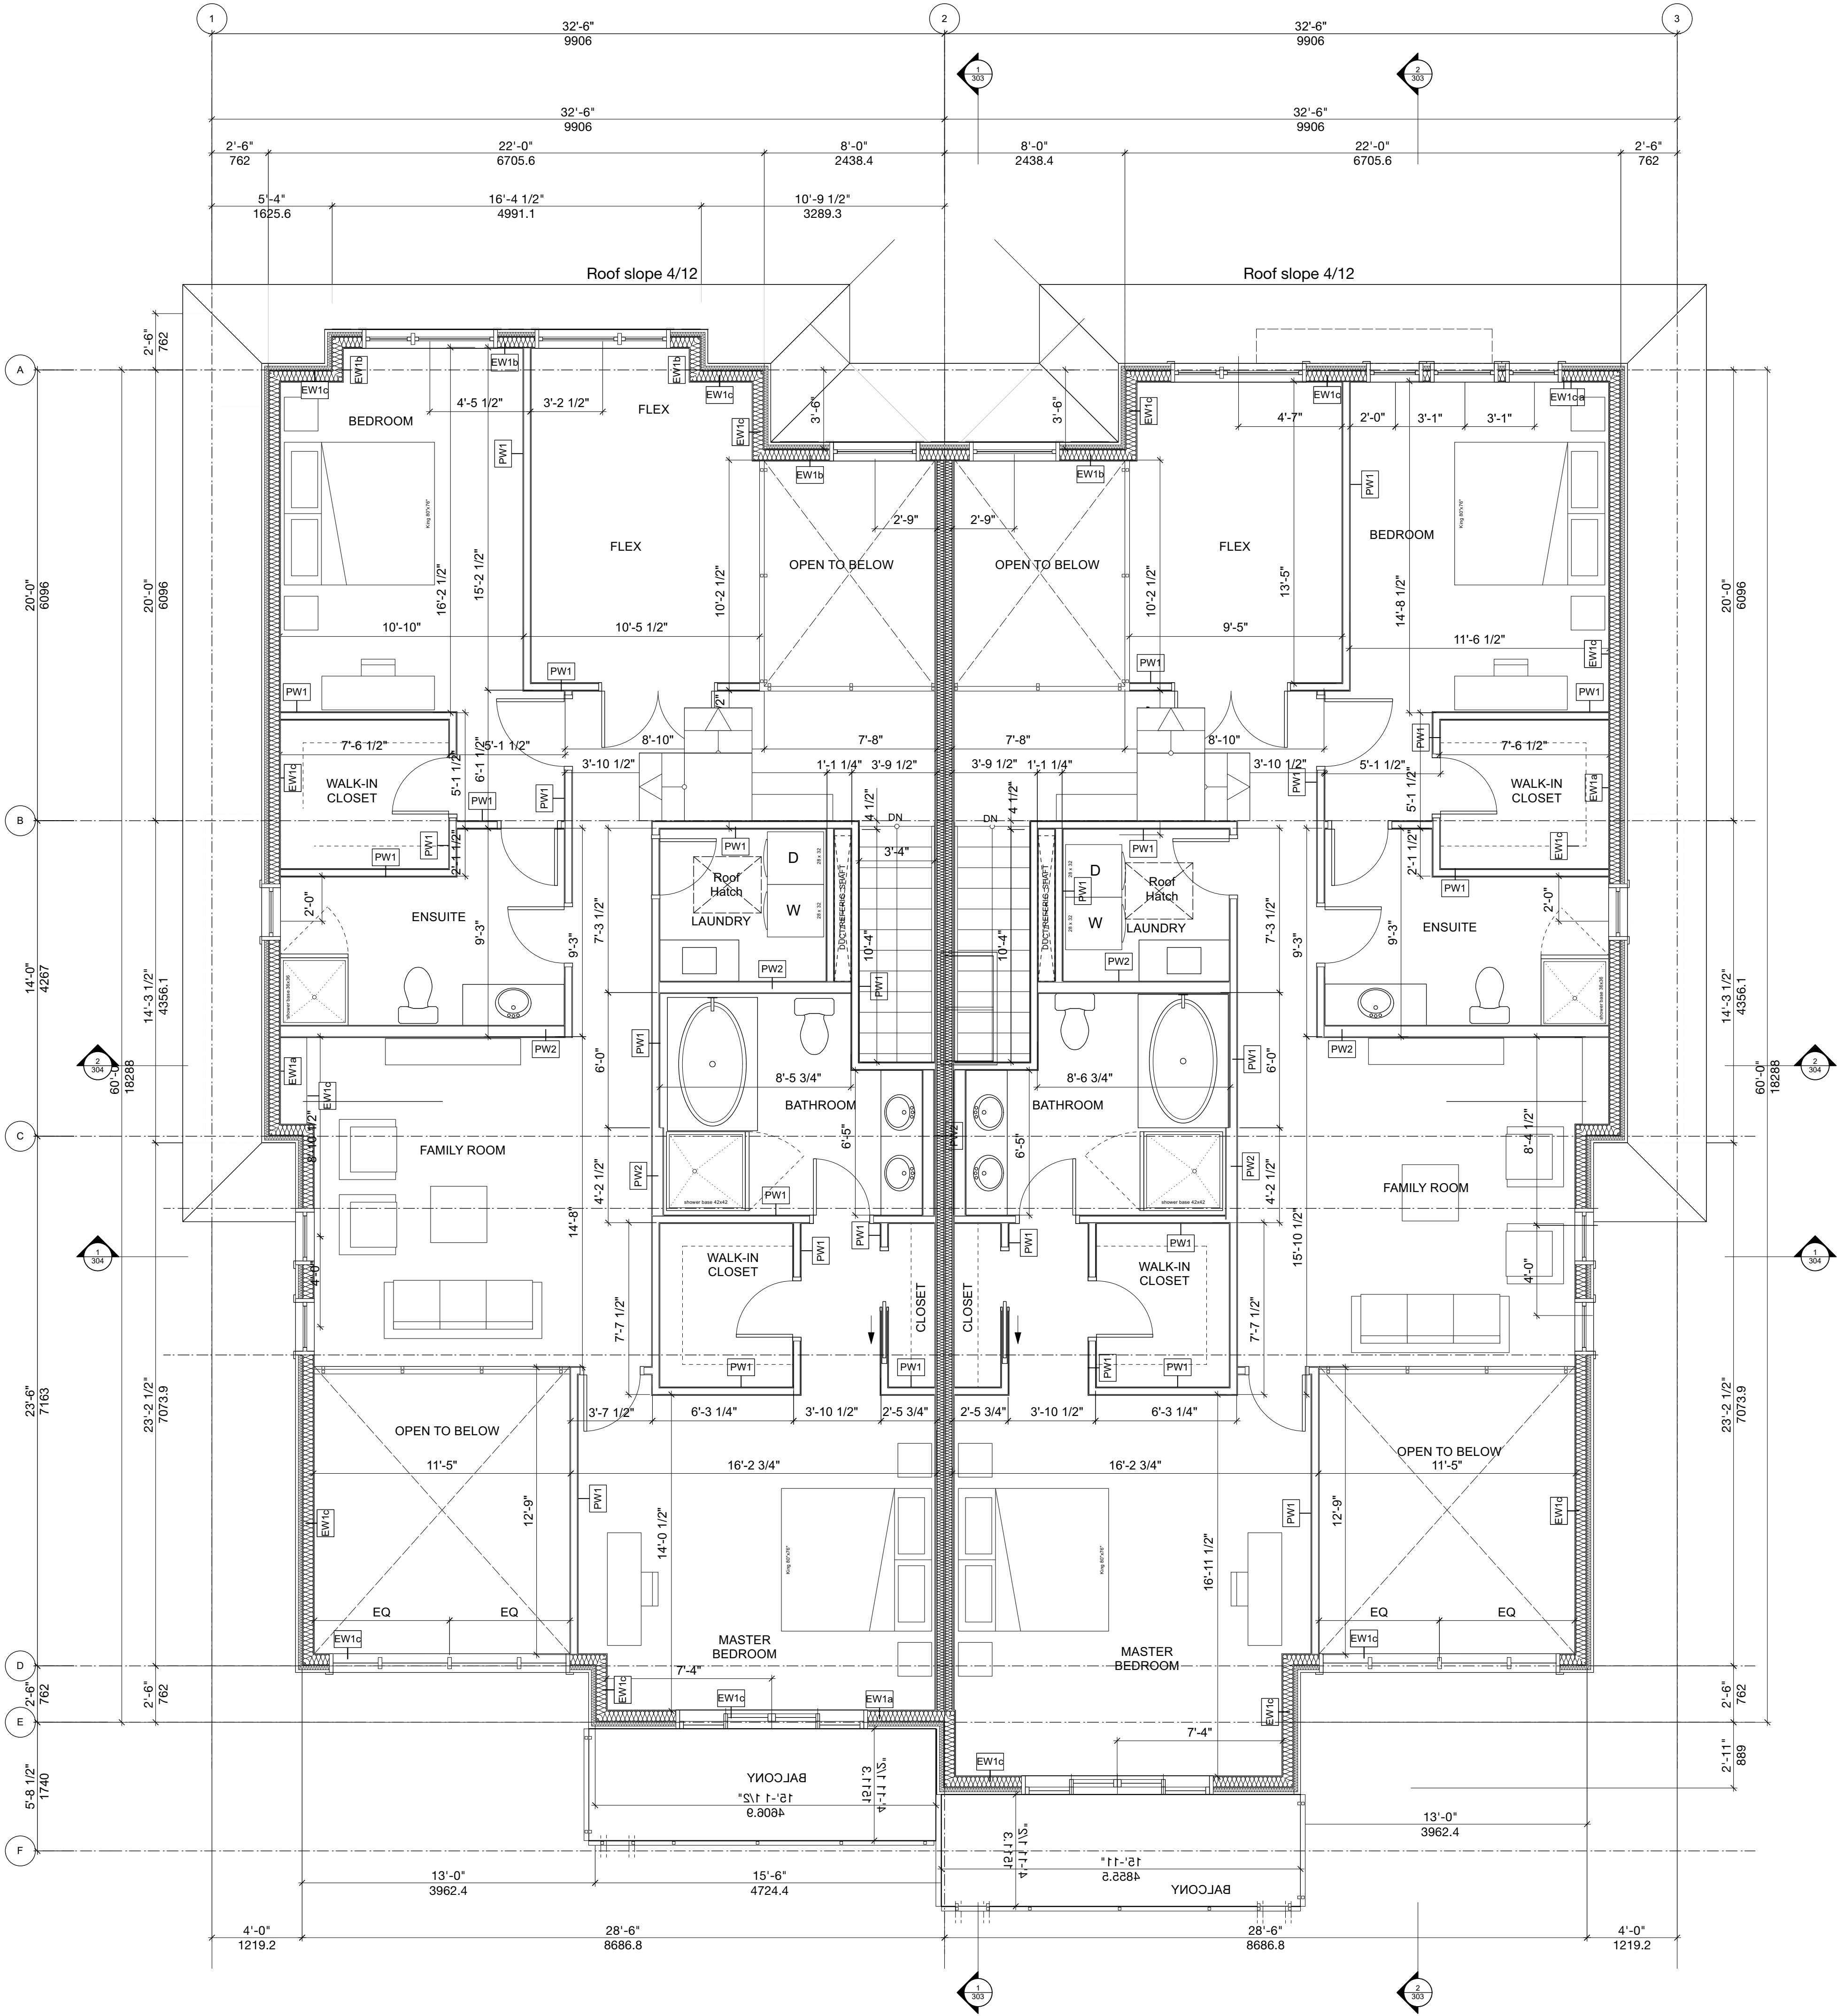

 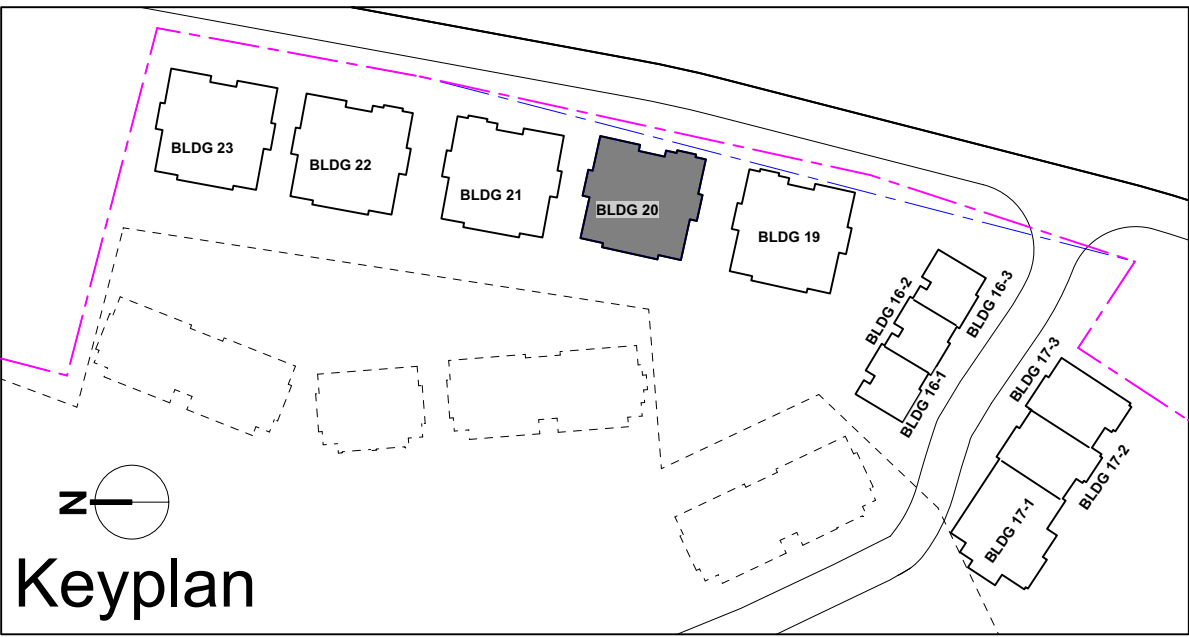

Seal



NSDA
ARCHITECTS

201-134 Abbott St
Vancouver, BC
Canada V6B 2K4

T 604.669.1926
F 604.683.2241

info@nsda.bc.ca
www.nsda.bc.ca

Copyright Reserved. This plan and design is and at all times remains the exclusive property of NSDA Architects and cannot be used without the architect's written consent.

Project

**Oliver's Landing
at Furry Creek
Fine Peace**

Civic Address

**63-72 Waterfront Drive
57-62 Beach Drive**

Sheet Title

**Roof Plan-Building 20
Duplex**

Project Number


22032


Scale

1/4" = 1'-0"



Sheet Number

A20-104

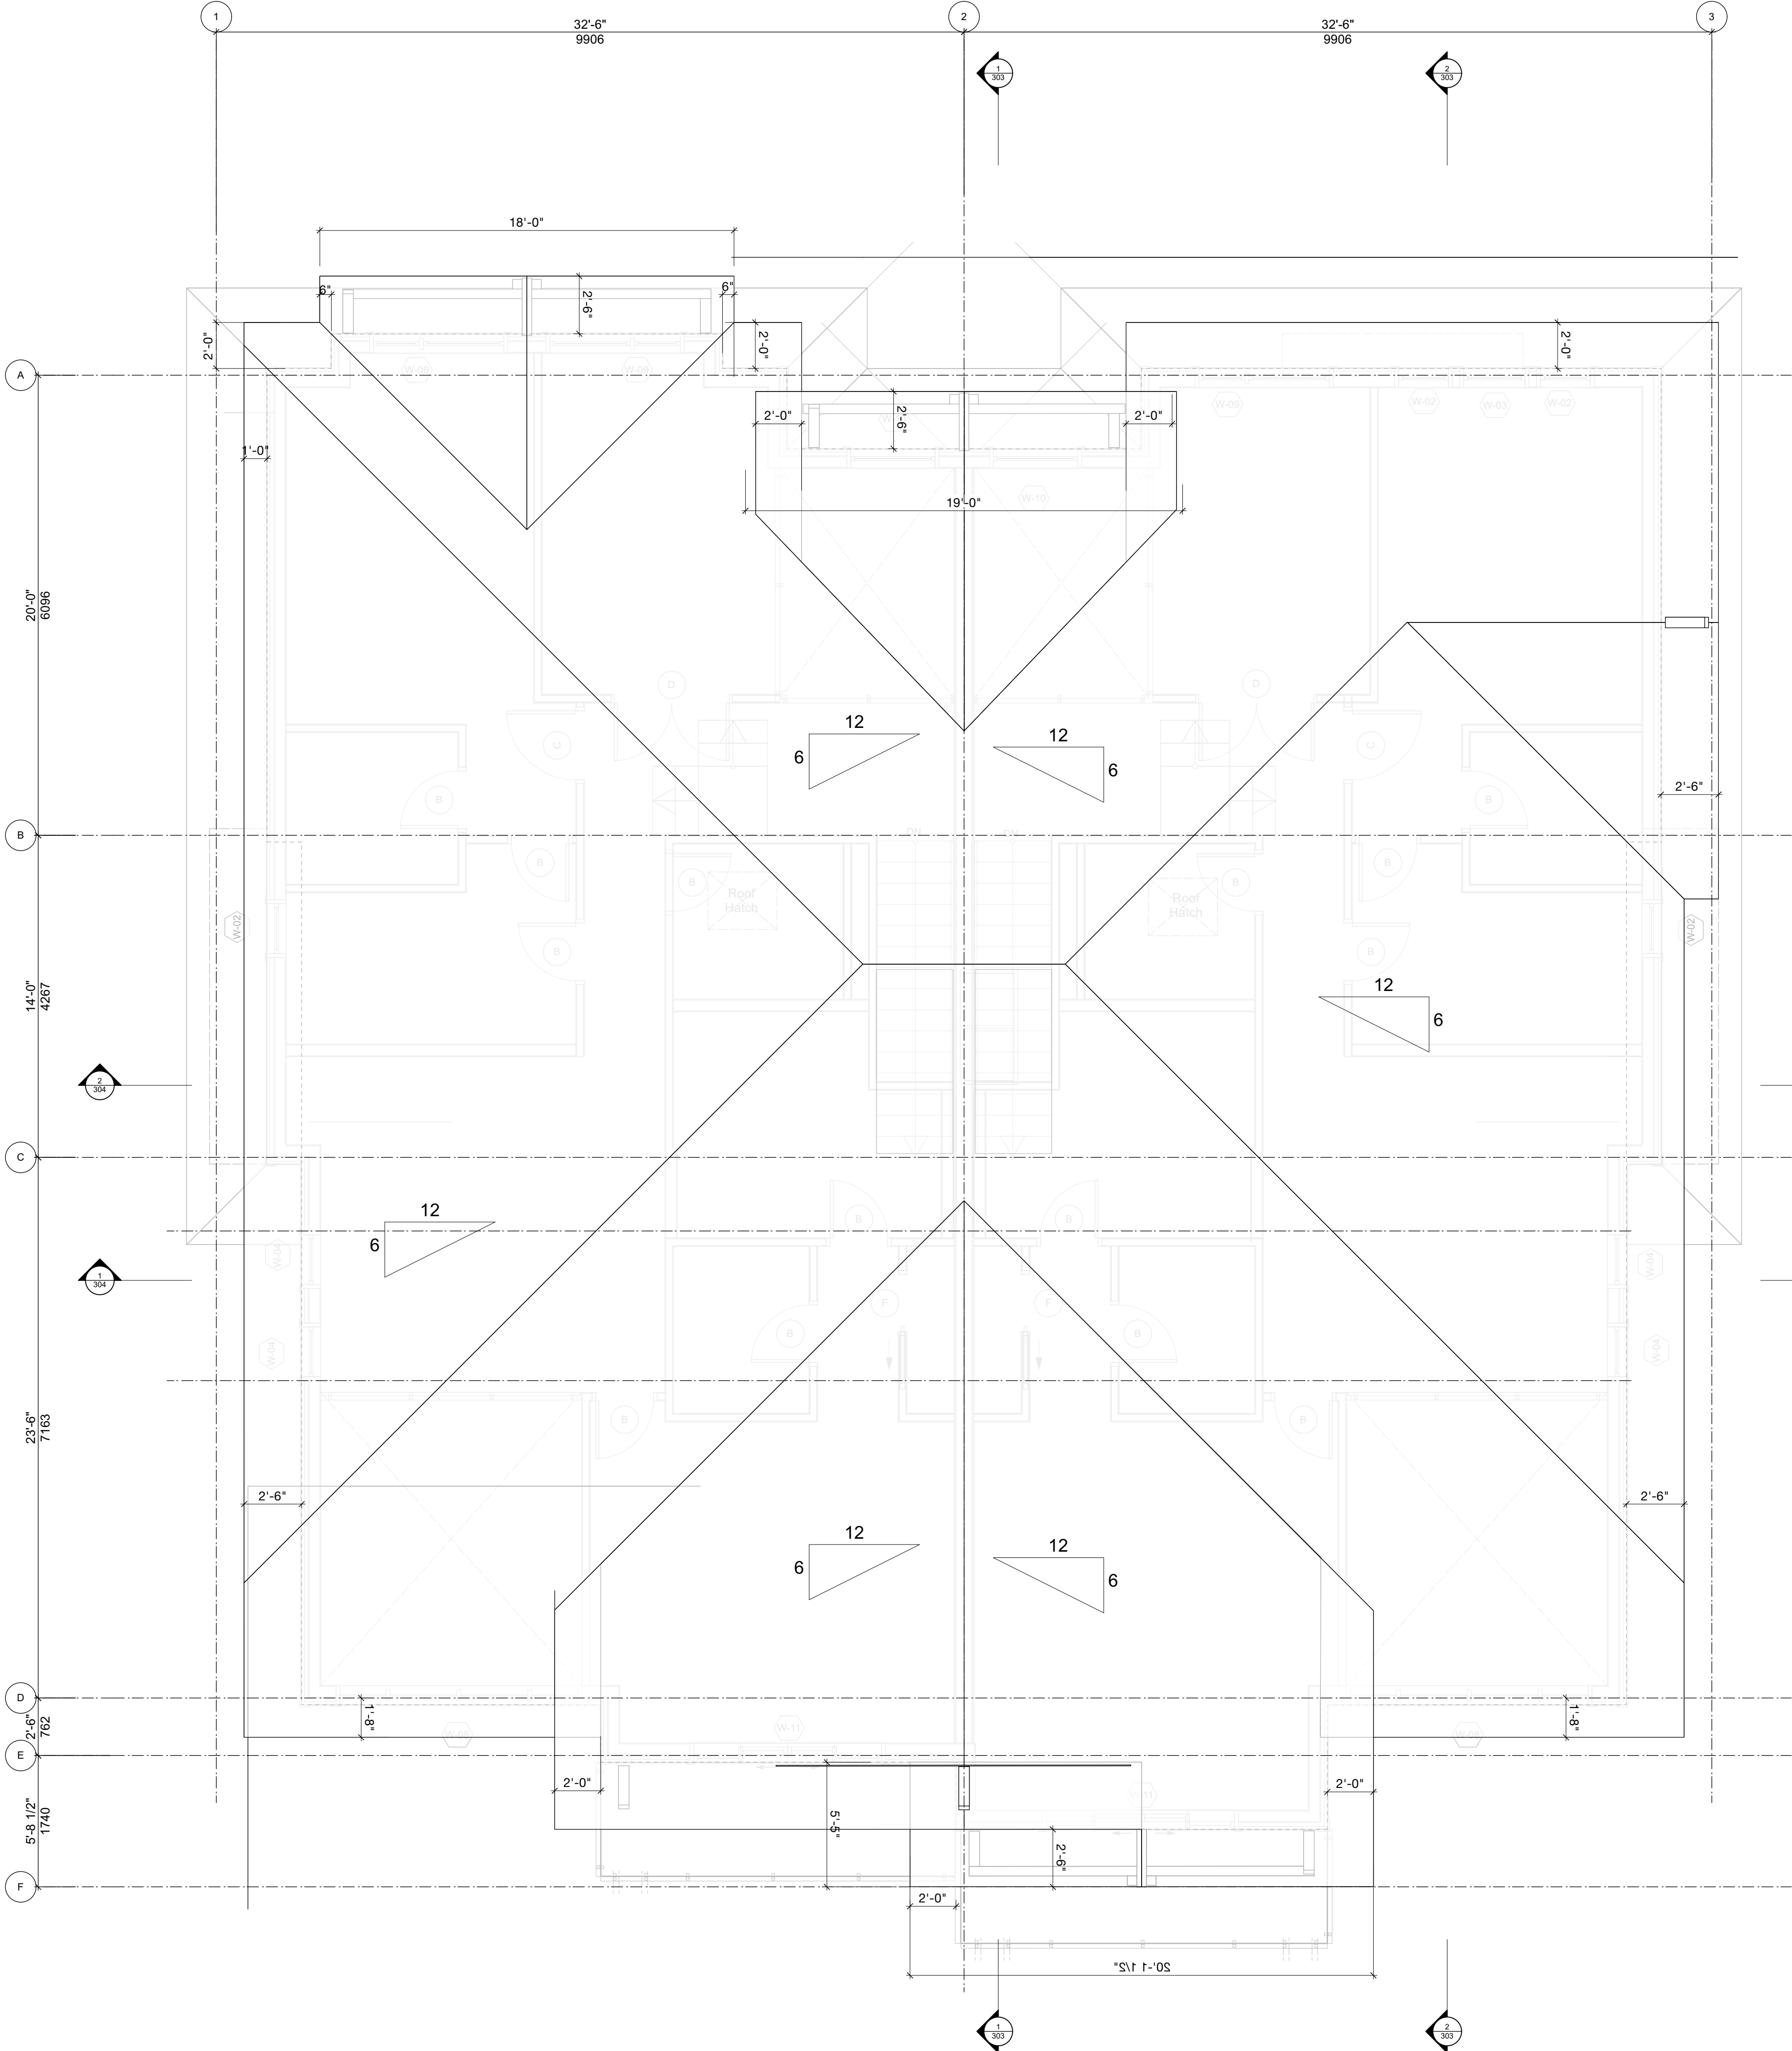

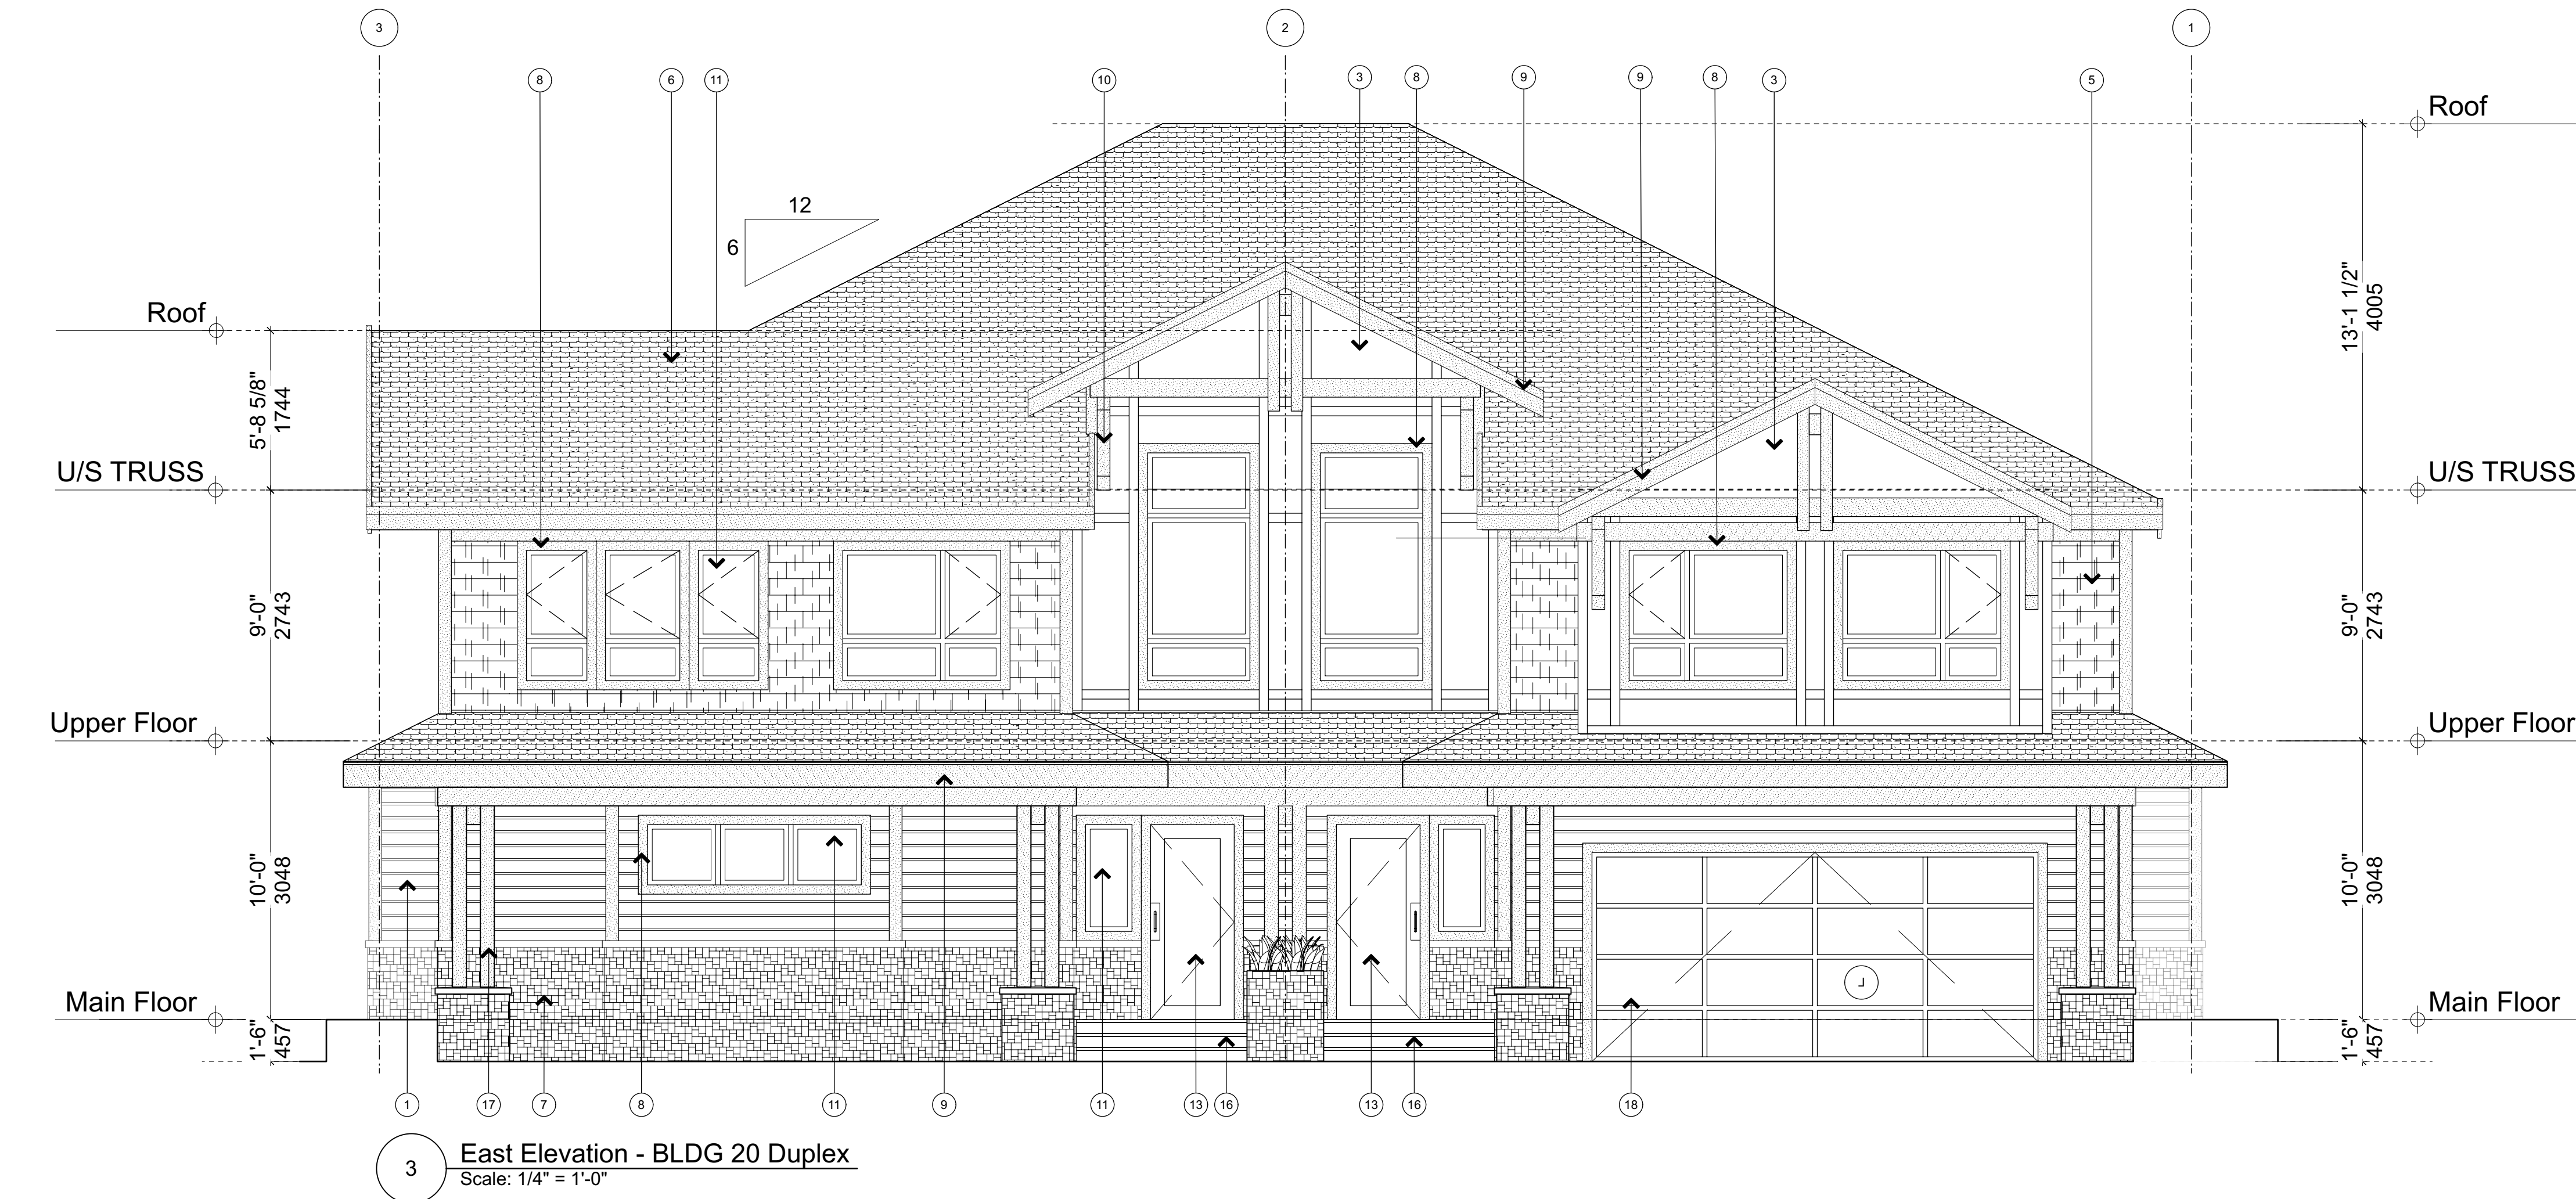

Materials	
1	Hardie Siding Horizontal Lap
2	Hardie Board & Batten
3	Hardie Panel
4	Hardie Trim
5	Hardie Siding Shingles
6	Asphalt Shingles Roof
7	Cultured Stone
8	Wood Trim
9	Wood Fascia Board
10	Wood Bracket
11	Double-Glazed Vinyl Frame windows/ Fiberglass Glazed Doors
12	Vinyl Sliding Door
13	Main Entry Door/ Fiberglass glazed
14	Aluminum Railing
15	Privacy Screen
16	Concrete Stair
17	Wood Post
18	Overhead Garage Door with Glazing Panel
19	Wood Panel

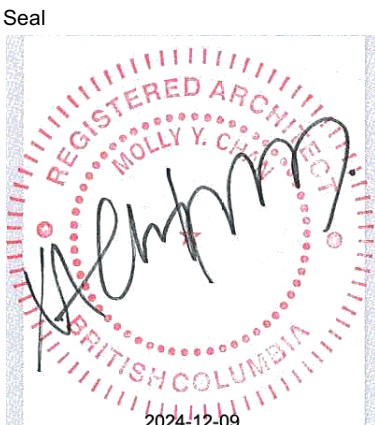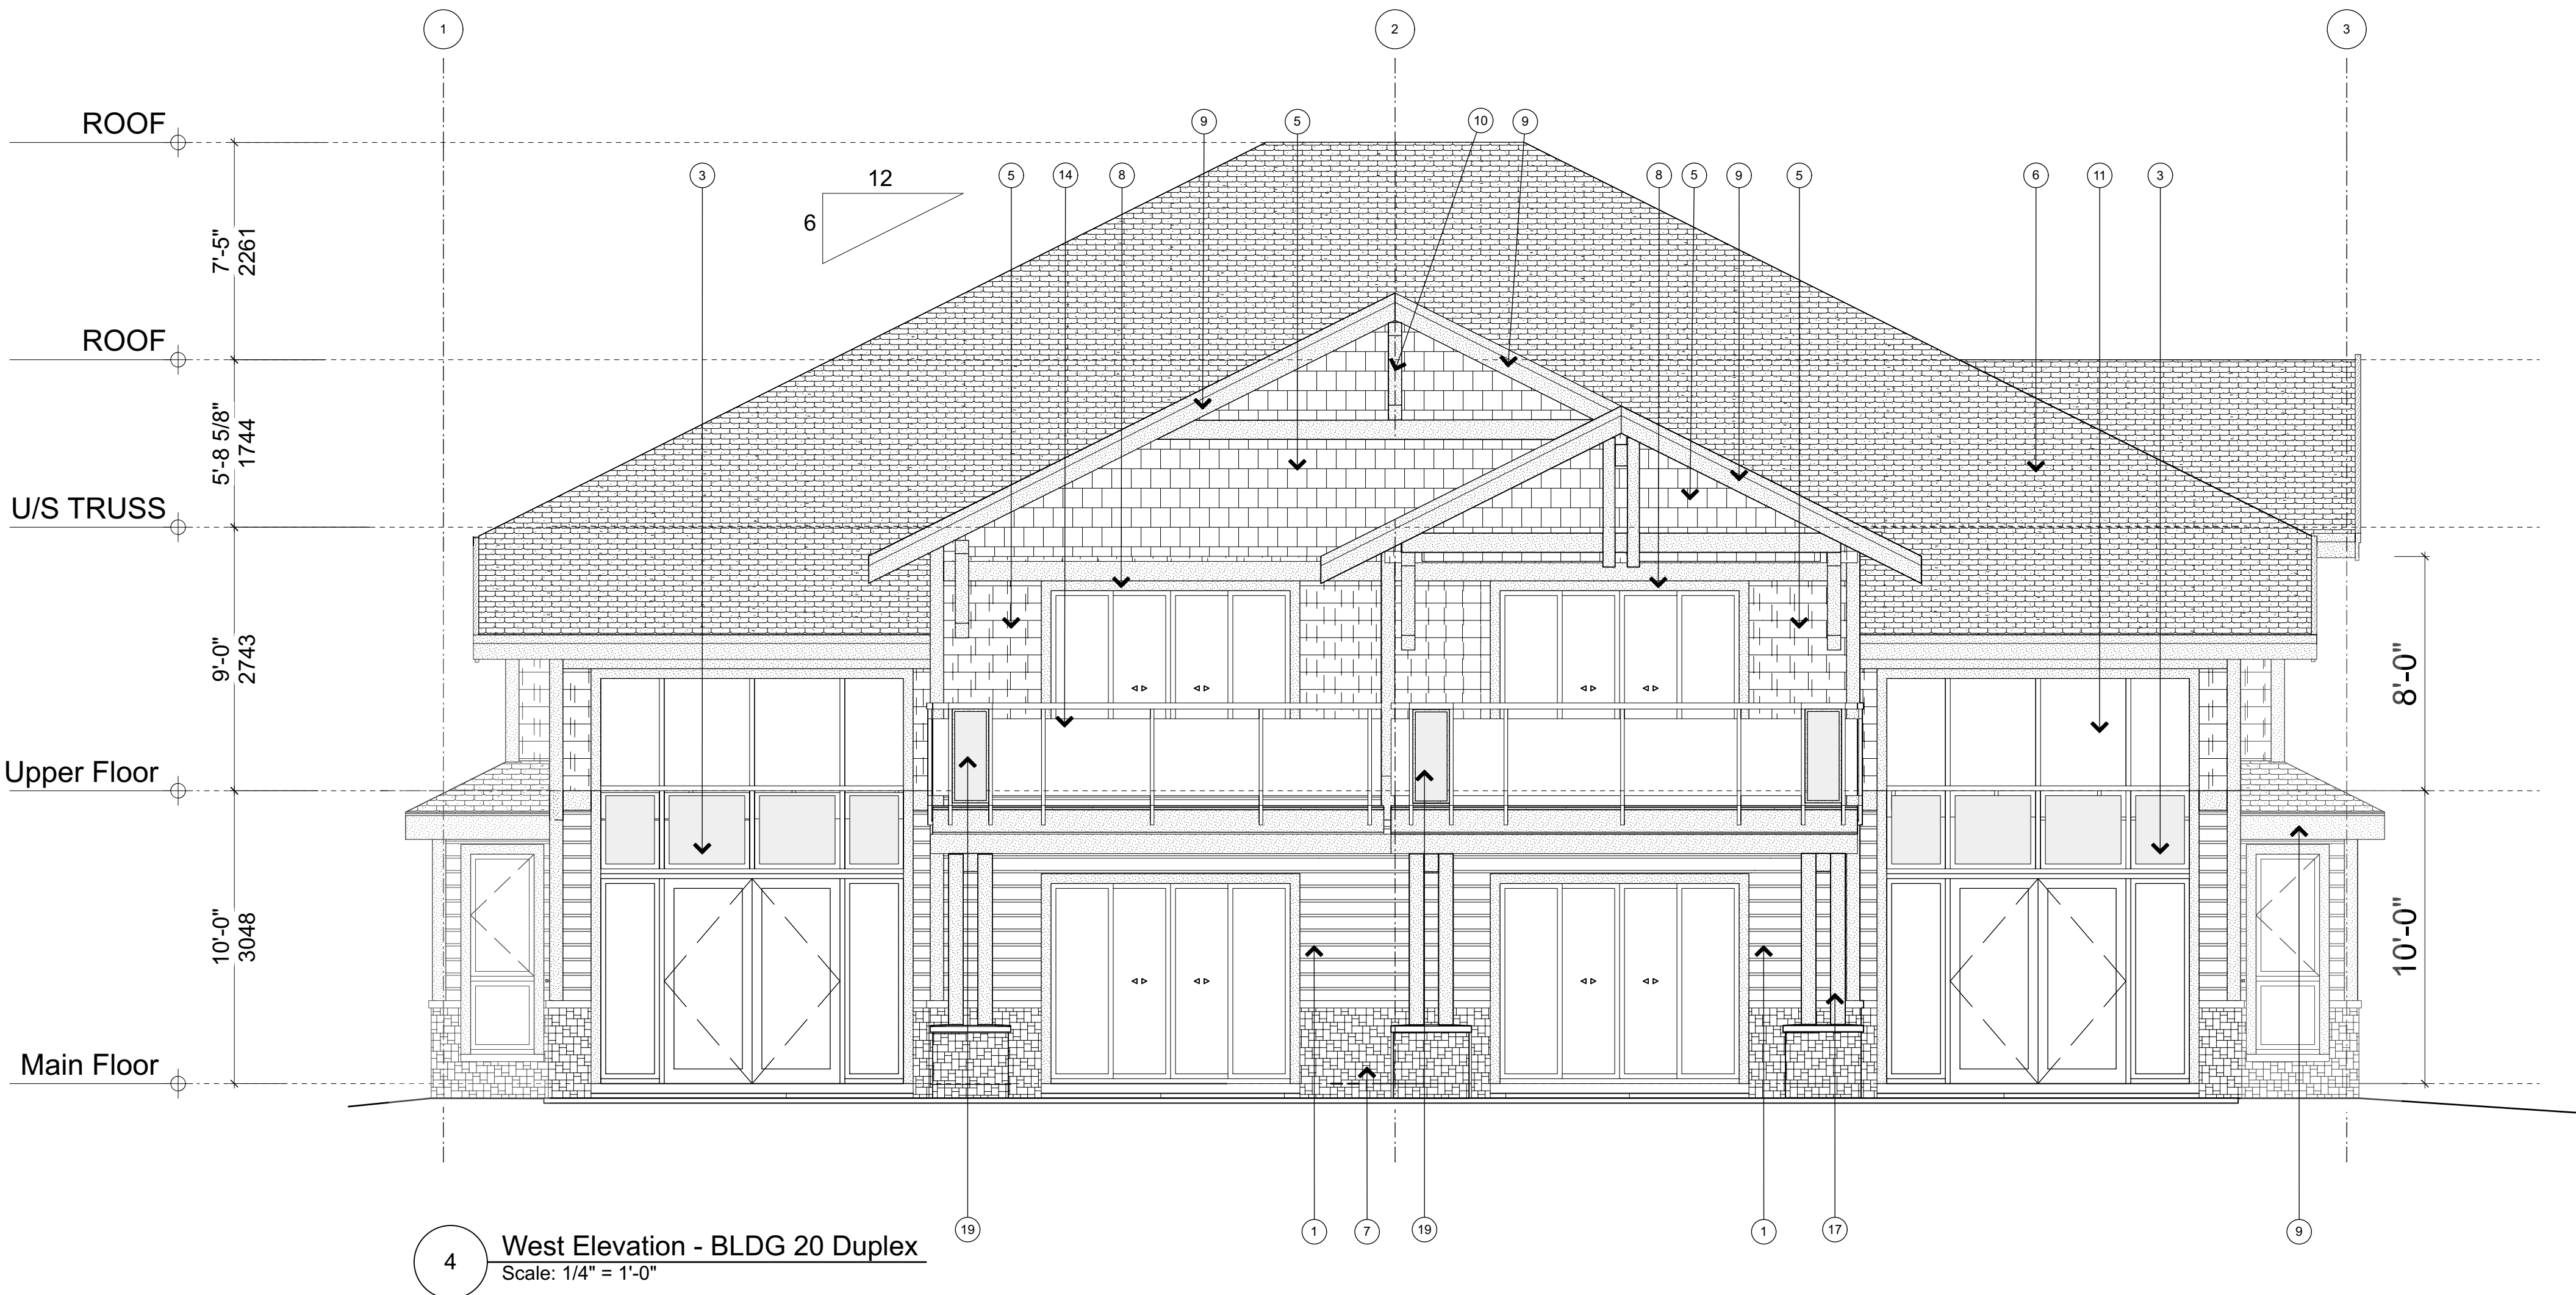

NSDA
ARCHITECTS

201-134 Abbott St
Vancouver BC
Canada V6B 2K4
T 604.669.1926
F 604.683.2241
info@nsda.bc.ca
www.nsda.bc.ca

Copyright Reserved. This plan and design is and at all times remains the exclusive property of NSDA Architects and cannot be used without the architects' written consent.

Project
Oliver's Landing
at Furry Creek
Fine Peace

Civic Address
63-72 Waterfront Drive
57-62 Beach Drive


Sheet Title
East / West Elevations
BLDG 20

Project Number
22032

Scale
1/4" = 1'-0"


Sheet Number

A20-301

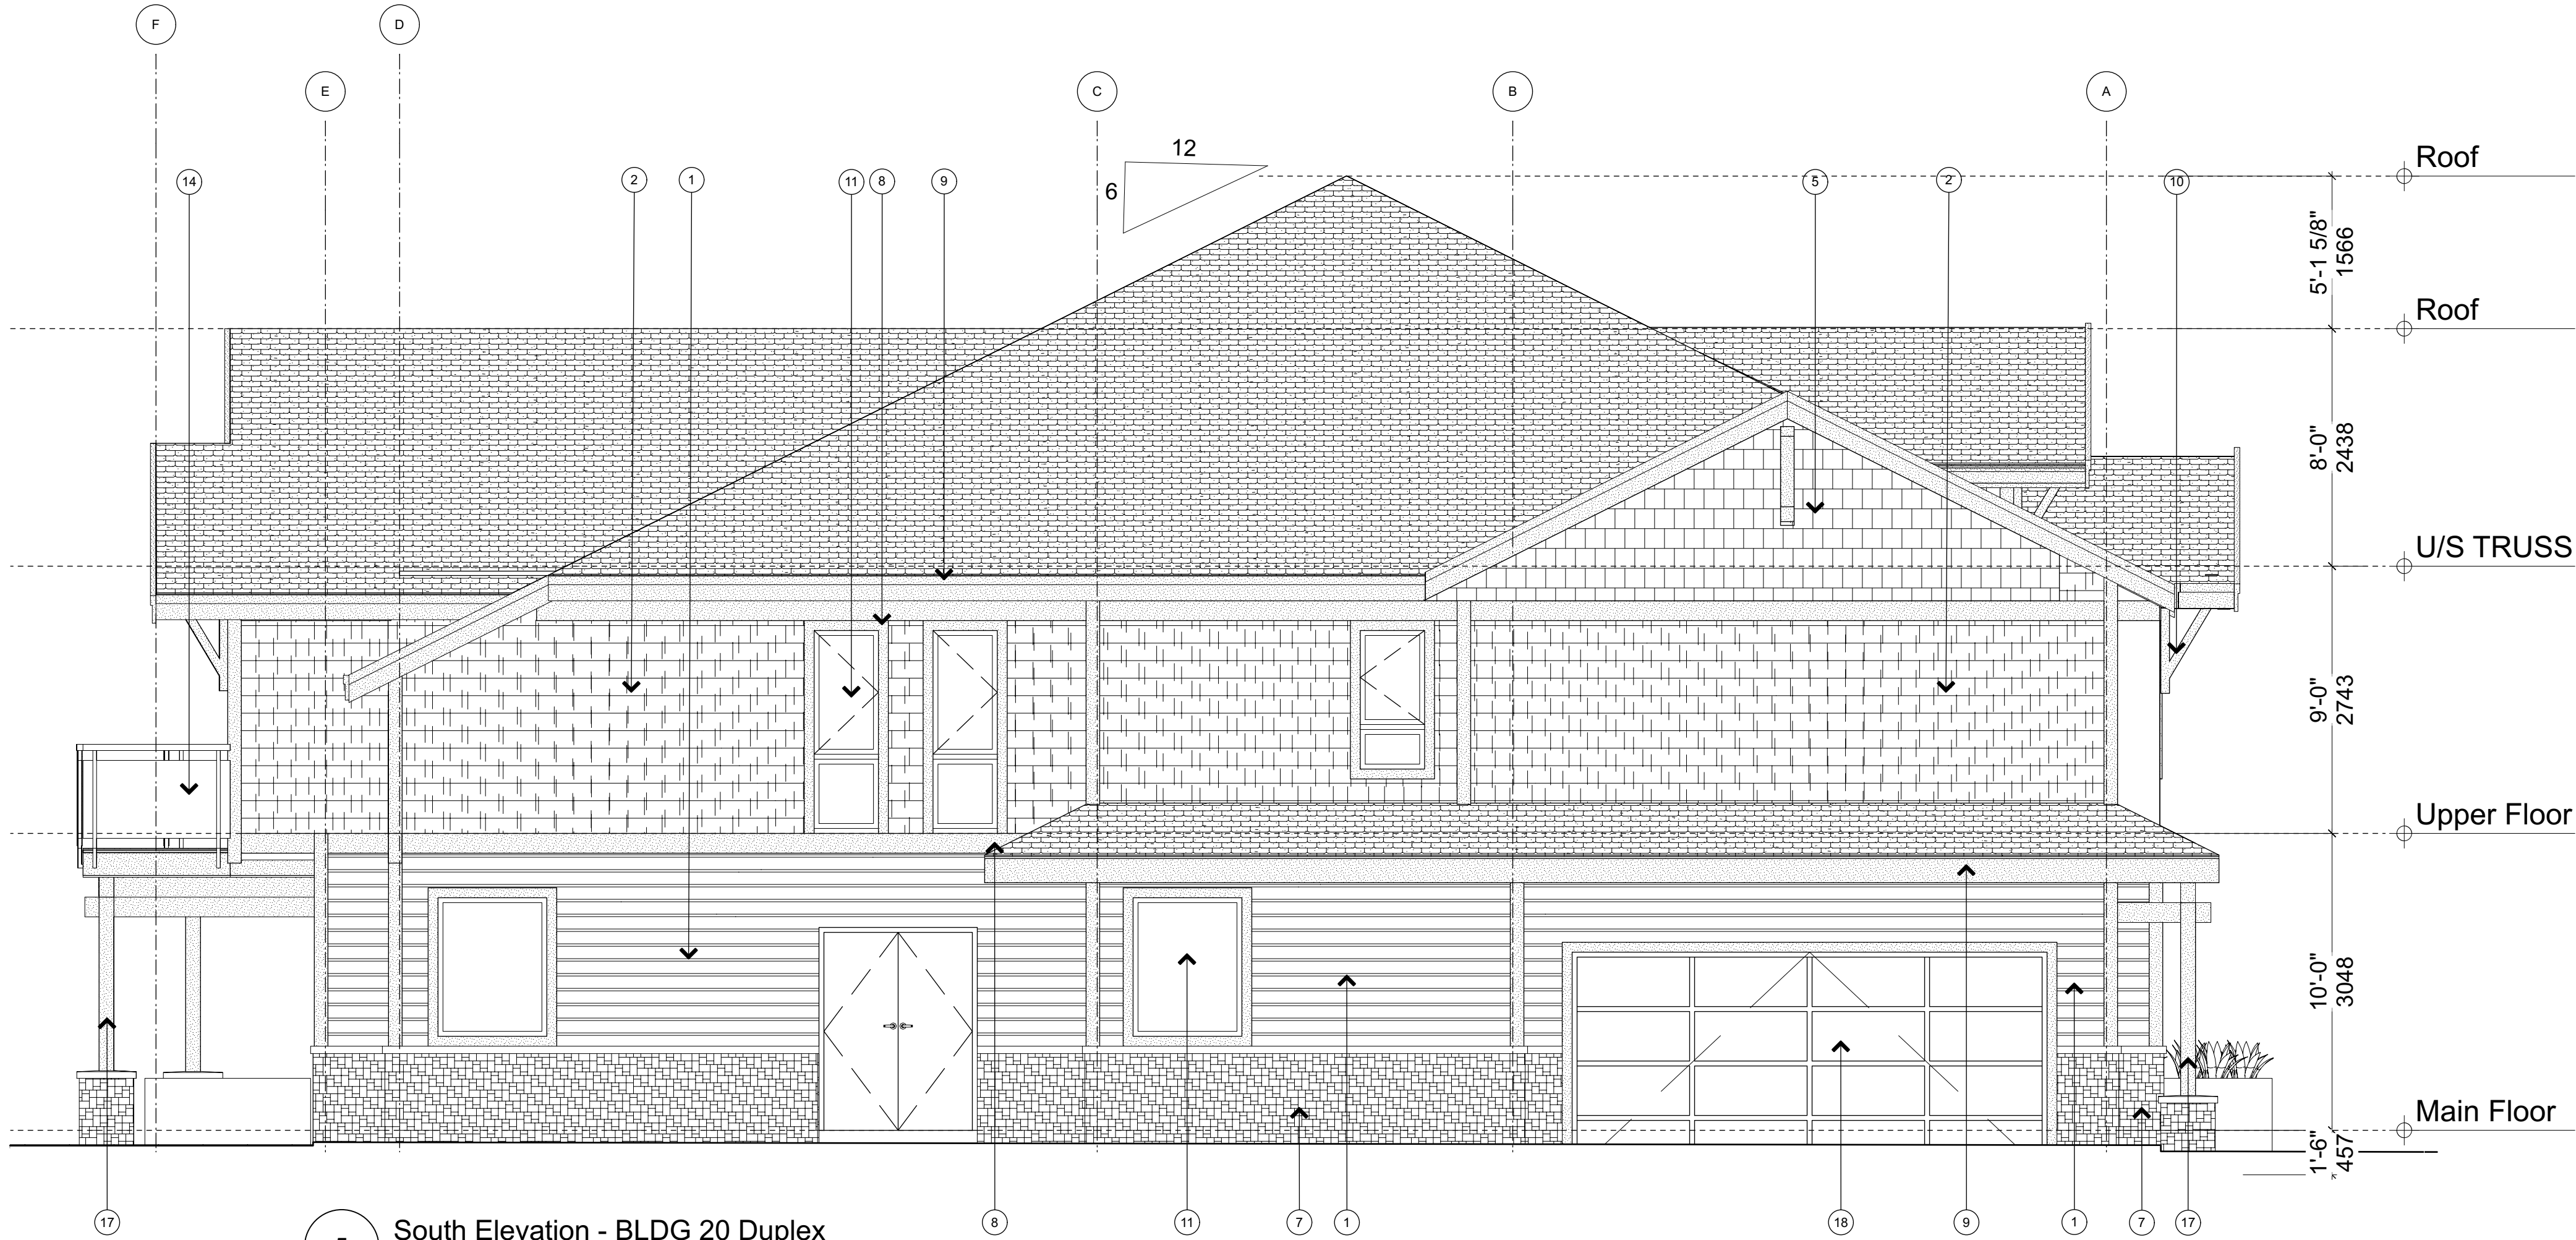


5 South Elevation - BLDG 20 Duplex
Scale: 1/4" = 1'-0"

Materials	
1	Hardie Siding Horizontal Lap
2	Hardie Board & Batten
3	Hardie Panel
4	Hardie Trim
5	Hardie Siding Shingles
6	Asphalt Shingles Roof
7	Cultured Stone
8	Wood Trim
9	Wood Fascia Board
10	Wood Bracket
11	Double-Glazed Vinyl Frame windows/ Fiberglass Glazed Doors
12	Vinyl Sliding Door
13	Main Entry Door/ Fiberglass glazed
14	Aluminum Railing
15	Privacy Screen
16	Concrete Stair
17	Wood Post
18	Overhead Garage Door with Glazing Panel
19	Wood Panel

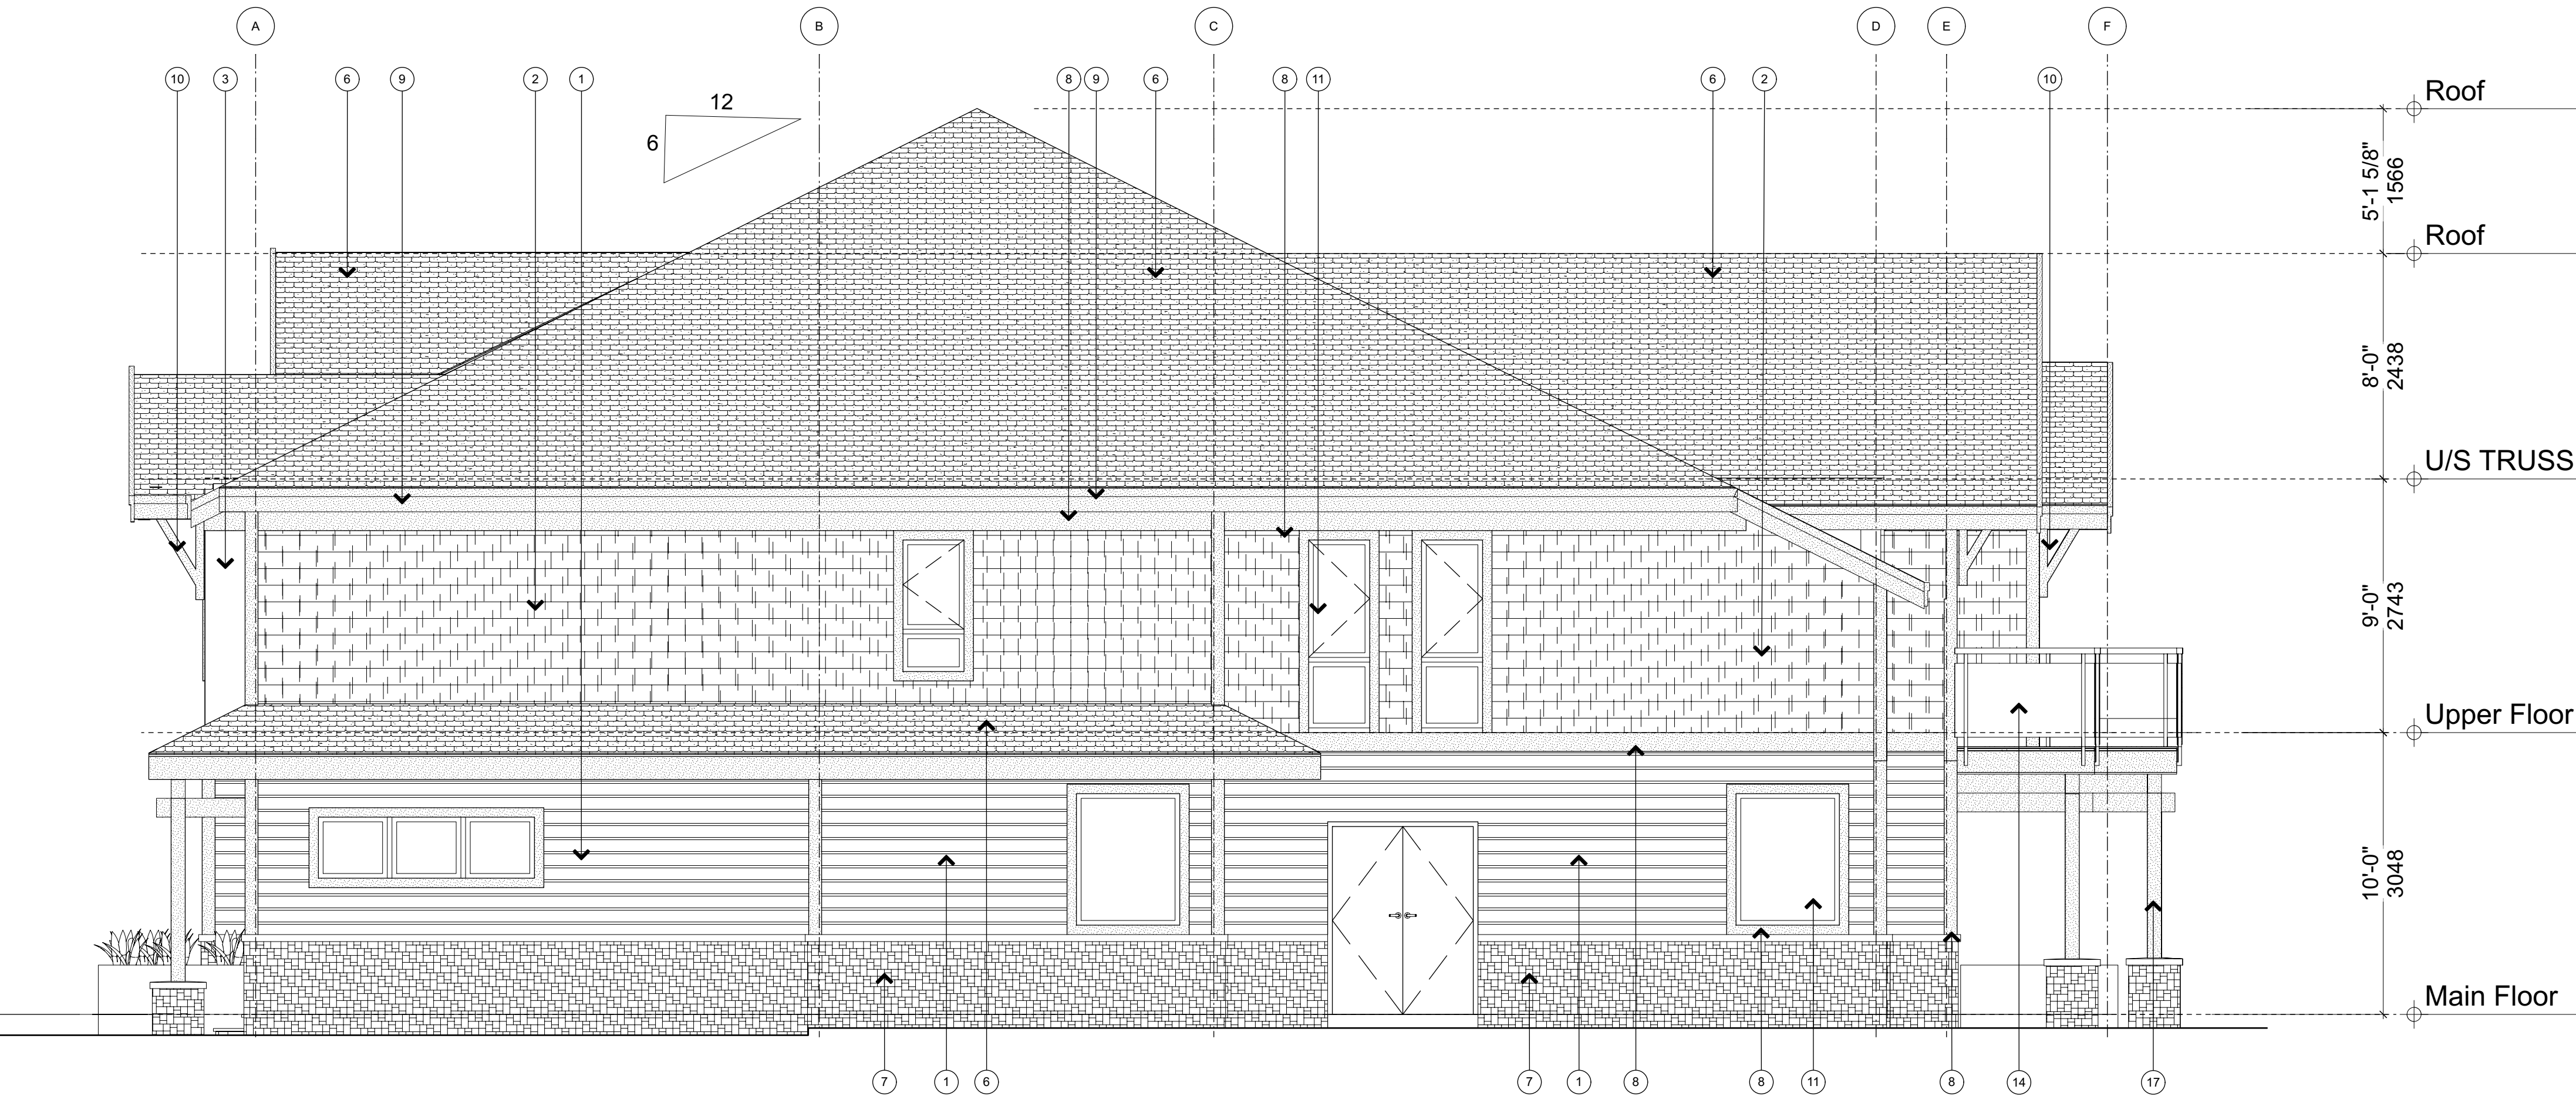

6 North Elevation - BLDG 20 Duplex
Scale: 1/4" = 1'-0"

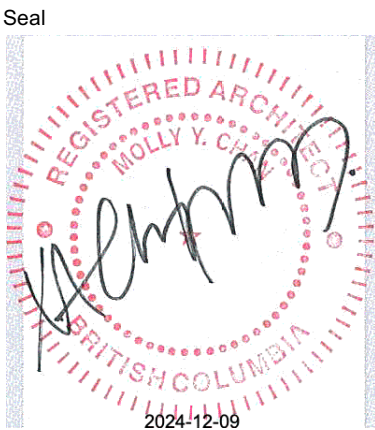

NSDA
ARCHITECTS

201-134 Abbott St
Vancouver BC
Canada V6B 2K4
T 604.669.1926
F 604.683.2241
info@nsda.bc.ca
www.nsda.bc.ca

Copyright Reserved. This plan and design is and at all times remains the exclusive property of NSDA Architects and cannot be used without the architect's written consent.

Project
Oliver's Landing
at Furry Creek
Fine Peace
Civic Address
63-72 Waterfront Drive
57-62 Beach Drive

Sheet Title
North / South Elevations
BLDG 20


Project Number
22032

Scale
1/4" = 1'-0"


Sheet Number

A20-302


2022-11-09 Issued for Review
2022-11-23 Issued for Review
2024-03-15 Issued for Building Permit
2024-12-10 Issued for Form, Character DP

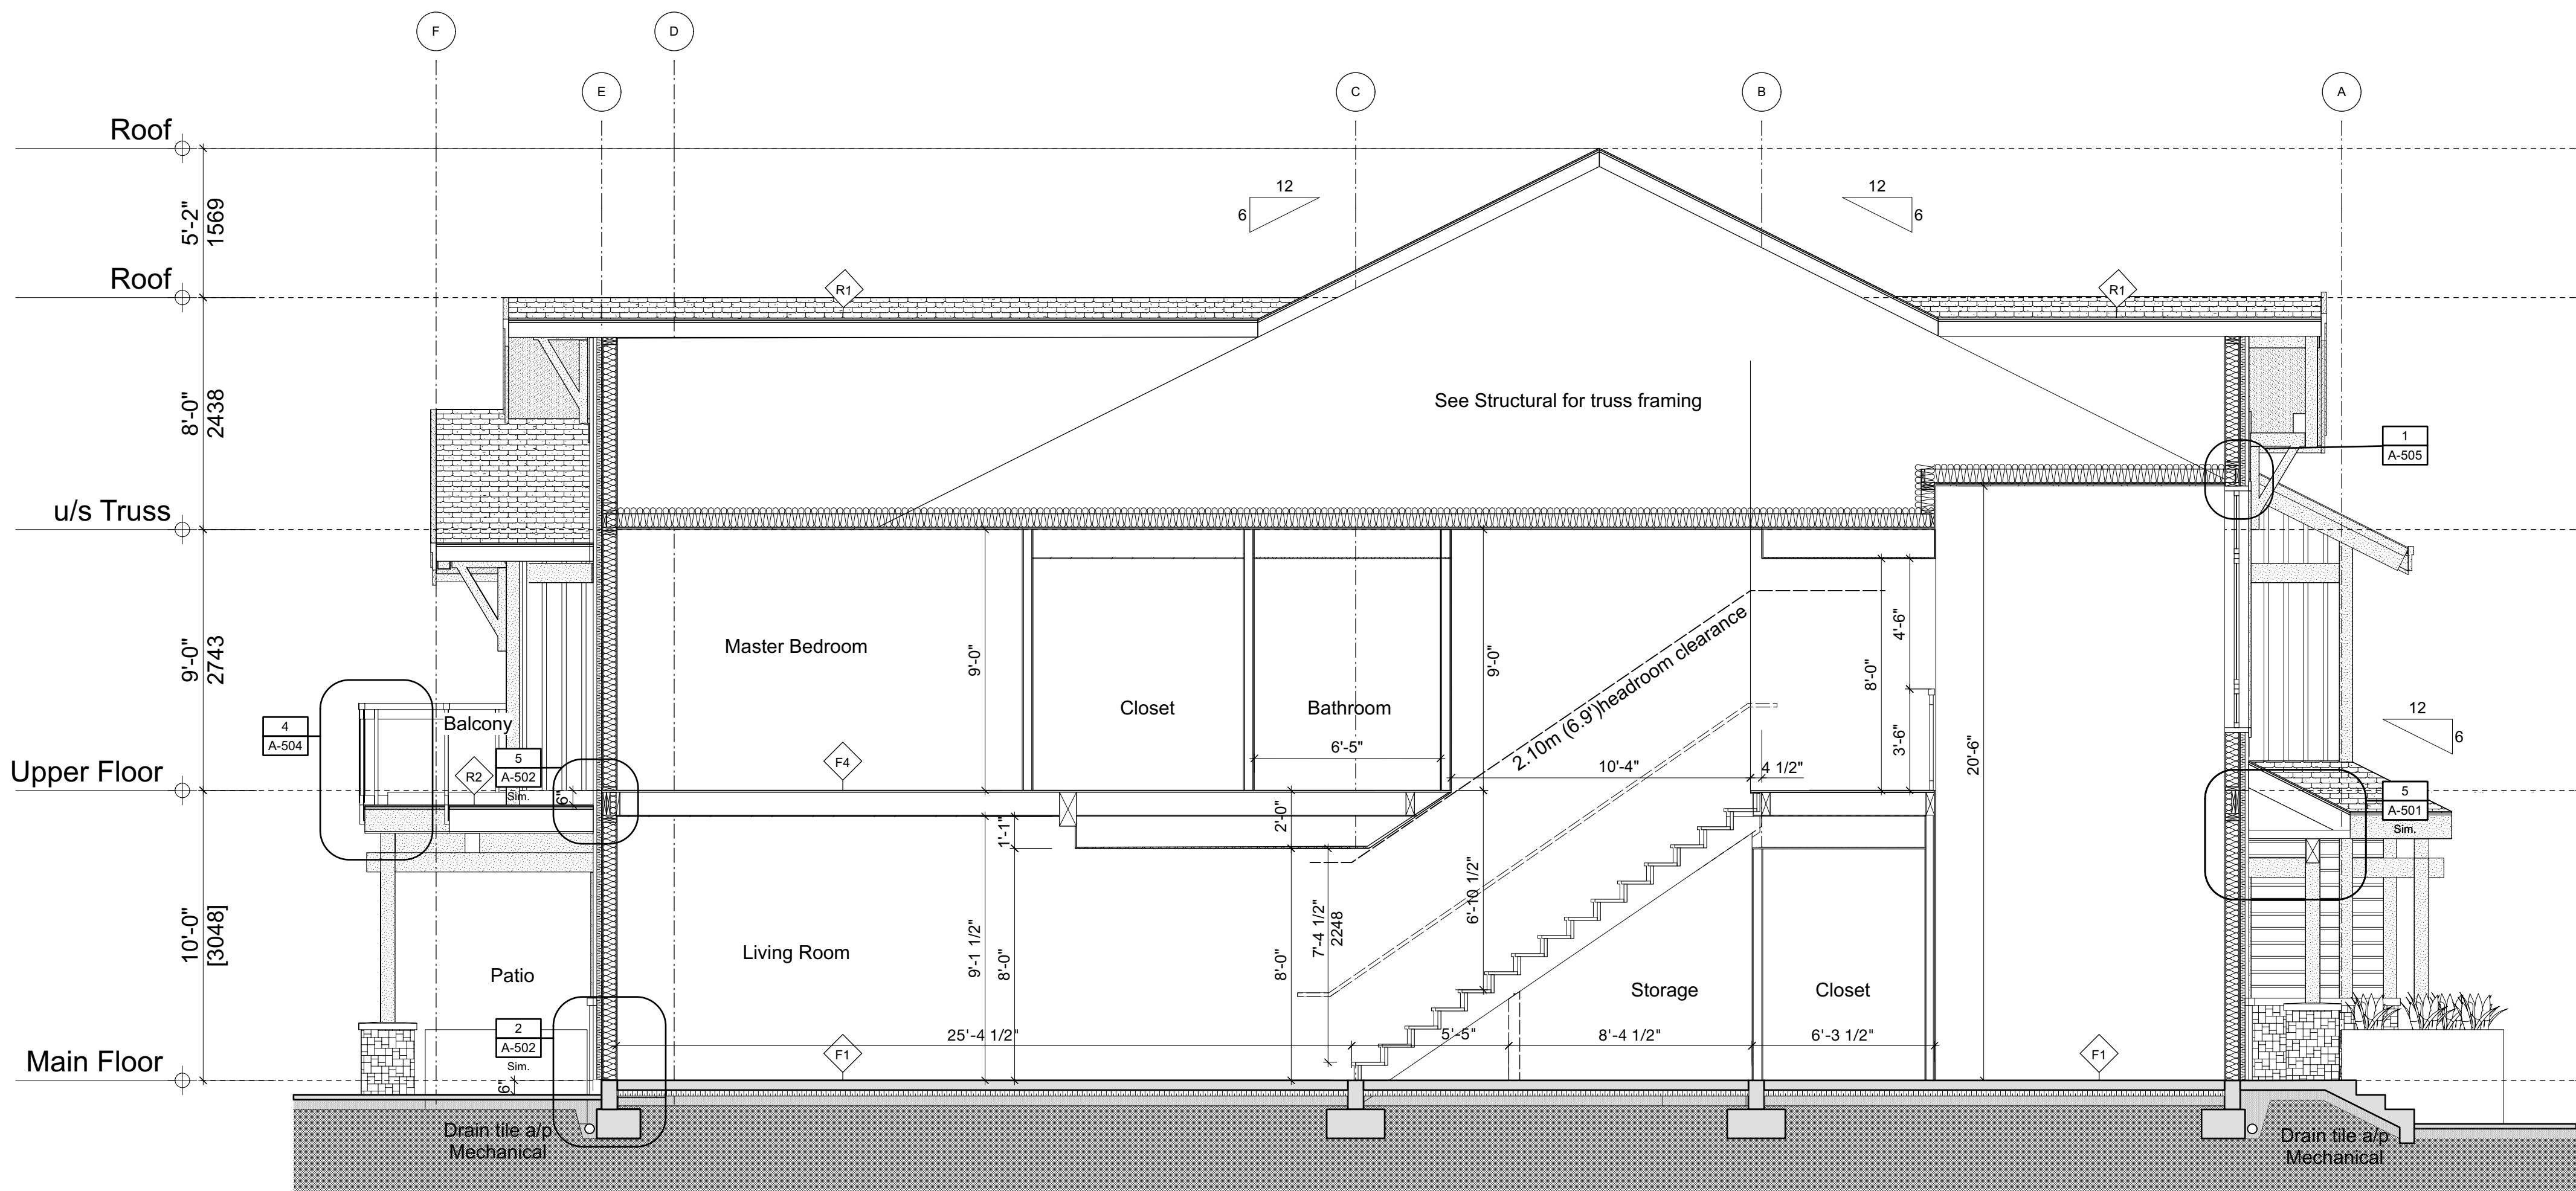

1 Section - BLDG 20 Duplex
Scale: 1/4" = 1'-0"

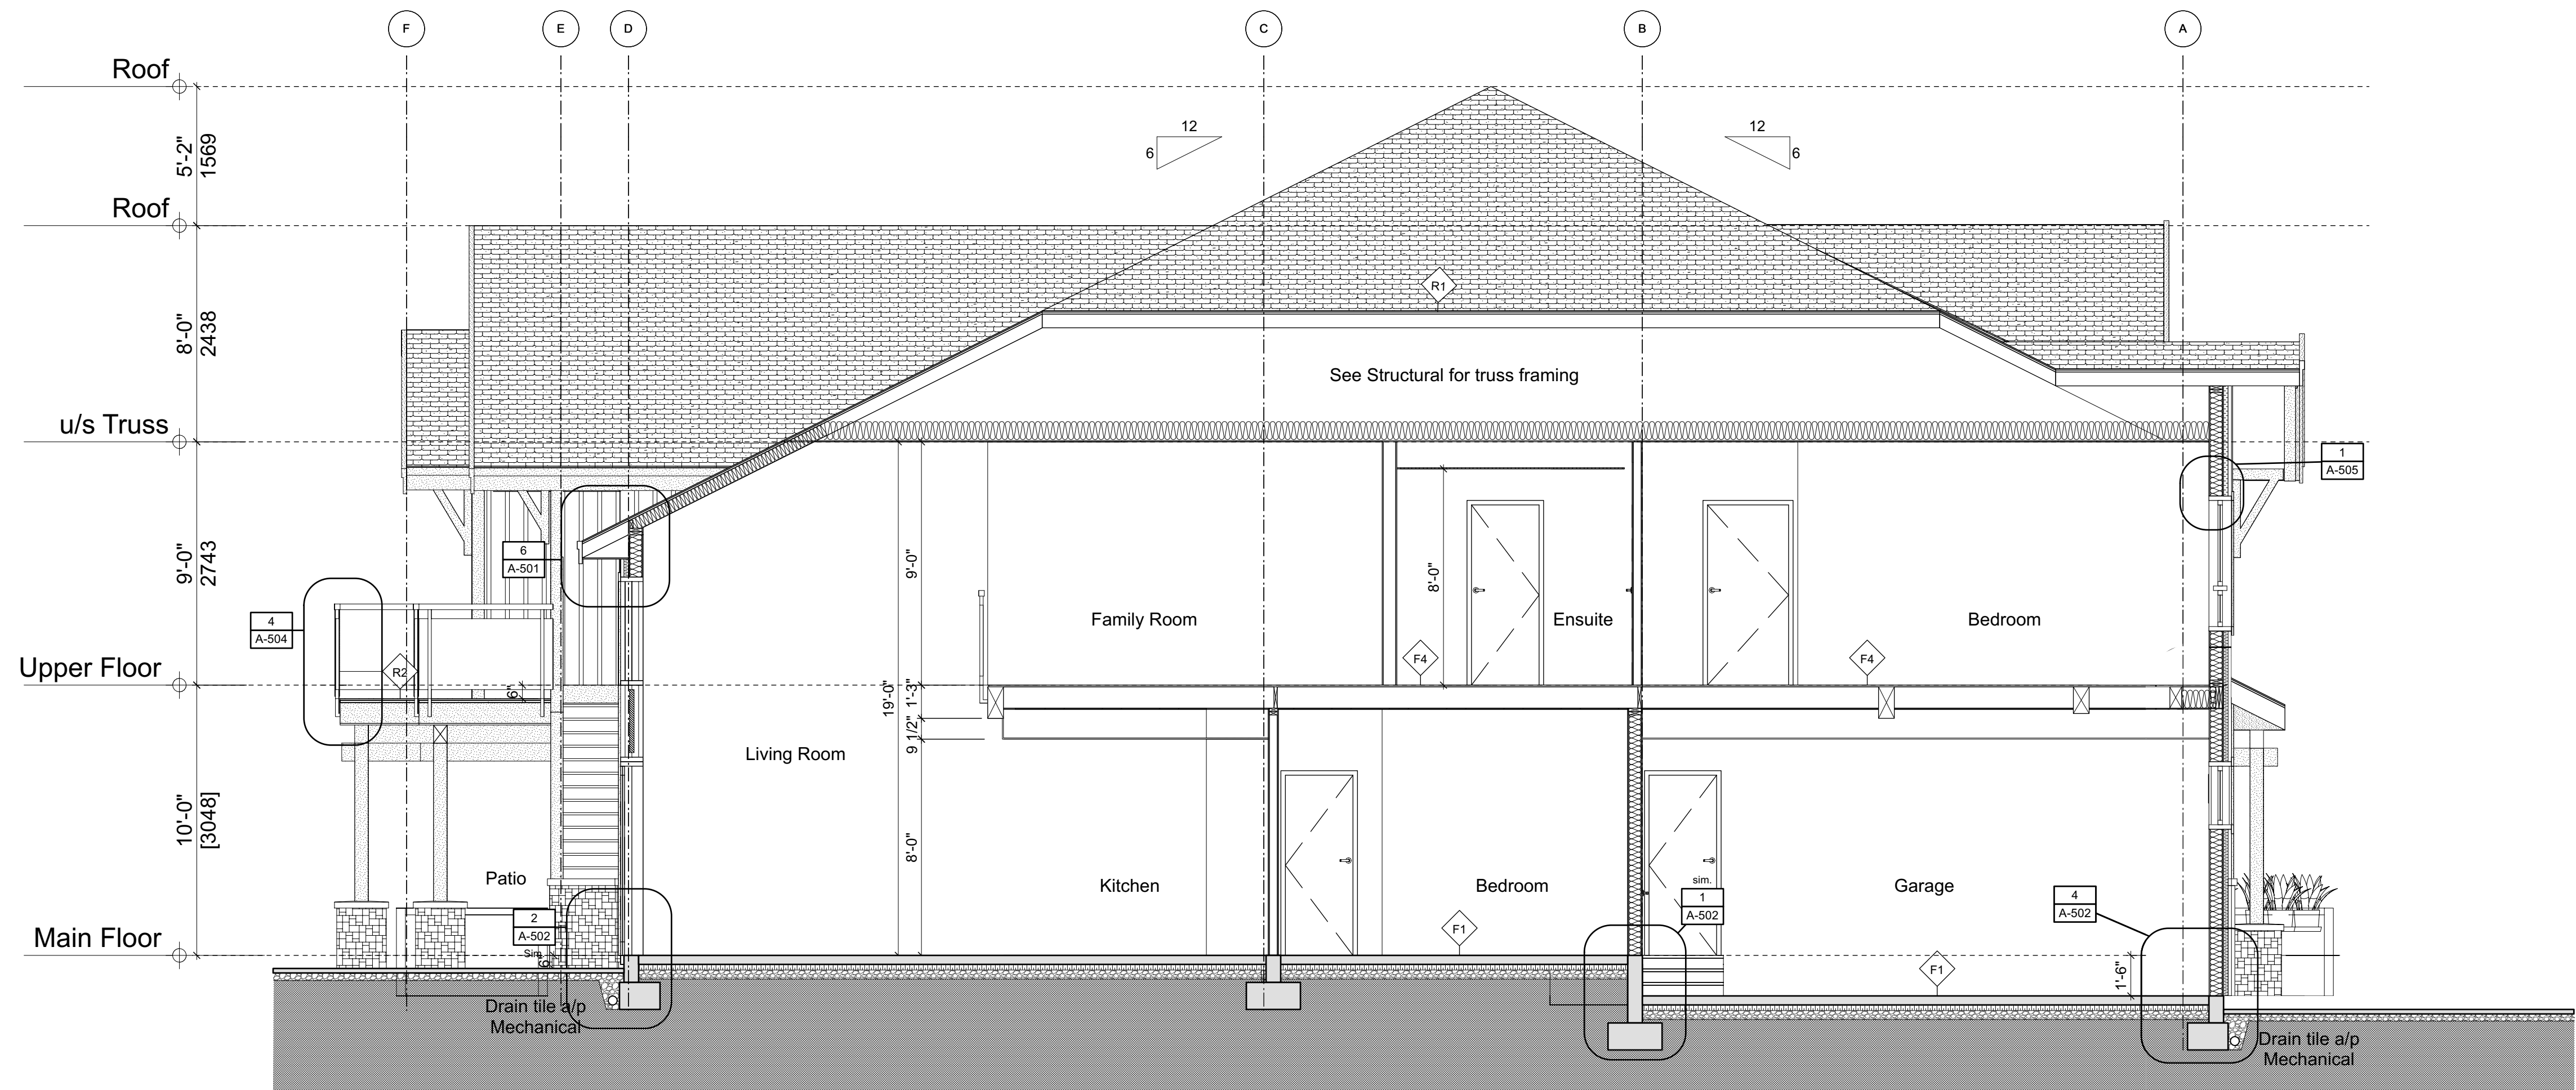

2 Section - BLDG 20 Duplex
Scale: 1/4" = 1'-0"

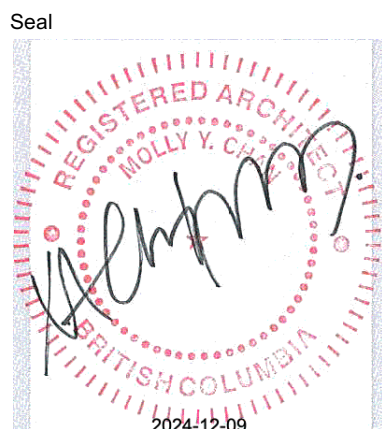

NSDA
ARCHITECTS

201-134 Abbott St
Vancouver BC
Canada V6B 2K4
T 604.669.1926
F 604.683.2241
info@nsda.bc.ca
www.nsda.bc.ca

Copyright Reserved. This plan and design is and at all times remains the exclusive property of NSDA Architects and cannot be used without the architect's written consent.

Project
Oliver's Landing
at Furry Creek
Fine Peace
Civic Address
63-72 Waterfront Drive
57-62 Beach Drive


Sheet Title
Sections-Building 20
Duplex

Project Number
22032


Scale
1/4" = 1'-0"

Sheet Number

A20-303

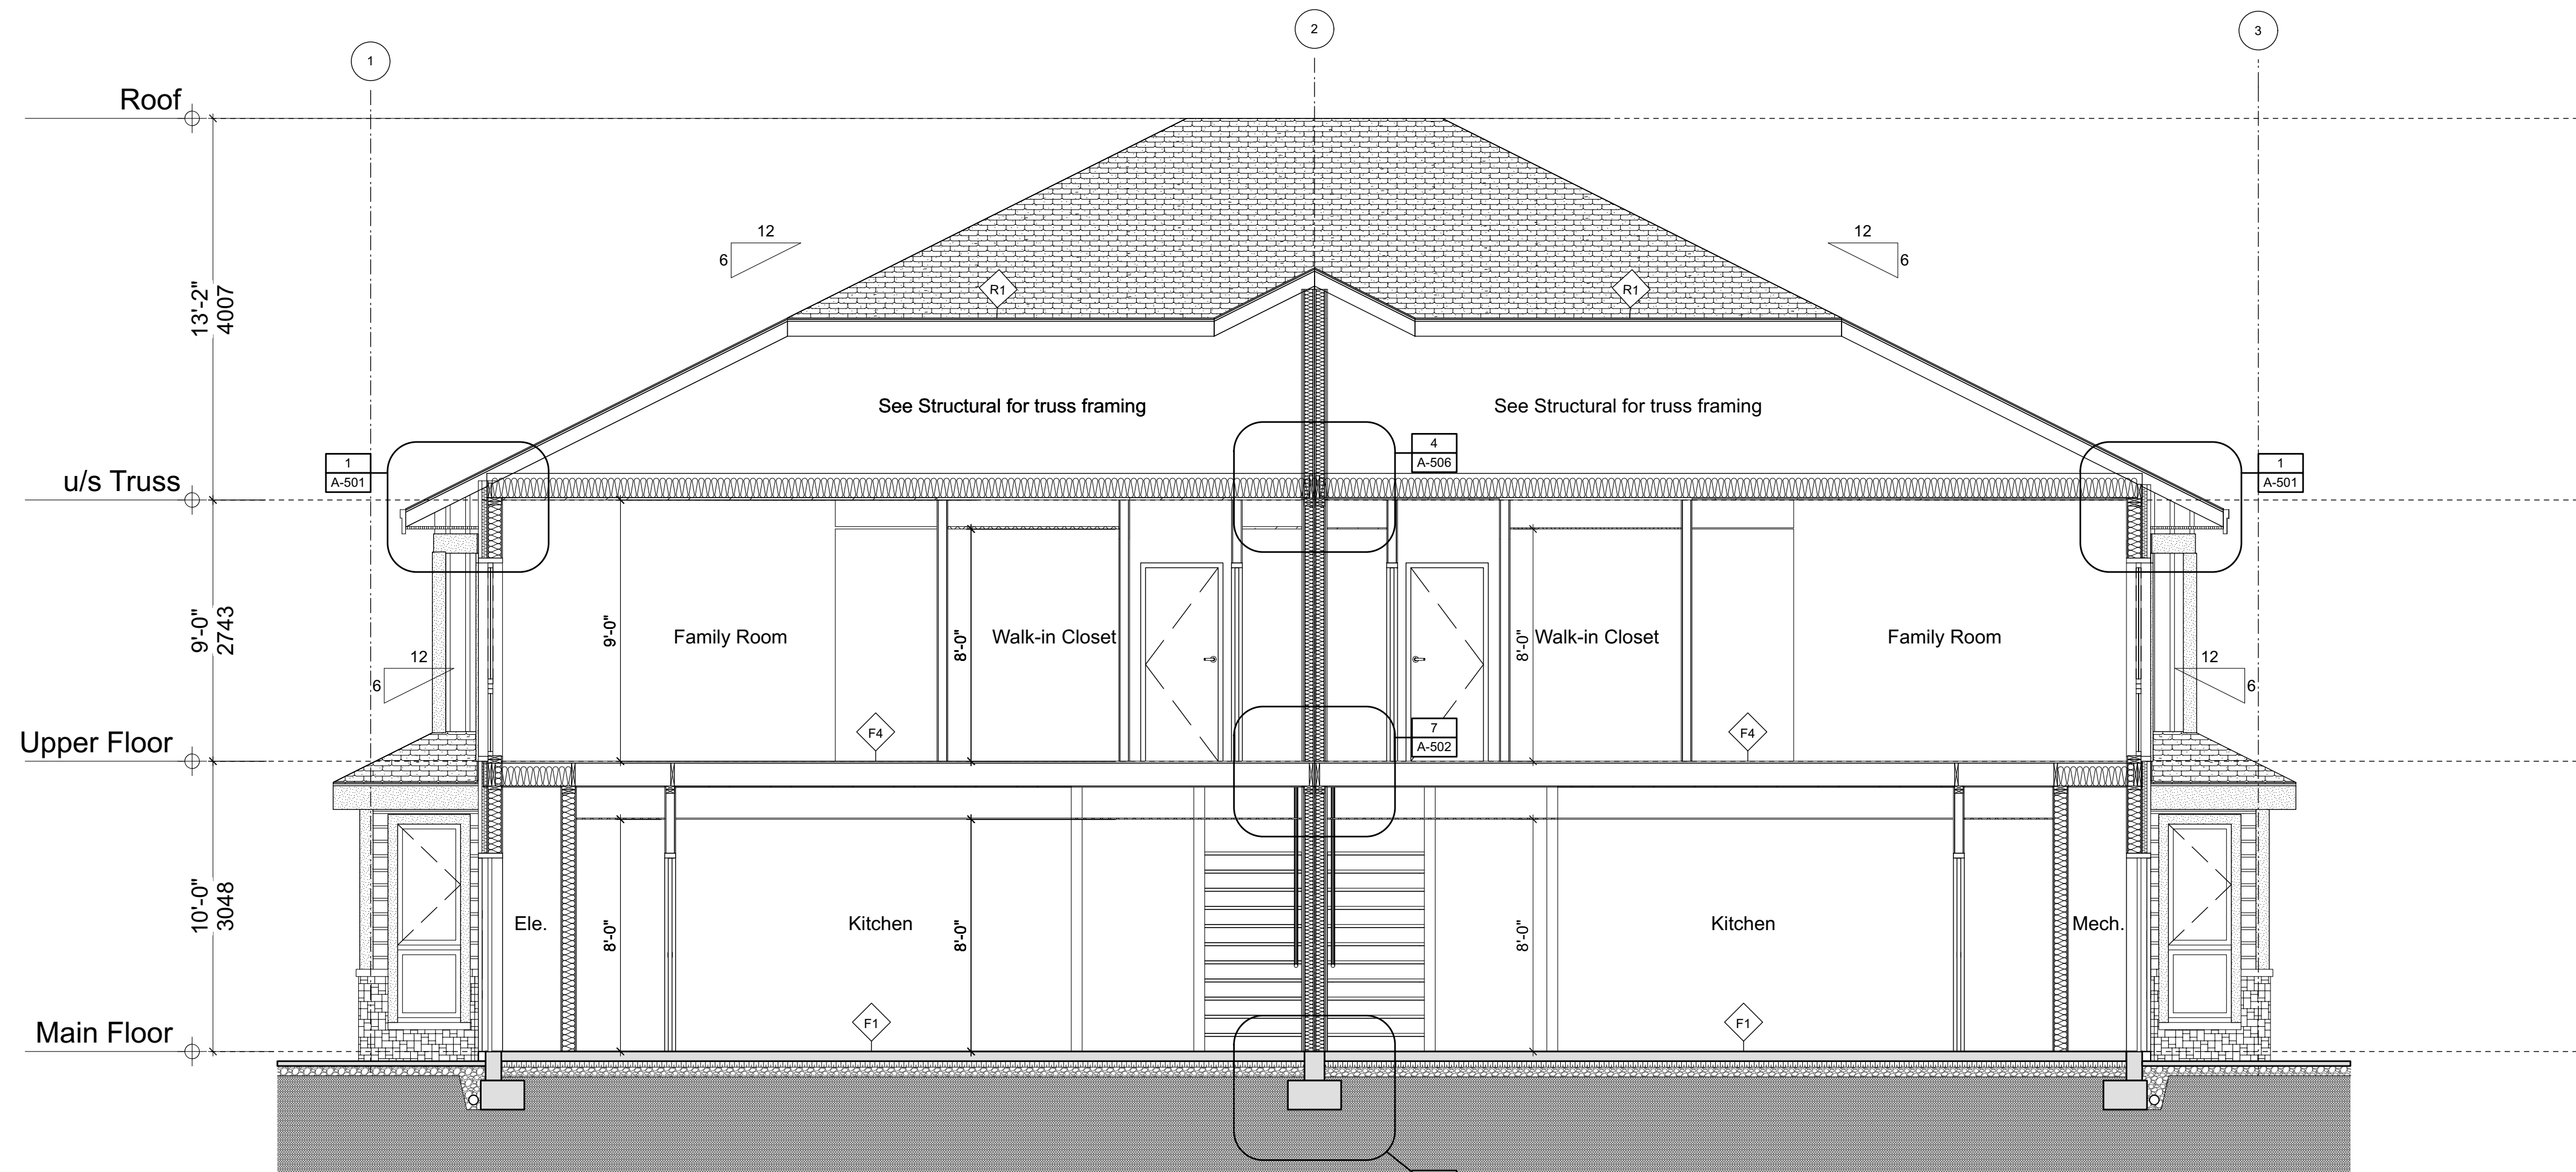


1 Section - BLDG 19 Duplex
Scale: 1/4" = 1'-0"

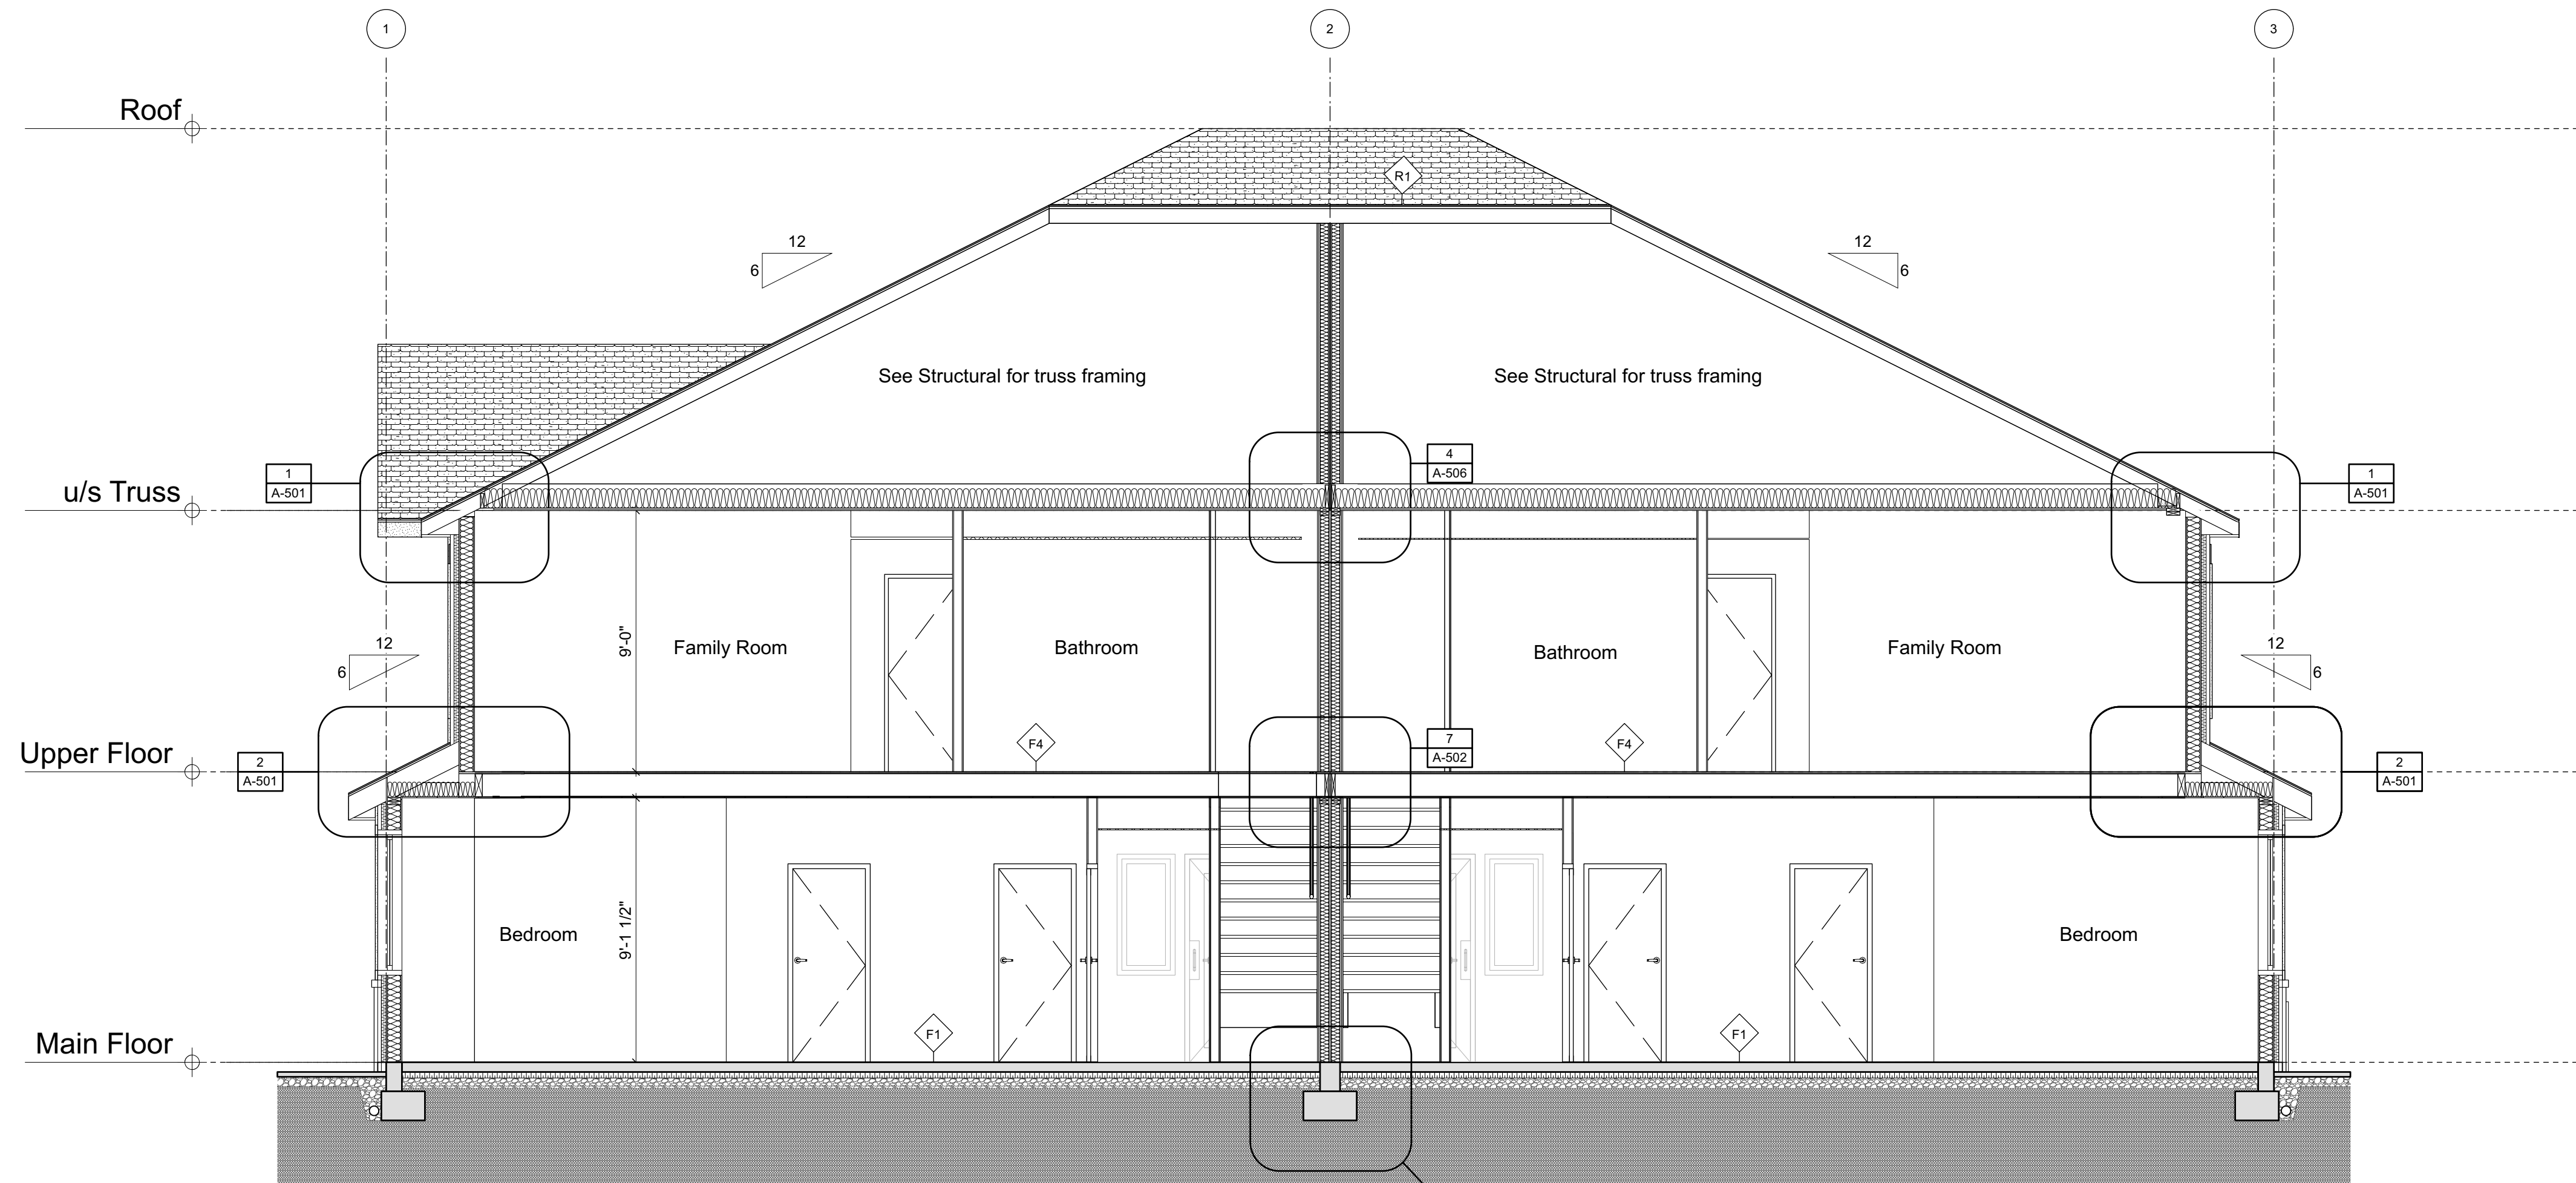

2 Section - BLDG 19 Duplex
Scale: 1/4" = 1'-0"

Seal

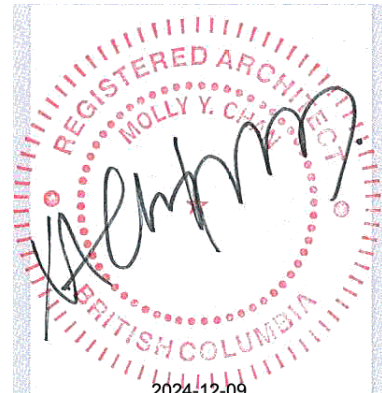

NSDA
ARCHITECTS

201-134 Abbott St
Vancouver BC
Canada V6B 2K4

T 604.669.1926
F 604.683.2241

info@nsda.bc.ca
www.nsda.bc.ca

Copyright Reserved. This plan and design is and at all times remains
the exclusive property of NSDA Architects and cannot be used
without the architect's written consent.

Project

Oliver's Landing
at Furry Creek
Fine Peace

Civic Address

63-72 Waterfront Drive
57-62 Beach Drive

Sheet Title

Sections-Building 20
Duplex

Project Number



22032

Scale

1/4" = 1'-0"


Sheet Number

A20-304

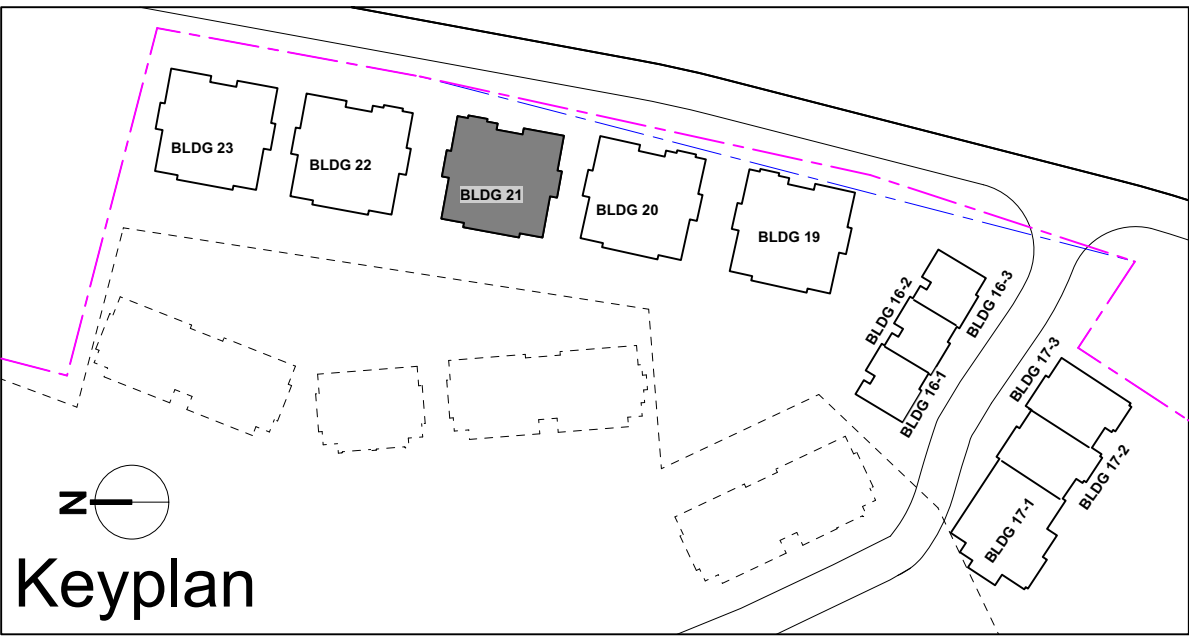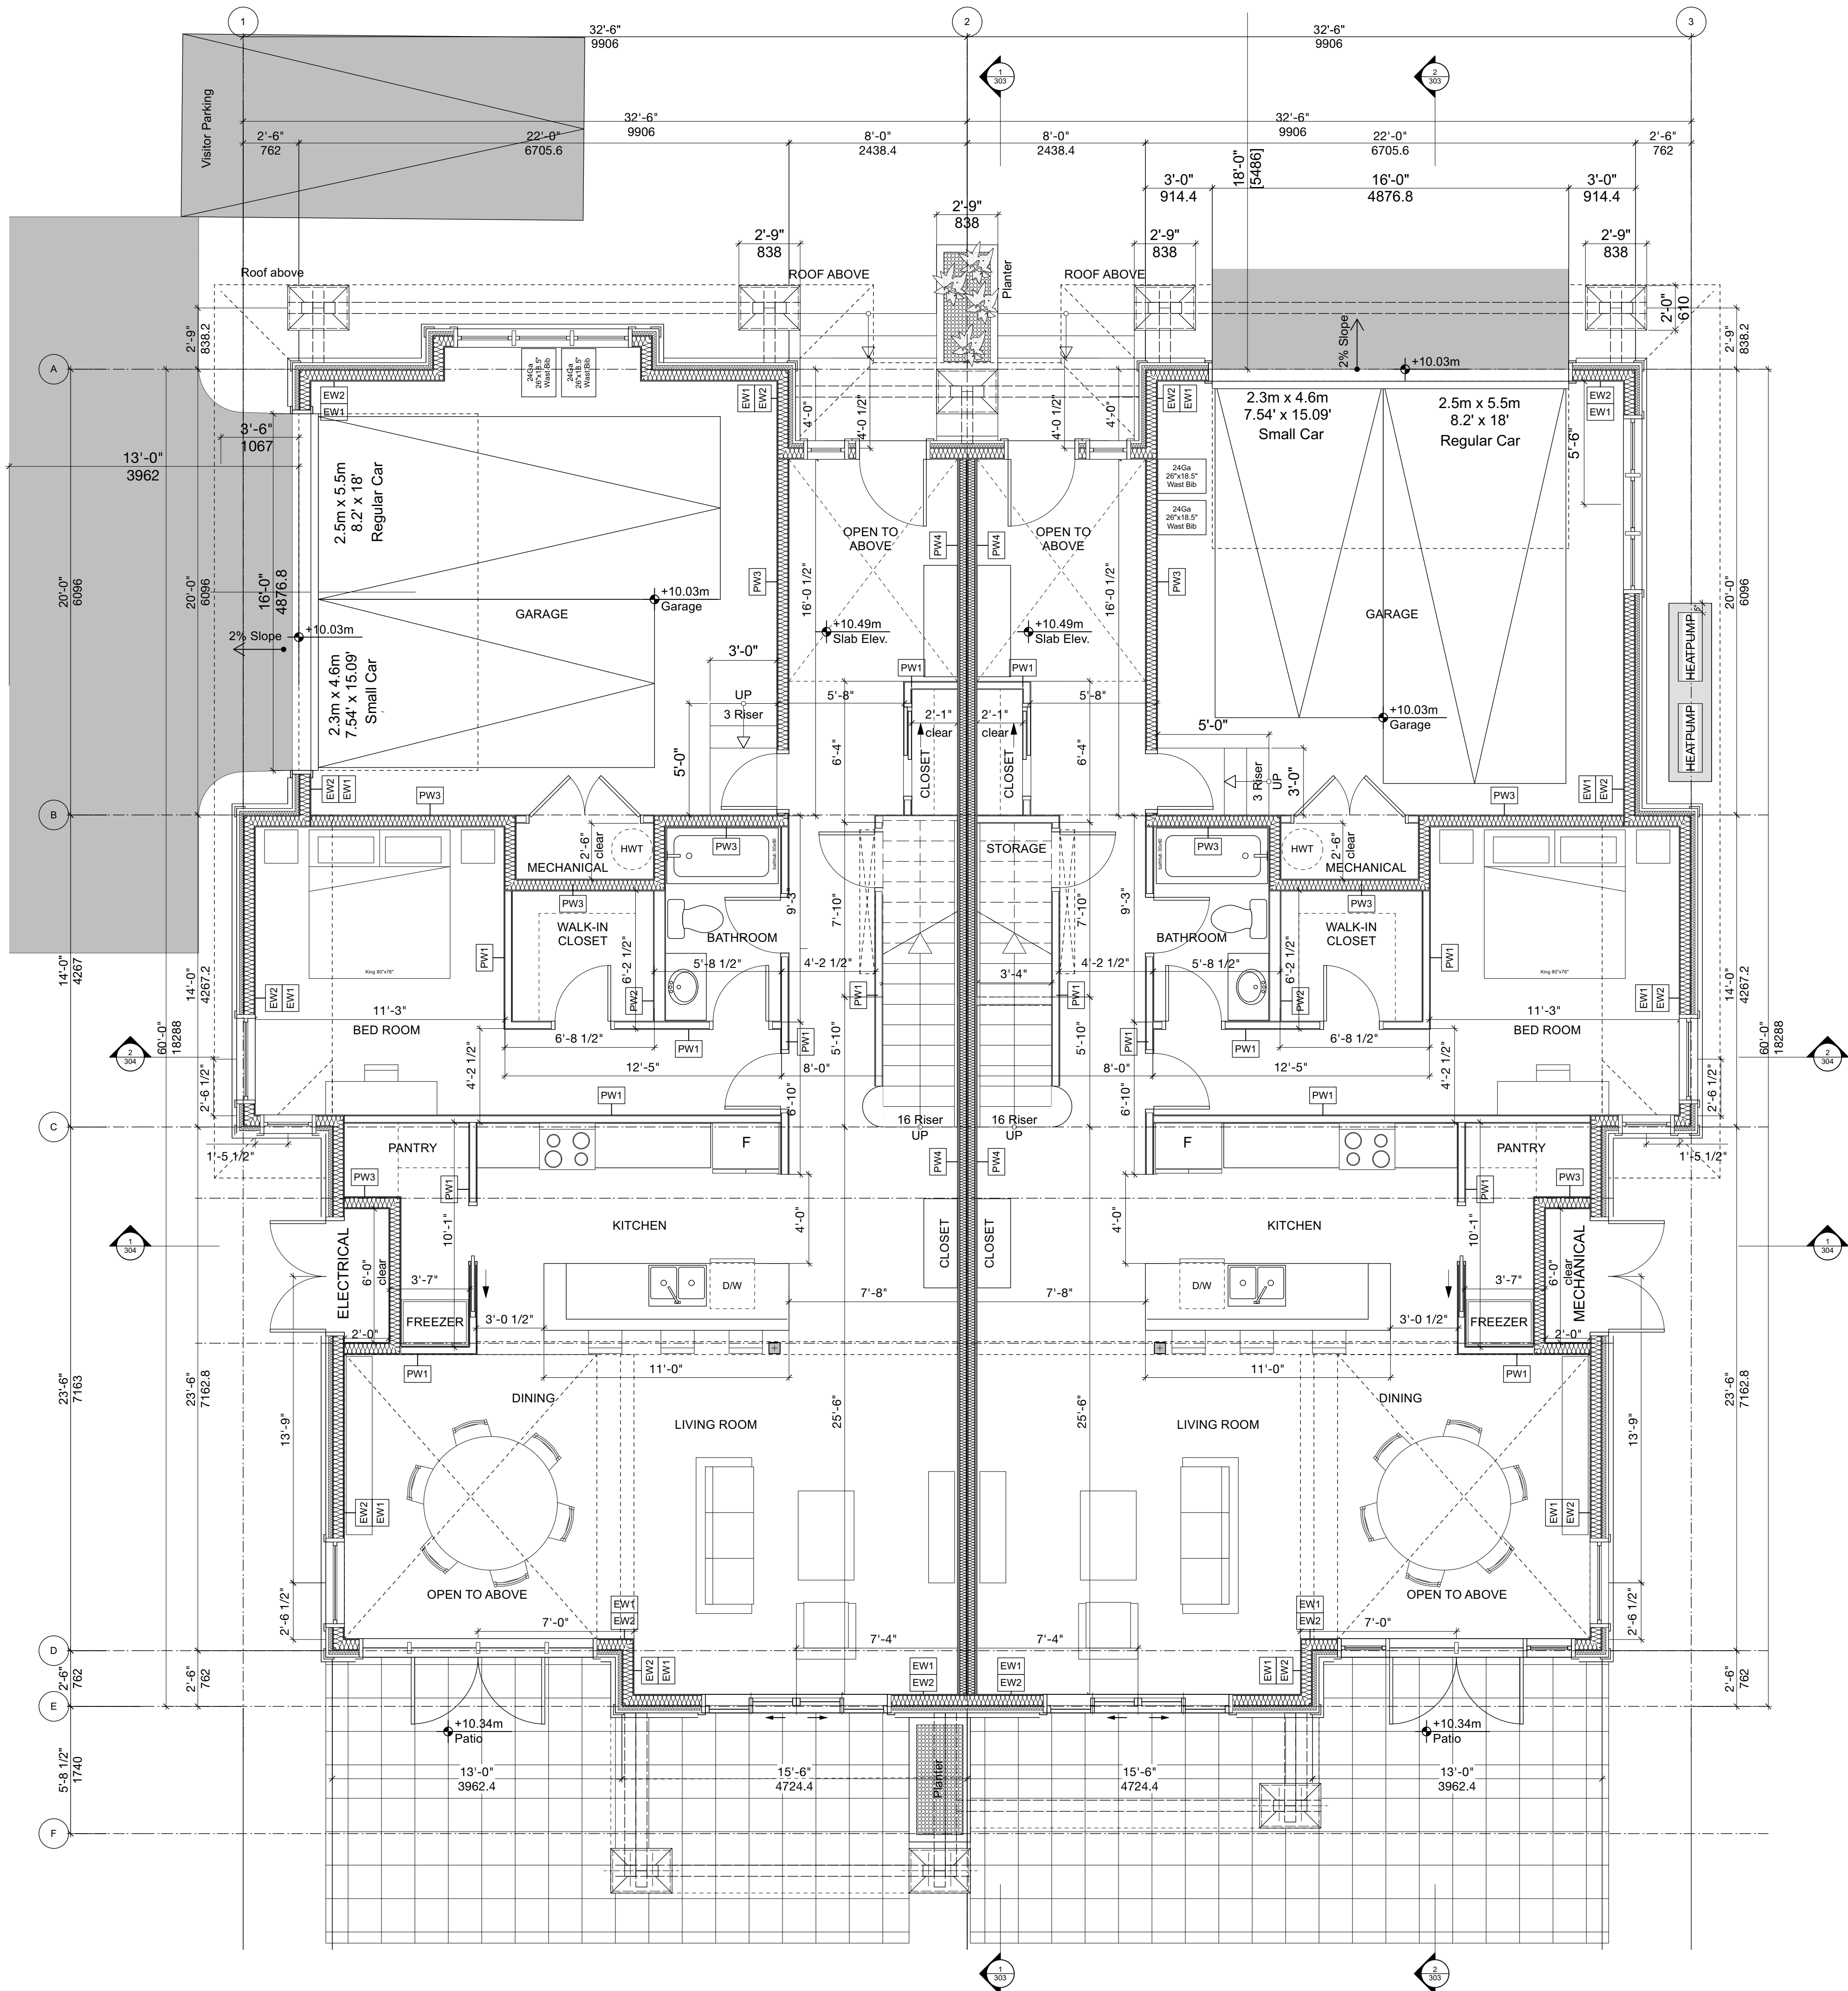

Consultants

2022-11-09 Issued for Review
2022-11-23 Issued for Review
2024-03-15 Issued for Building Permit
2024-12-10 Issued for Form, Character DP

 

Seal



NSDA
ARCHITECTS

201-134 Abbott St
Vancouver, BC
Canada V6B 2K4
T 604.669.1926
F 604.683.2241
info@nsda.bc.ca
www.nsda.bc.ca

Copyright Reserved. This plan and design is and at all times remains the exclusive property of NSDA Architects and cannot be used without the architects' written consent.

Project
**Oliver's Landing
at Furry Creek
Fine Peace**

Civic Address
**63-72 Waterfront Drive
57-62 Beach Drive**



Sheet Title
Level 1 Plan-Building 21

Duplex

Project Number
22032

Scale
1/4" = 1'-0"

Sheet Number
A21-102

 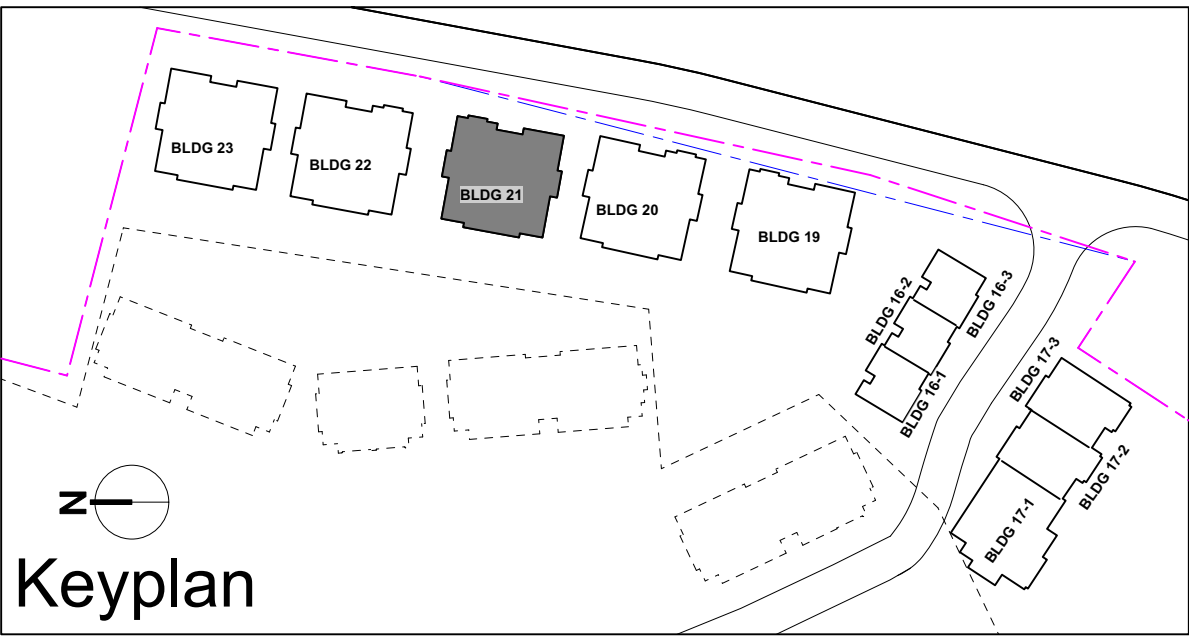

Seal



NSDA
ARCHITECTS

201-134 Abbott St
Vancouver BC
Canada V6B 2K4
T 604.669.1926
F 604.683.2241
info@nsda.bc.ca
www.nsda.bc.ca

Copyright Reserved. This plan and design is and at all times remains the exclusive property of NSDA Architects and cannot be used without the architects' written consent.

Project
**Oliver's Landing
at Furry Creek
Fine Peace**

Civic Address
**63-72 Waterfront Drive
57-62 Beach Drive**

Sheet Title
Level 2 Plan-Building 21


Duplex



Project Number
22032

Scale
1/4" = 1'-0"

Sheet Number

A21-103

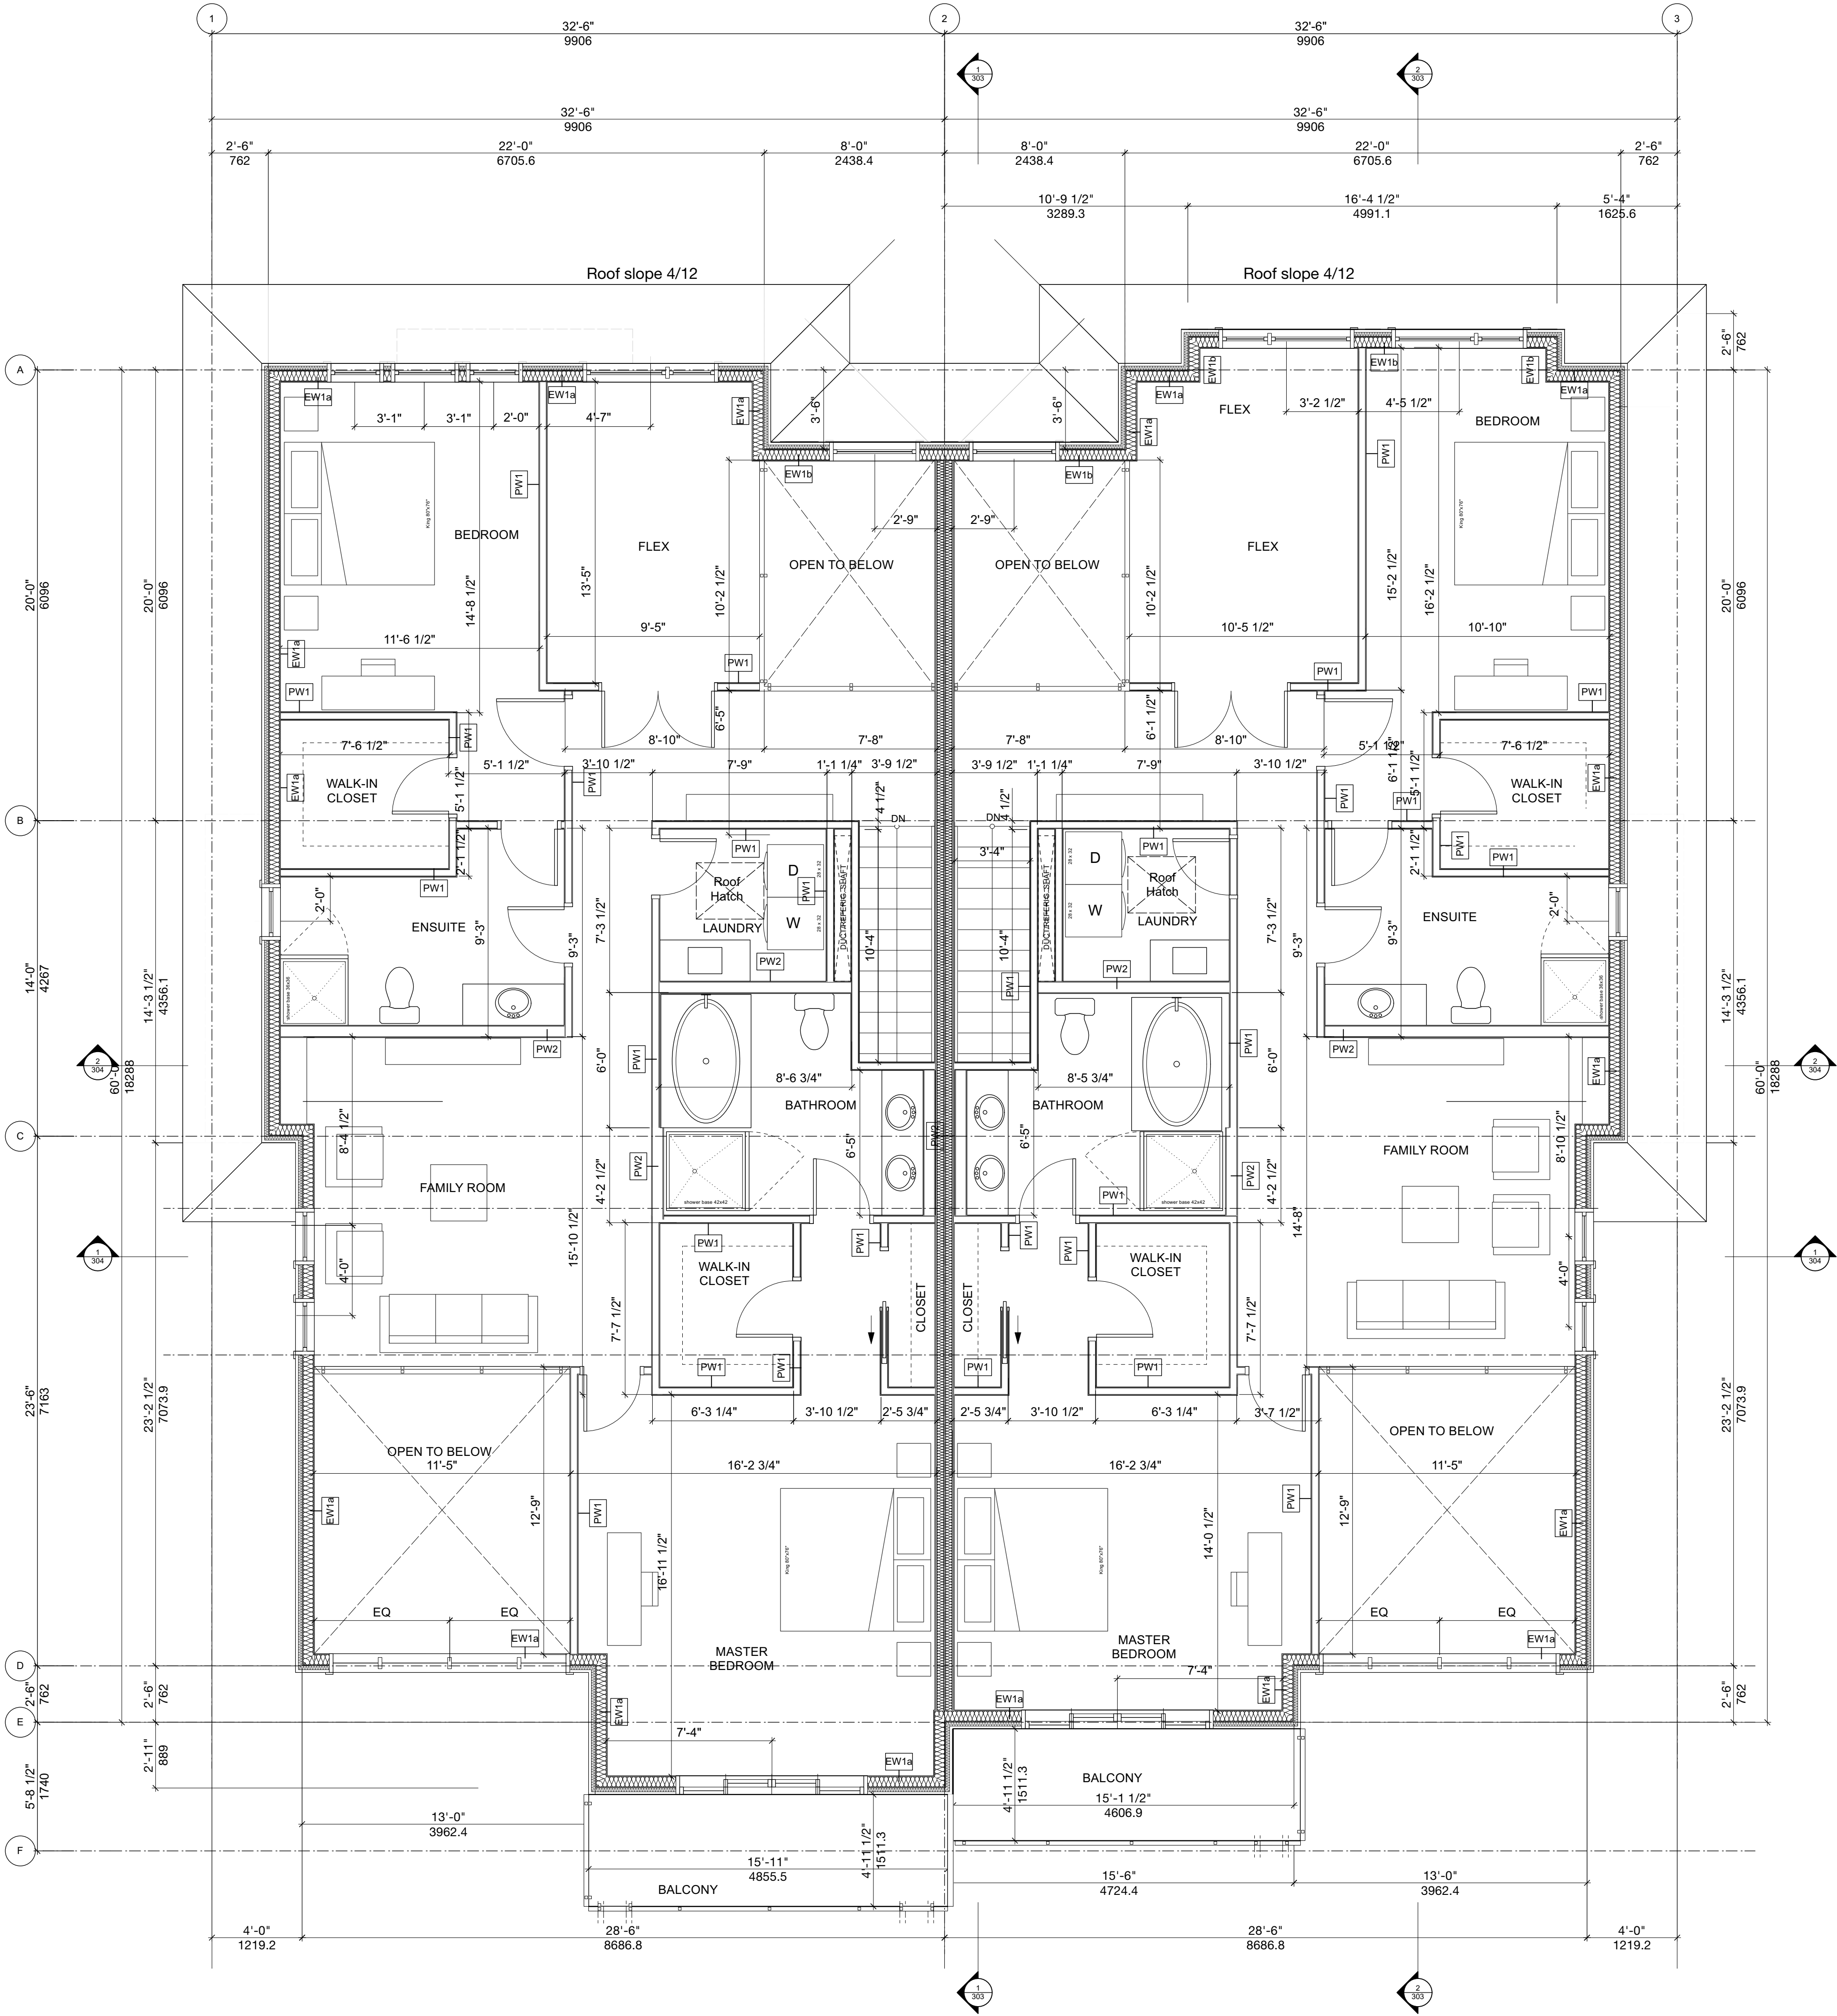

 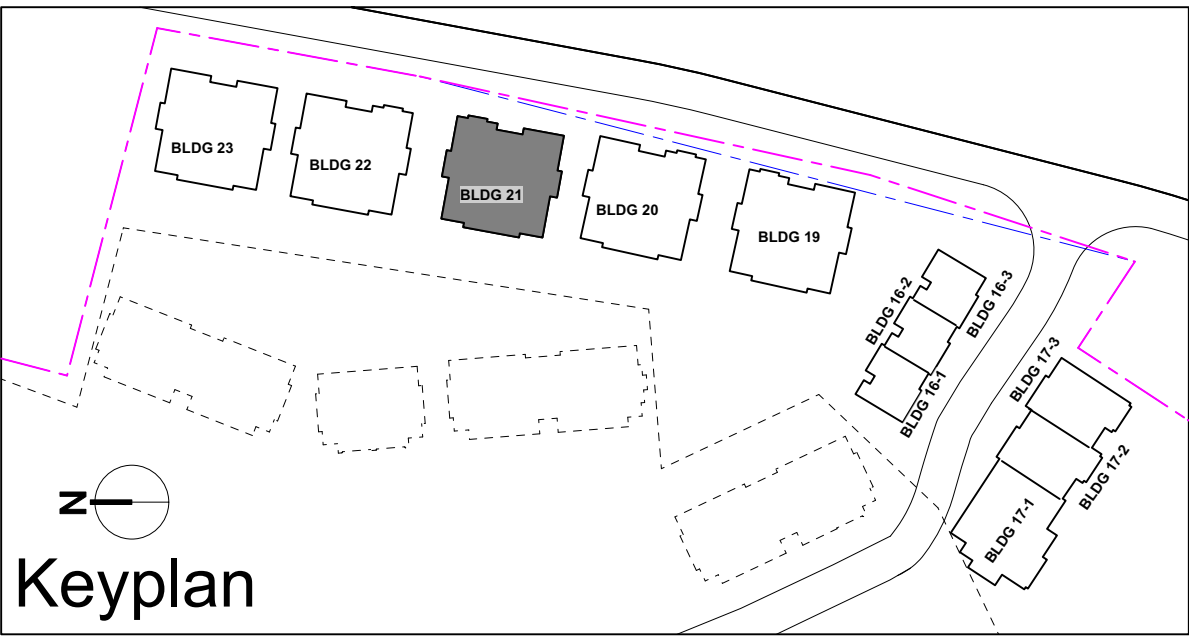

Seal



NSDA
ARCHITECTS

201-134 Abbott St
Vancouver BC
Canada V6B 2K4

T 604.669.1926
F 604.683.2241

info@nsda.bc.ca
www.nsda.bc.ca

Copyright Reserved. This plan and design is and at all times remains the exclusive property of NSDA Architects and cannot be used without the architect's written consent.

Project

**Oliver's Landing
at Furry Creek
Fine Peace**

Civic Address

**63-72 Waterfront Drive
57-62 Beach Drive**

Sheet Title

**Roof Plan-Building 21
Duplex**

Project Number


22032

Scale

1/4" = 1'-0"


Sheet Number

A21-104


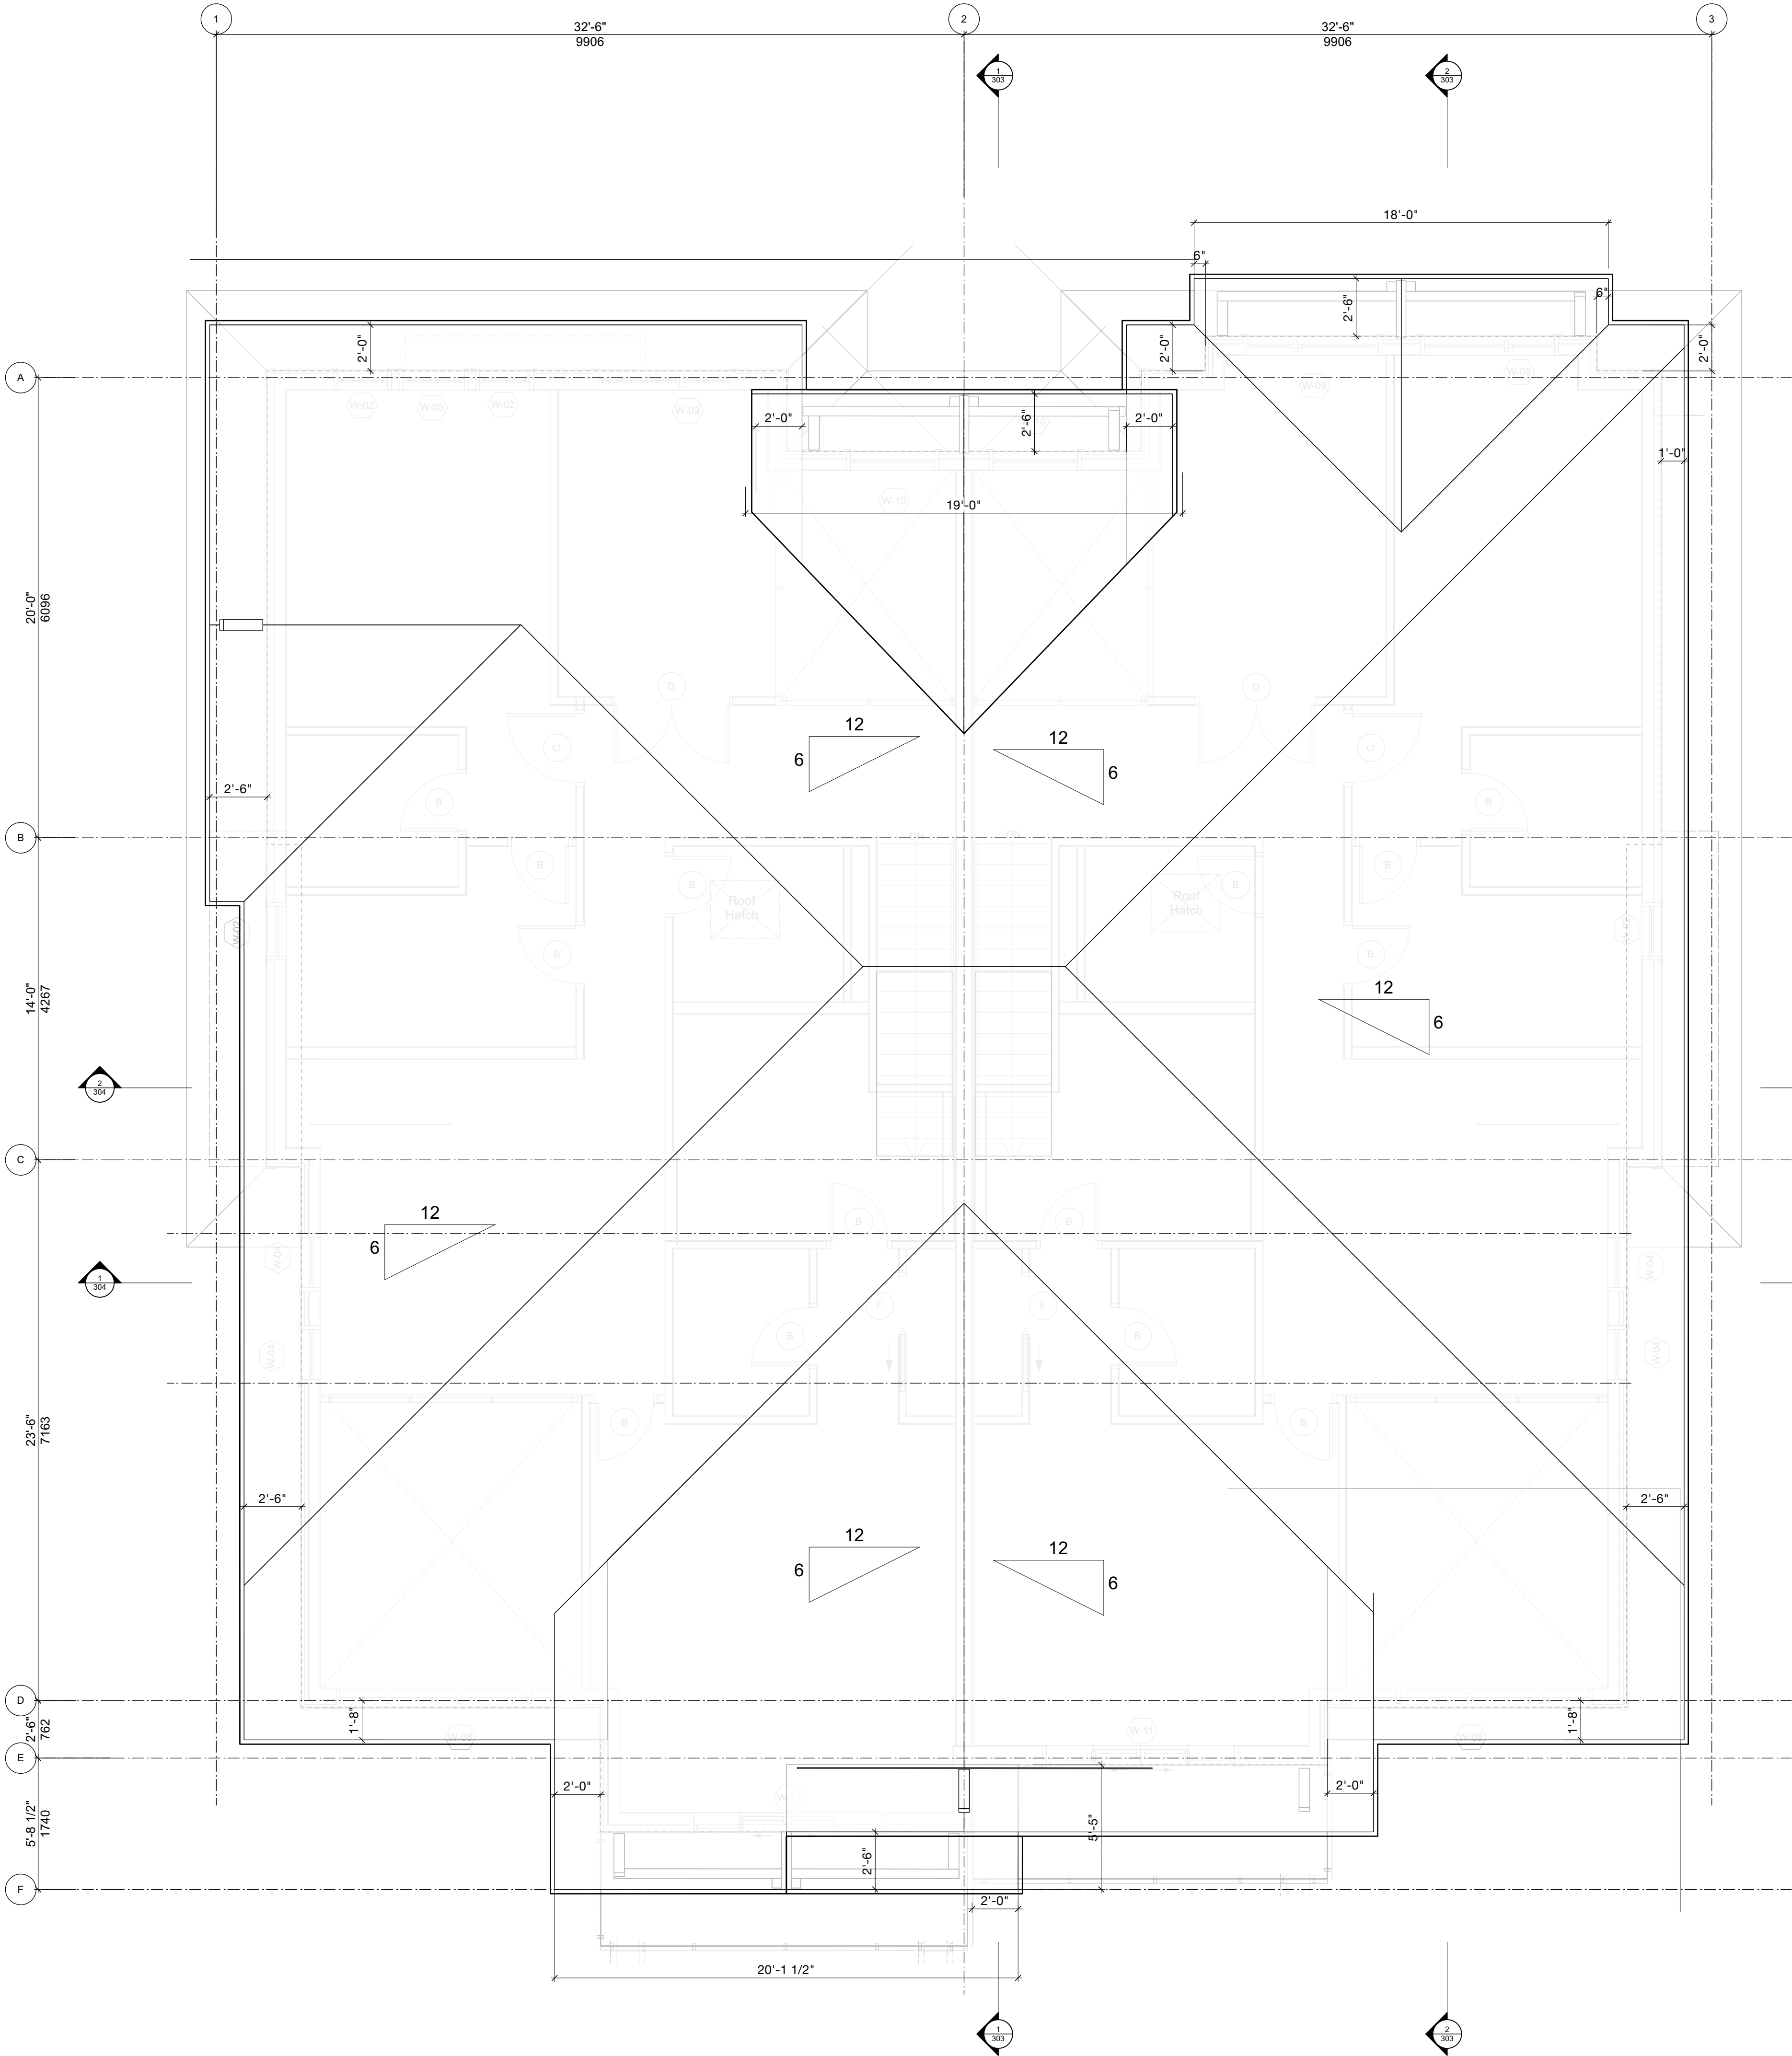


2022-11-09
2022-11-23
2024-03-15
2024-12-10

Issued for Review
Issued for Review
Issued for Building Permit
Issued for Form, Character DP

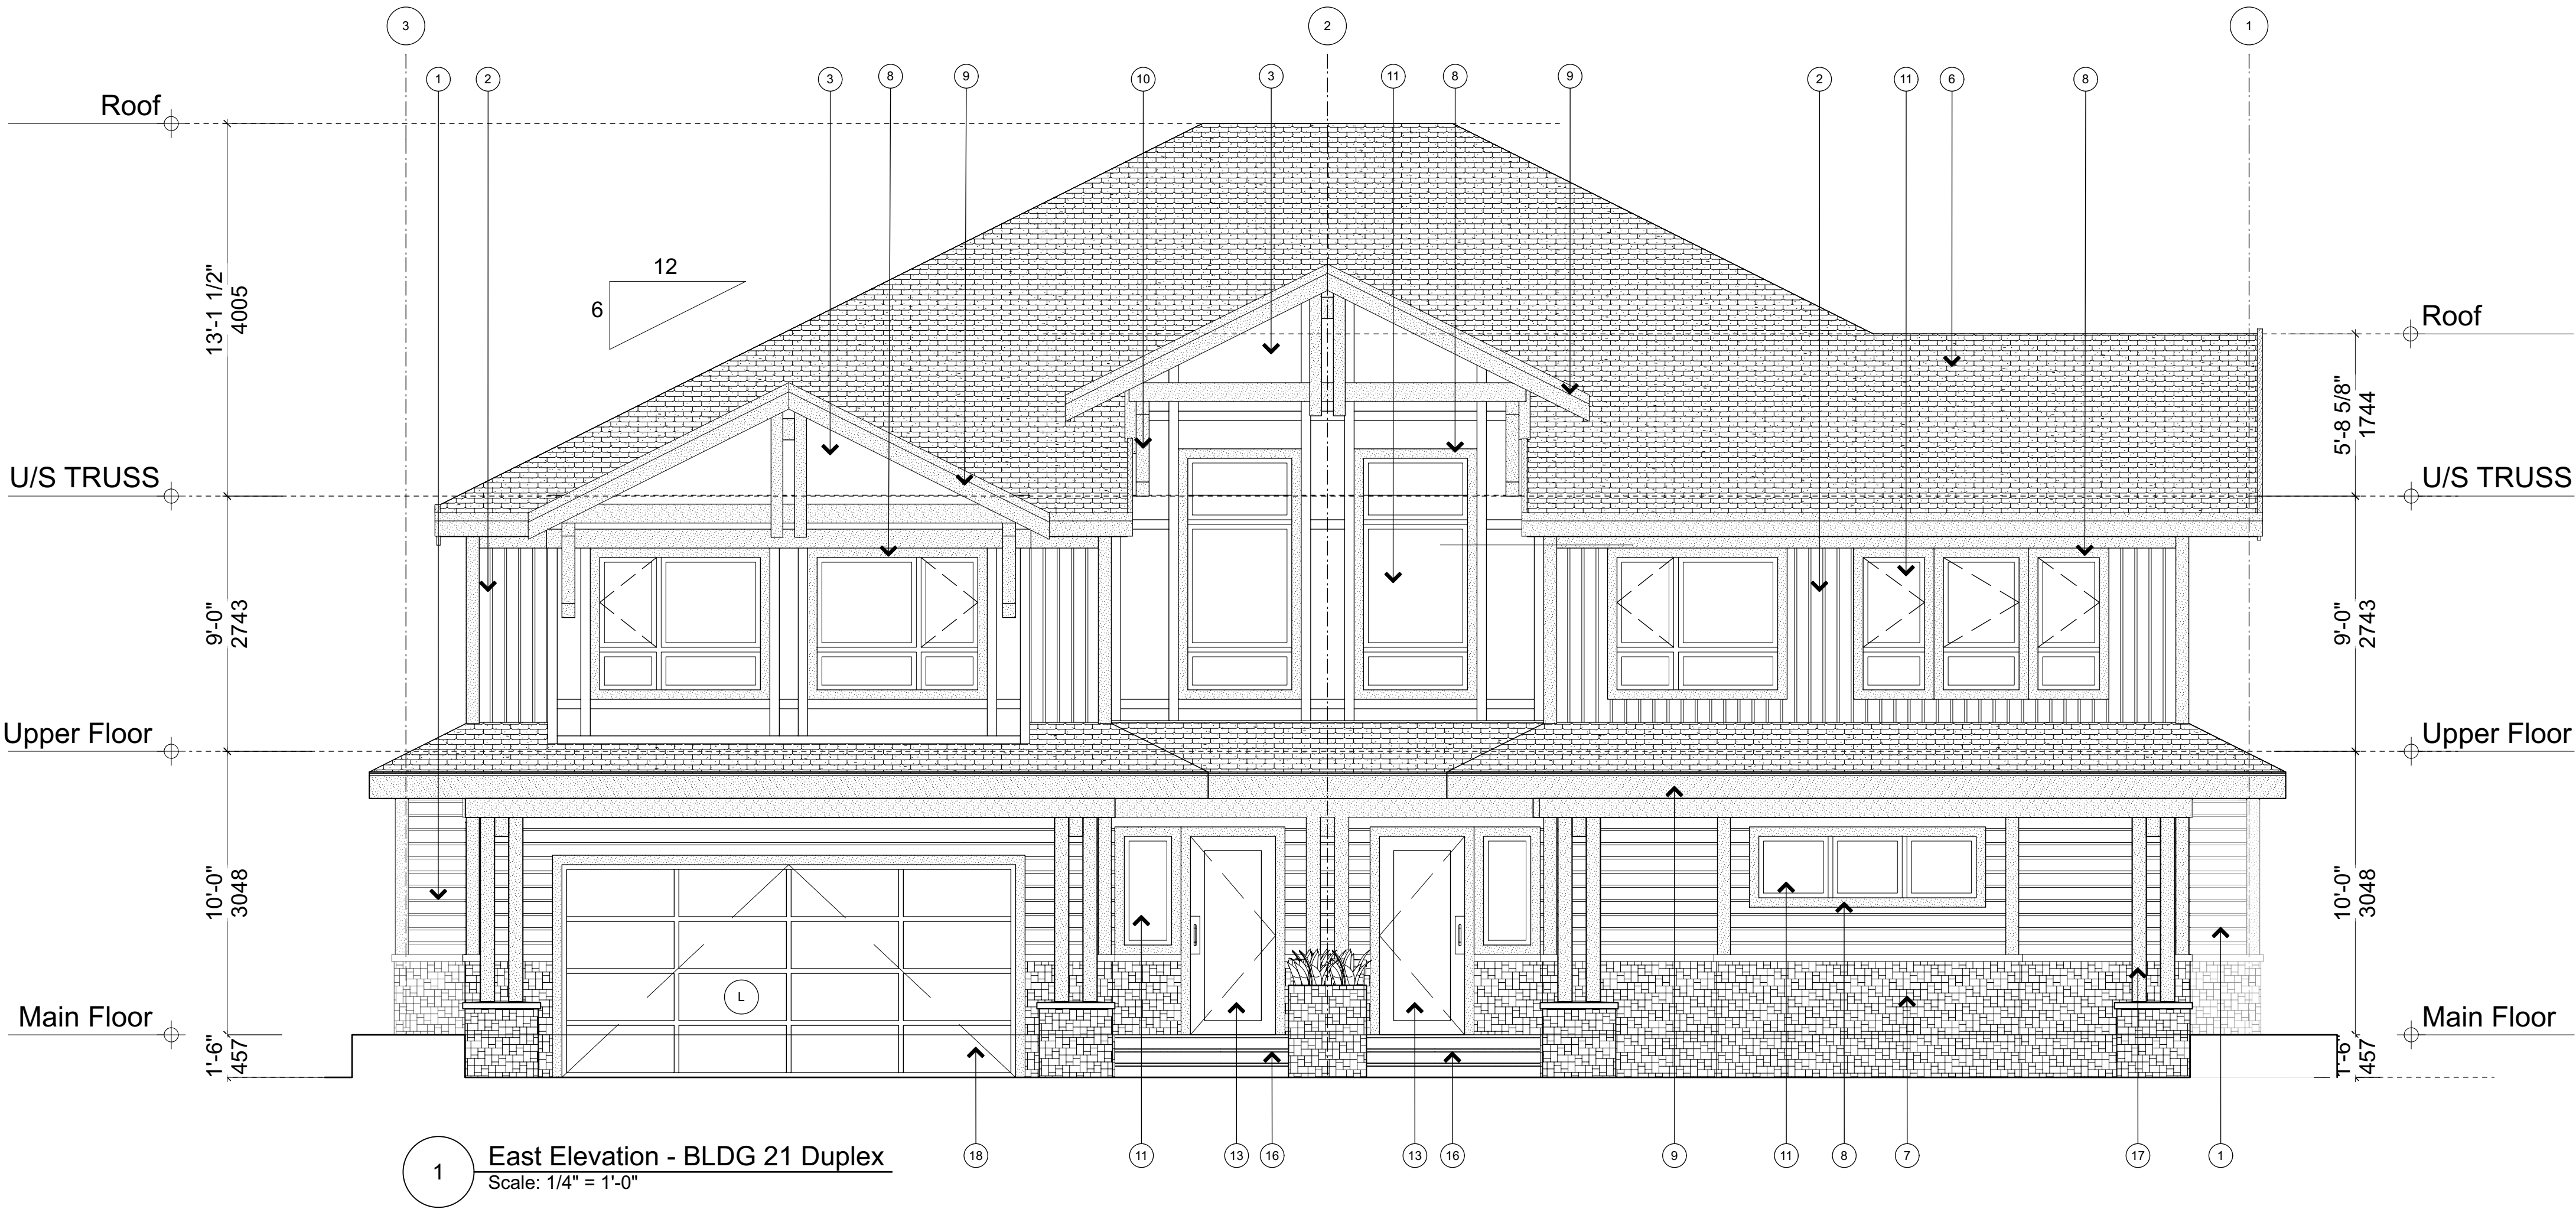

Materials	
1	Hardie Siding Horizontal Lap
2	Hardie Board & Batten
3	Hardie Panel
4	Hardie Trim
5	Hardie Siding Shingles
6	Asphalt Shingles Roof
7	Cultured Stone
8	Wood Trim
9	Wood Fascia Board
10	Wood Bracket
11	Double-Glazed Vinyl Frame windows/ Fiberglass Glazed Doors
12	Vinyl Sliding Door
13	Main Entry Door/ Fiberglass glazed
14	Aluminum Railing
15	Privacy Screen
16	Concrete Stair
17	Wood Post
18	Overhead Garage Door with Glazing Panel
19	Wood Panel

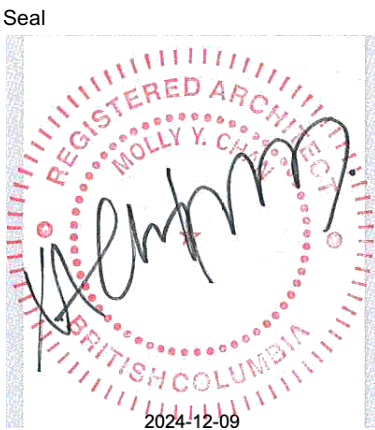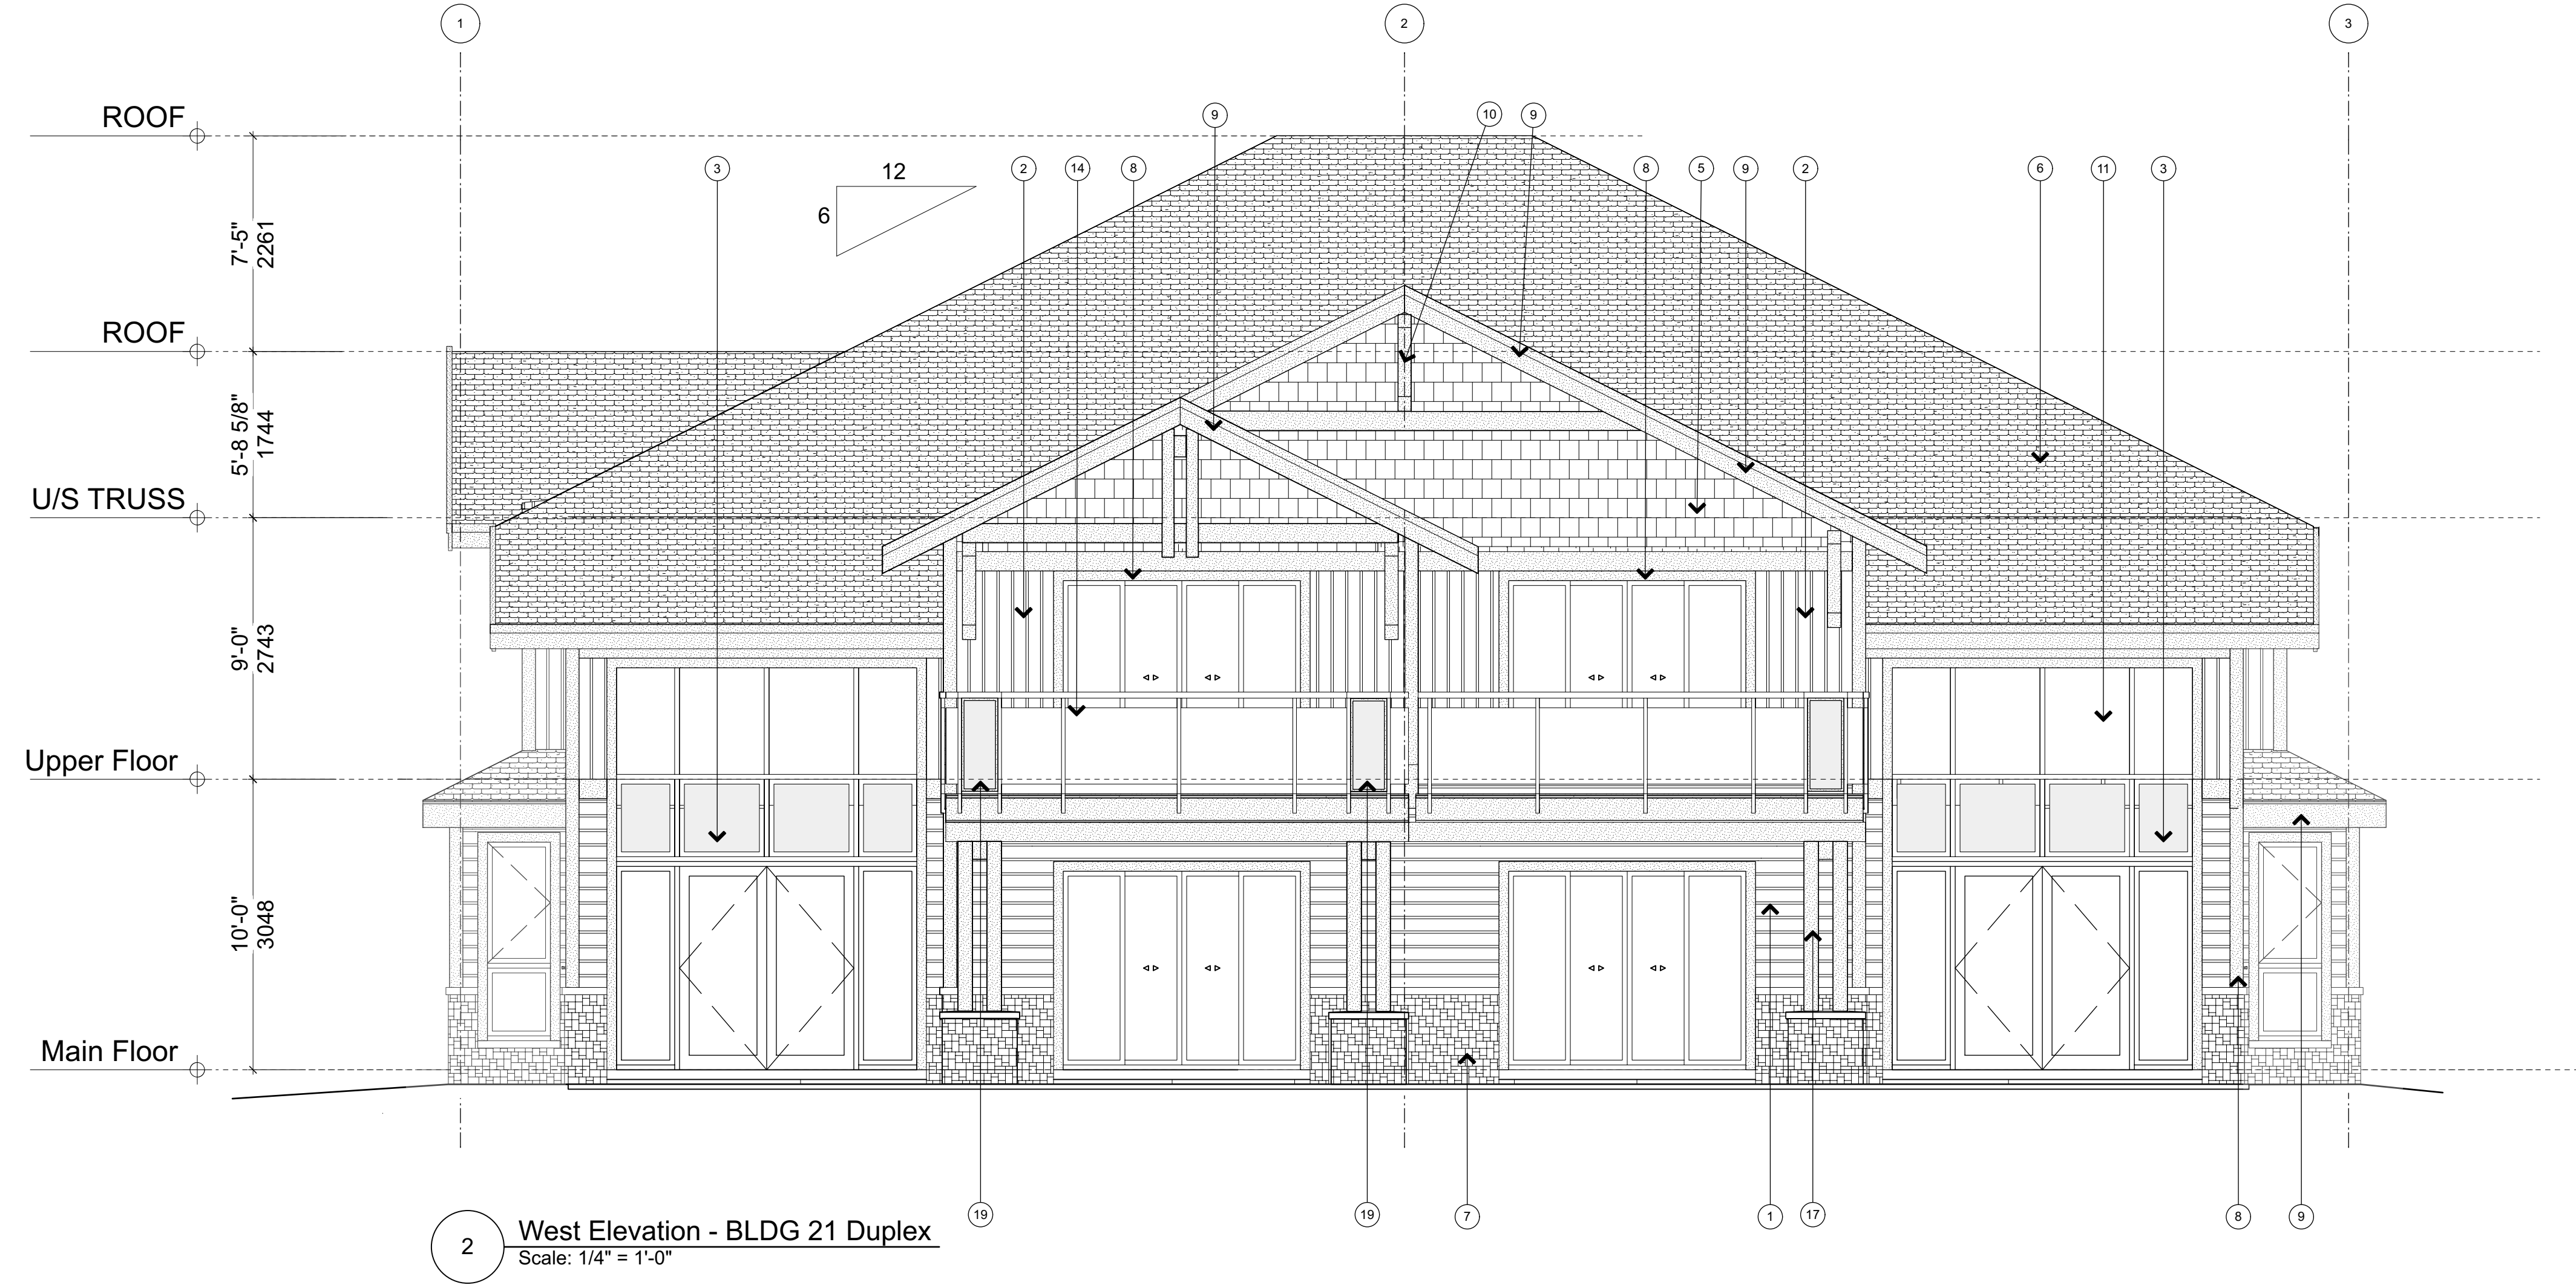

NSDA
ARCHITECTS

201-134 Abbott St
Vancouver BC
Canada V6B 2K4
T 604.669.1926
F 604.683.2241
info@nsda.bc.ca
www.nsda.bc.ca

Copyright Reserved. This plan and design is and at all times remains
the exclusive property of NSDA Architects and cannot be used
without the architects' written consent.

Project
Oliver's Landing
at Furry Creek
Fine Peace

Civic Address
63-72 Waterfront Drive
57-62 Beach Drive


Sheet Title
East / West Elevations
BLDG 21

Project Number
22032

Scale
1/4" = 1'-0"


Sheet Number

A21-301

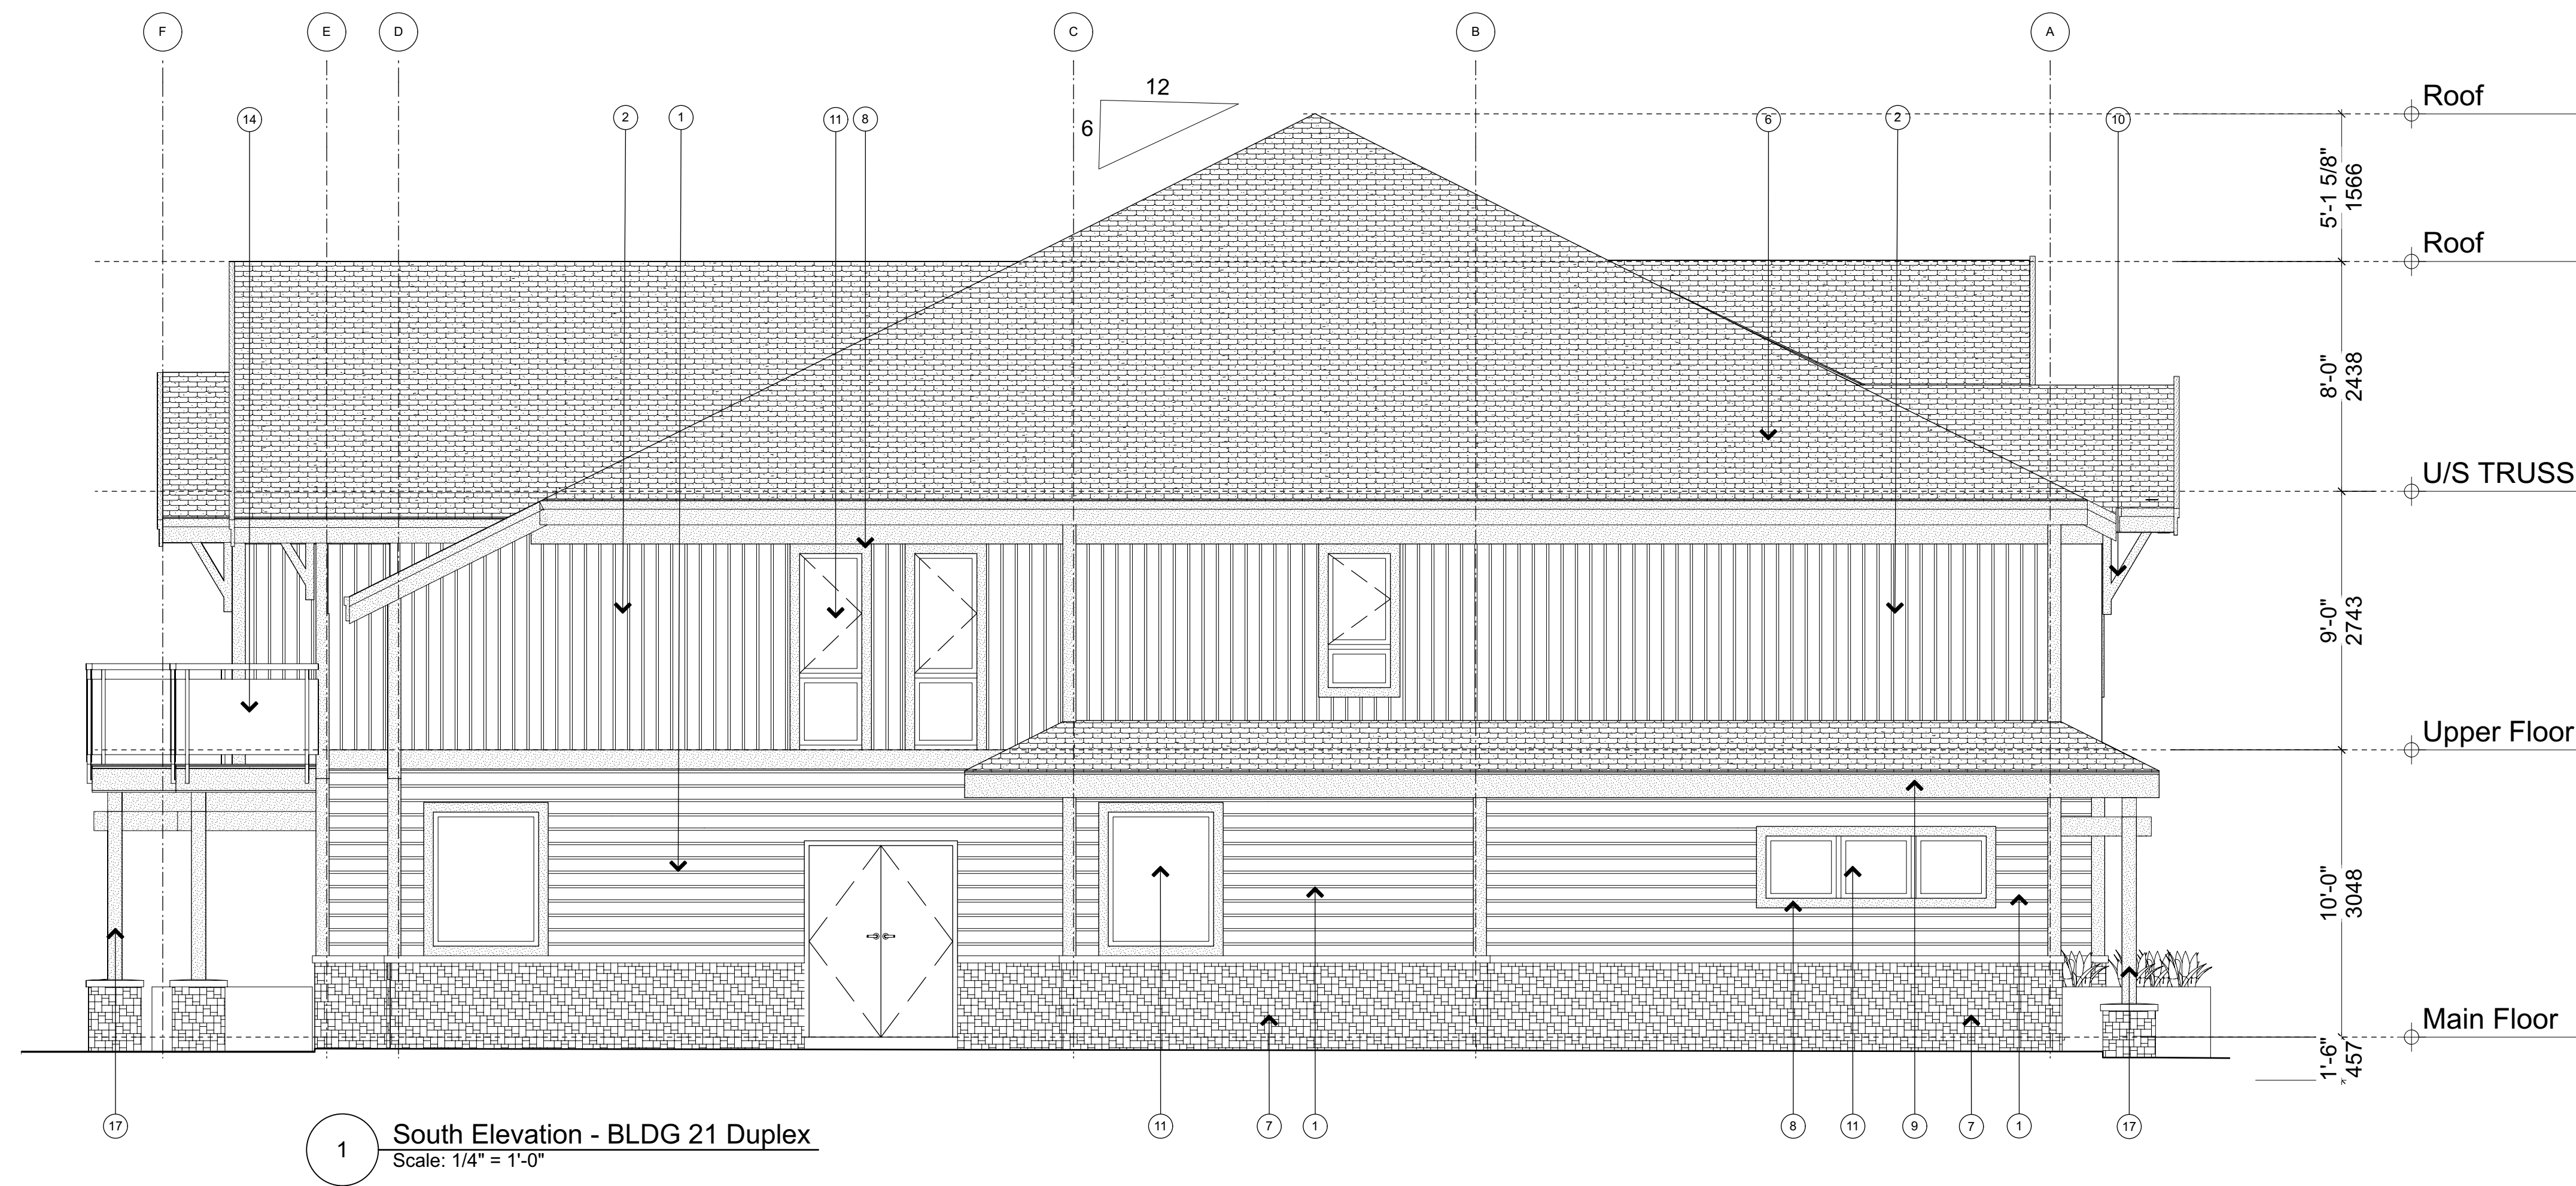


1 South Elevation - BLDG 21 Duplex
Scale: 1/4" = 1'-0"

Materials	
1	Hardie Siding Horizontal Lap
2	Hardie Board & Batten
3	Hardie Panel
4	Hardie Trim
5	Hardie Siding Shingles
6	Asphalt Shingles Roof
7	Cultured Stone
8	Wood Trim
9	Wood Fascia Board
10	Wood Bracket
11	Double-Glazed Vinyl Frame windows/ Fiberglass Glazed Doors
12	Vinyl Sliding Door
13	Main Entry Door/ Fiberglass glazed
14	Aluminum Railing
15	Privacy Screen
16	Concrete Stair
17	Wood Post
18	Overhead Garage Door with Glazing Panel
19	Wood Panel

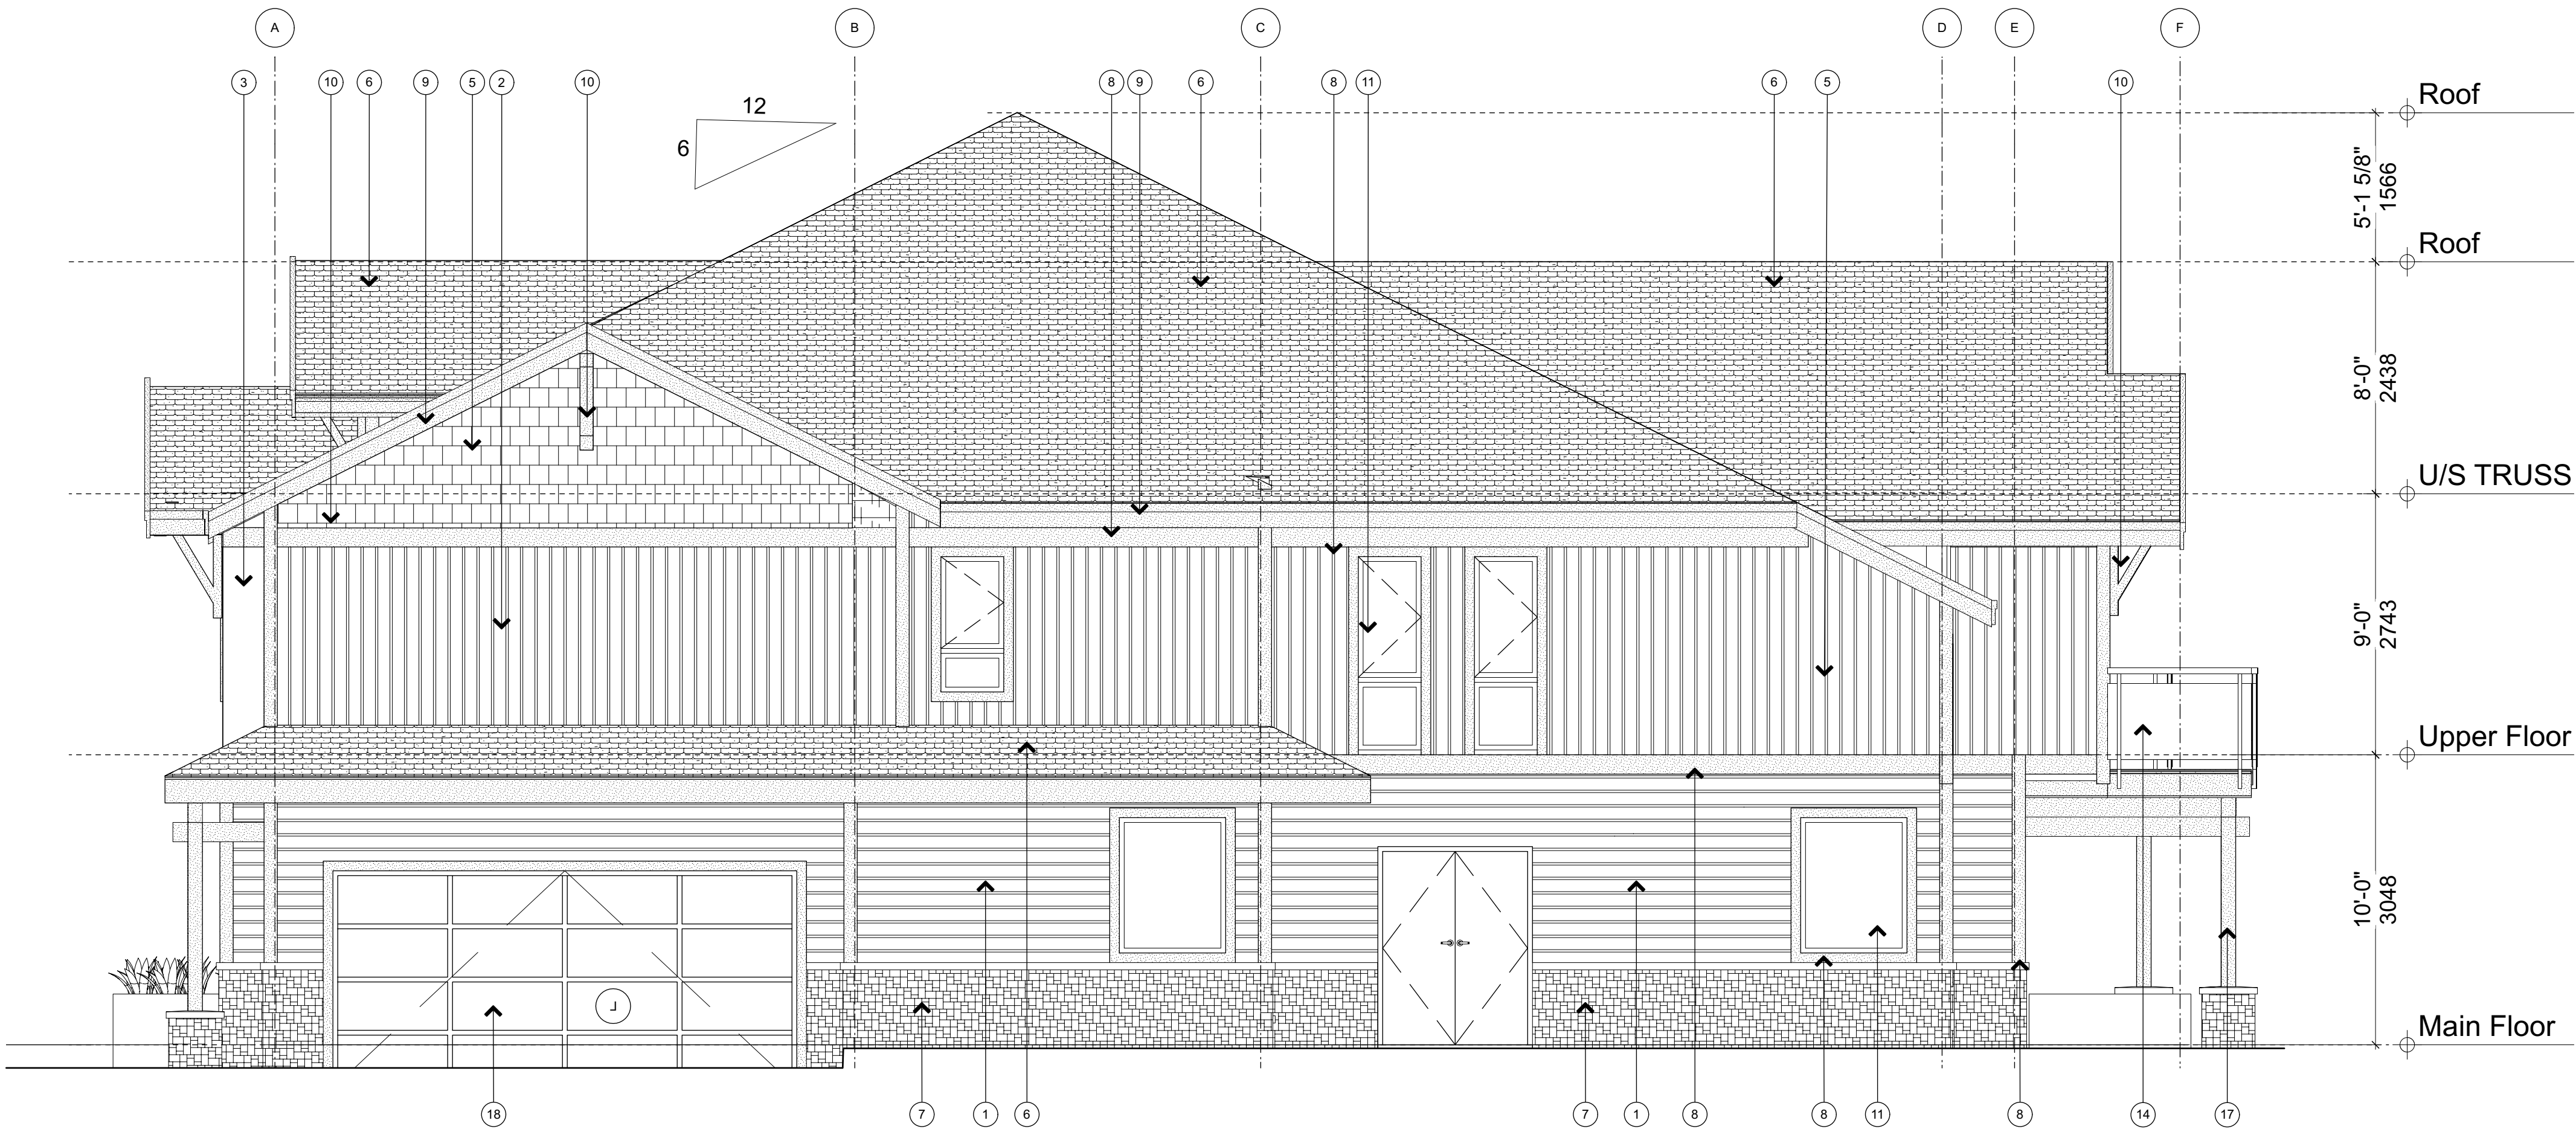

2 North Elevation - BLDG 21 Duplex
Scale: 1/4" = 1'-0"

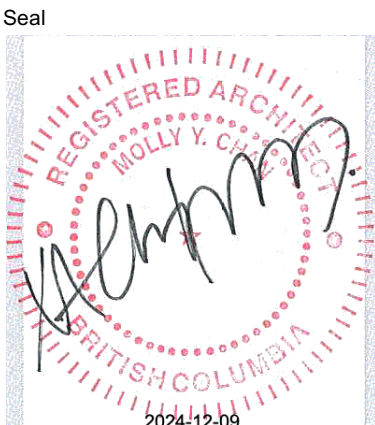

NSDA
ARCHITECTS

201-134 Abbott St
Vancouver BC
Canada V6B 2K4
T 604.669.1926
F 604.683.2241
info@nsda.bc.ca
www.nsda.bc.ca

Copyright Reserved. This plan and design is and at all times remains the exclusive property of NSDA Architects and cannot be used without the architects' written consent.

Project
Oliver's Landing
at Furry Creek
Fine Peace
Civic Address
63-72 Waterfront Drive
57-62 Beach Drive

Sheet Title
North / South Elevations
BLDG 21


Project Number
22032

Scale
1/4" = 1'-0"


Sheet Number

A21-302

2022-11-09 Issued for Review
2022-11-23 Issued for Review
2024-03-15 Issued for Building Permit
2024-12-10 Issued for Form, Character DP

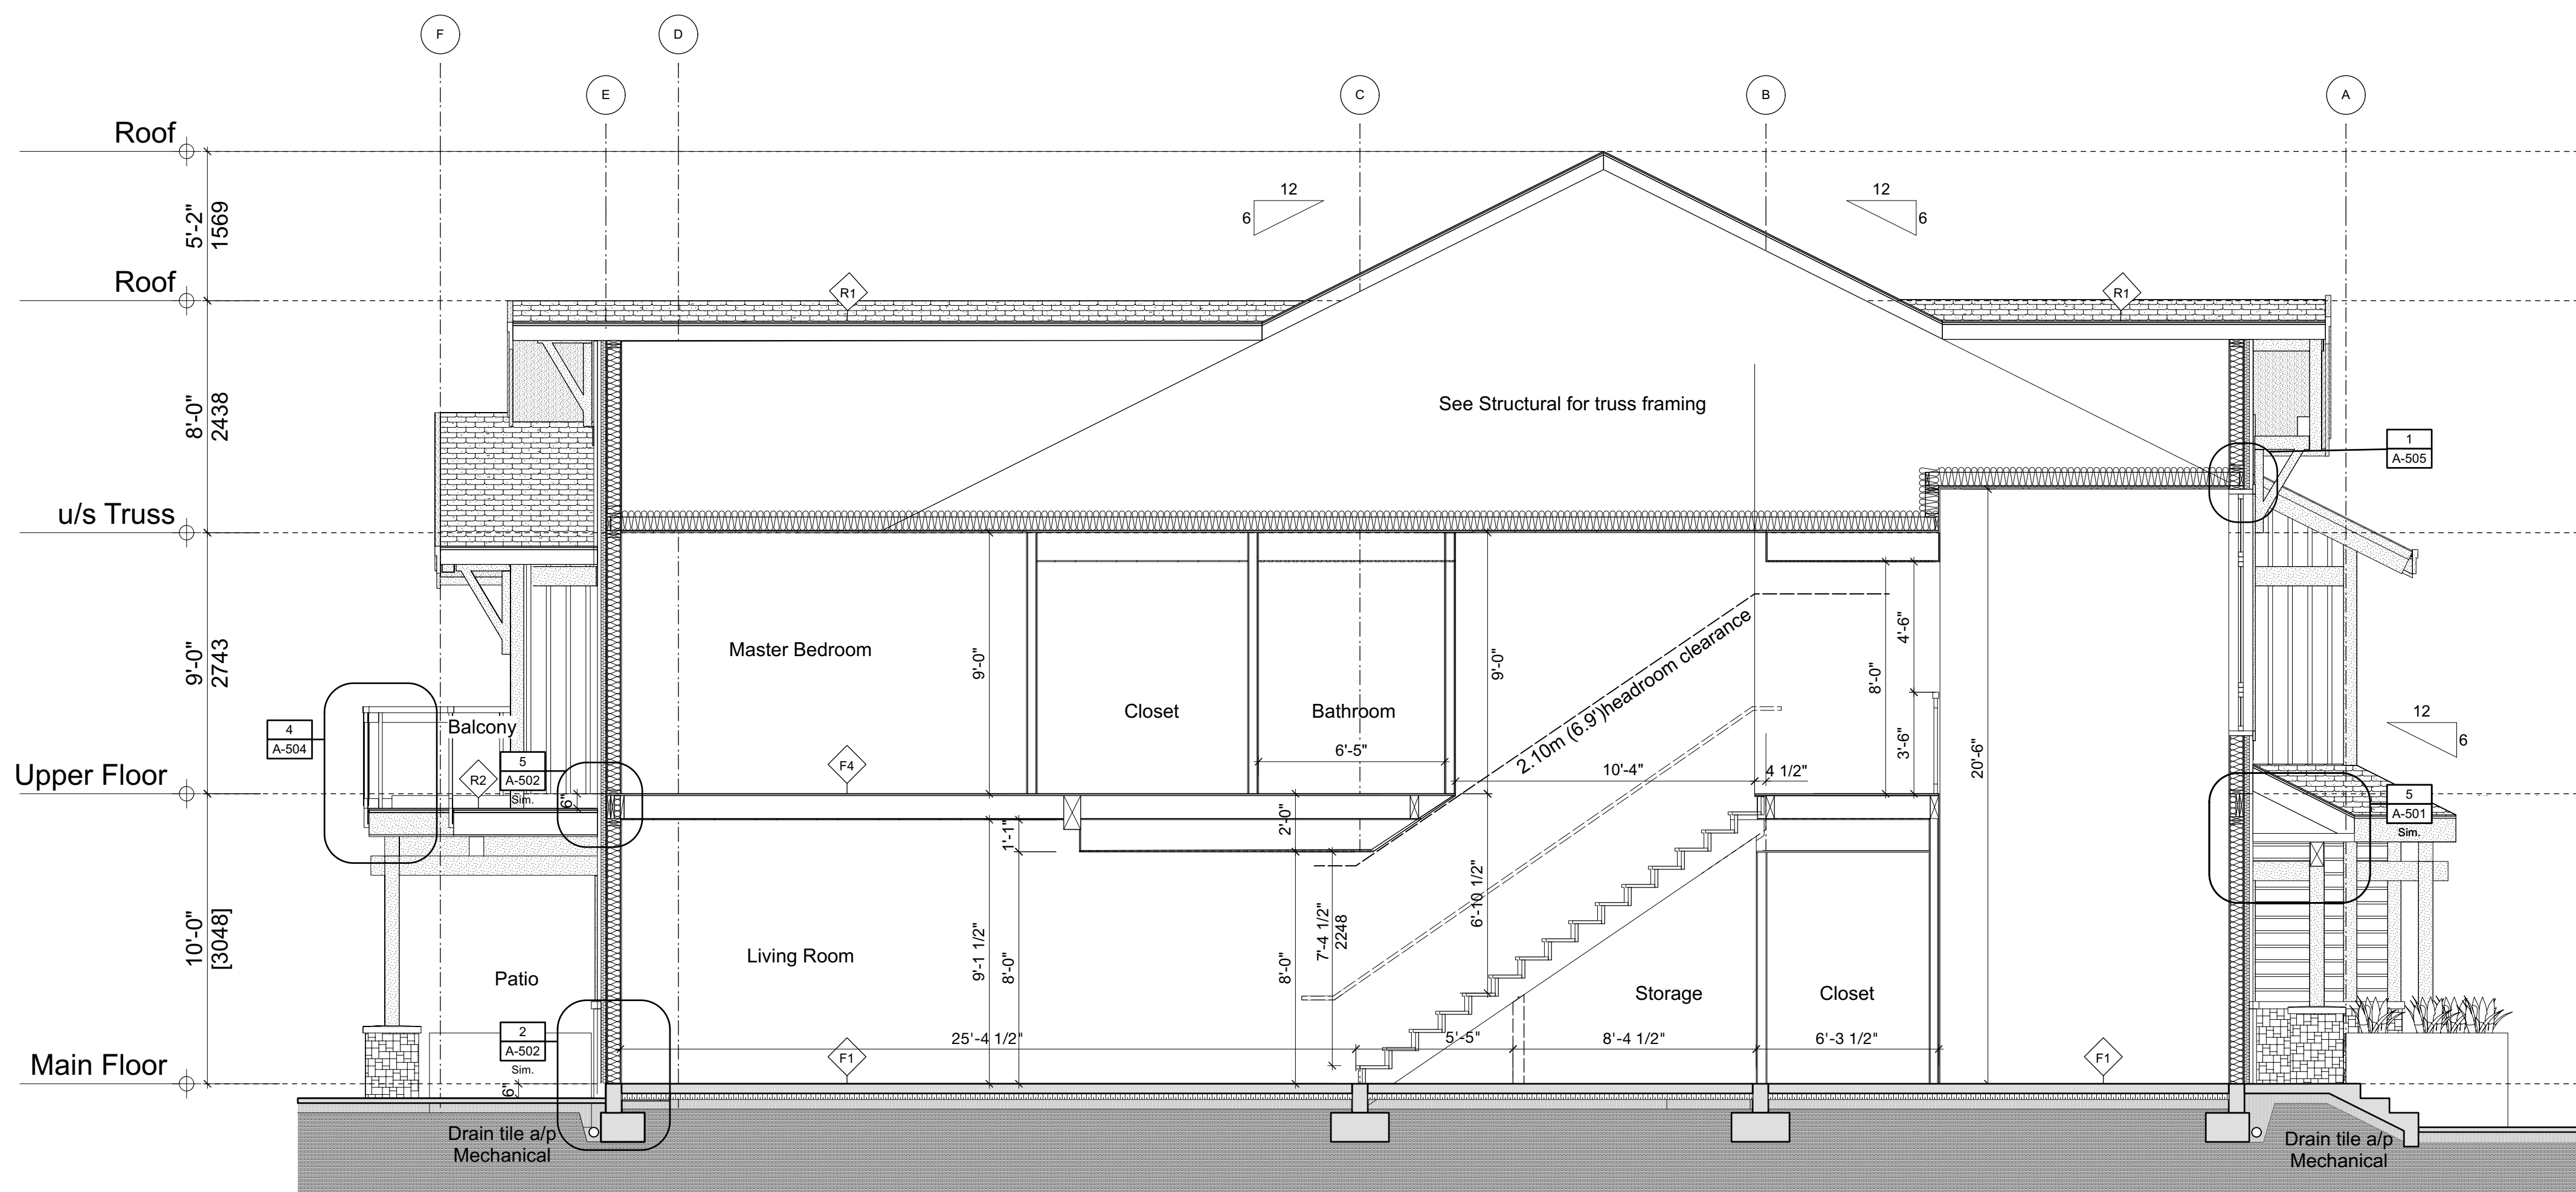

1 Section - BLDG 19 Duplex
Scale: 1/4" = 1'-0"

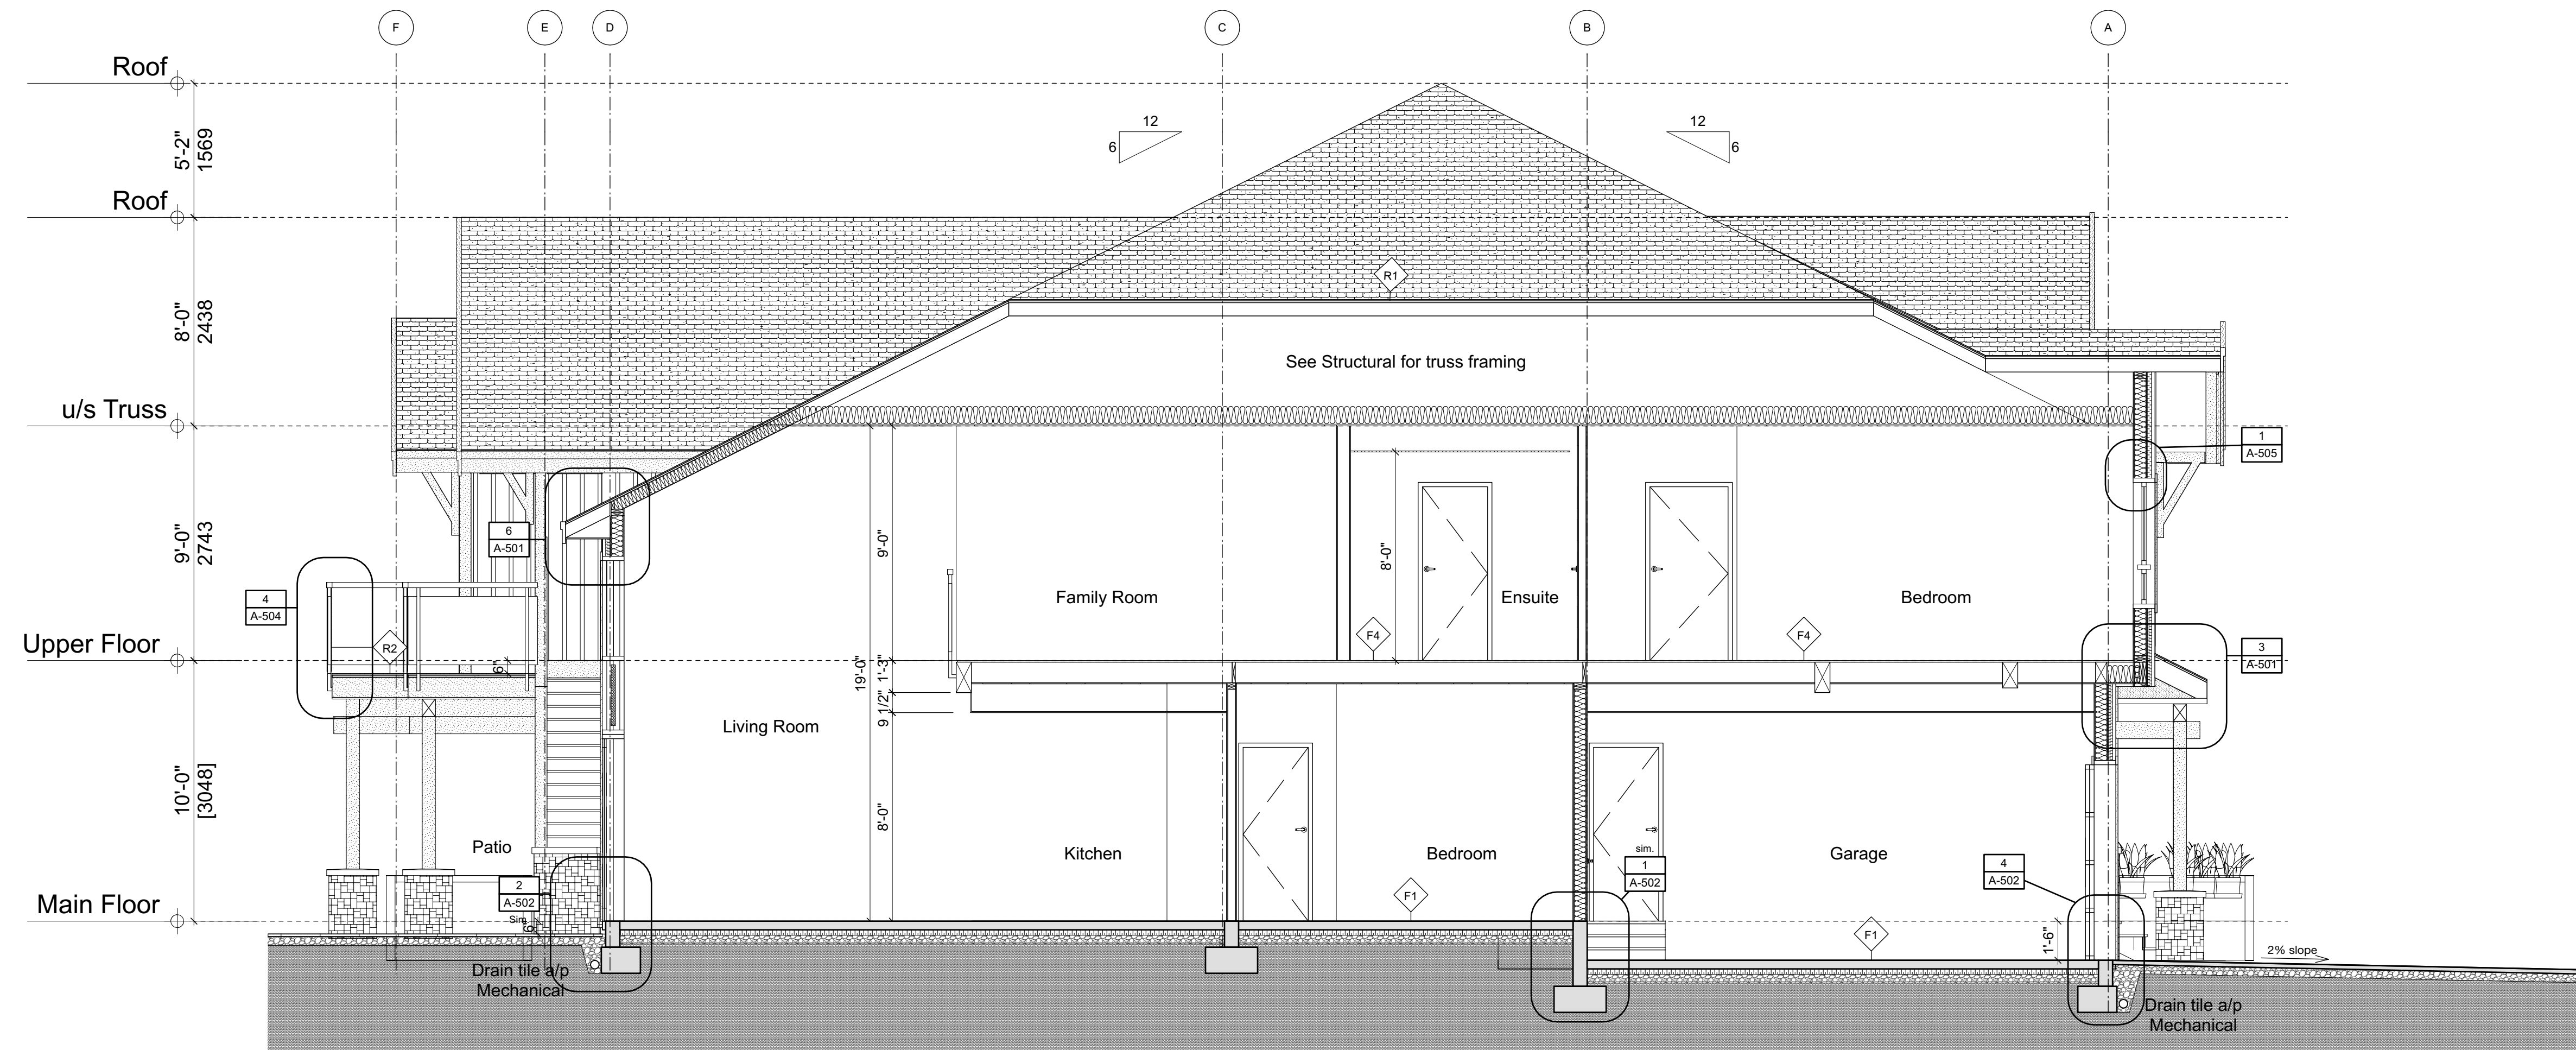

2 Section - BLDG 19 Duplex
Scale: 1/4" = 1'-0"

Seal



NSDA
ARCHITECTS

201-134 Abbott St
Vancouver BC
Canada V6B 2K4

T 604.669.1926

F 604.683.2241

info@nsda.bc.ca

www.nsda.bc.ca

Copyright Reserved. This plan and design is and at all times remains
the exclusive property of NSDA Architects and cannot be used
without the architects' written consent.

Project

Oliver's Landing
at Furry Creek
Fine Peace

Civic Address

63-72 Waterfront Drive
57-62 Beach Drive

Sheet Title

Sections-Building 21
Duplex

Project Number

22032


Scale

1/4" = 1'-0"


Sheet Number

A21-303

2022-11-09 Issued for Review
2022-11-23 Issued for Review
2024-03-15 Issued for Building Permit
2024-12-10 Issued for Form, Character DP

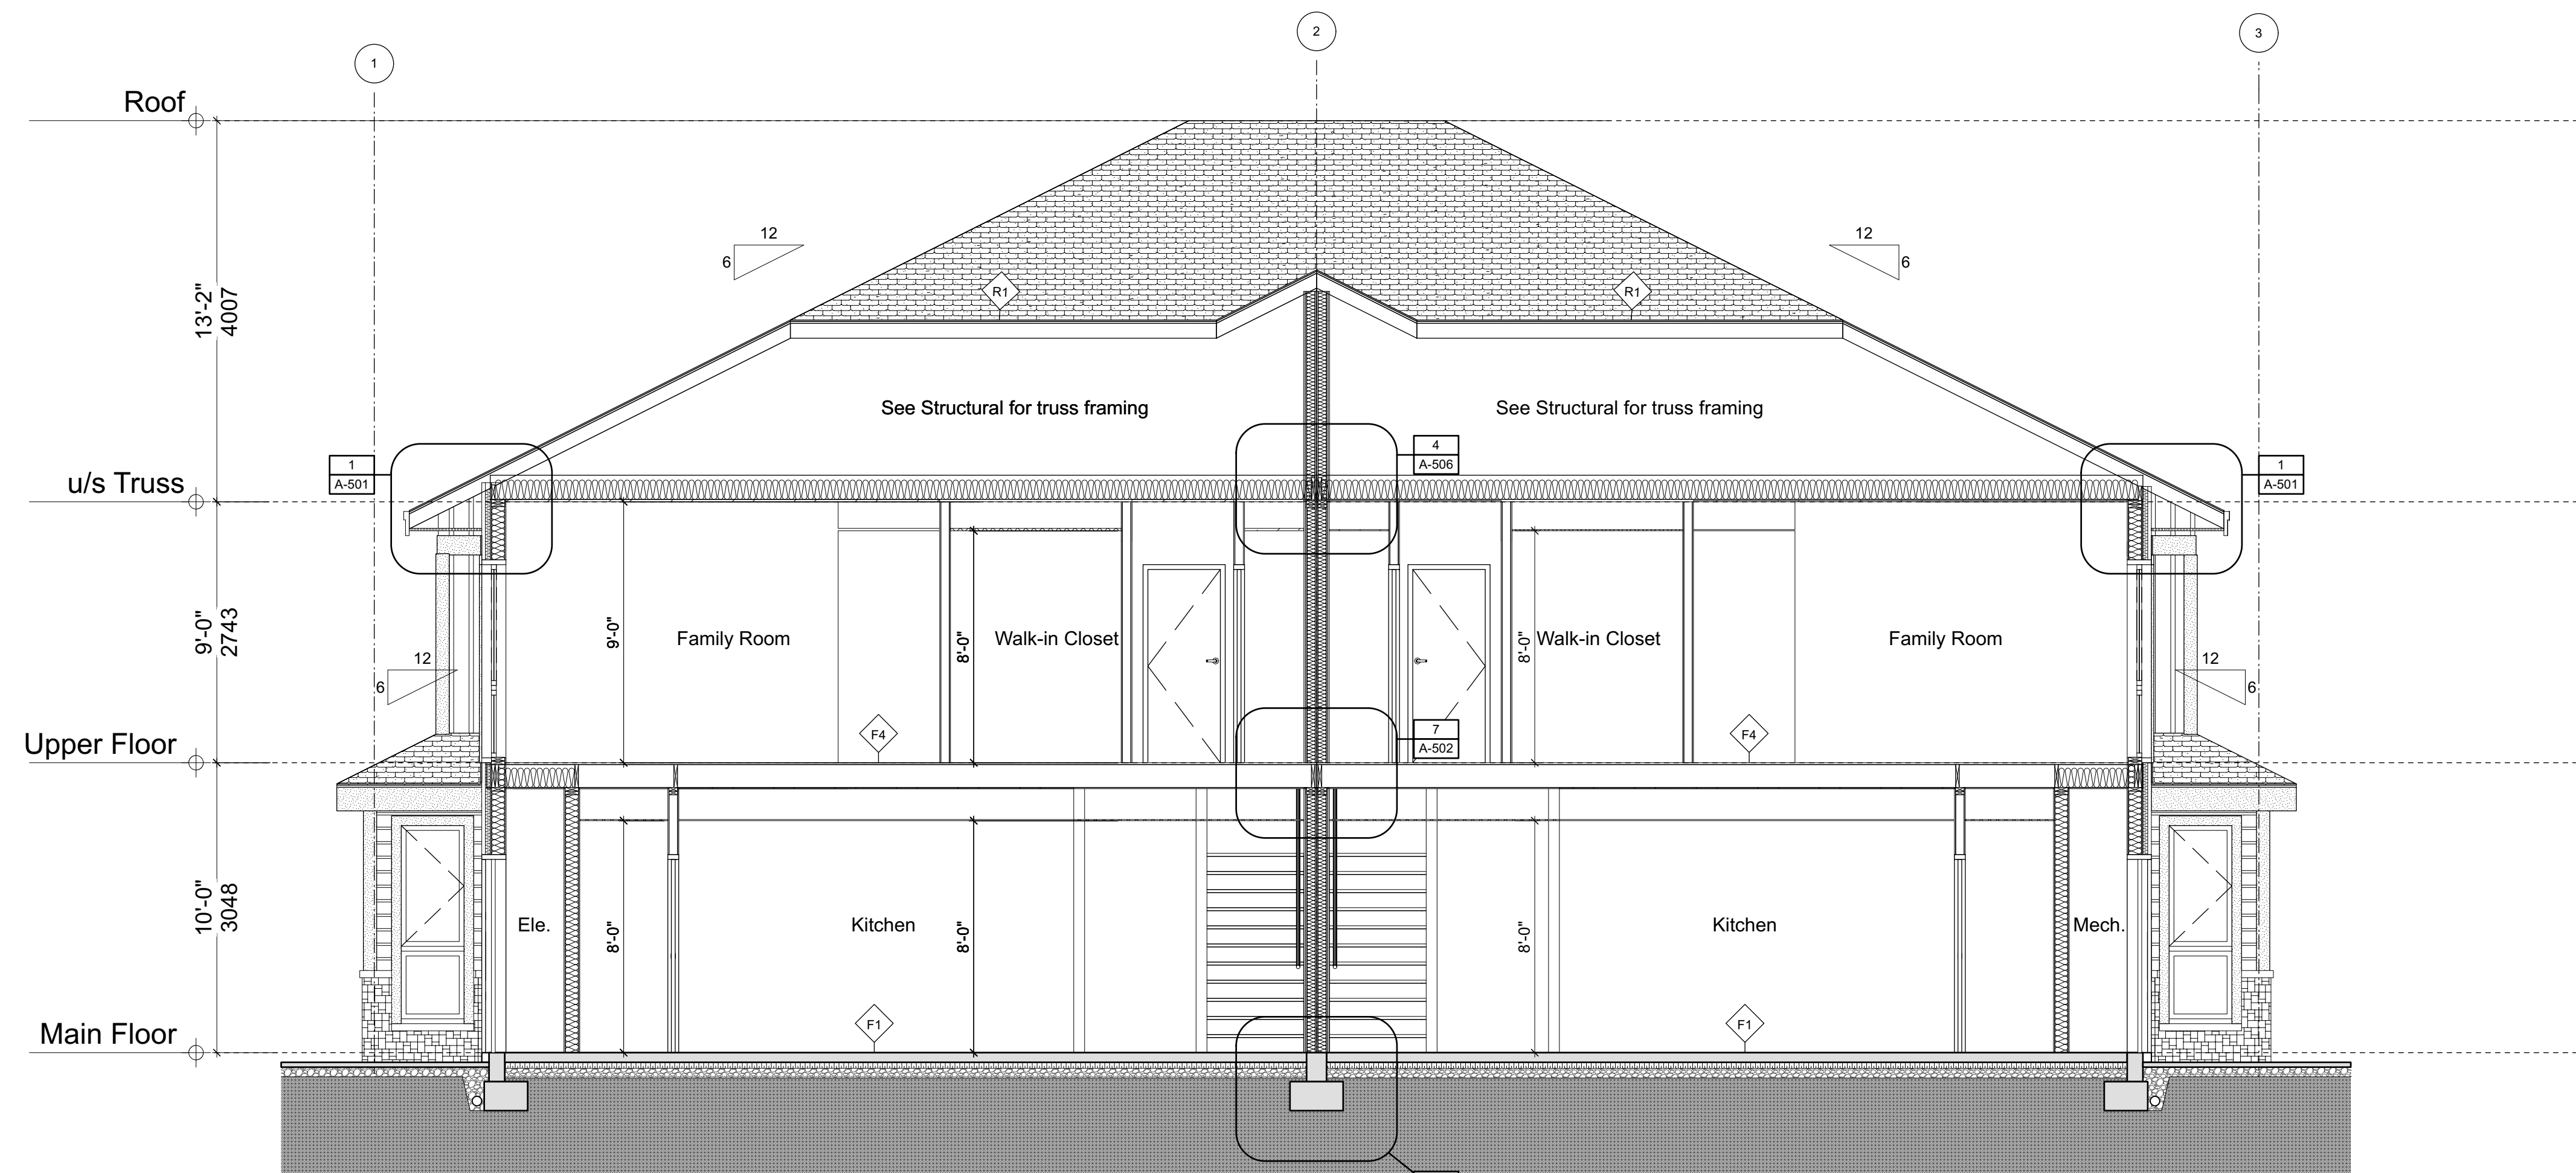


1 Section - BLDG 19 Duplex
Scale: 1/4" = 1'-0"

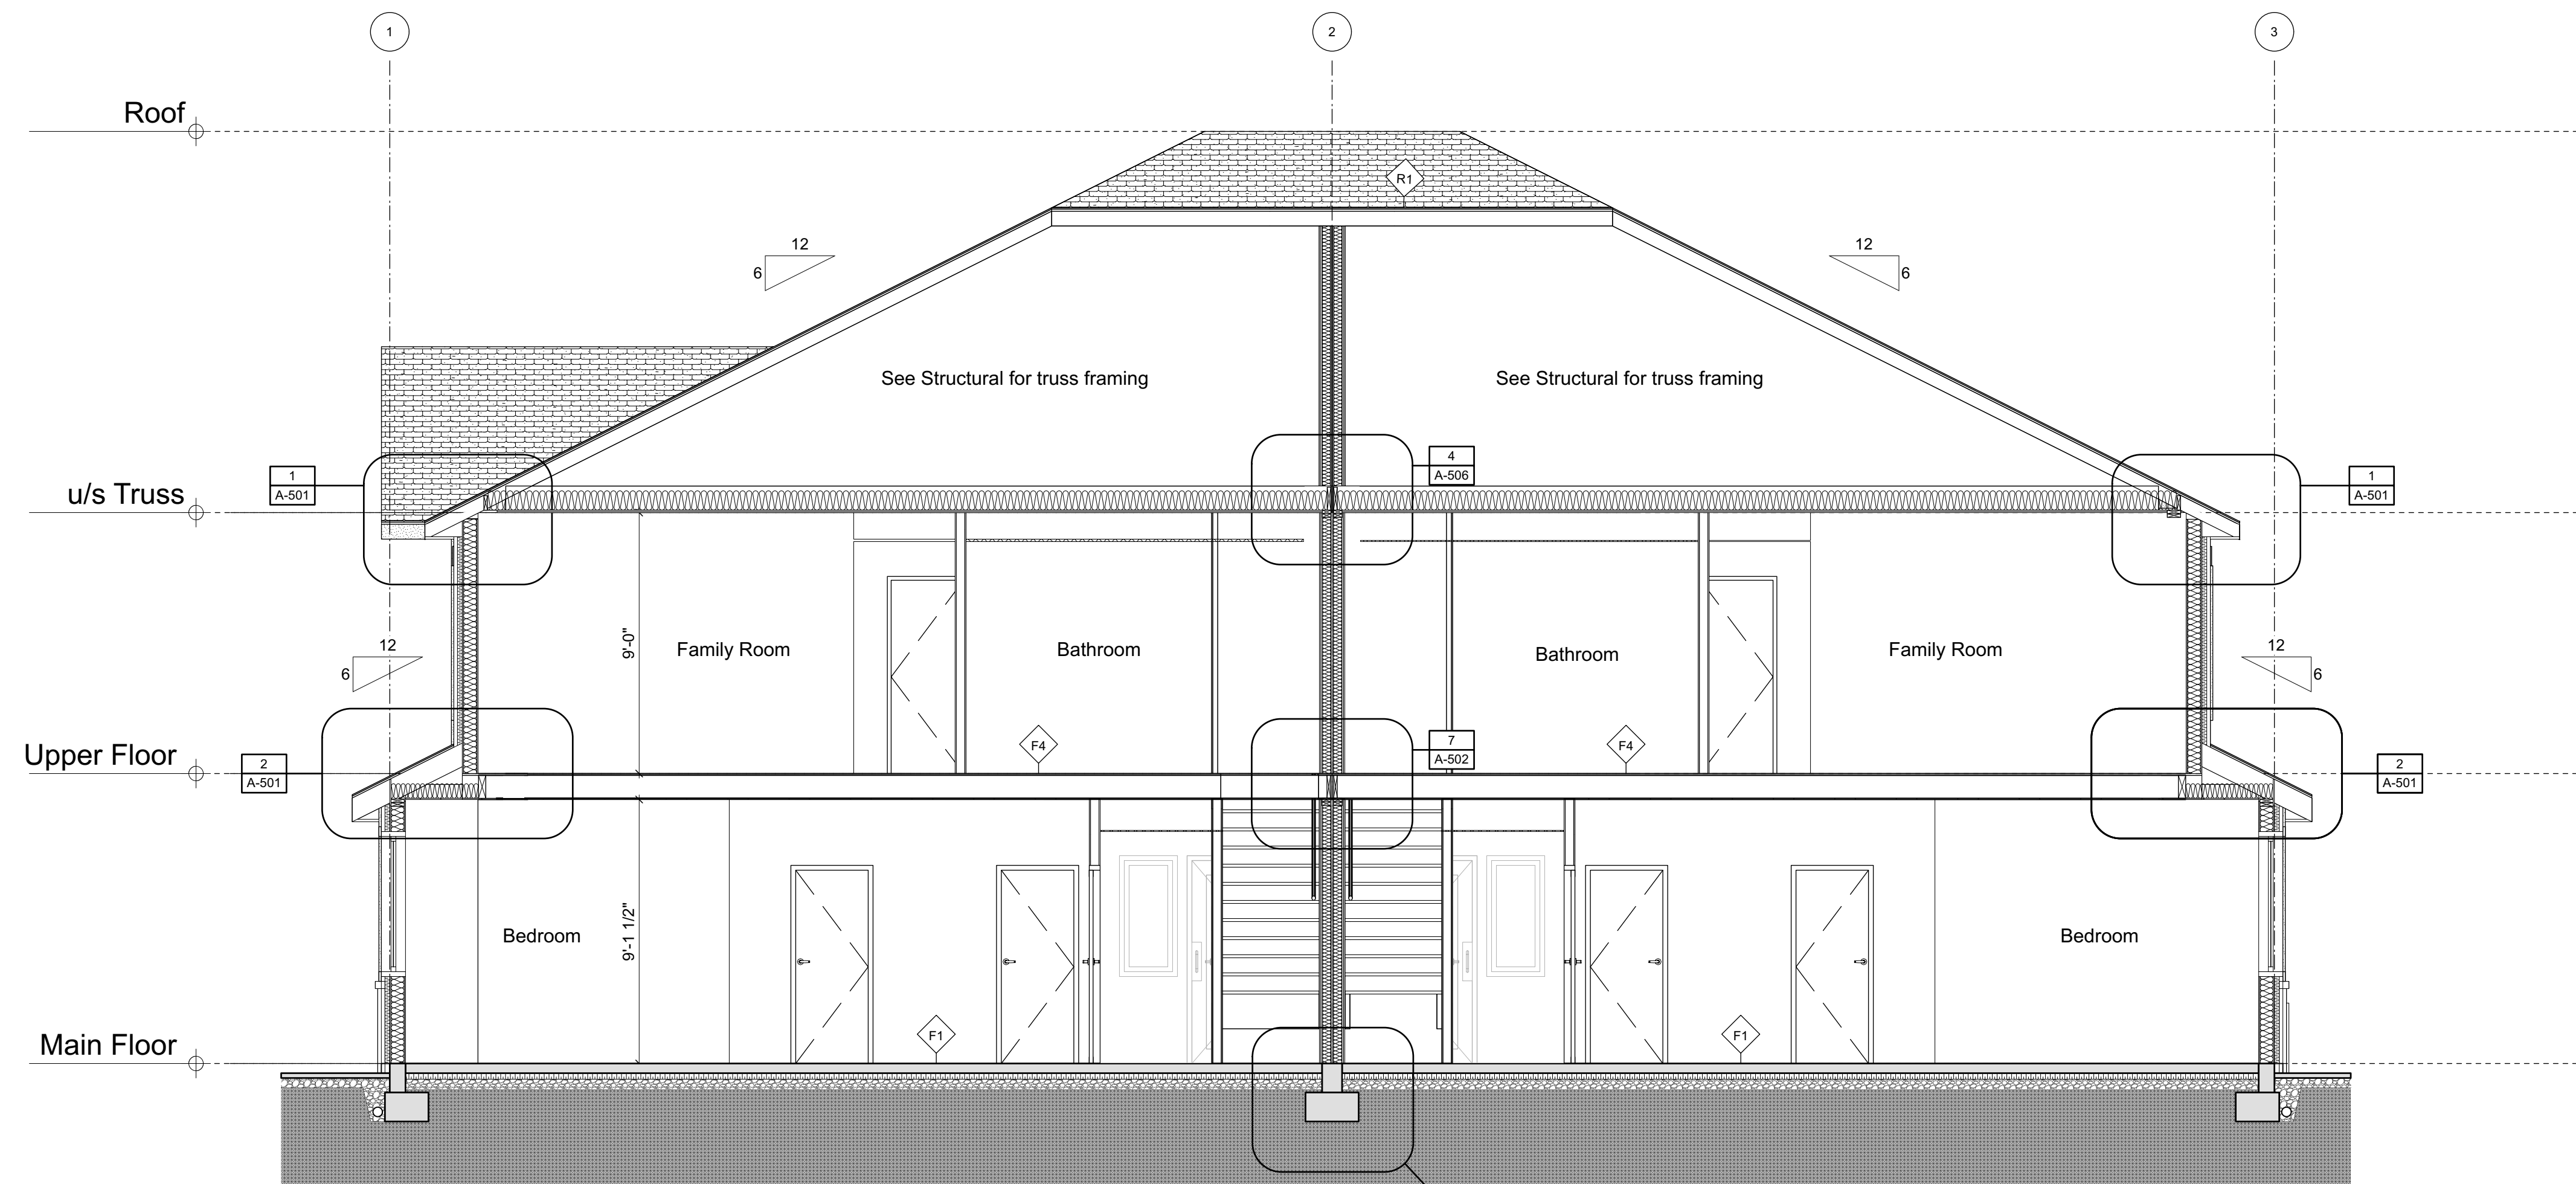

2 Section - BLDG 19 Duplex
Scale: 1/4" = 1'-0"

Seal

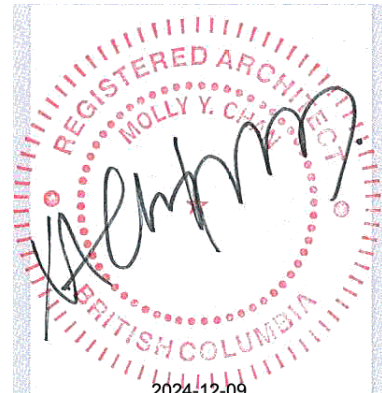

NSDA
ARCHITECTS

201-134 Abbott St
Vancouver BC
Canada V6B 2K4

T 604.669.1926
F 604.683.2241

info@nsda.bc.ca
www.nsda.bc.ca

Copyright Reserved. This plan and design is and at all times remains
the exclusive property of NSDA Architects and cannot be used
without the architect's written consent.

Project

Oliver's Landing
at Furry Creek
Fine Peace

Civic Address

63-72 Waterfront Drive
57-62 Beach Drive

Sheet Title

Sections-Building 21
Duplex

Project Number



22032

Scale

1/4" = 1'-0"

Sheet Number

A21-304

 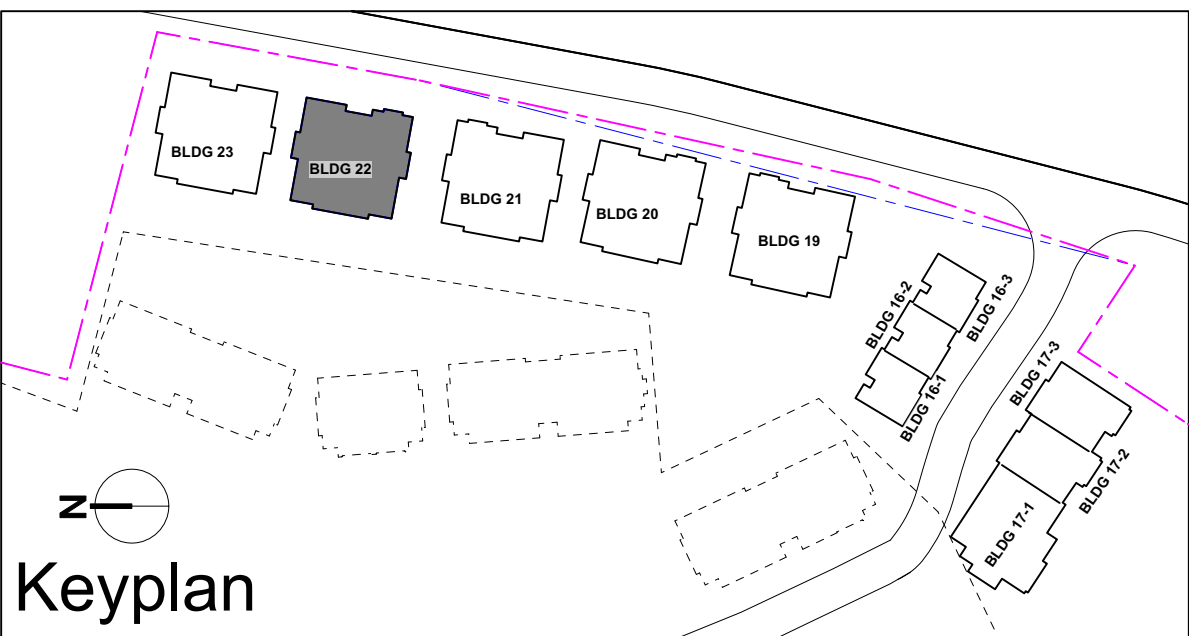

Seal



NSDA
ARCHITECTS

201-134 Abbott St
Vancouver, BC
Canada V6B 2K4

T 604.669.1926

F 604.683.2241

info@nsda.bc.ca

www.nsda.bc.ca

Copyright Reserved. This plan and design is and at all times remains the exclusive property of NSDA Architects and cannot be used without the architects' written consent.

Project

**Oliver's Landing
at Furry Creek
Fine Peace**

Civic Address

**63-72 Waterfront Drive
57-62 Beach Drive**

Sheet Title

**Level 1 Plan-Building 22
Duplex**

Project Number


22032



Scale

1/4" = 1'-0"

Sheet Number

A22-102

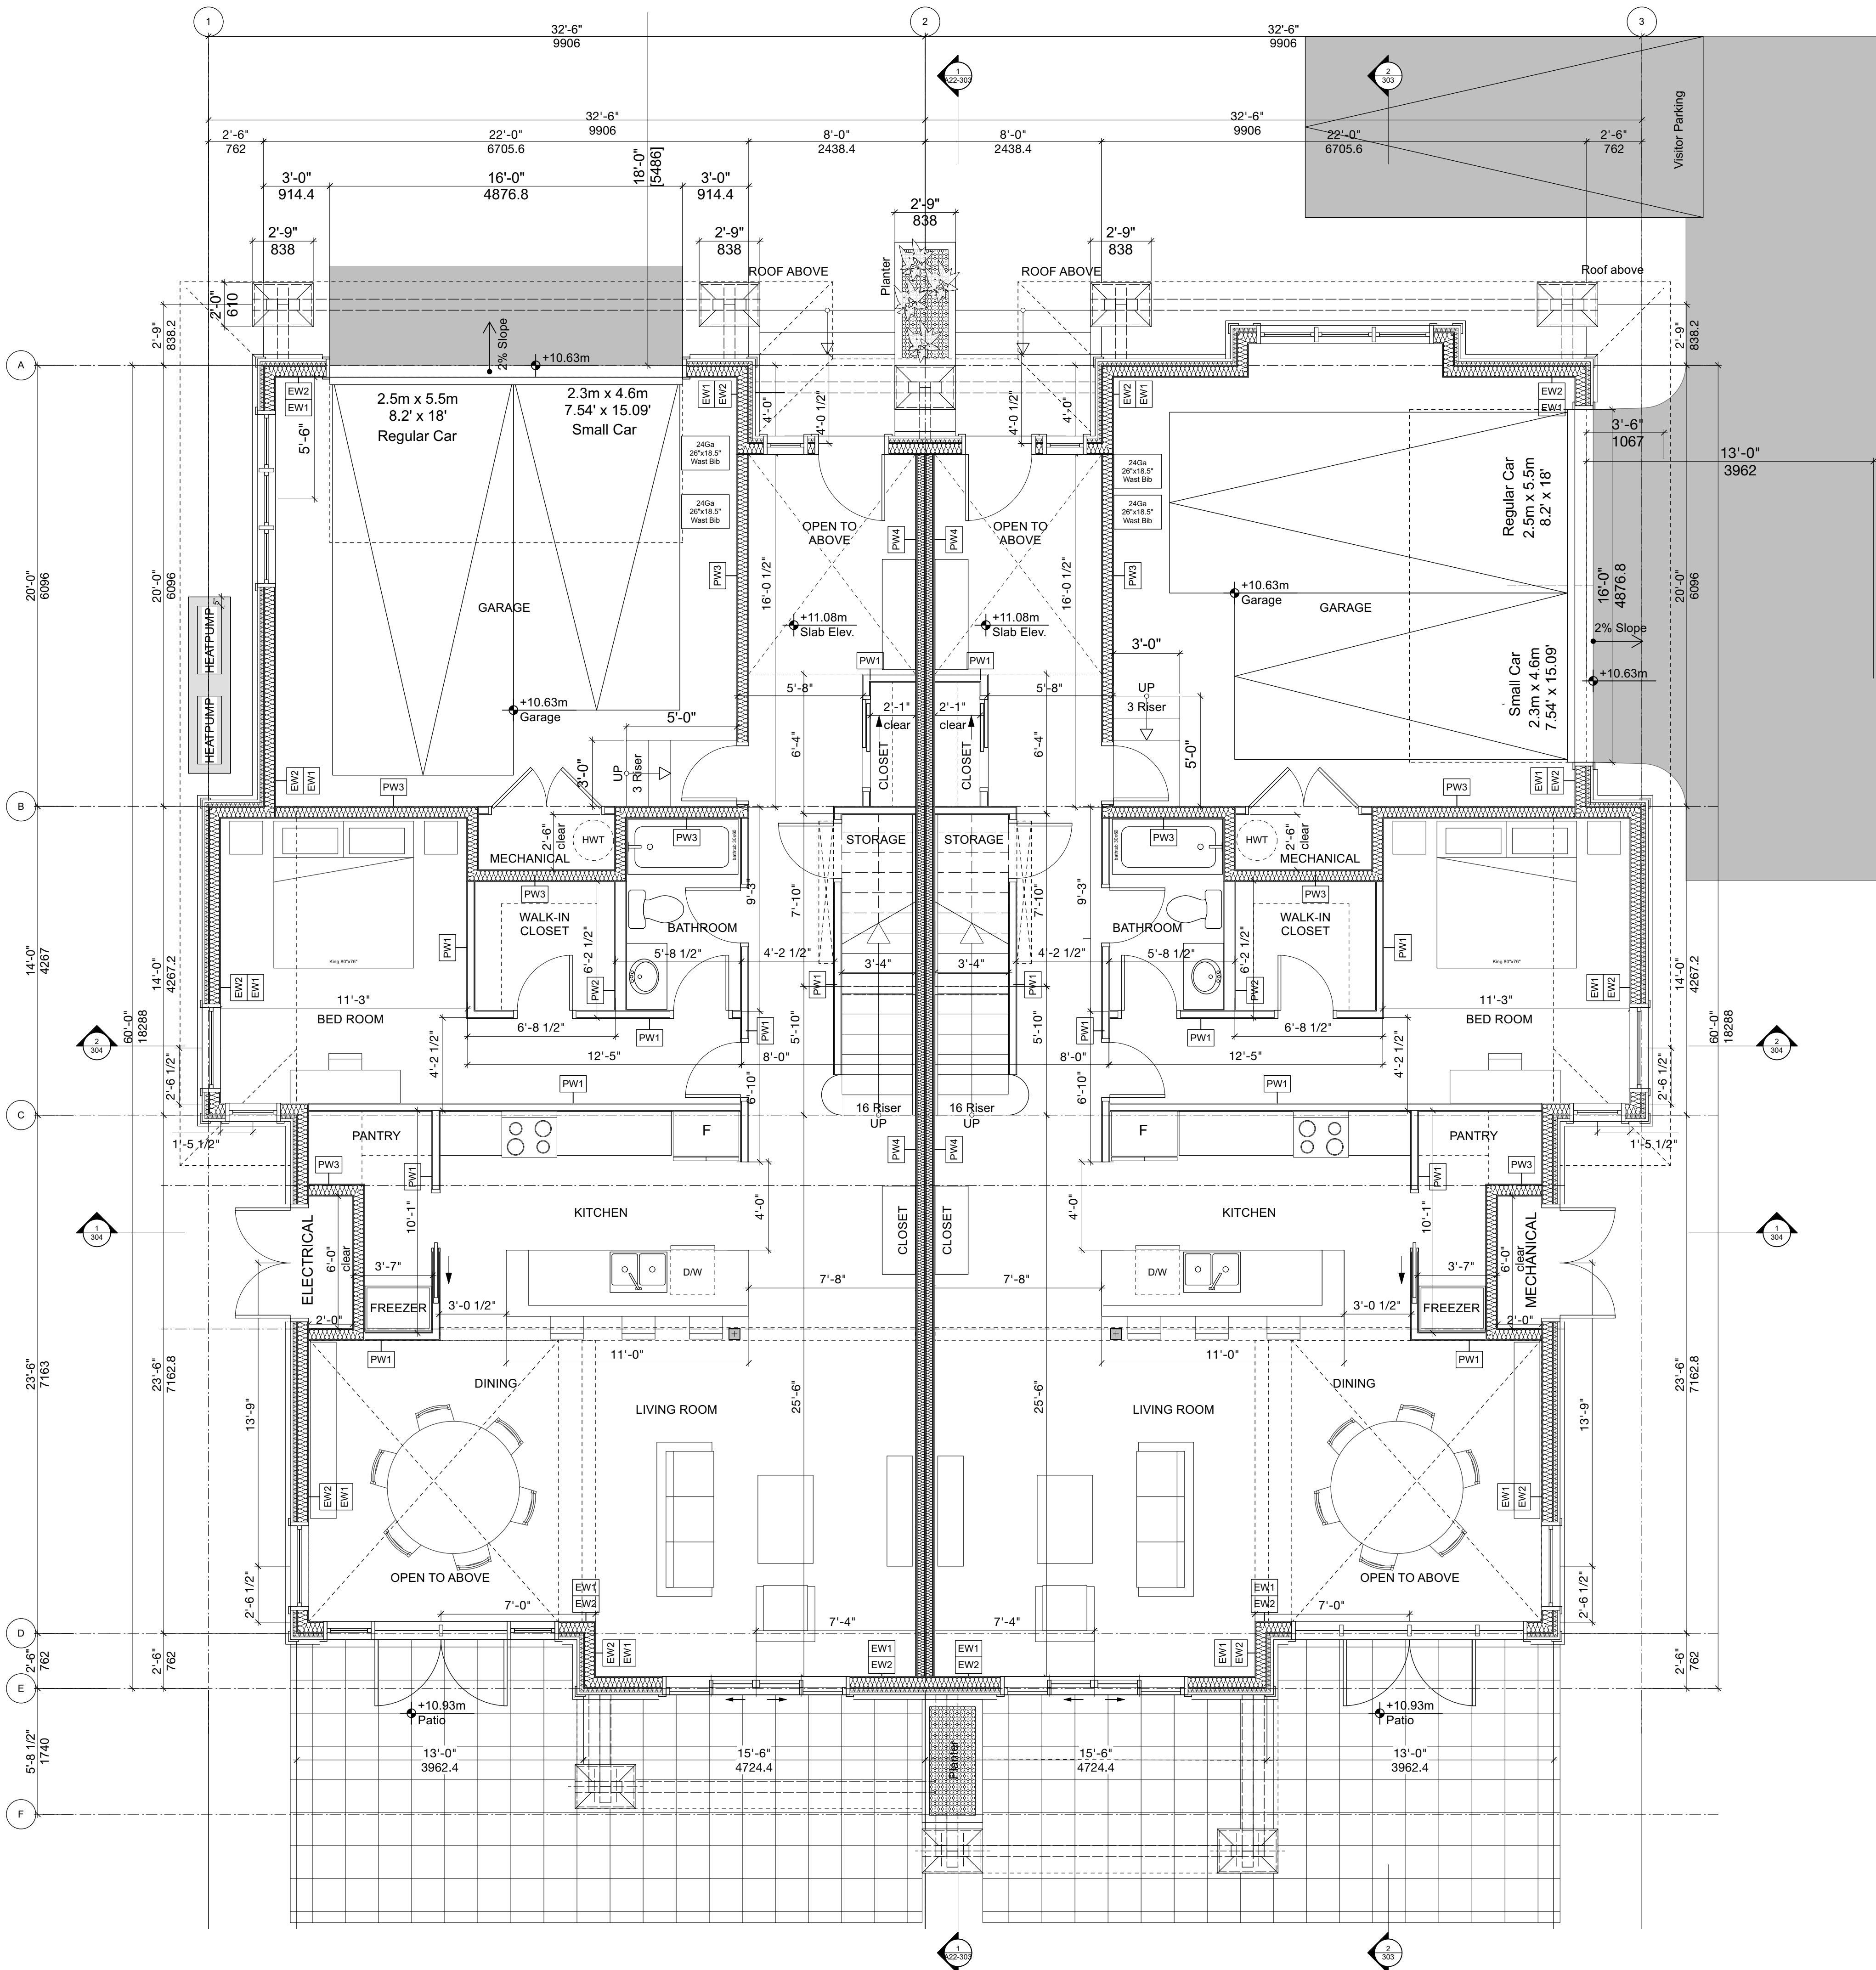

 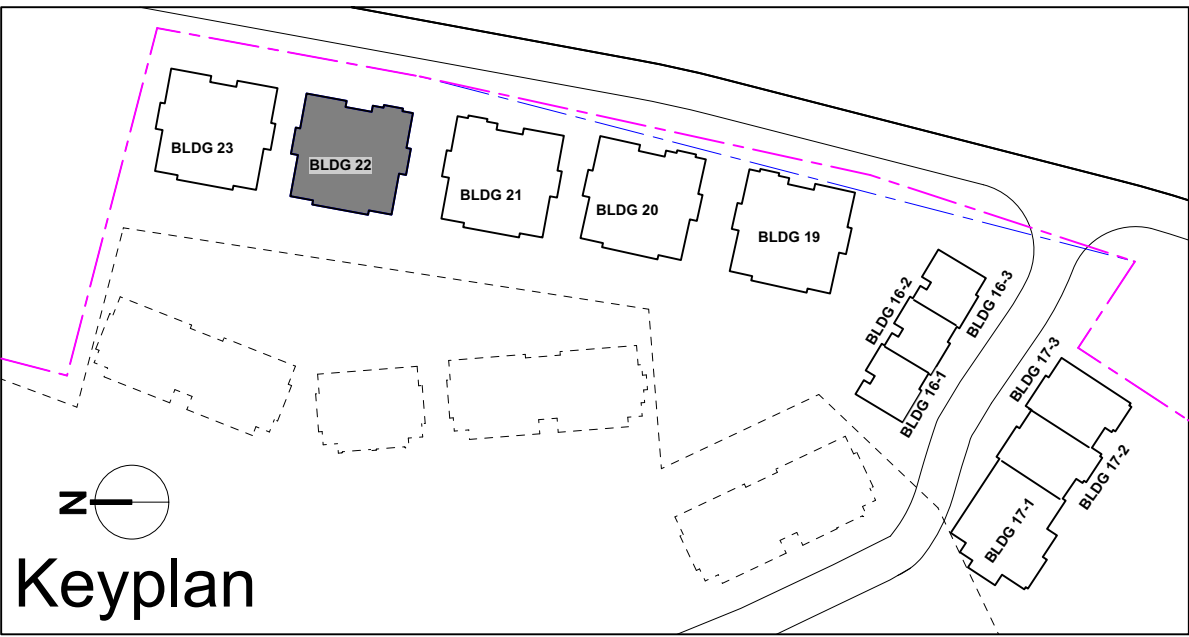

Seal



NSDA
ARCHITECTS

201-134 Abbott St
Vancouver BC
Canada V6B 2K4

T 604.669.1926

F 604.683.2241

info@nsda.bc.ca

www.nsda.bc.ca

Copyright Reserved. This plan and design is and at all times remains the exclusive property of NSDA Architects and cannot be used without the architects' written consent.

Project

Oliver's Landing
at Furry Creek
Fine Peace

Civic Address

63-72 Waterfront Drive
57-62 Beach Drive

Sheet Title

Level 2 Plan-Building 22
Duplex

Project Number


22032

Scale



1/4" = 1'-0"

Sheet Number

A22-103

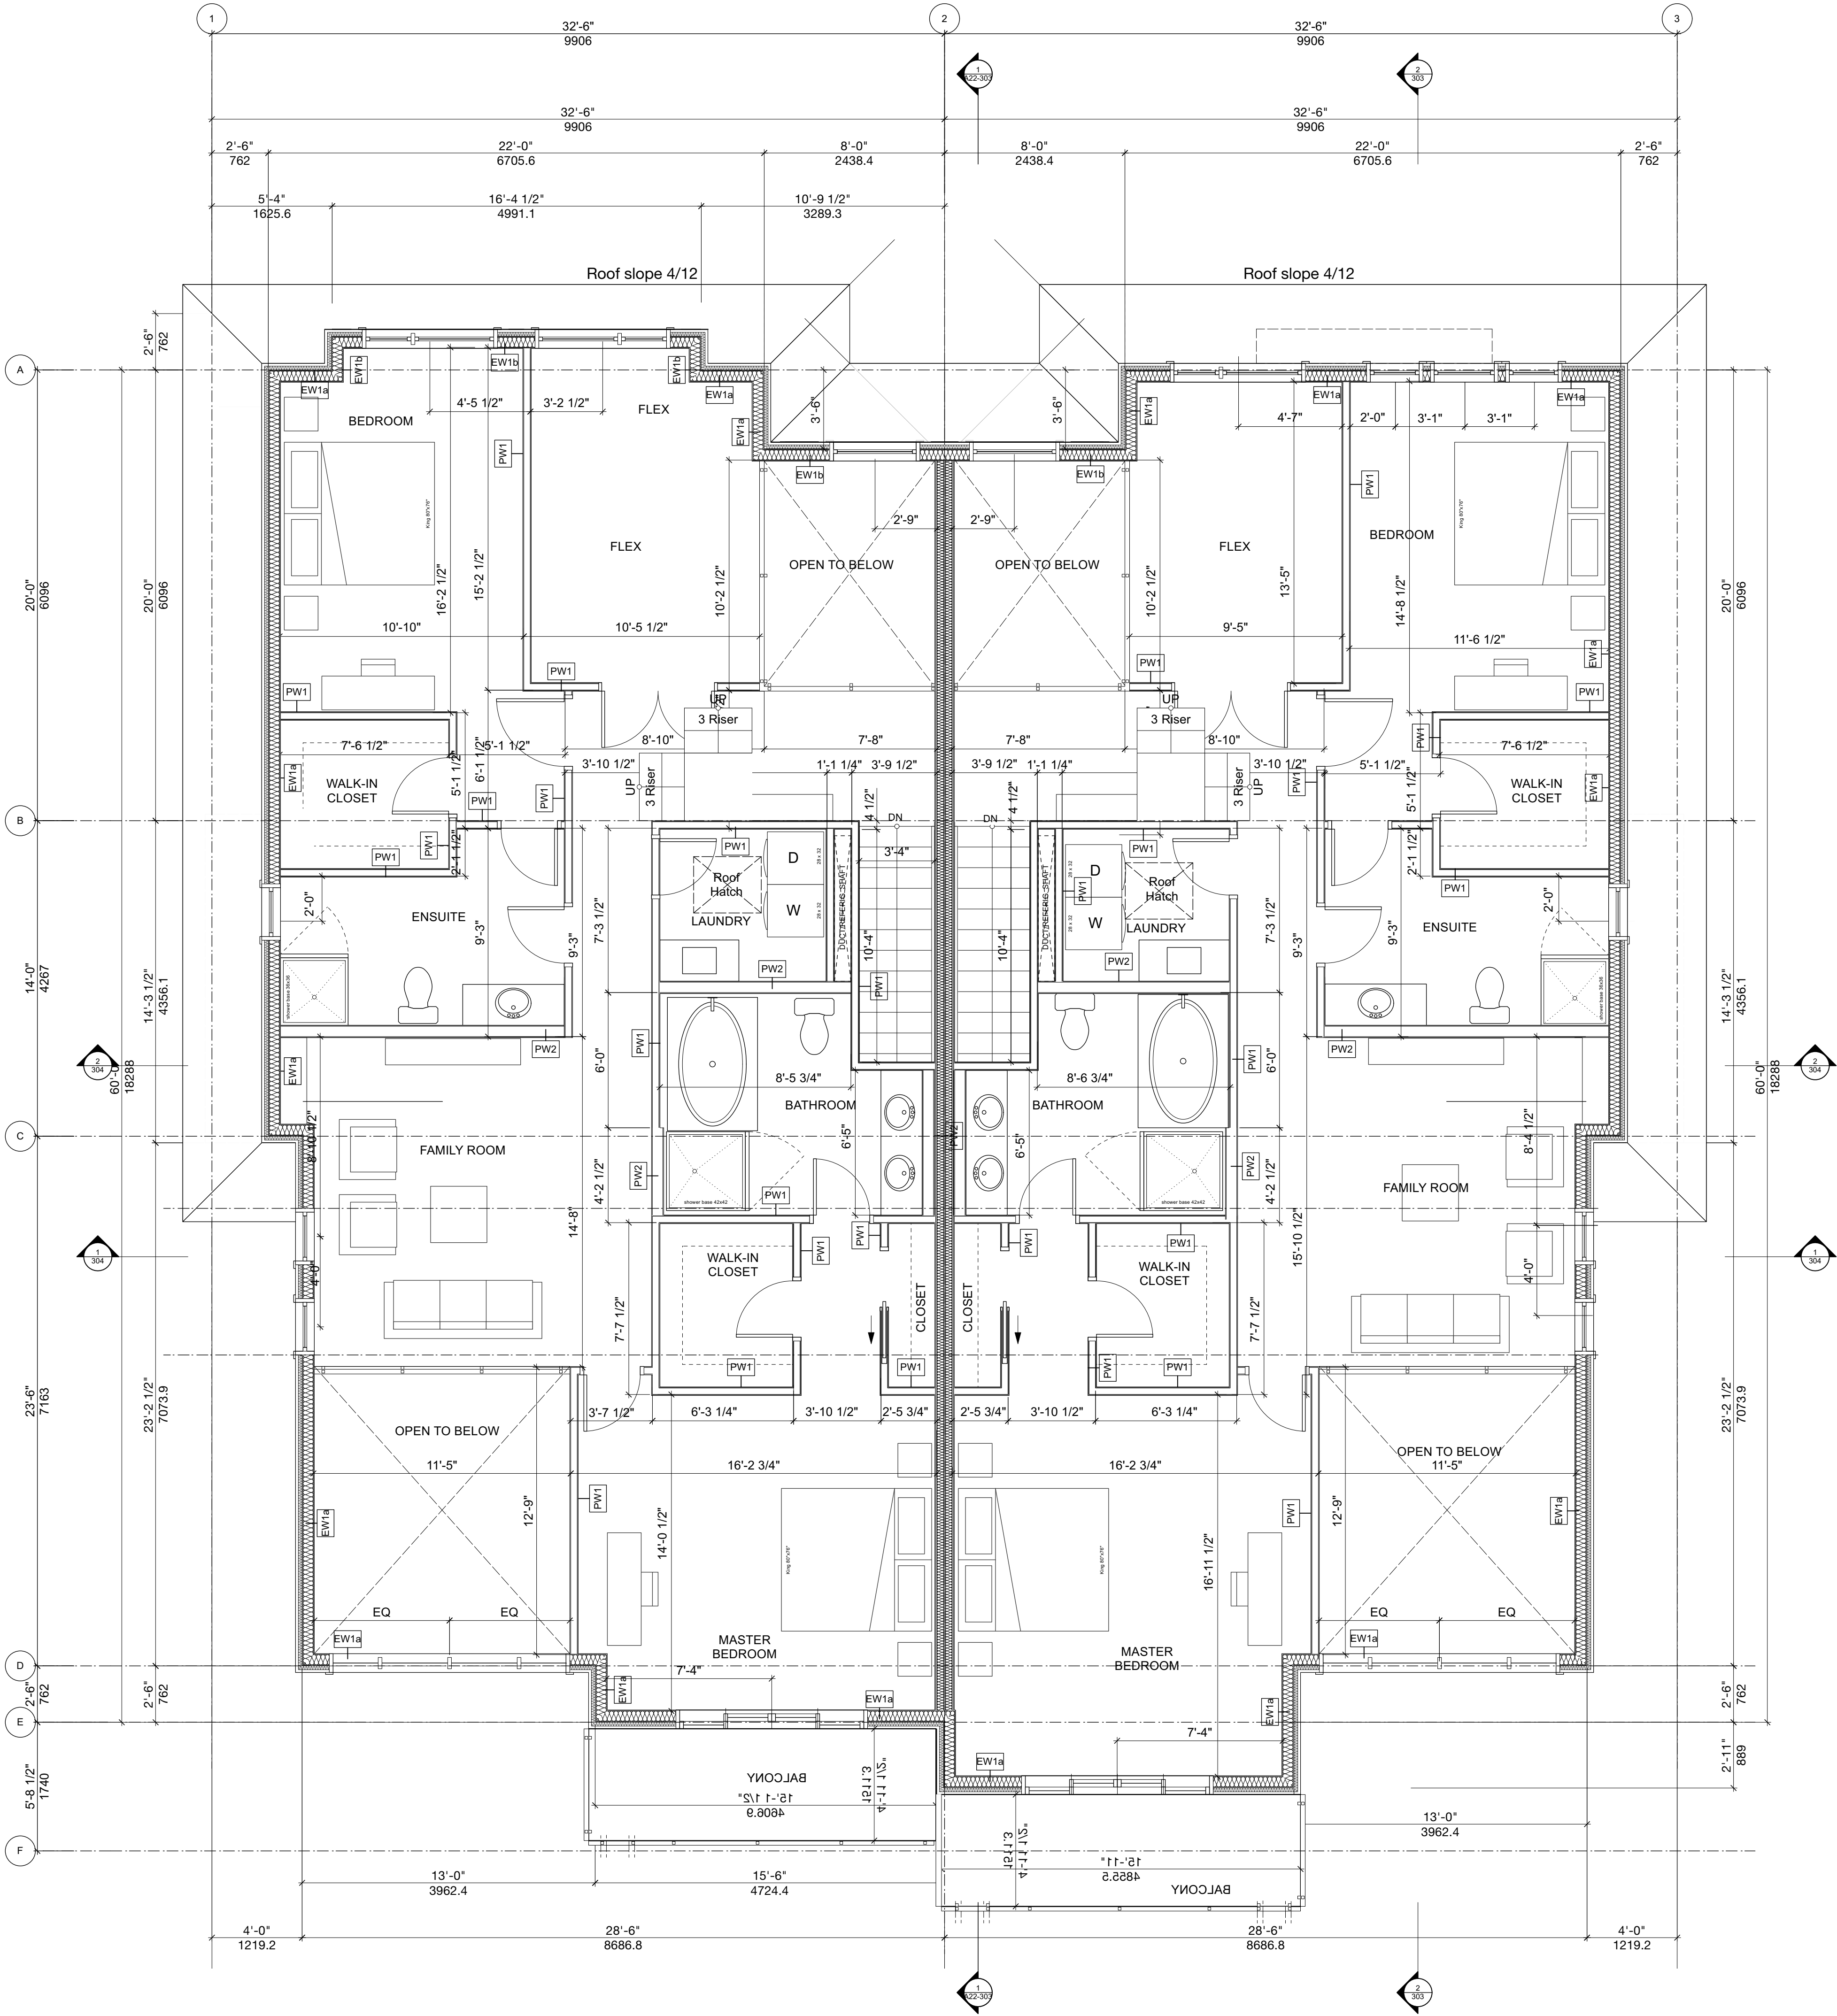

Duplexes Building 19-23		
	SQ. FT.	SQ. M.
Main Floor		
	1295.3sq. ft.	120.3Sq. m
	1295.3sq. ft.	120.3Sq. m
Second Floor		
	1459.5sq. ft.	135.6Sq. m
	1439.1sq. ft.	133.7Sq. m
Total Area per Duplex	5489.2sq. ft.	509.9Sq. m
Total Area BLDG 19-23	27446.0sq. ft.	2549.7Sq. m

 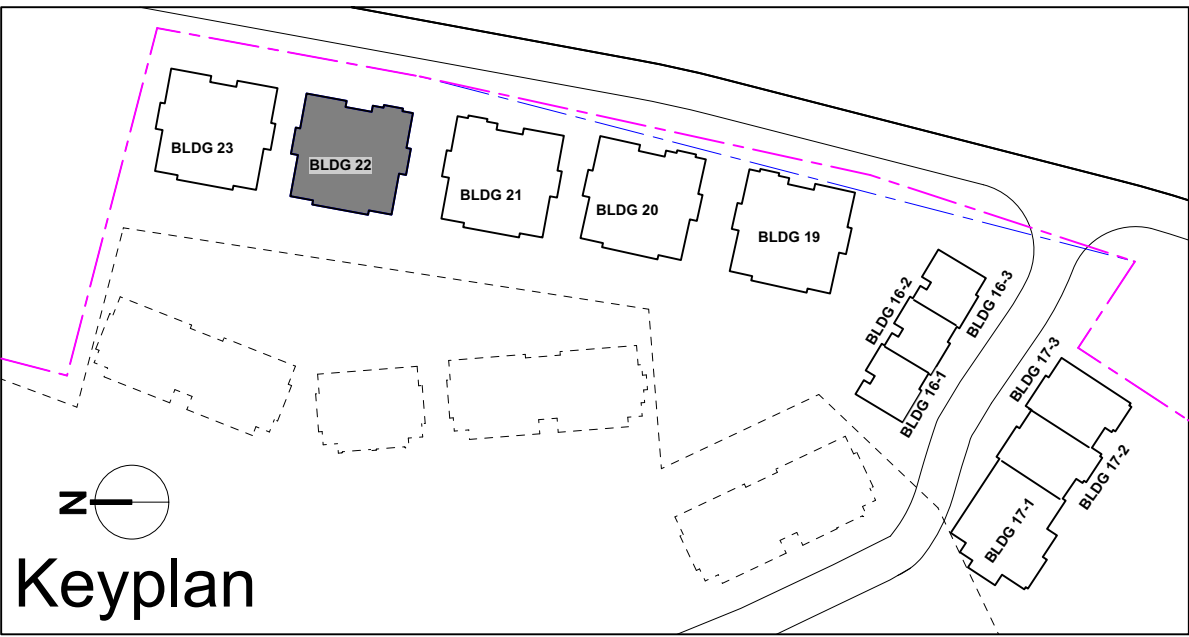

Seal



NSDA
ARCHITECTS

201-134 Abbott St
Vancouver BC
Canada V6B 2K4

T 604.669.1926
F 604.683.2241

info@nsda.bc.ca
www.nsda.bc.ca

Copyright Reserved. This plan and design is and at all times remains the exclusive property of NSDA Architects and cannot be used without the architect's written consent.

Project

Oliver's Landing
at Furry Creek
Fine Peace

Civic Address

63-72 Waterfront Drive
57-62 Beach Drive

Sheet Title

Roof Plan-Building 22
Duplex

Project Number


22032

Scale


1/4" = 1'-0"

Sheet Number



A22-104

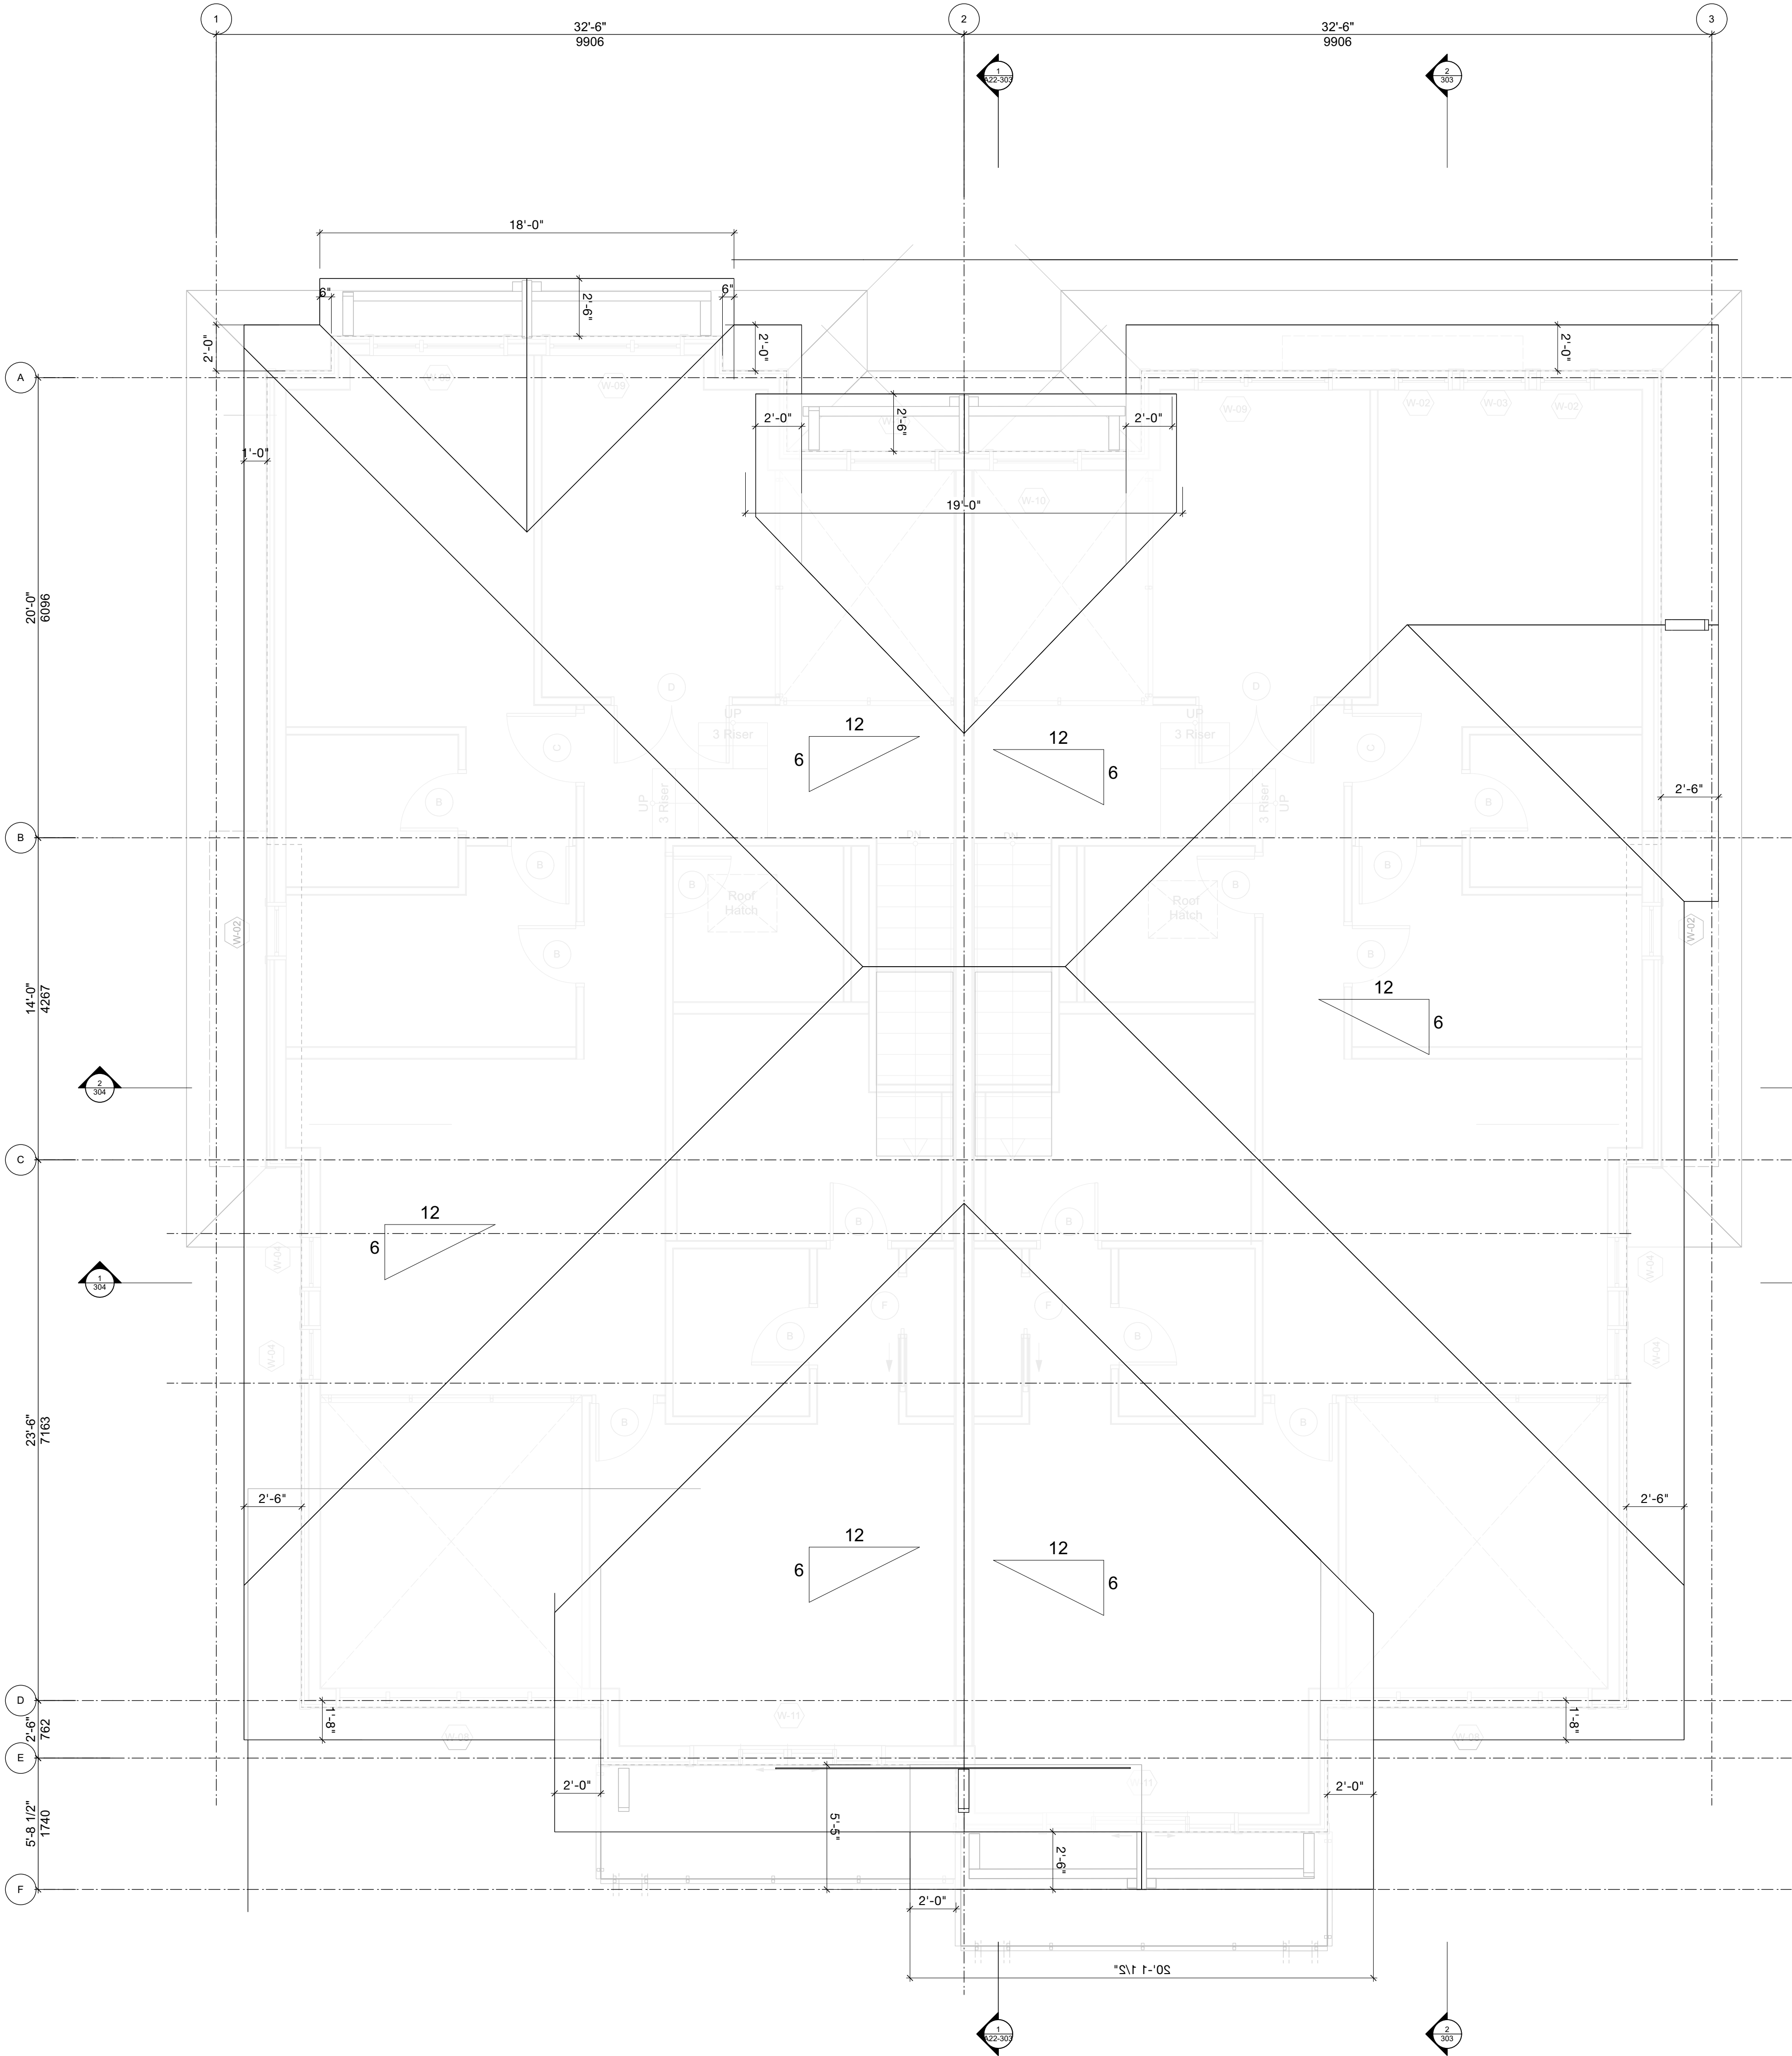

2022-11-09 Issued for Review
2022-11-23 Issued for Review
2024-03-15 Issued for Building Permit
2024-12-10 Issued for Form, Character DP

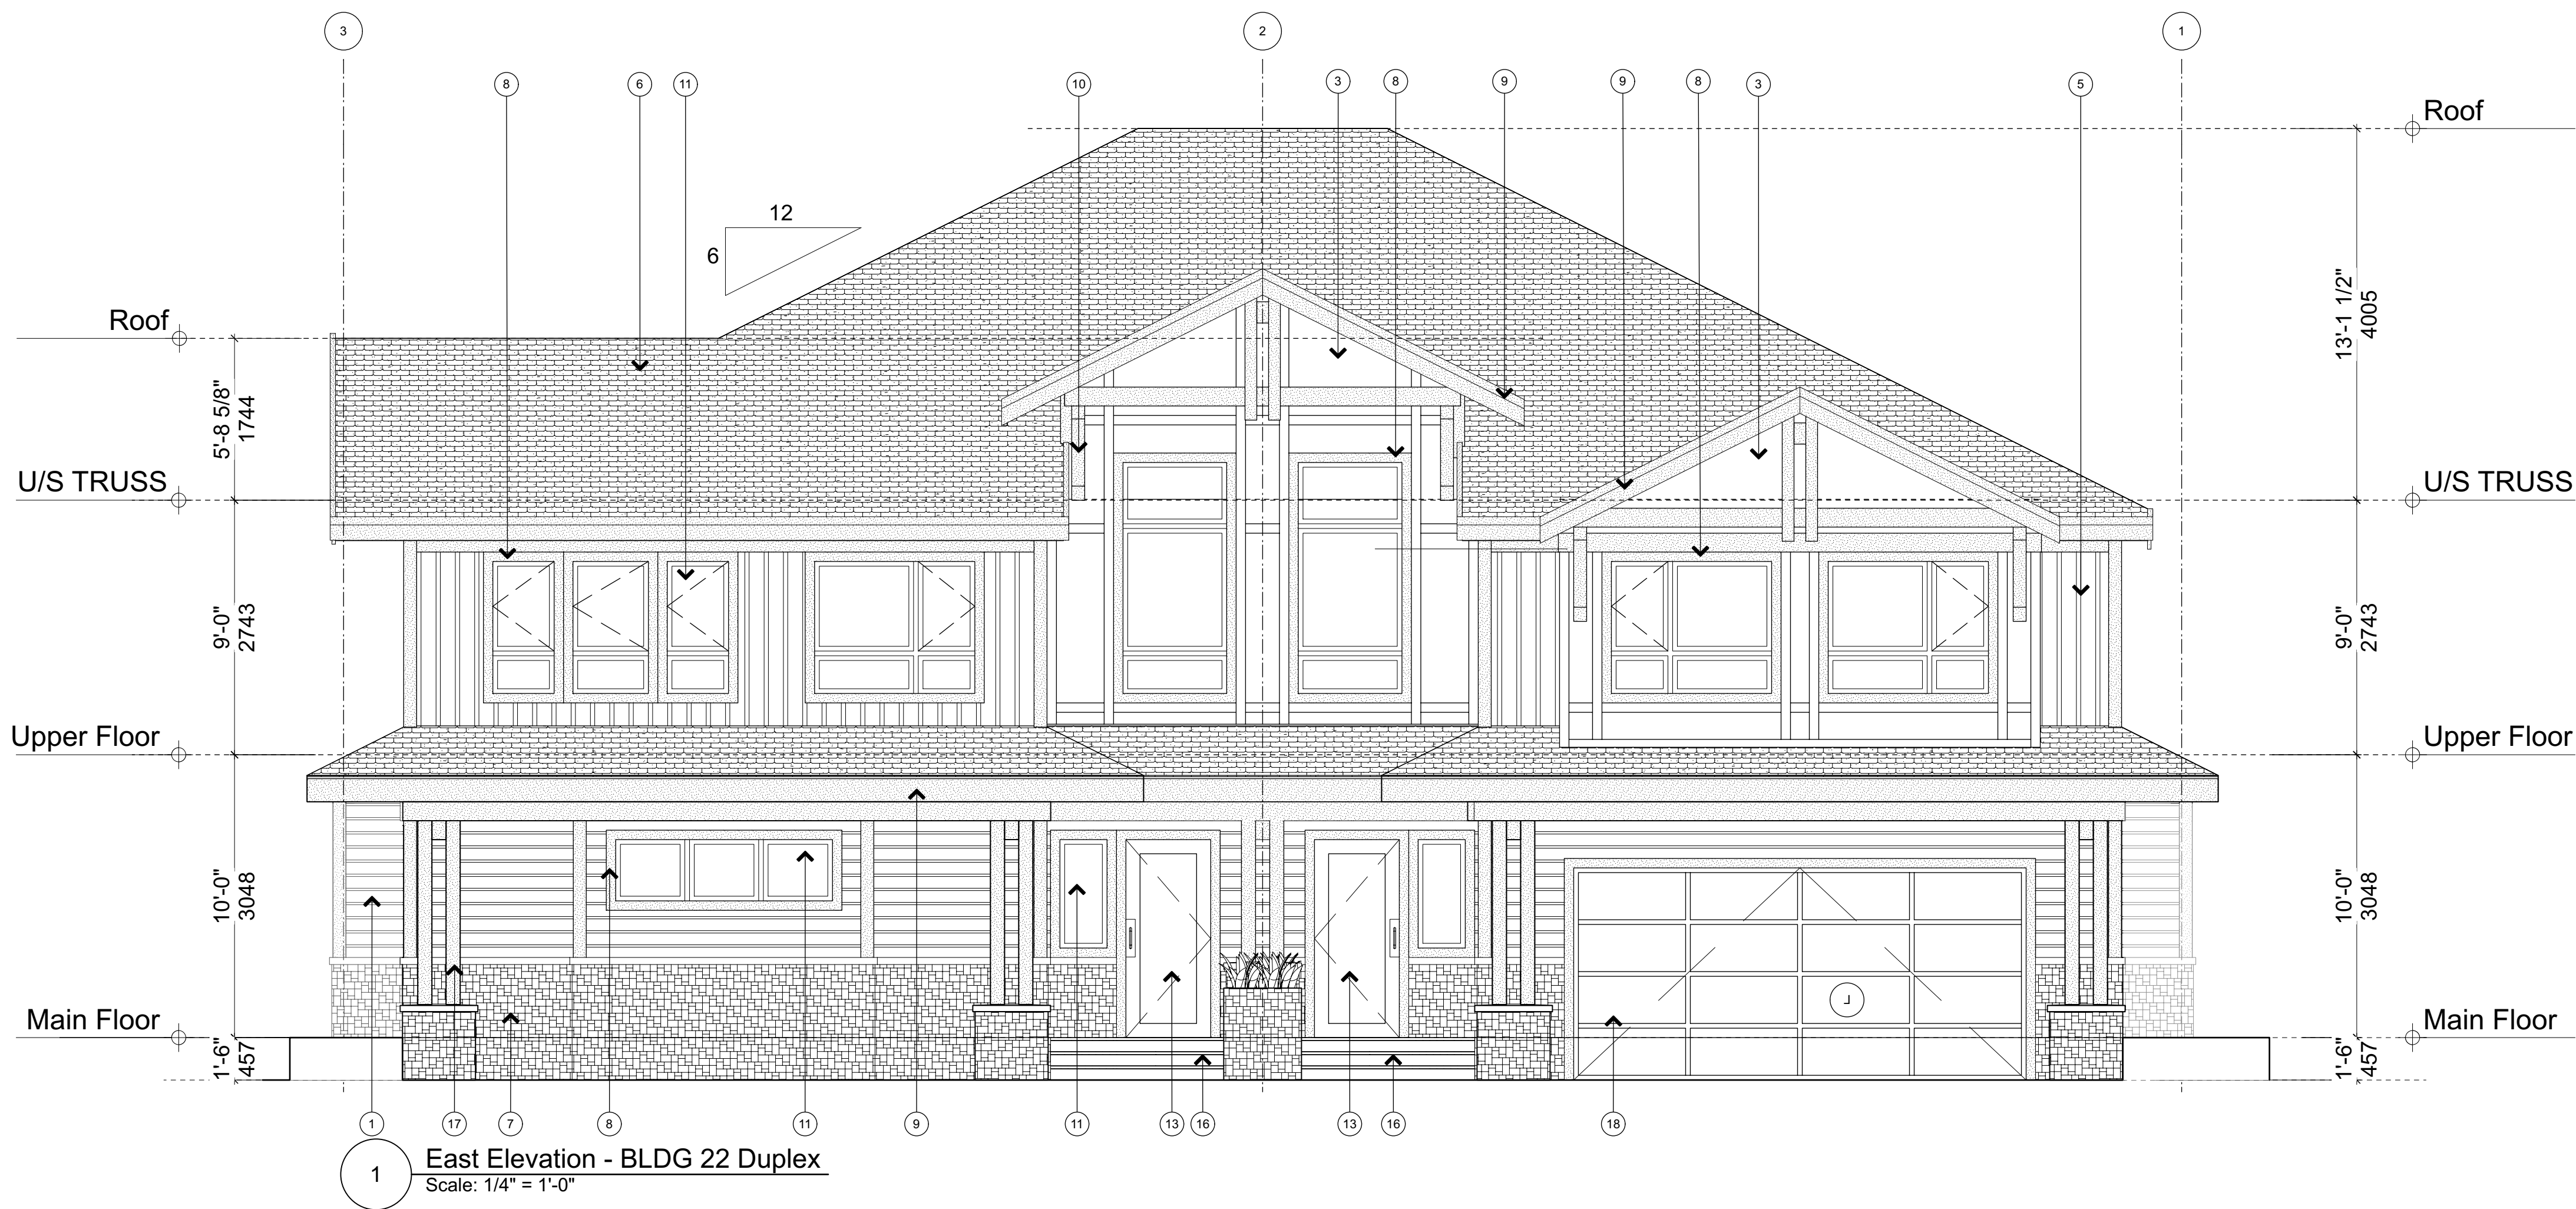

Materials	
1	Hardie Siding Horizontal Lap
2	Hardie Board & Batten
3	Hardie Panel
4	Hardie Trim
5	Hardie Siding Shingles
6	Asphalt Shingles Roof
7	Cultured Stone
8	Wood Trim
9	Wood Fascia Board
10	Wood Bracket
11	Double-Glazed Vinyl Frame windows/ Fiberglass Glazed Doors
12	Vinyl Sliding Door
13	Main Entry Door/ Fiberglass glazed
14	Aluminum Railing
15	Privacy Screen
16	Concrete Stair
17	Wood Post
18	Overhead Garage Door with Glazing Panel
19	Wood Panel

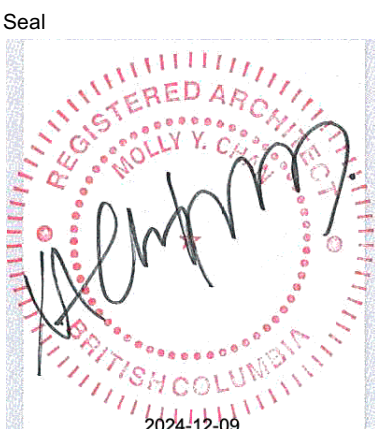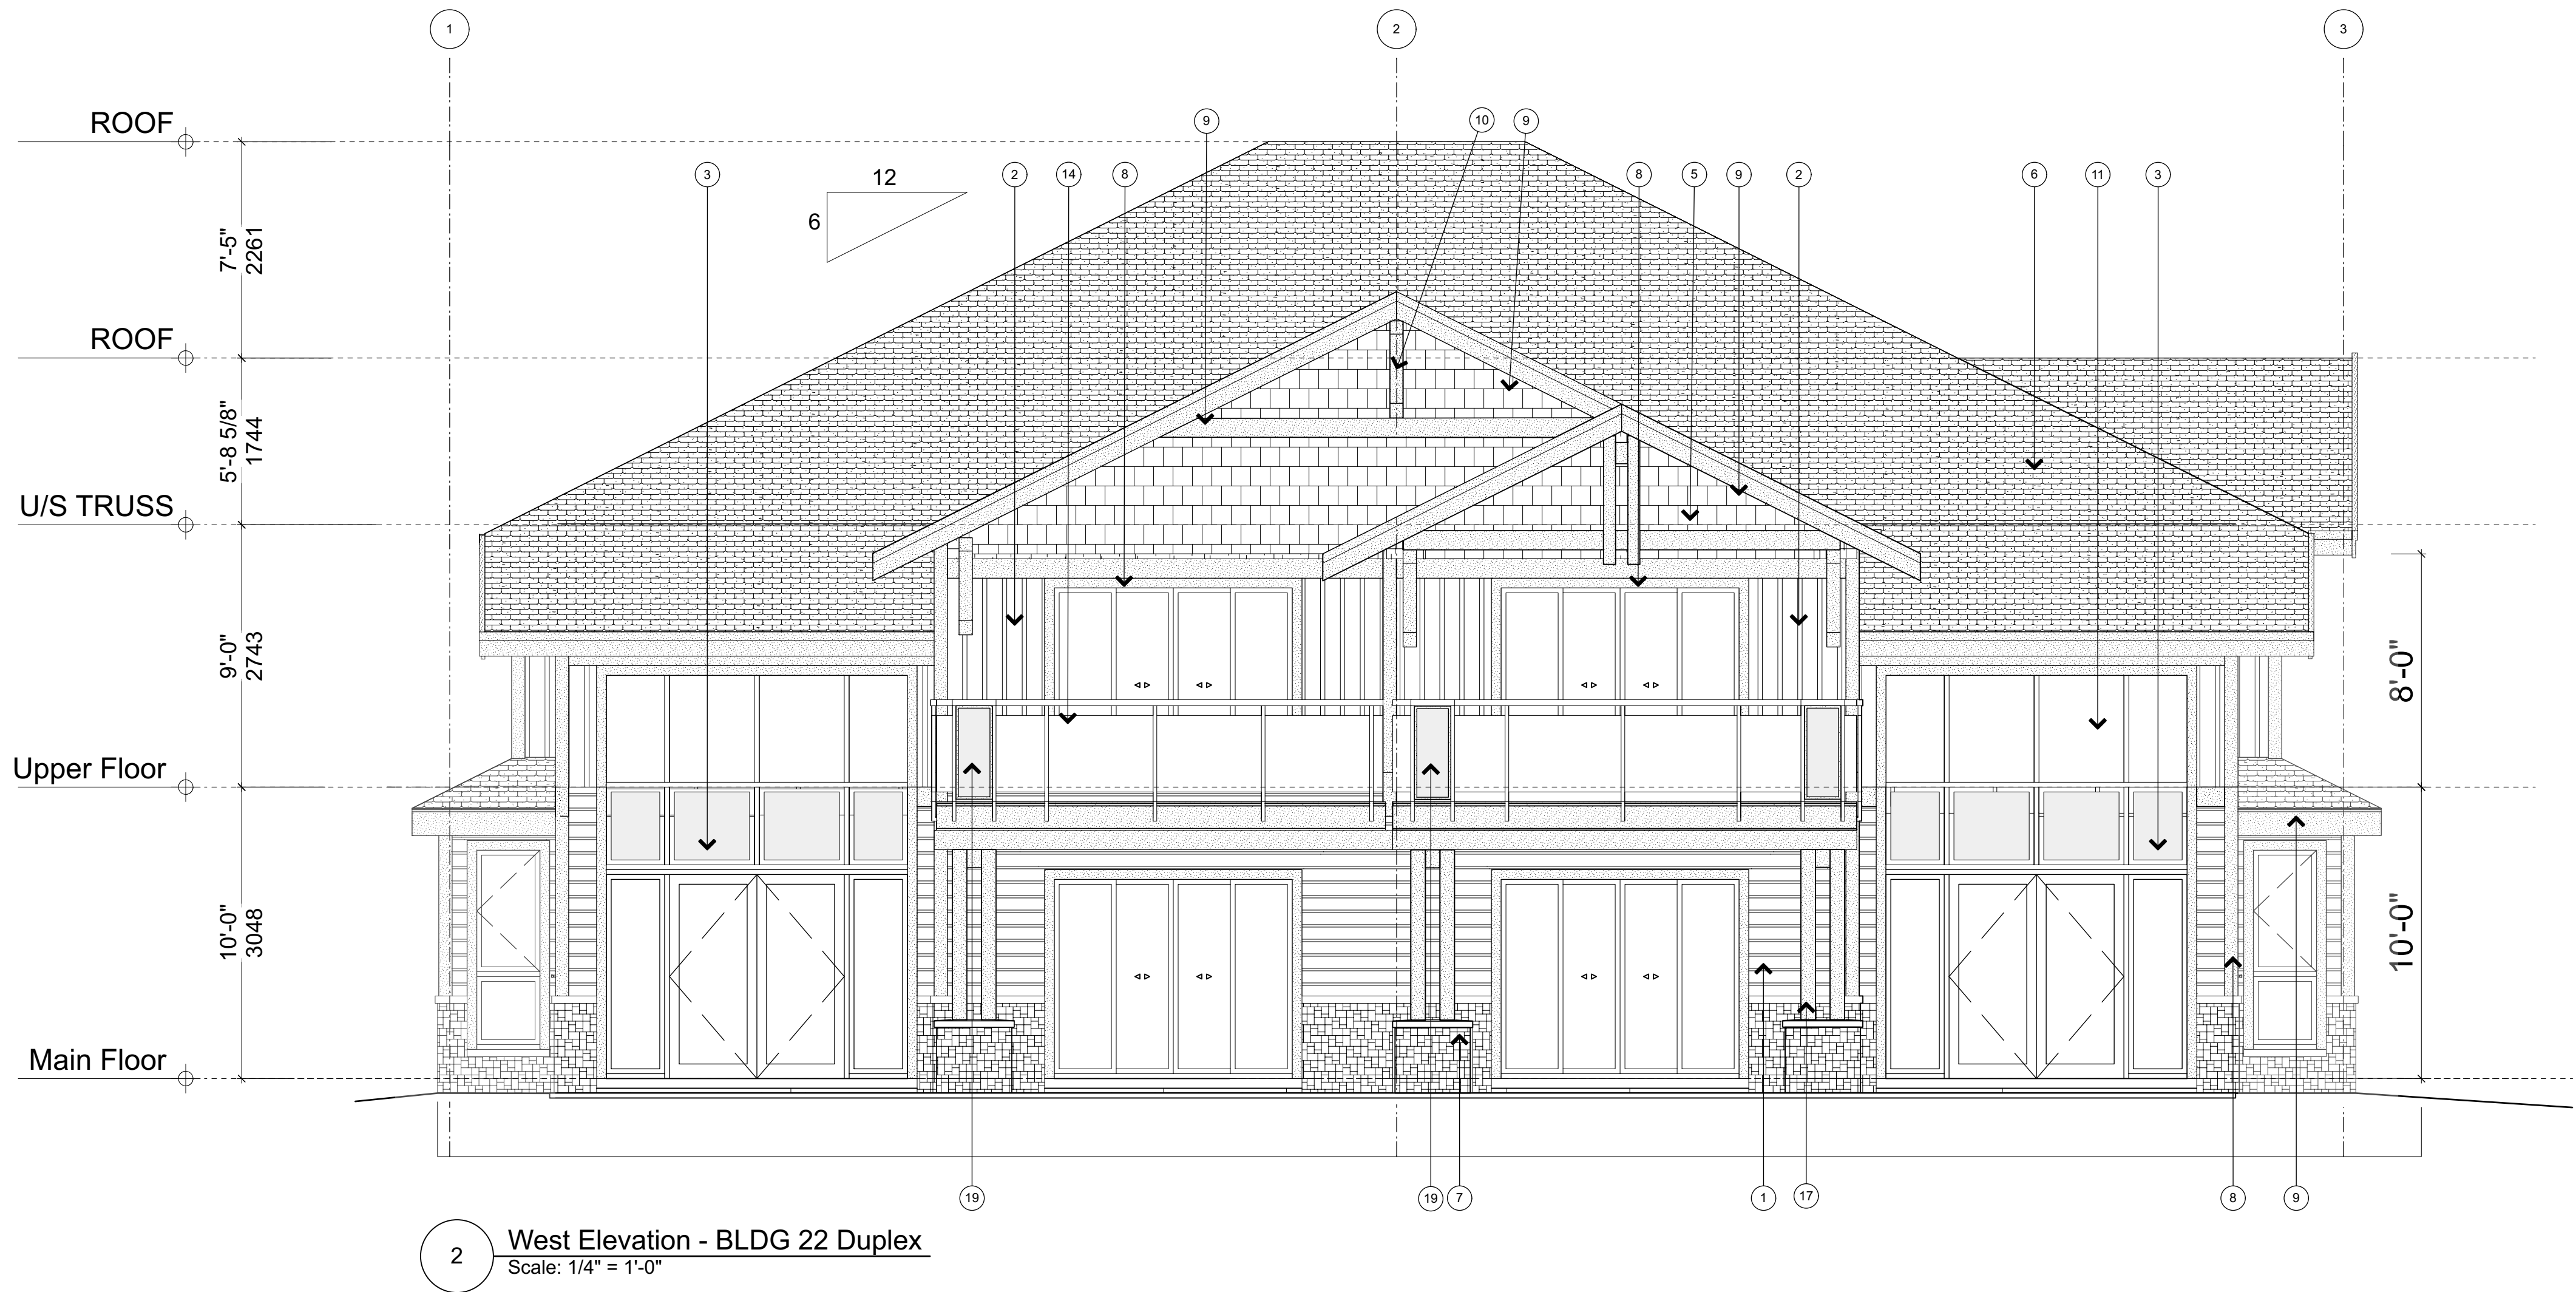

NSDA
ARCHITECTS

201-134 Abbott St
Vancouver BC
Canada V6B 2K4
T 604.669.1926
F 604.683.2241
info@nsda.bc.ca
www.nsda.bc.ca

Copyright Reserved. This plan and design is and at all times remains the exclusive property of NSDA Architects and cannot be used without the architects' written consent.

Project
Oliver's Landing
at Furry Creek
Fine Peace

Civic Address
63-72 Waterfront Drive
57-62 Beach Drive




Sheet Title
East / West Elevations
BLDG 22

Project Number
22032

Scale
1/4" = 1'-0"

Sheet Number

A22-301

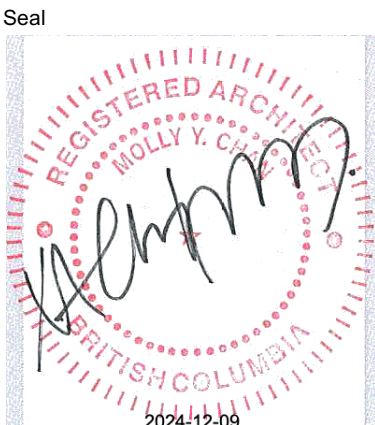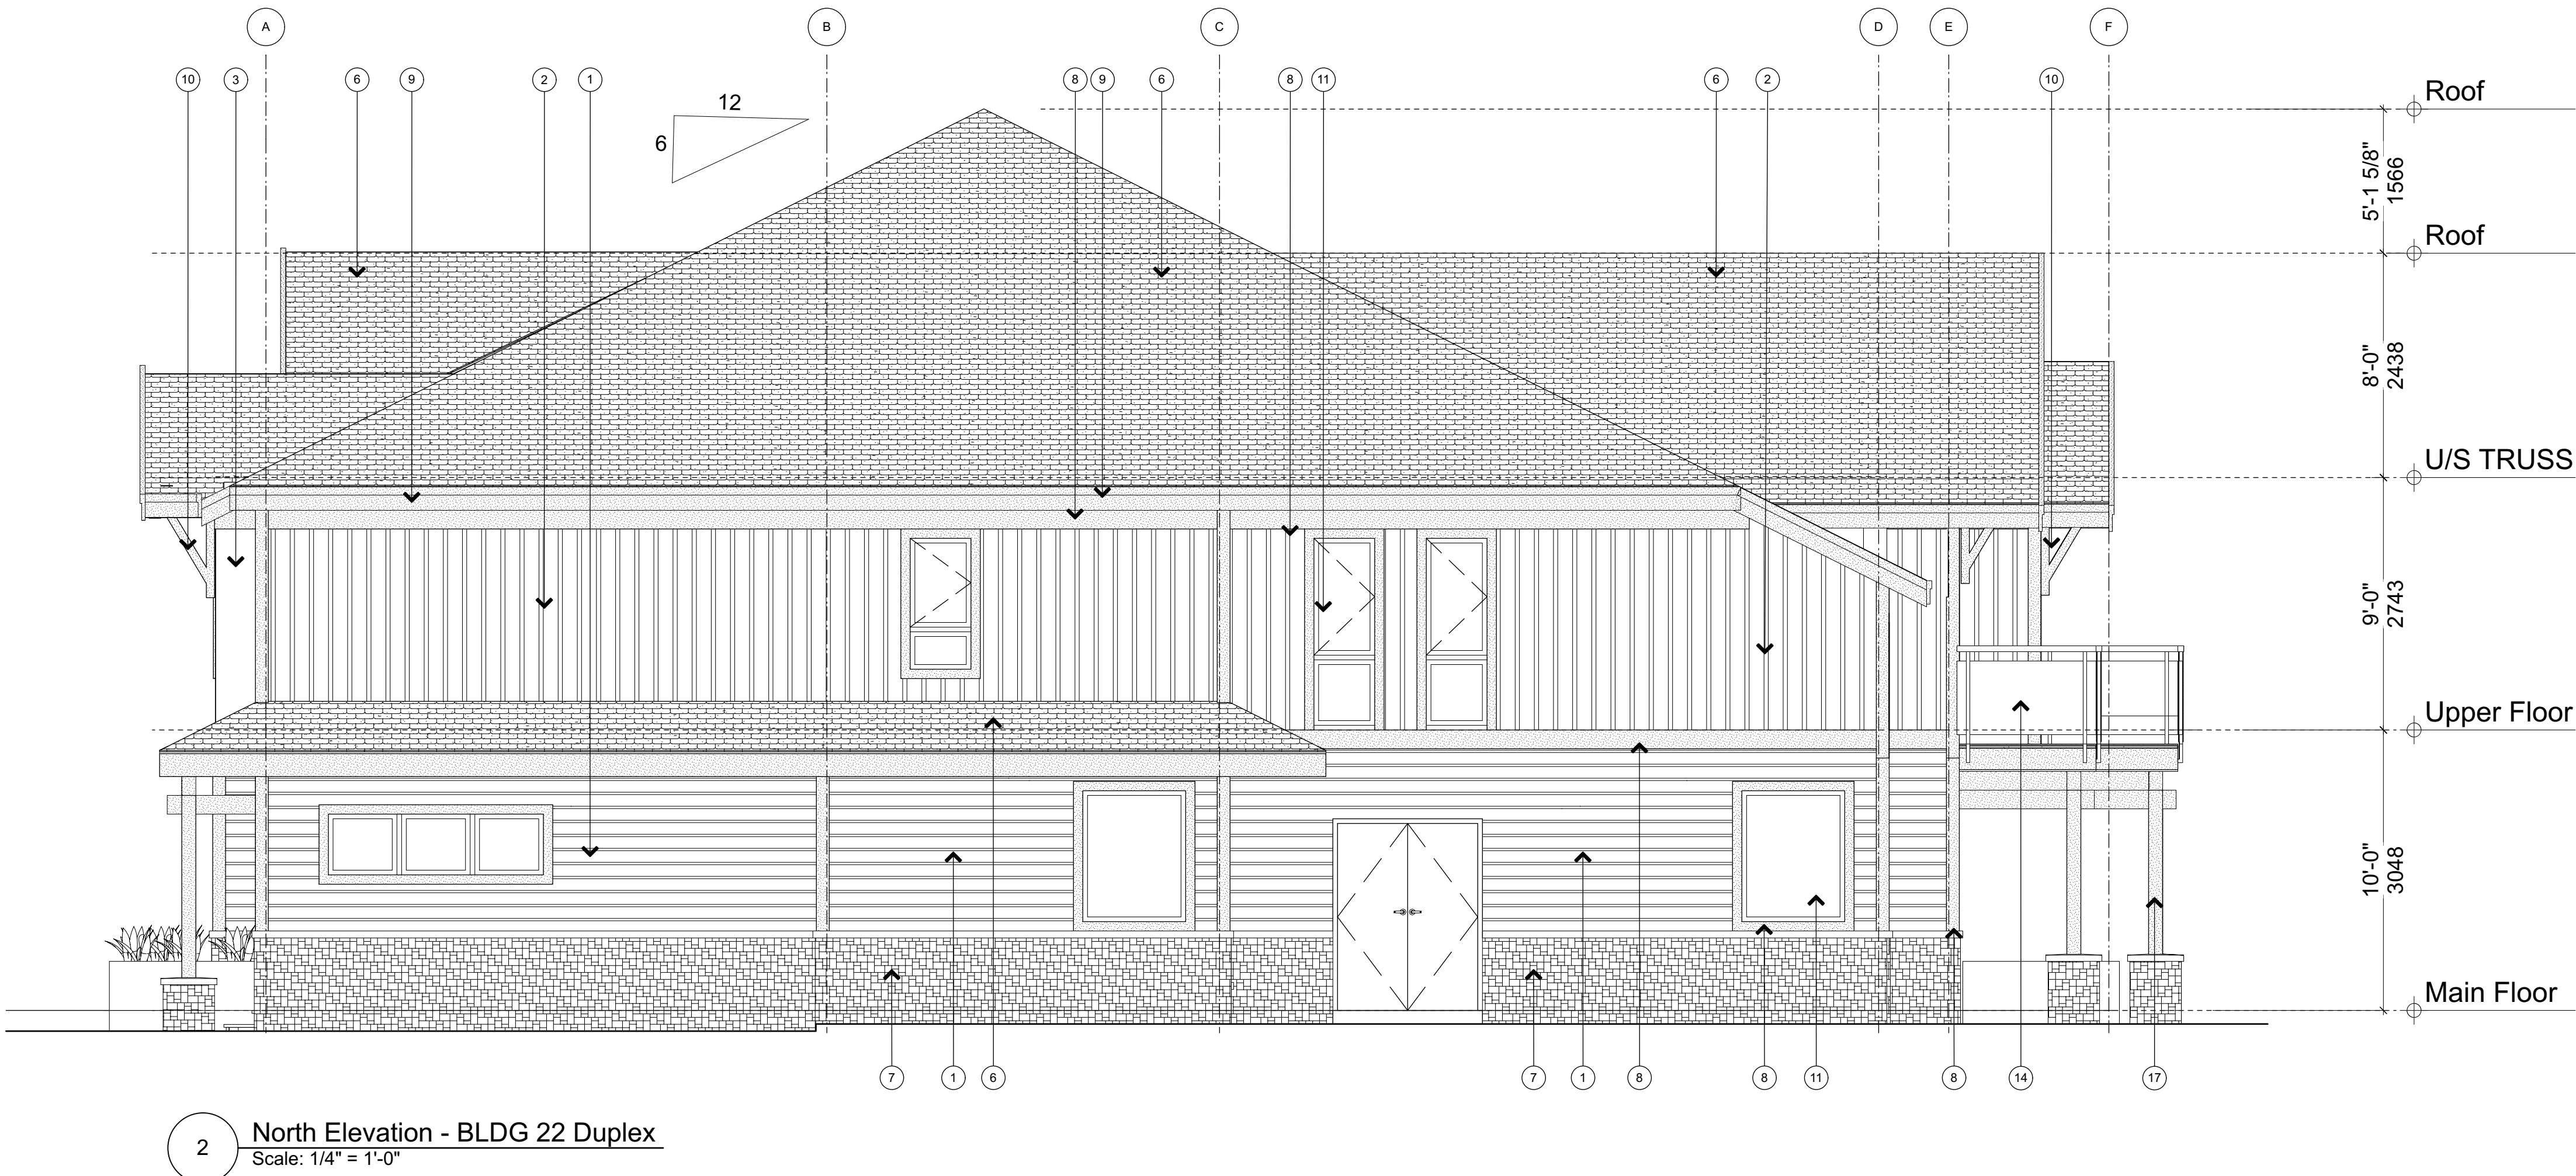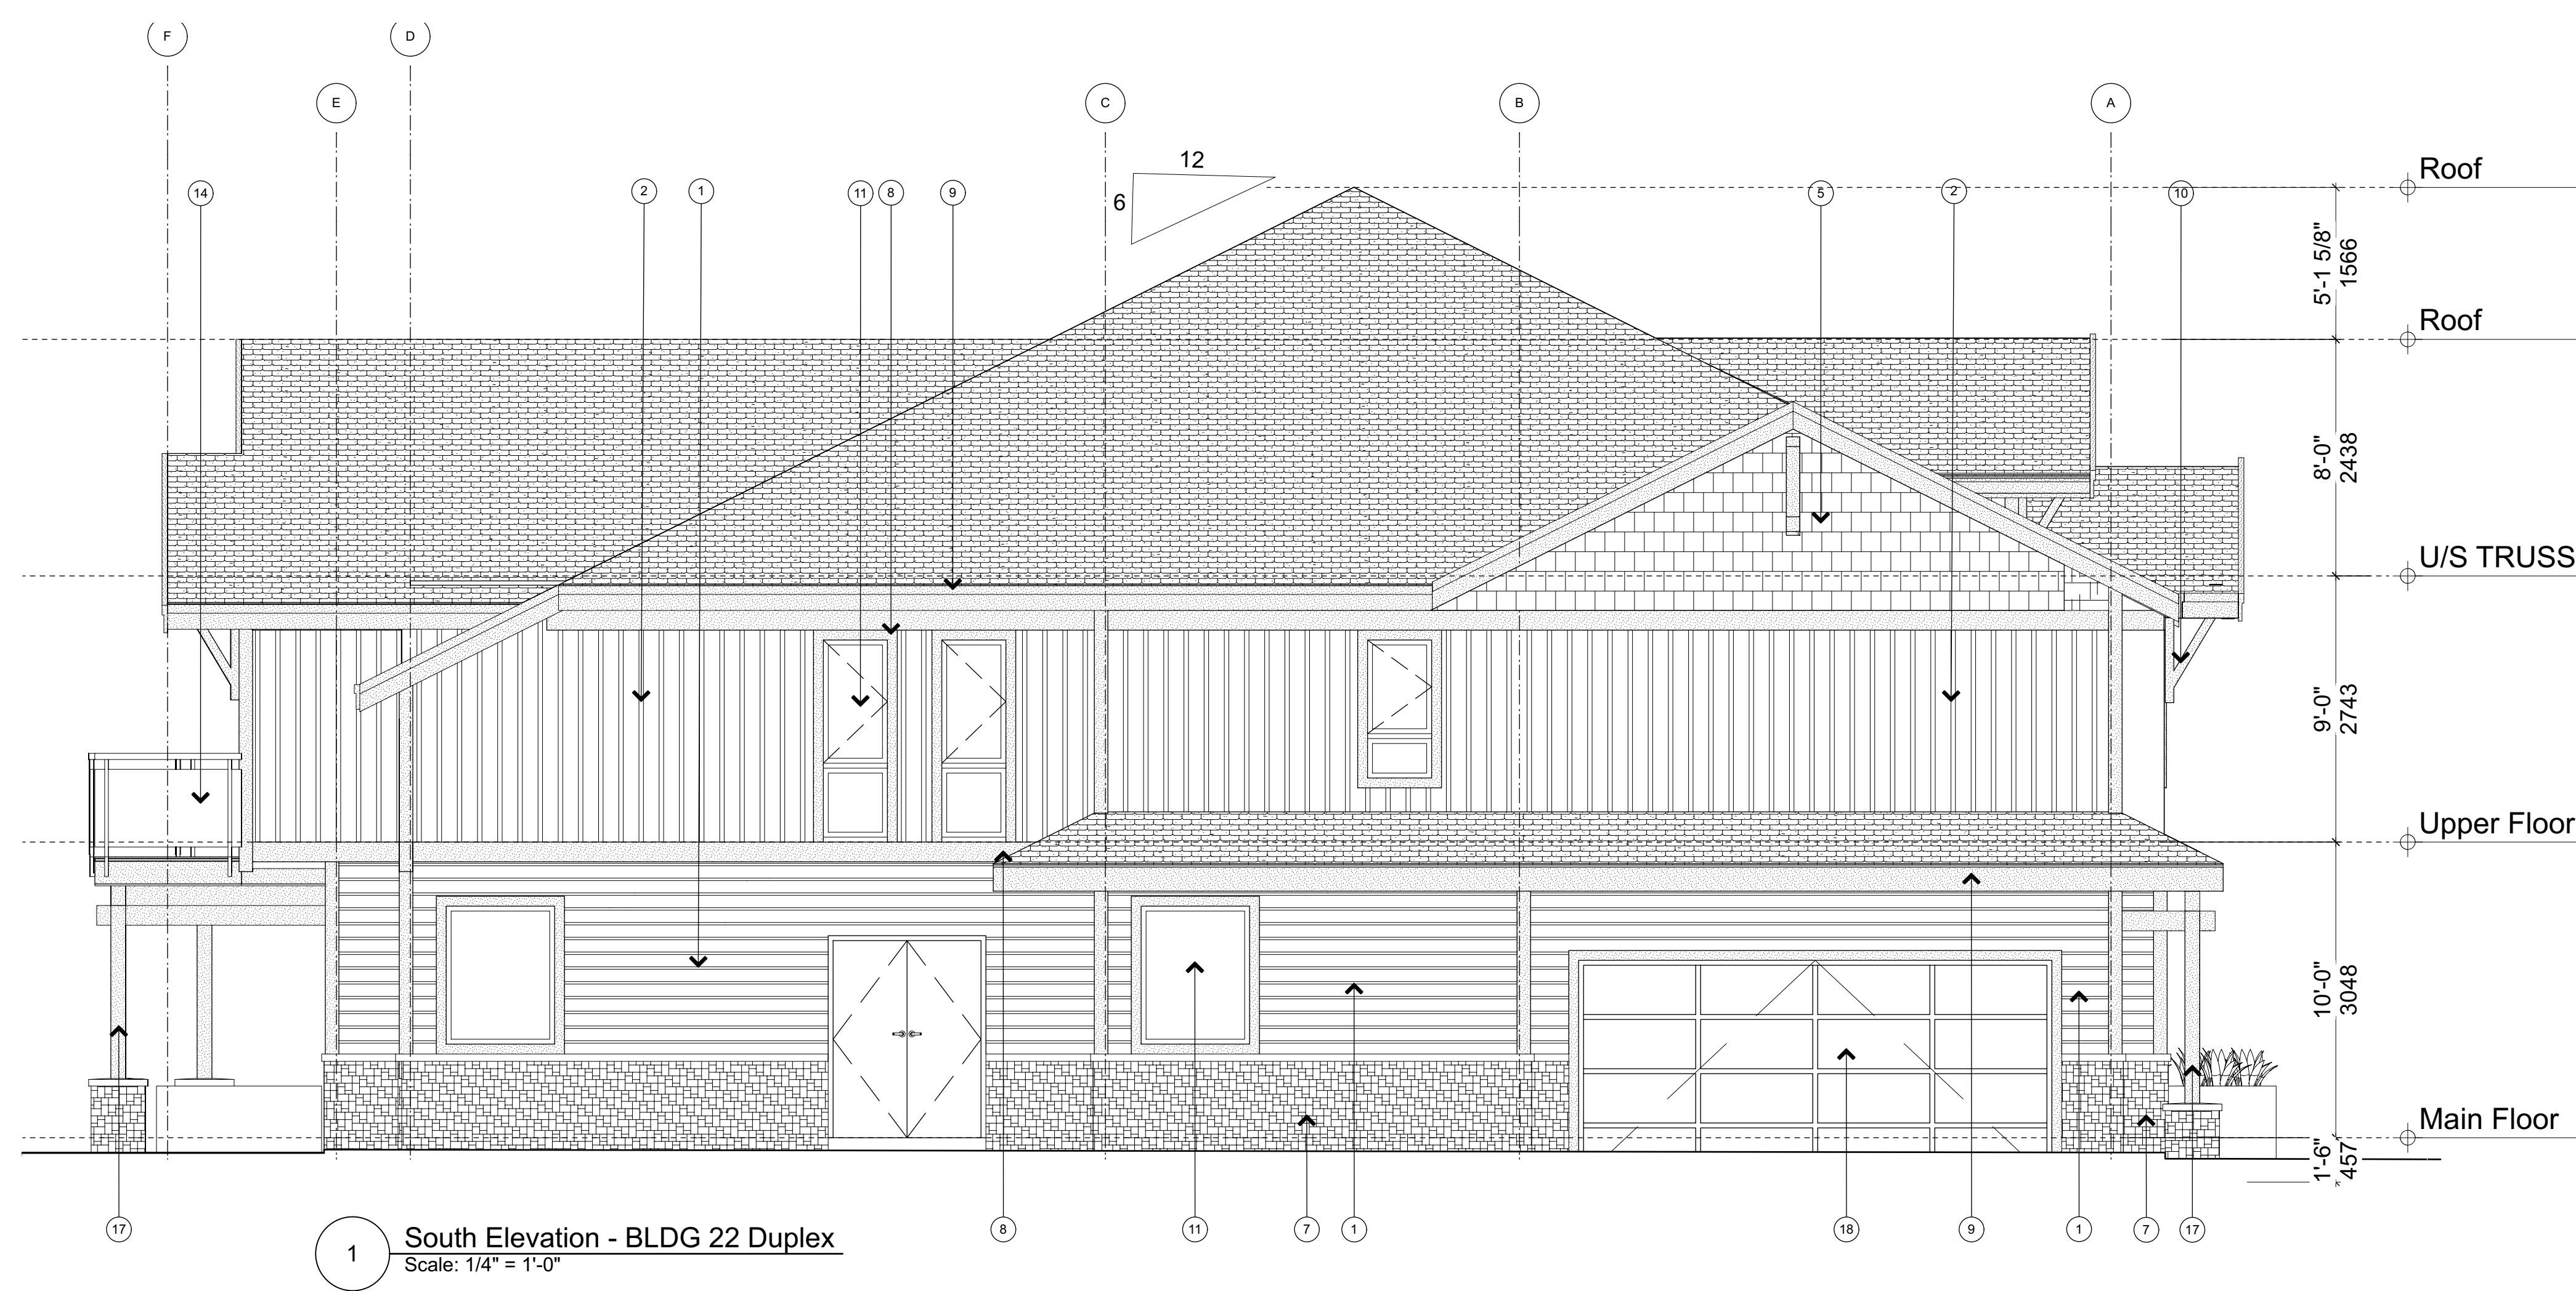

NSDA
ARCHITECTS

201-134 Abbott St
Vancouver BC
Canada V6B 2K4
T 604.669.1926
F 604.683.2241
info@nsda.bc.ca
www.nsda.bc.ca

Copyright Reserved. This plan and design is and at all times remains the exclusive property of NSDA Architects and cannot be used without the architects' written consent.

Project
**Oliver's Landing
at Furry Creek
Fine Peace**
Civic Address
**63-72 Waterfront Drive
57-62 Beach Drive**



Sheet Title
**North / South Elevations
BLDG 22**

Project Number
22032

Scale
1/4" = 1'-0"

Sheet Number

A22-302

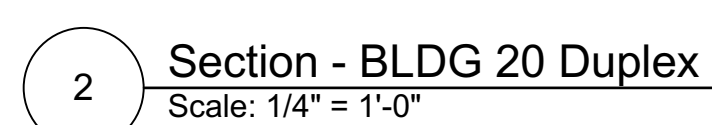 

Project
Oliver's Landing
at Furry Creek
Fine Peace

Civic Address
63-72 Waterfront Drive
57-62 Beach Drive

Project Number
22032


Scale
1/4" = 1'-0"

Sheet Number


A22-303

2022-11-09
2022-11-23
2024-03-15
2024-12-10

Issued for Review
Issued for Review
Issued for Building Permit
Issued for Form, Character DP

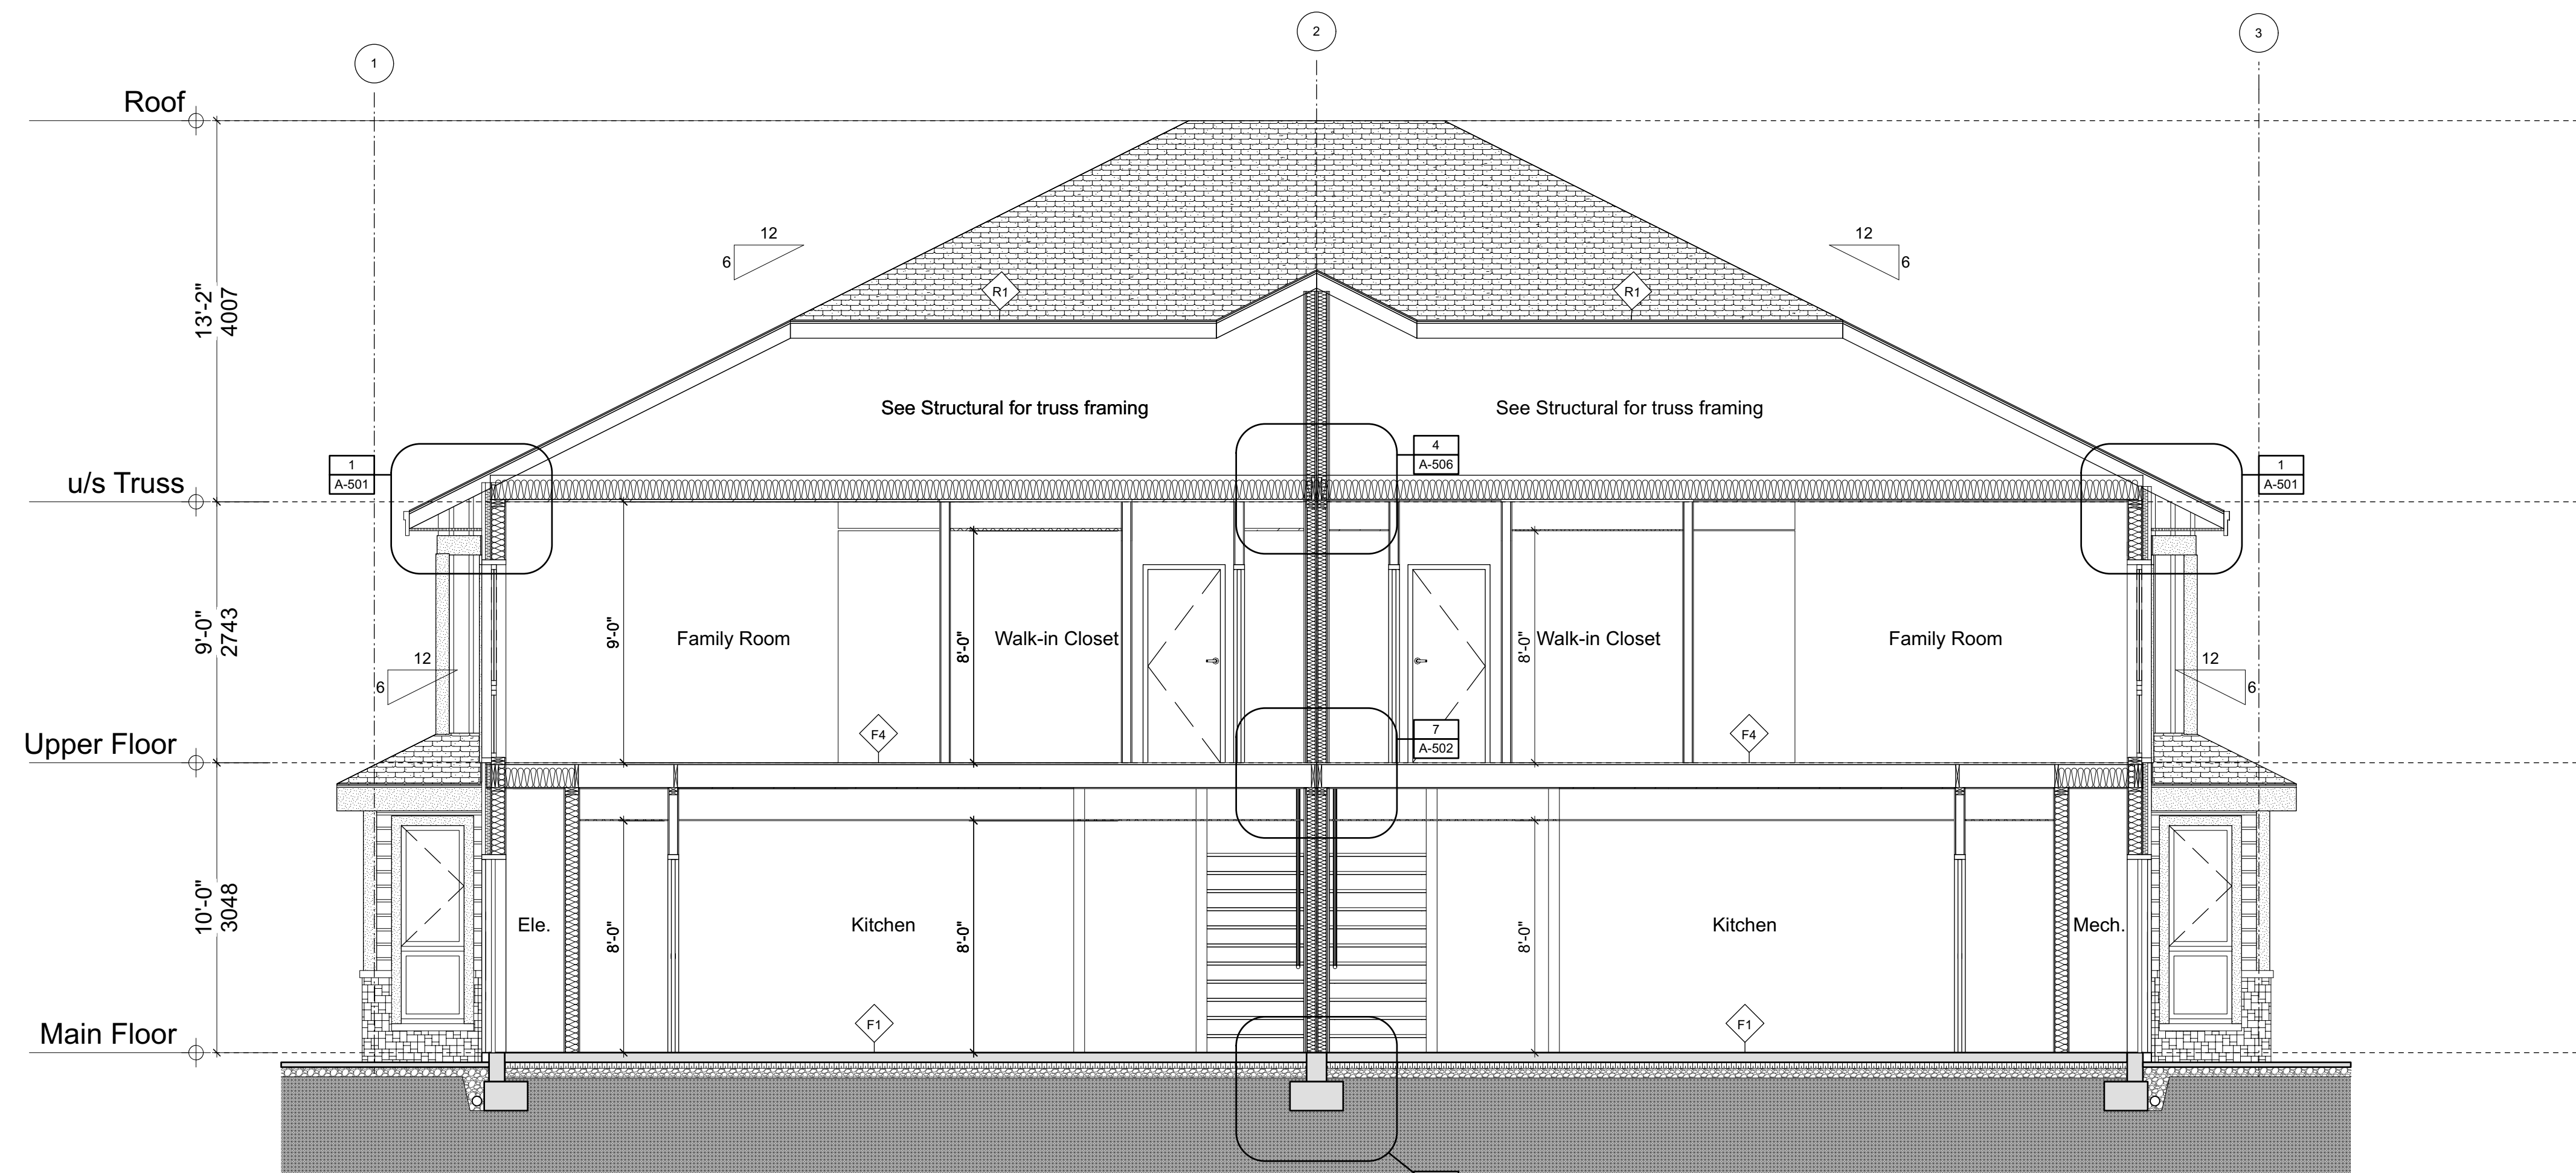

1 Section - BLDG 19 Duplex
Scale: 1/4" = 1'-0"

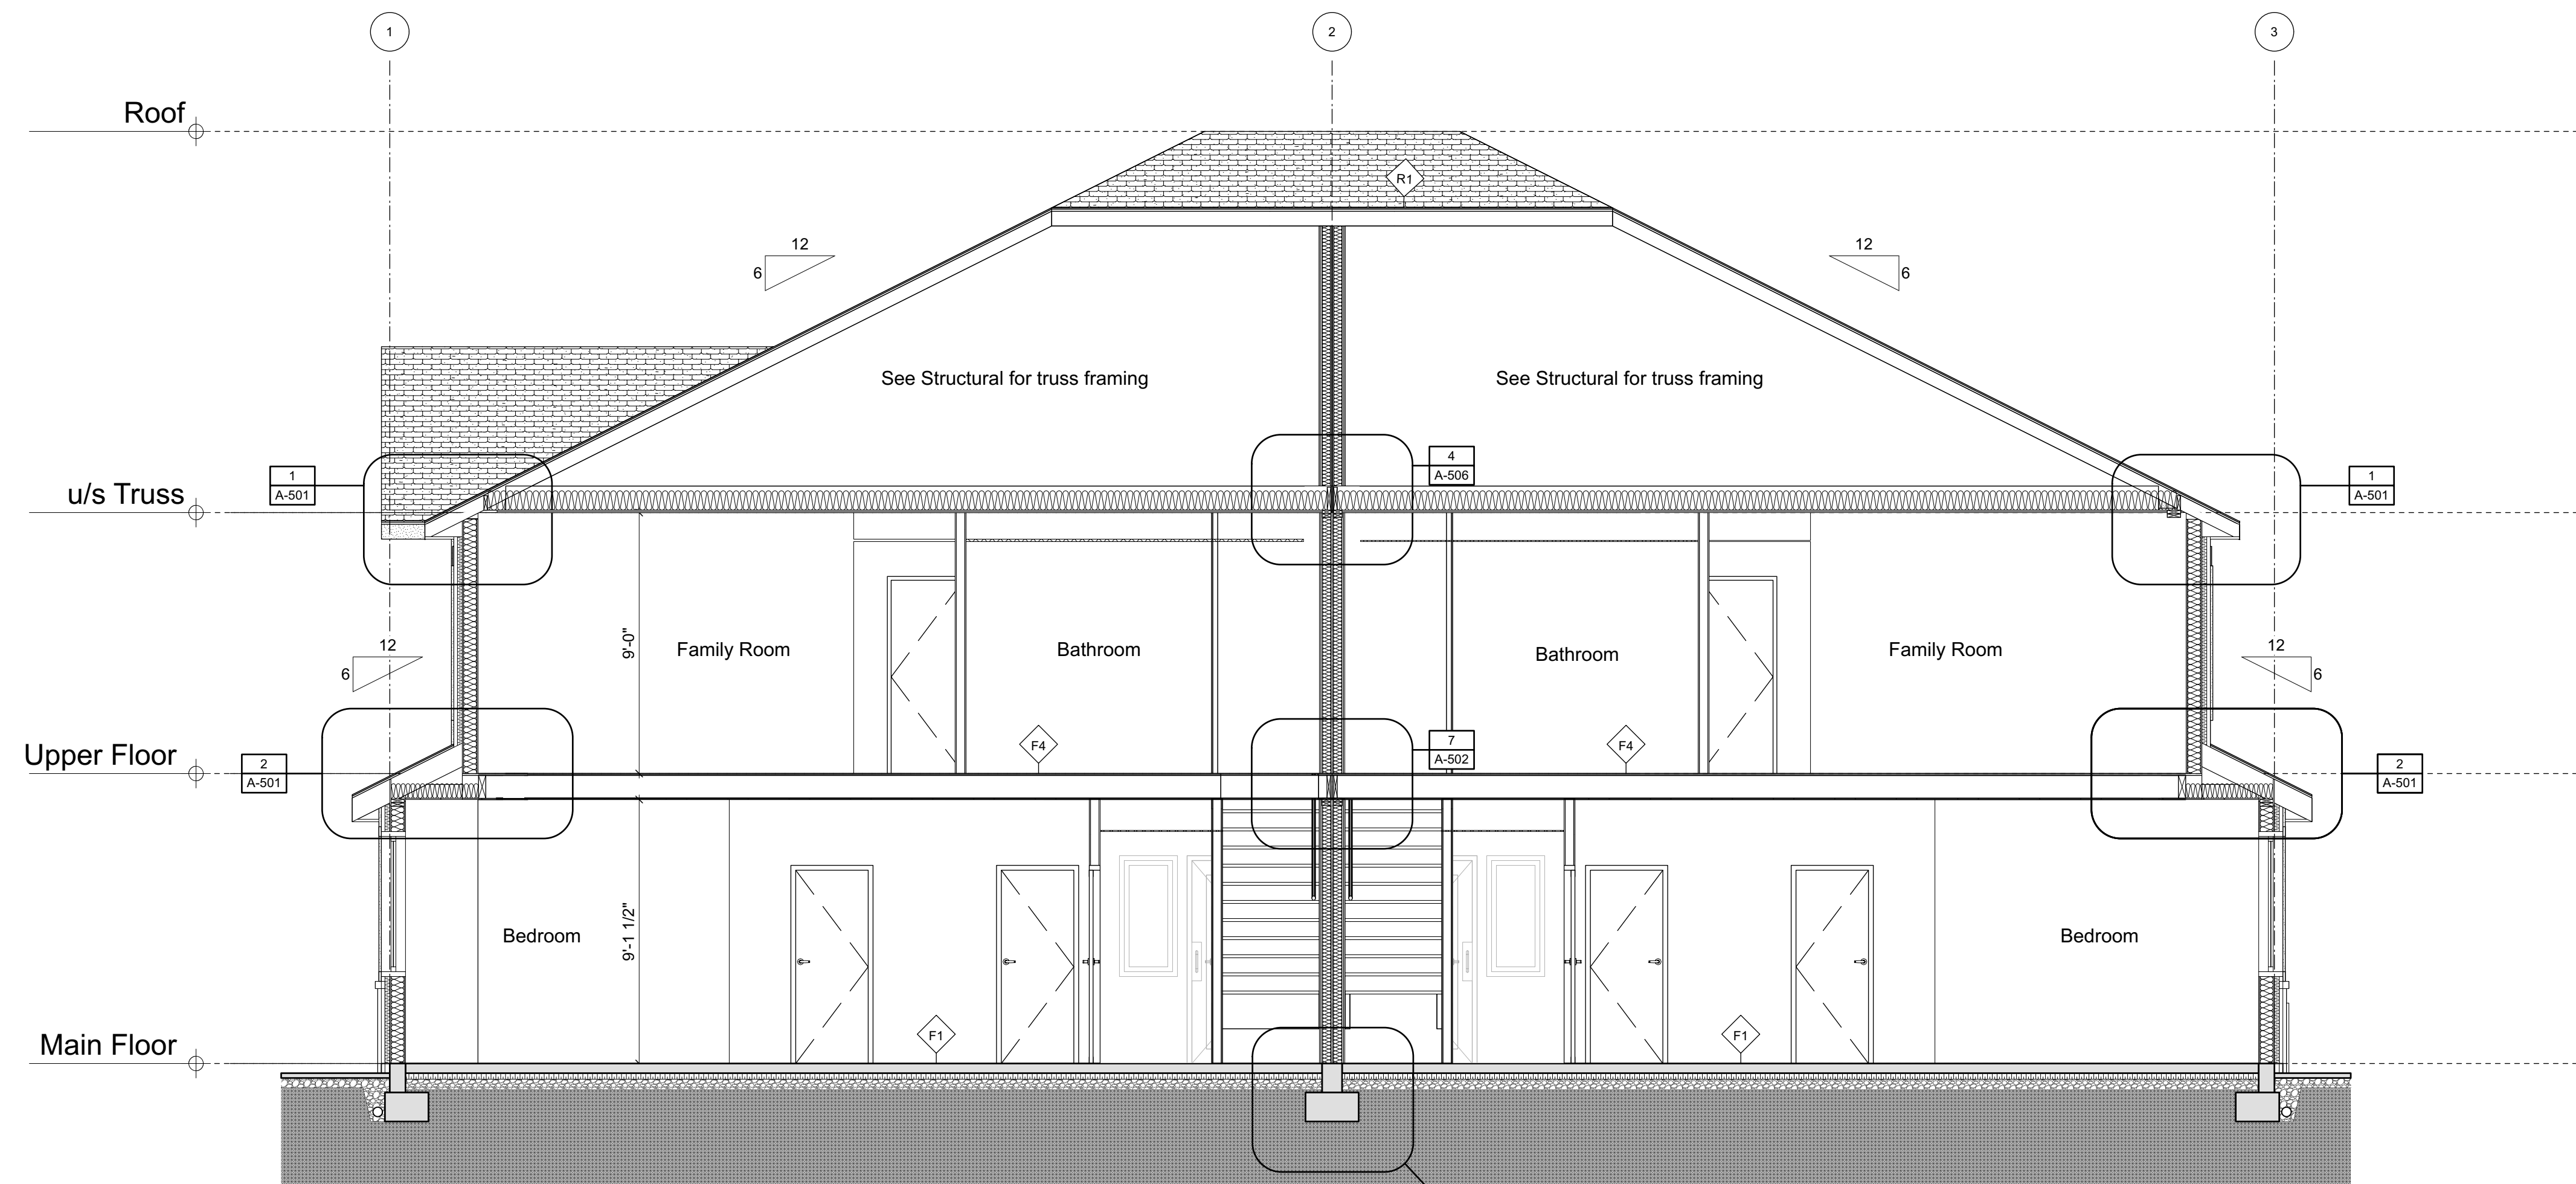

2 Section - BLDG 19 Duplex
Scale: 1/4" = 1'-0"

Seal



NSDA
ARCHITECTS

201-134 Abbott St
Vancouver BC
Canada V6B 2K4

T 604.669.1926
F 604.683.2241

info@nsda.bc.ca
www.nsda.bc.ca

Copyright Reserved. This plan and design is and at all times remains
the exclusive property of NSDA Architects and cannot be used
without the architect's written consent.

Project

Oliver's Landing
at Furry Creek
Fine Peace

Civic Address

63-72 Waterfront Drive
57-62 Beach Drive

Sheet Title

Sections-Building 22
Duplex

Project Number


22032

Scale

1/4" = 1'-0"

Sheet Number

A22-304

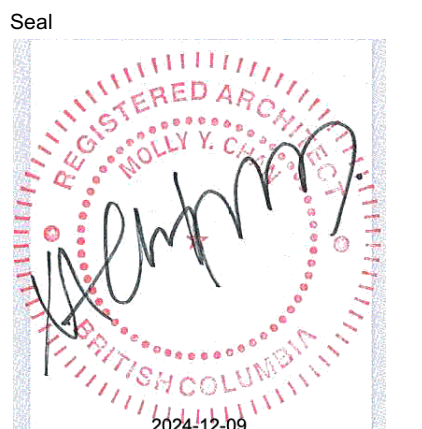

201-134 Abbott St
Vancouver BC
Canada V6B 2K4
T 604.669.1926
F 604.683.2241
info@nsda.bc.ca
www.nsda.bc.ca

Copyright Reserved. This plan and design is and at all times remains the exclusive property of NSDA Architects and cannot be used without the architects' written consent.



Sheet Title
Level 1 Plan-Building 23
Duplex

Project Number
22032

Scale
1/4" = 1'-0"

Sheet Number

A23-102

 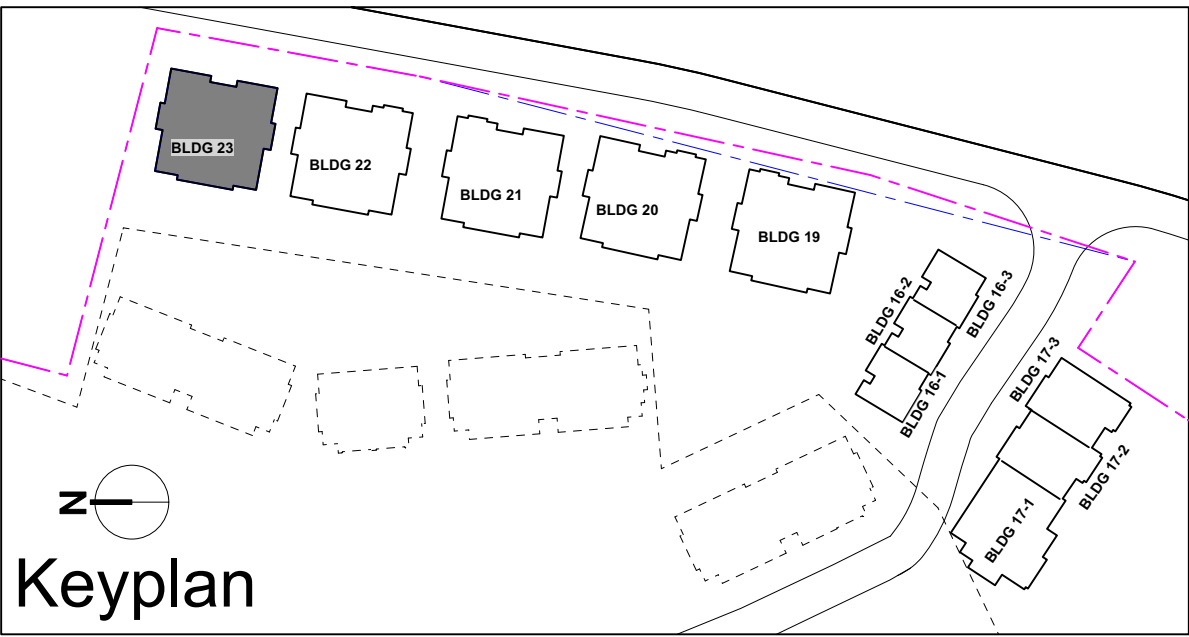

Seal



NSDA
ARCHITECTS

201-134 Abbott St
Vancouver BC
Canada V6B 2K4
T 604.669.1926
F 604.683.2241
info@nsda.bc.ca
www.nsda.bc.ca

Copyright Reserved. This plan and design is and at all times remains the exclusive property of NSDA Architects and cannot be used without the architects' written consent.

Project
**Oliver's Landing
at Furry Creek
Fine Peace**

Civic Address
**63-72 Waterfront Drive
57-62 Beach Drive**


Sheet Title
**Level 2 Plan-Building 23
Duplex**



Project Number
22032

Scale
1/4" = 1'-0"

Sheet Number

A23-103

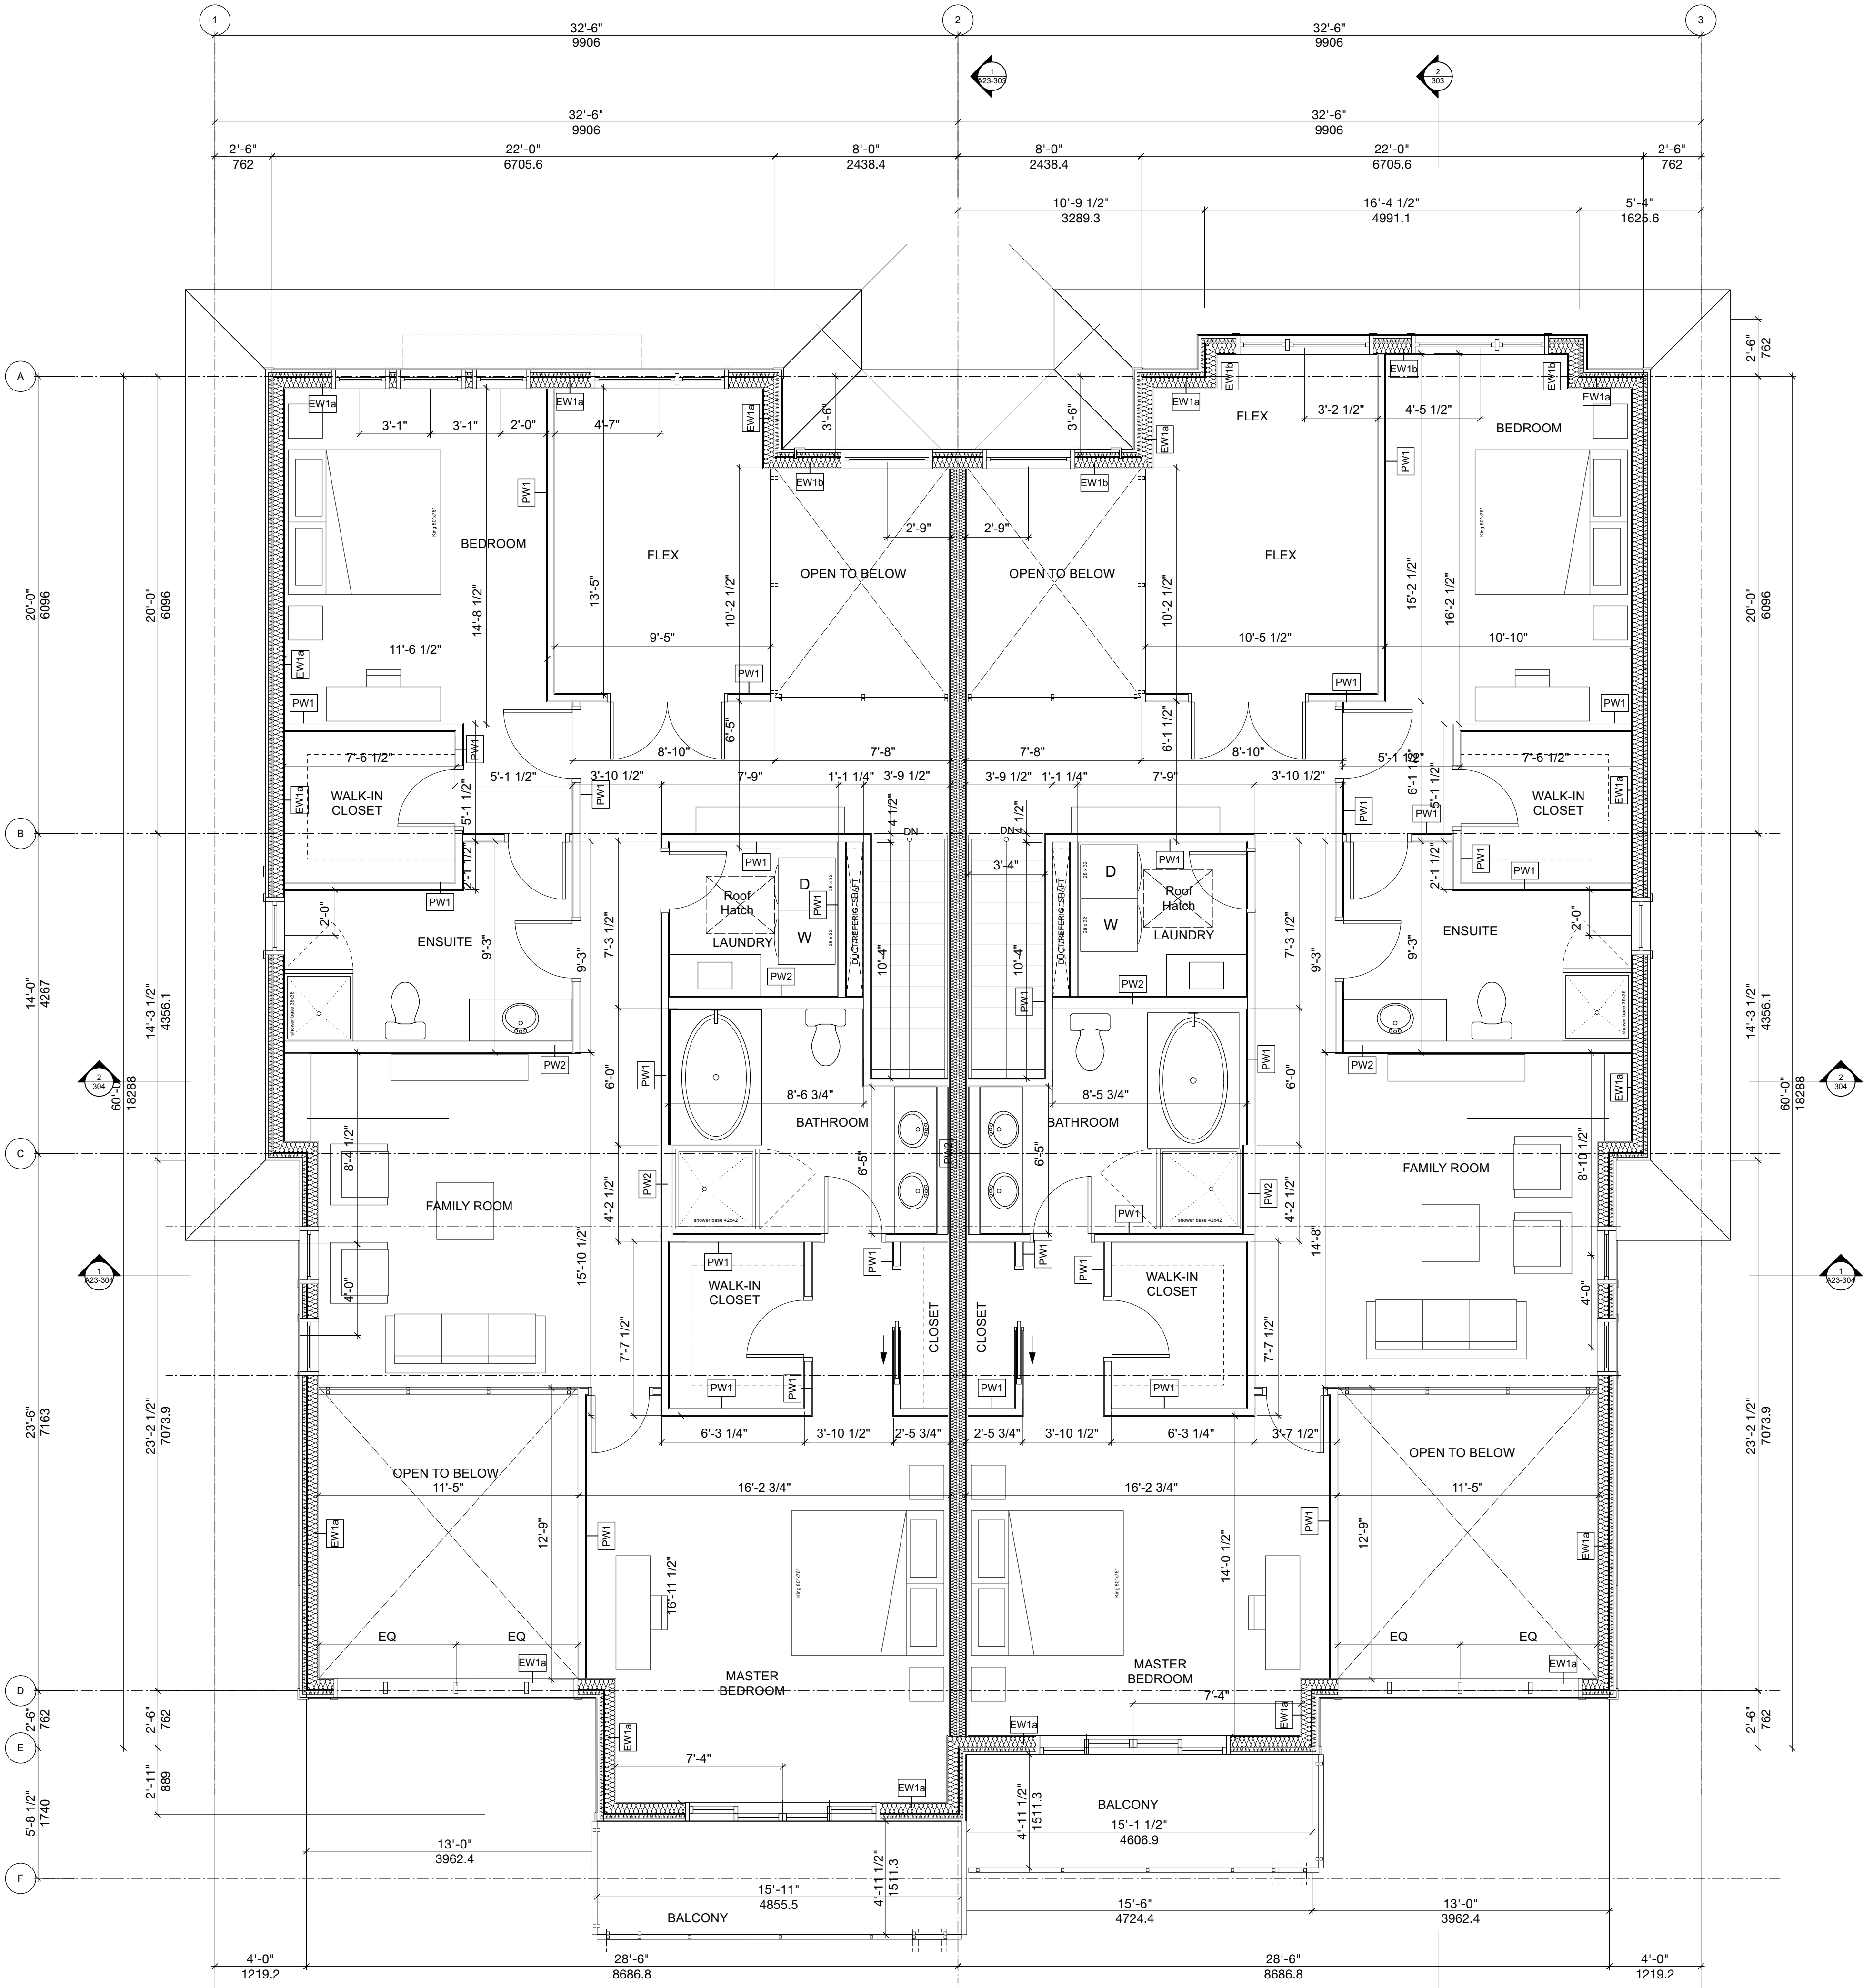

 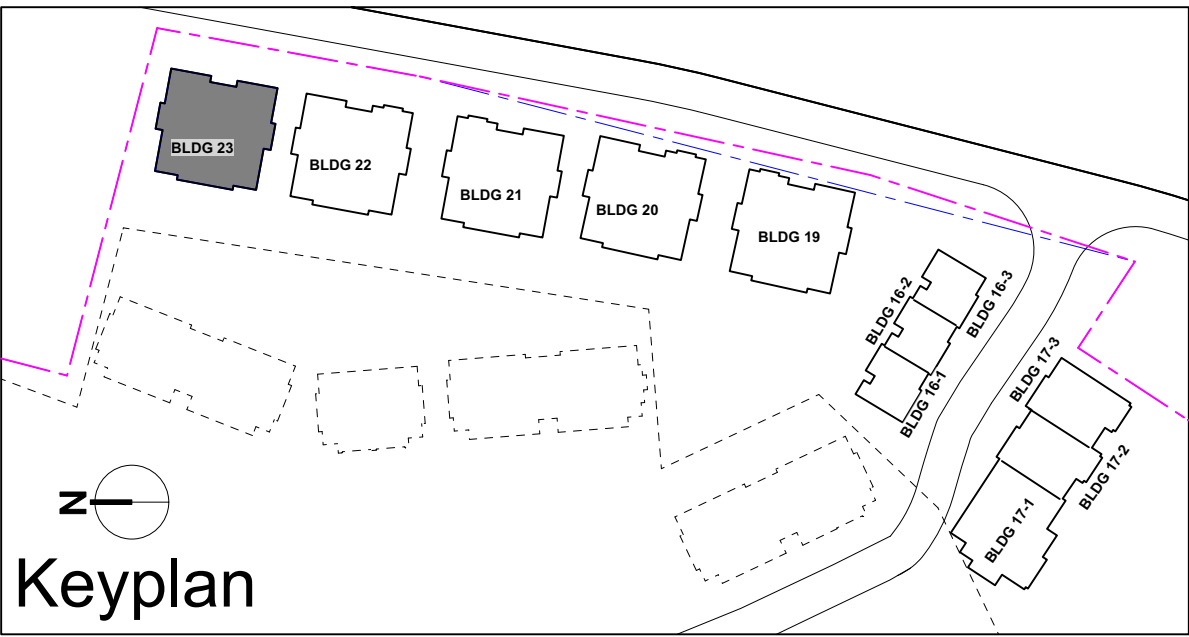

Seal



NSDA
ARCHITECTS

201-134 Abbott St
Vancouver BC
Canada V6B 2K4

T 604.669.1926
F 604.683.2241

info@nsda.bc.ca
www.nsda.bc.ca

Copyright Reserved. This plan and design is and at all times remains the exclusive property of NSDA Architects and cannot be used without the architect's written consent.

Project

**Oliver's Landing
at Furry Creek
Fine Peace**

Civic Address

**63-72 Waterfront Drive
57-62 Beach Drive**

Sheet Title

**Roof Plan-Building 23
Duplex**

Project Number


22032


Scale

1/4" = 1'-0"

Sheet Number



A23-104

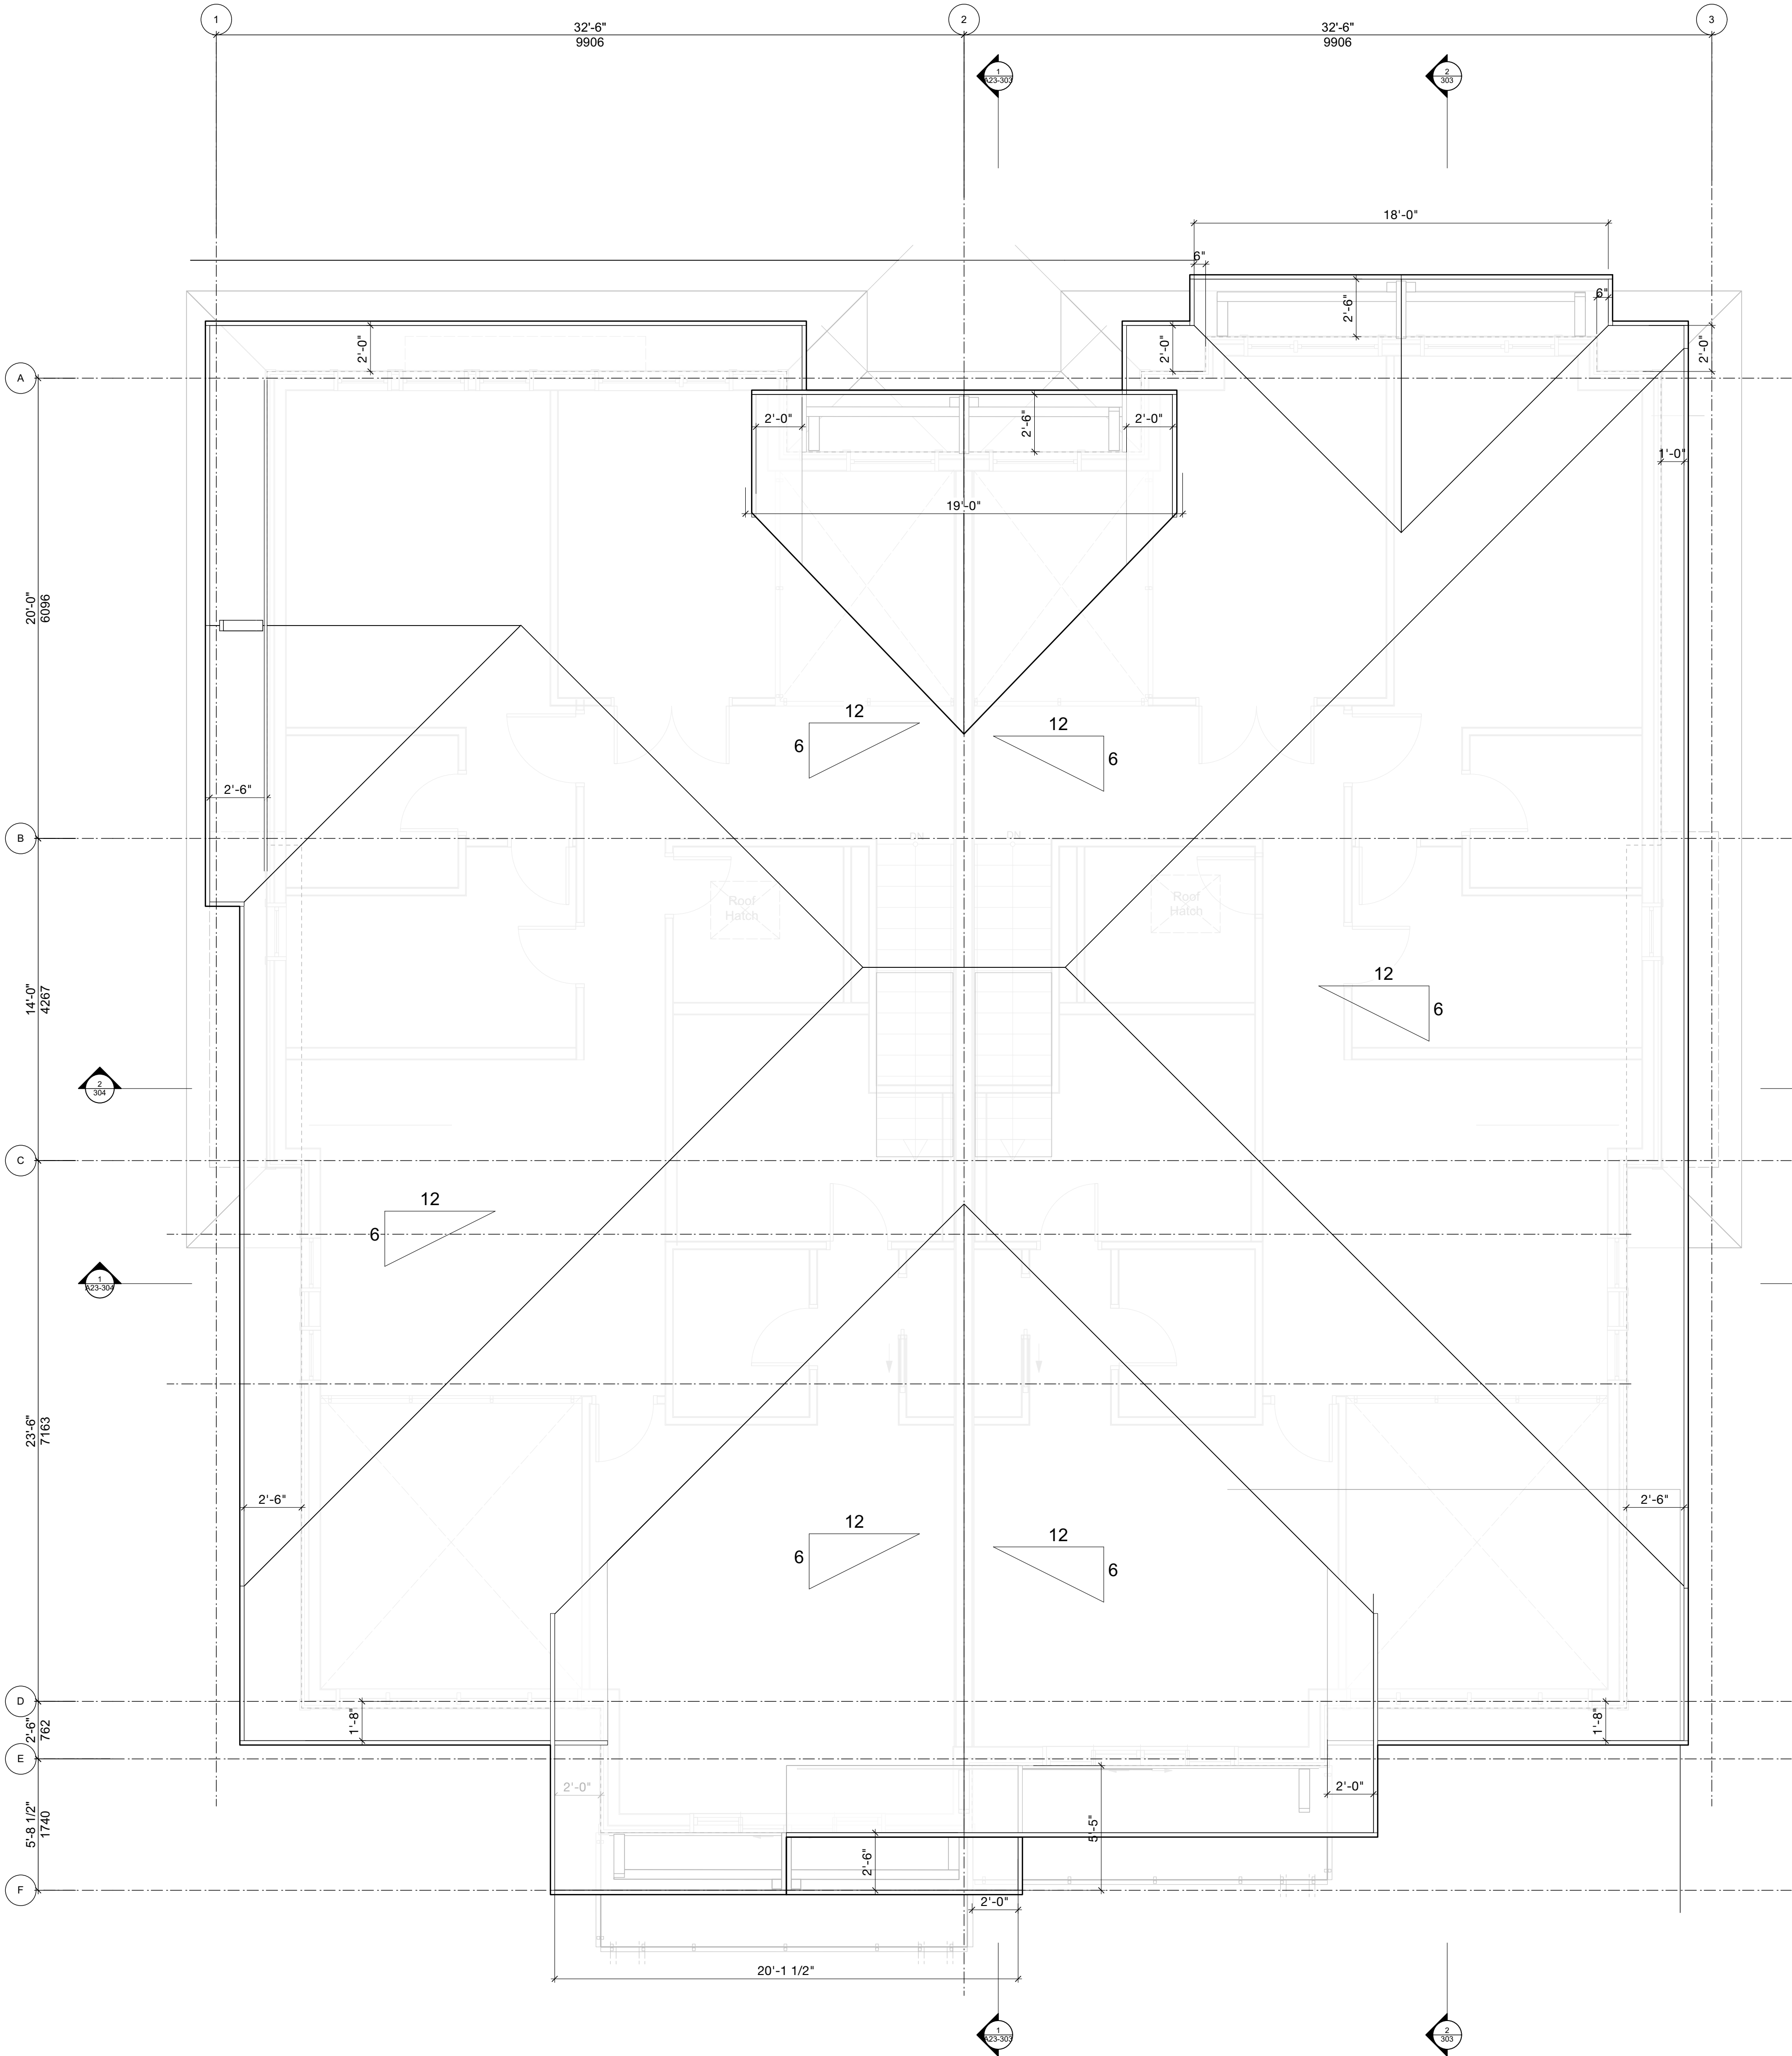

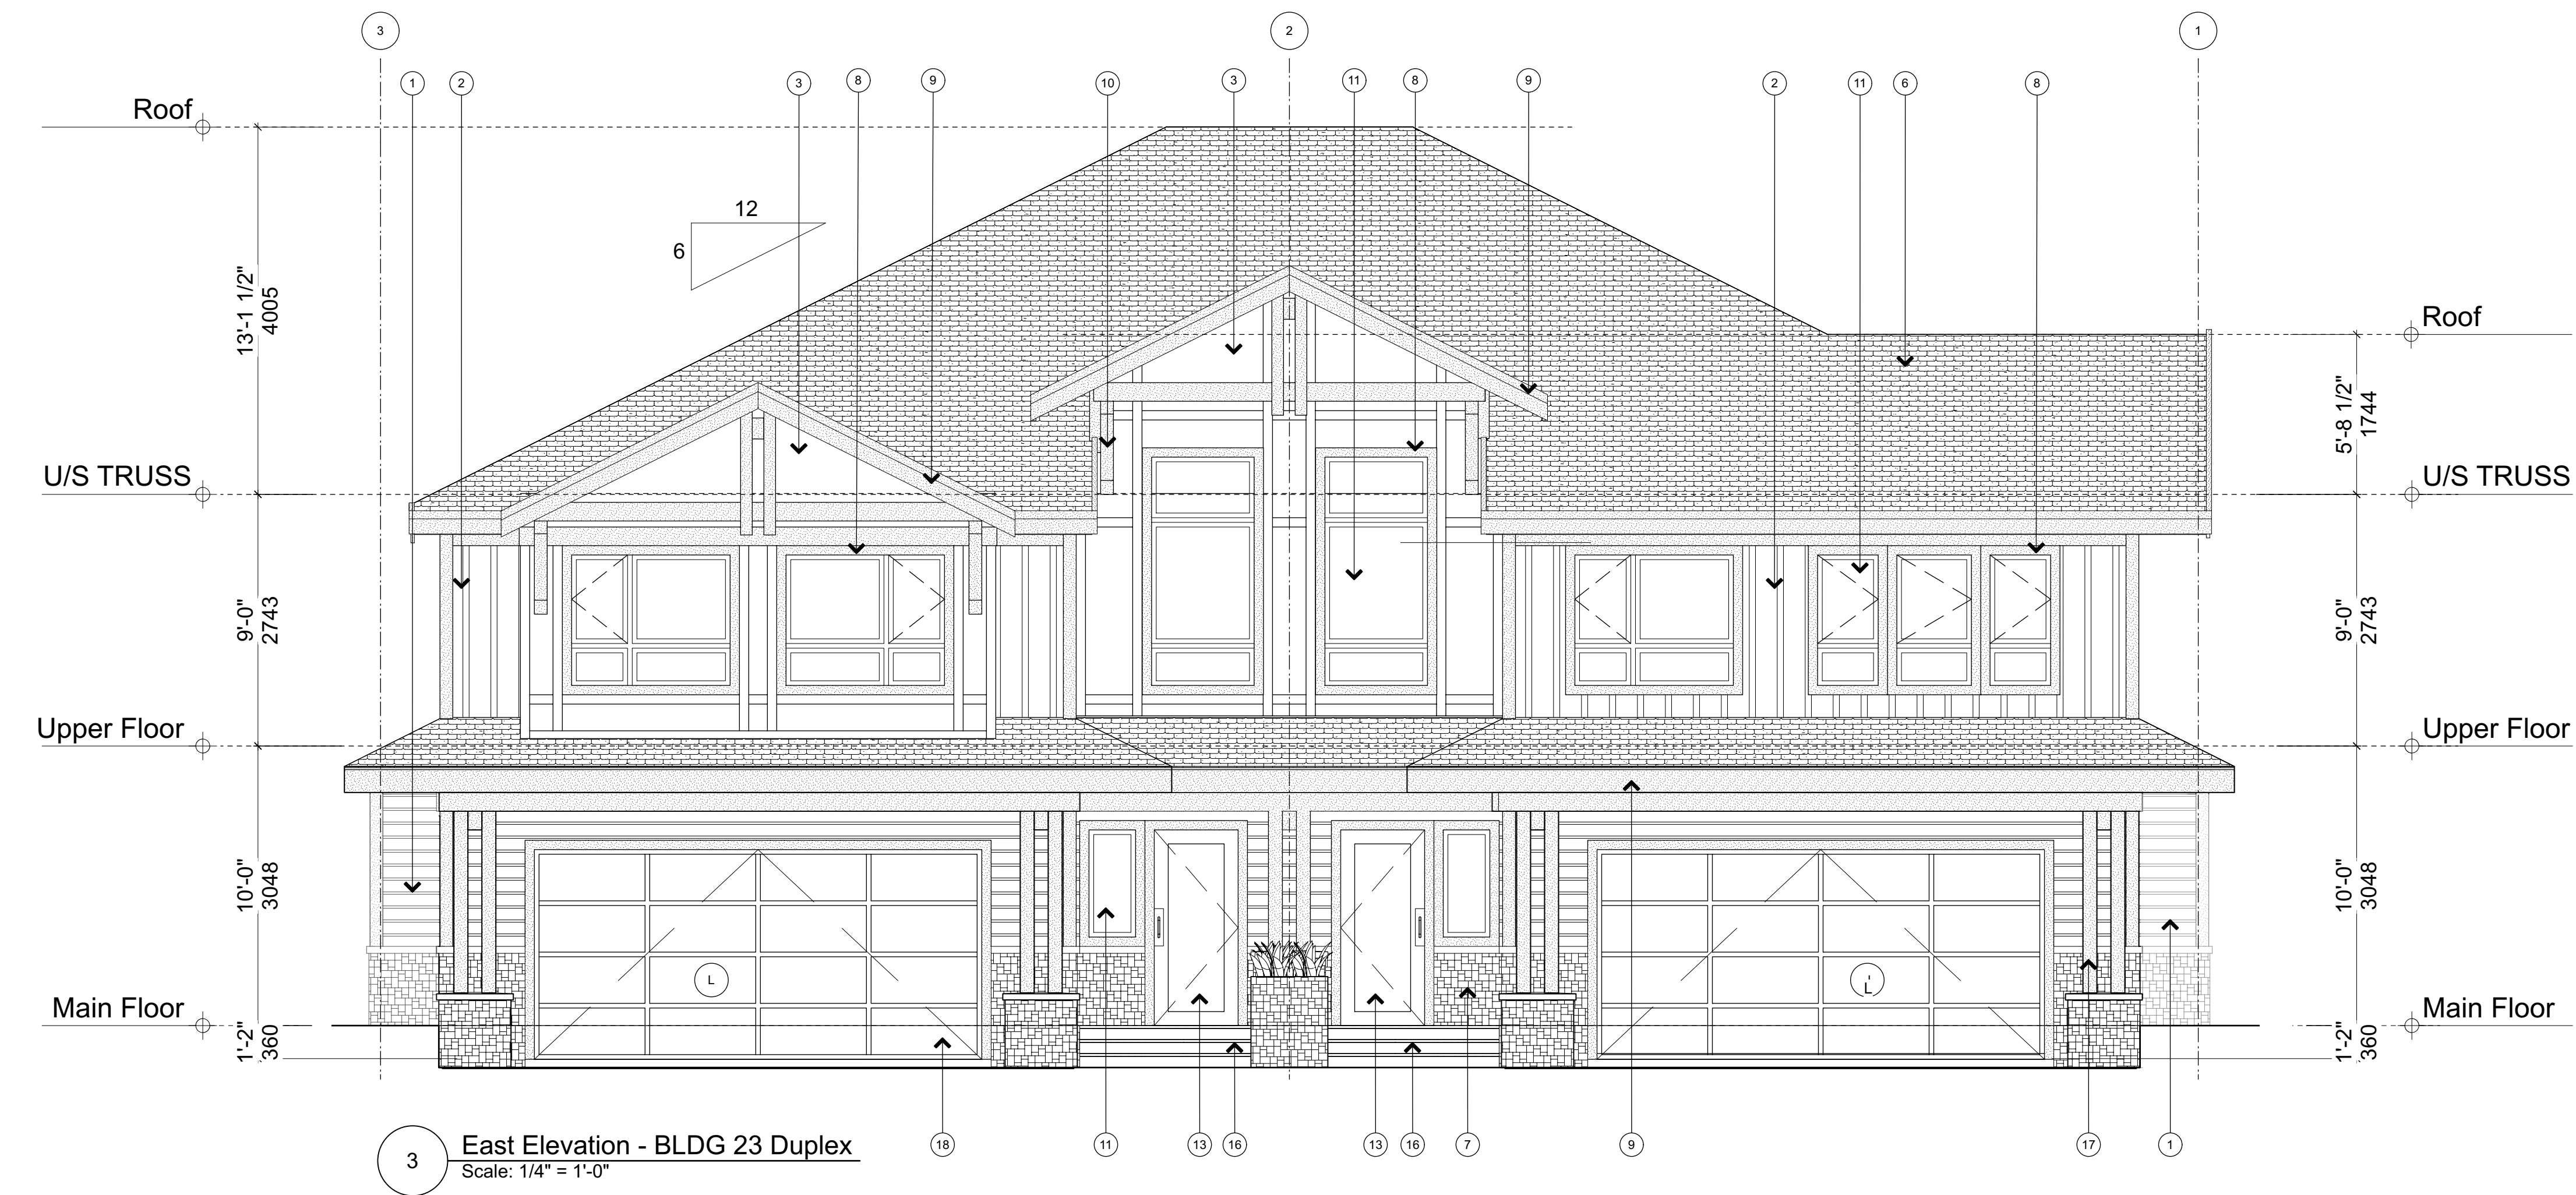

Materials	
1	Hardie Siding Horizontal Lap
2	Hardie Board & Batten
3	Hardie Panel
4	Hardie Trim
5	Hardie Siding Shingles
6	Asphalt Shingles Roof
7	Cultured Stone
8	Wood Trim
9	Wood Fascia Board
10	Wood Bracket
11	Double-Glazed Vinyl Frame windows/ Fiberglass Glazed Doors
12	Vinyl Sliding Door
13	Main Entry Door/ Fiberglass glazed
14	Aluminum Railing
15	Privacy Screen
16	Concrete Stair
17	Wood Post
18	Overhead Garage Door with Glazing Panel
19	Wood Panel

2022-11-09 Issued for Review
2022-11-23 Issued for Review
2024-03-15 Issued for Building Permit
2024-12-10 Issued for Form, Character DP

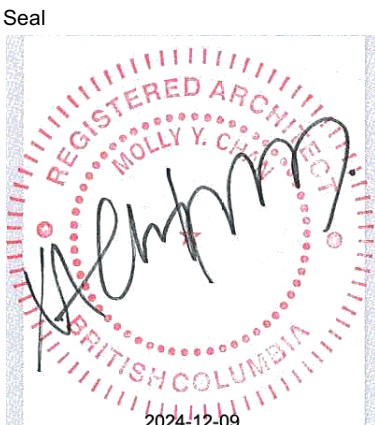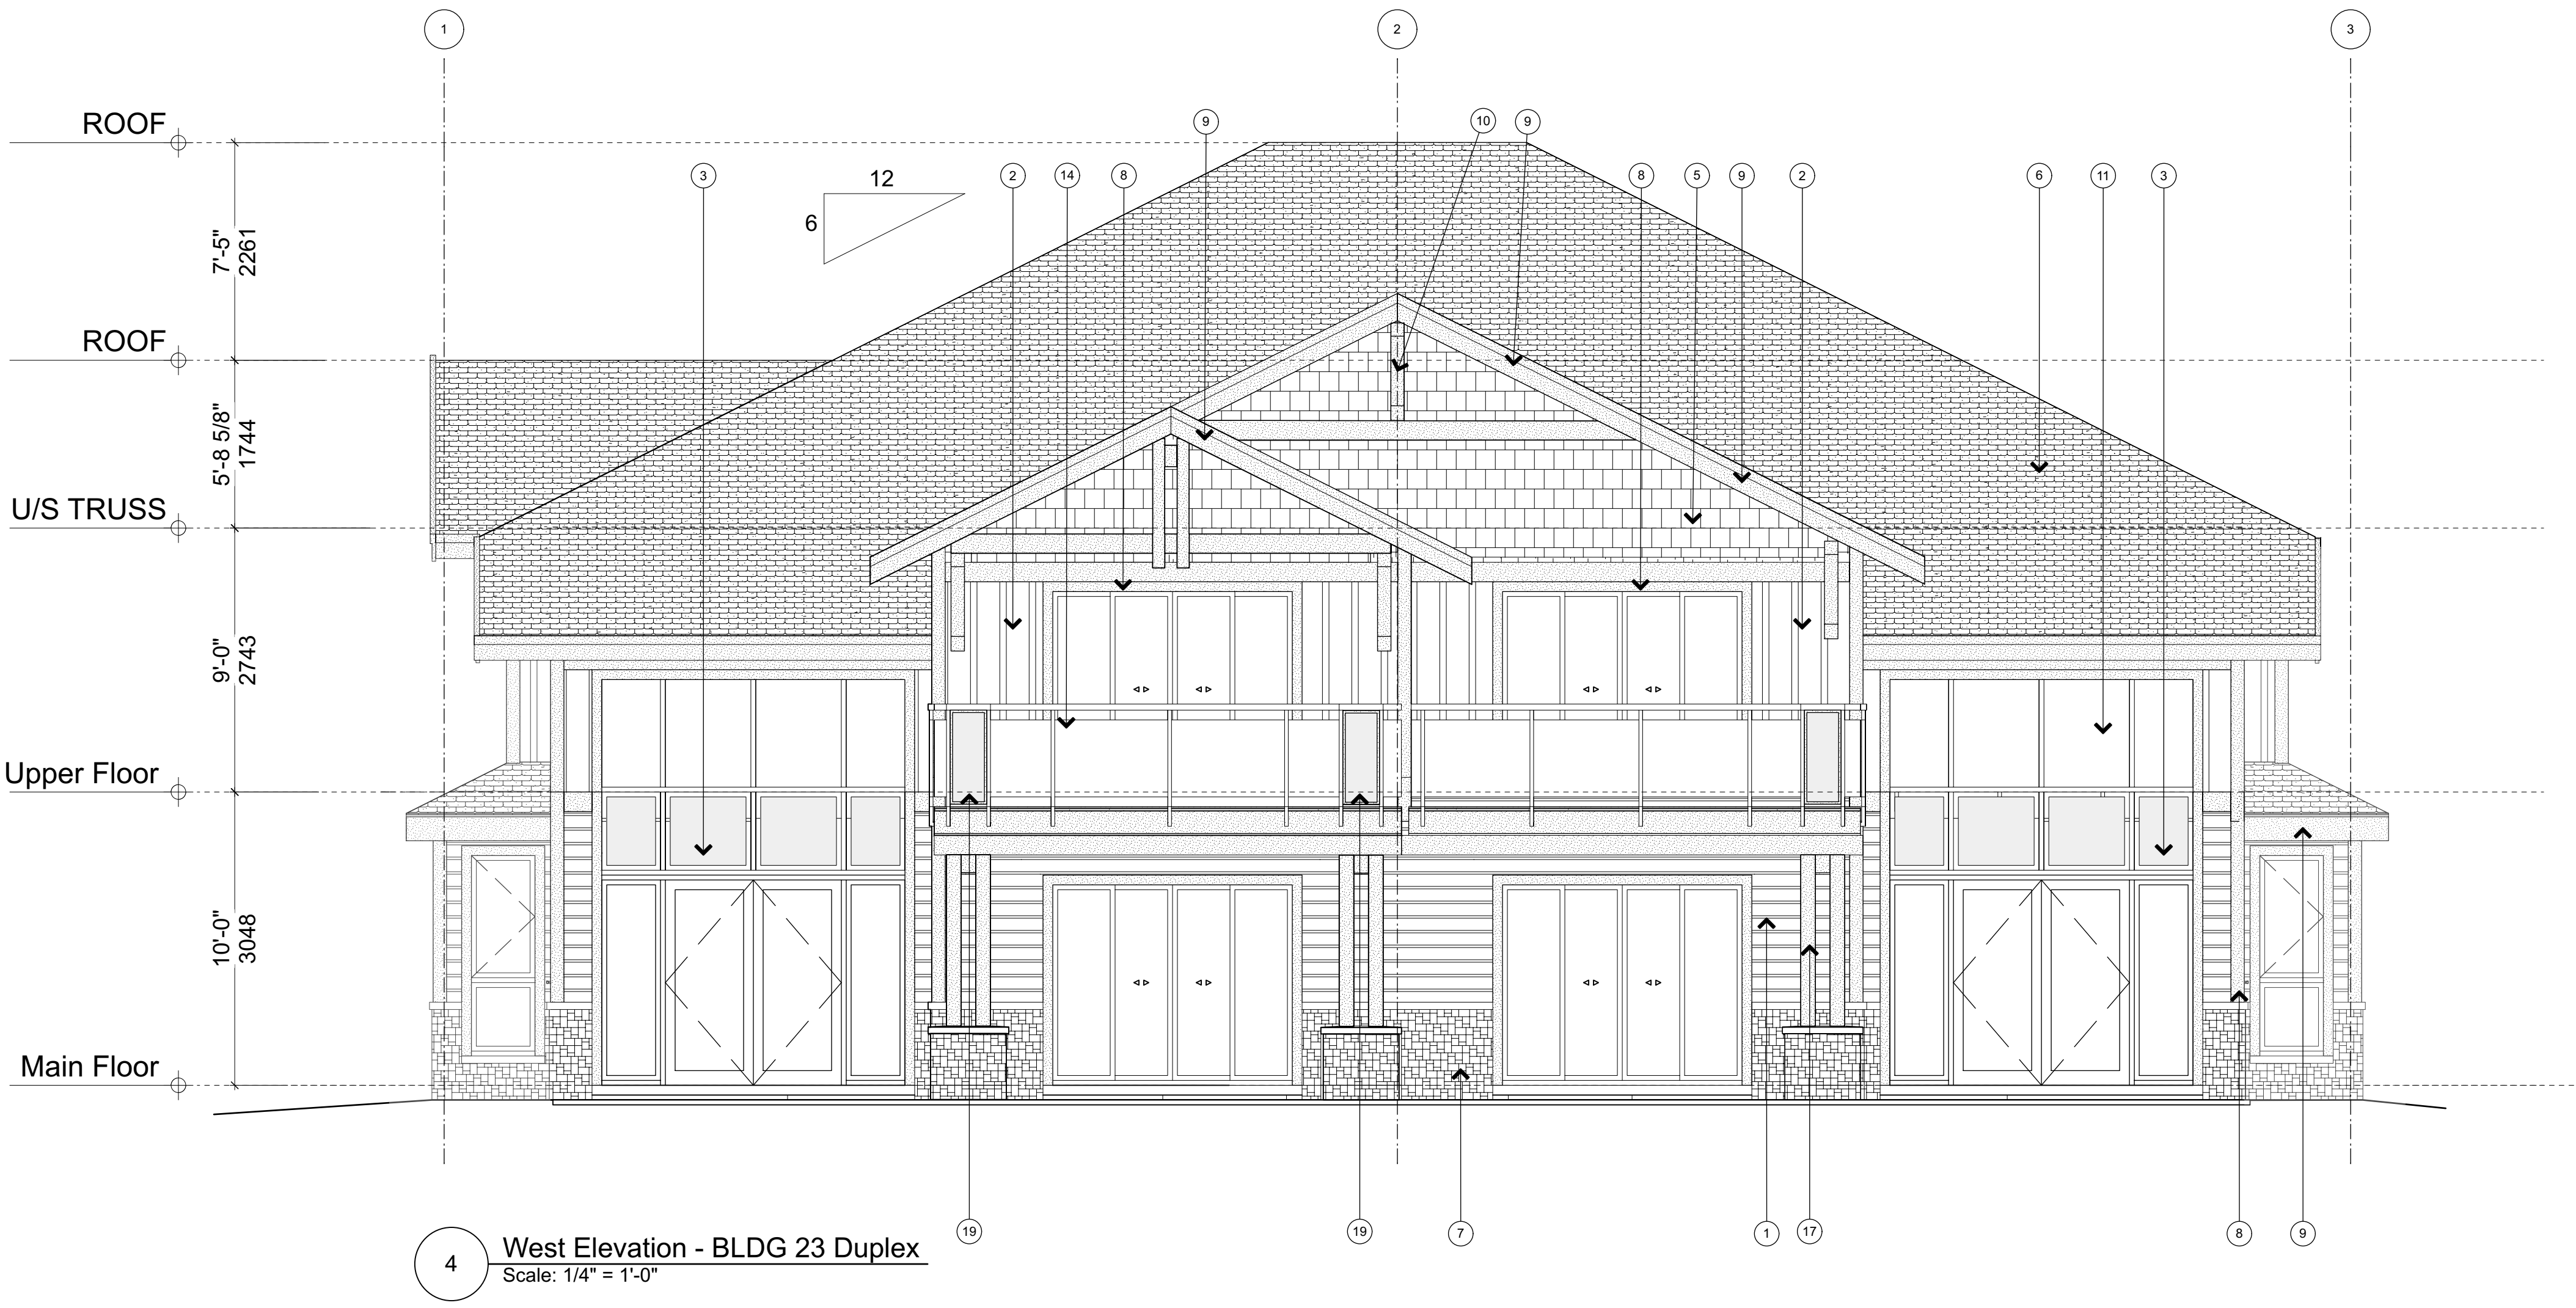

NSDA
ARCHITECTS

201-134 Abbott St
Vancouver BC
Canada V6B 2K4
T 604.669.1926
F 604.683.2241
info@nsda.bc.ca
www.nsda.bc.ca

Copyright Reserved. This plan and design is and at all times remains the exclusive property of NSDA Architects and cannot be used without the architects' written consent.

Project
Oliver's Landing
at Furry Creek
Fine Peace

Civic Address
63-72 Waterfront Drive
57-62 Beach Drive


Sheet Title
East / West Elevations
BLDG 23

Project Number
22032



Scale
1/4" = 1'-0"

Sheet Number

A23-301

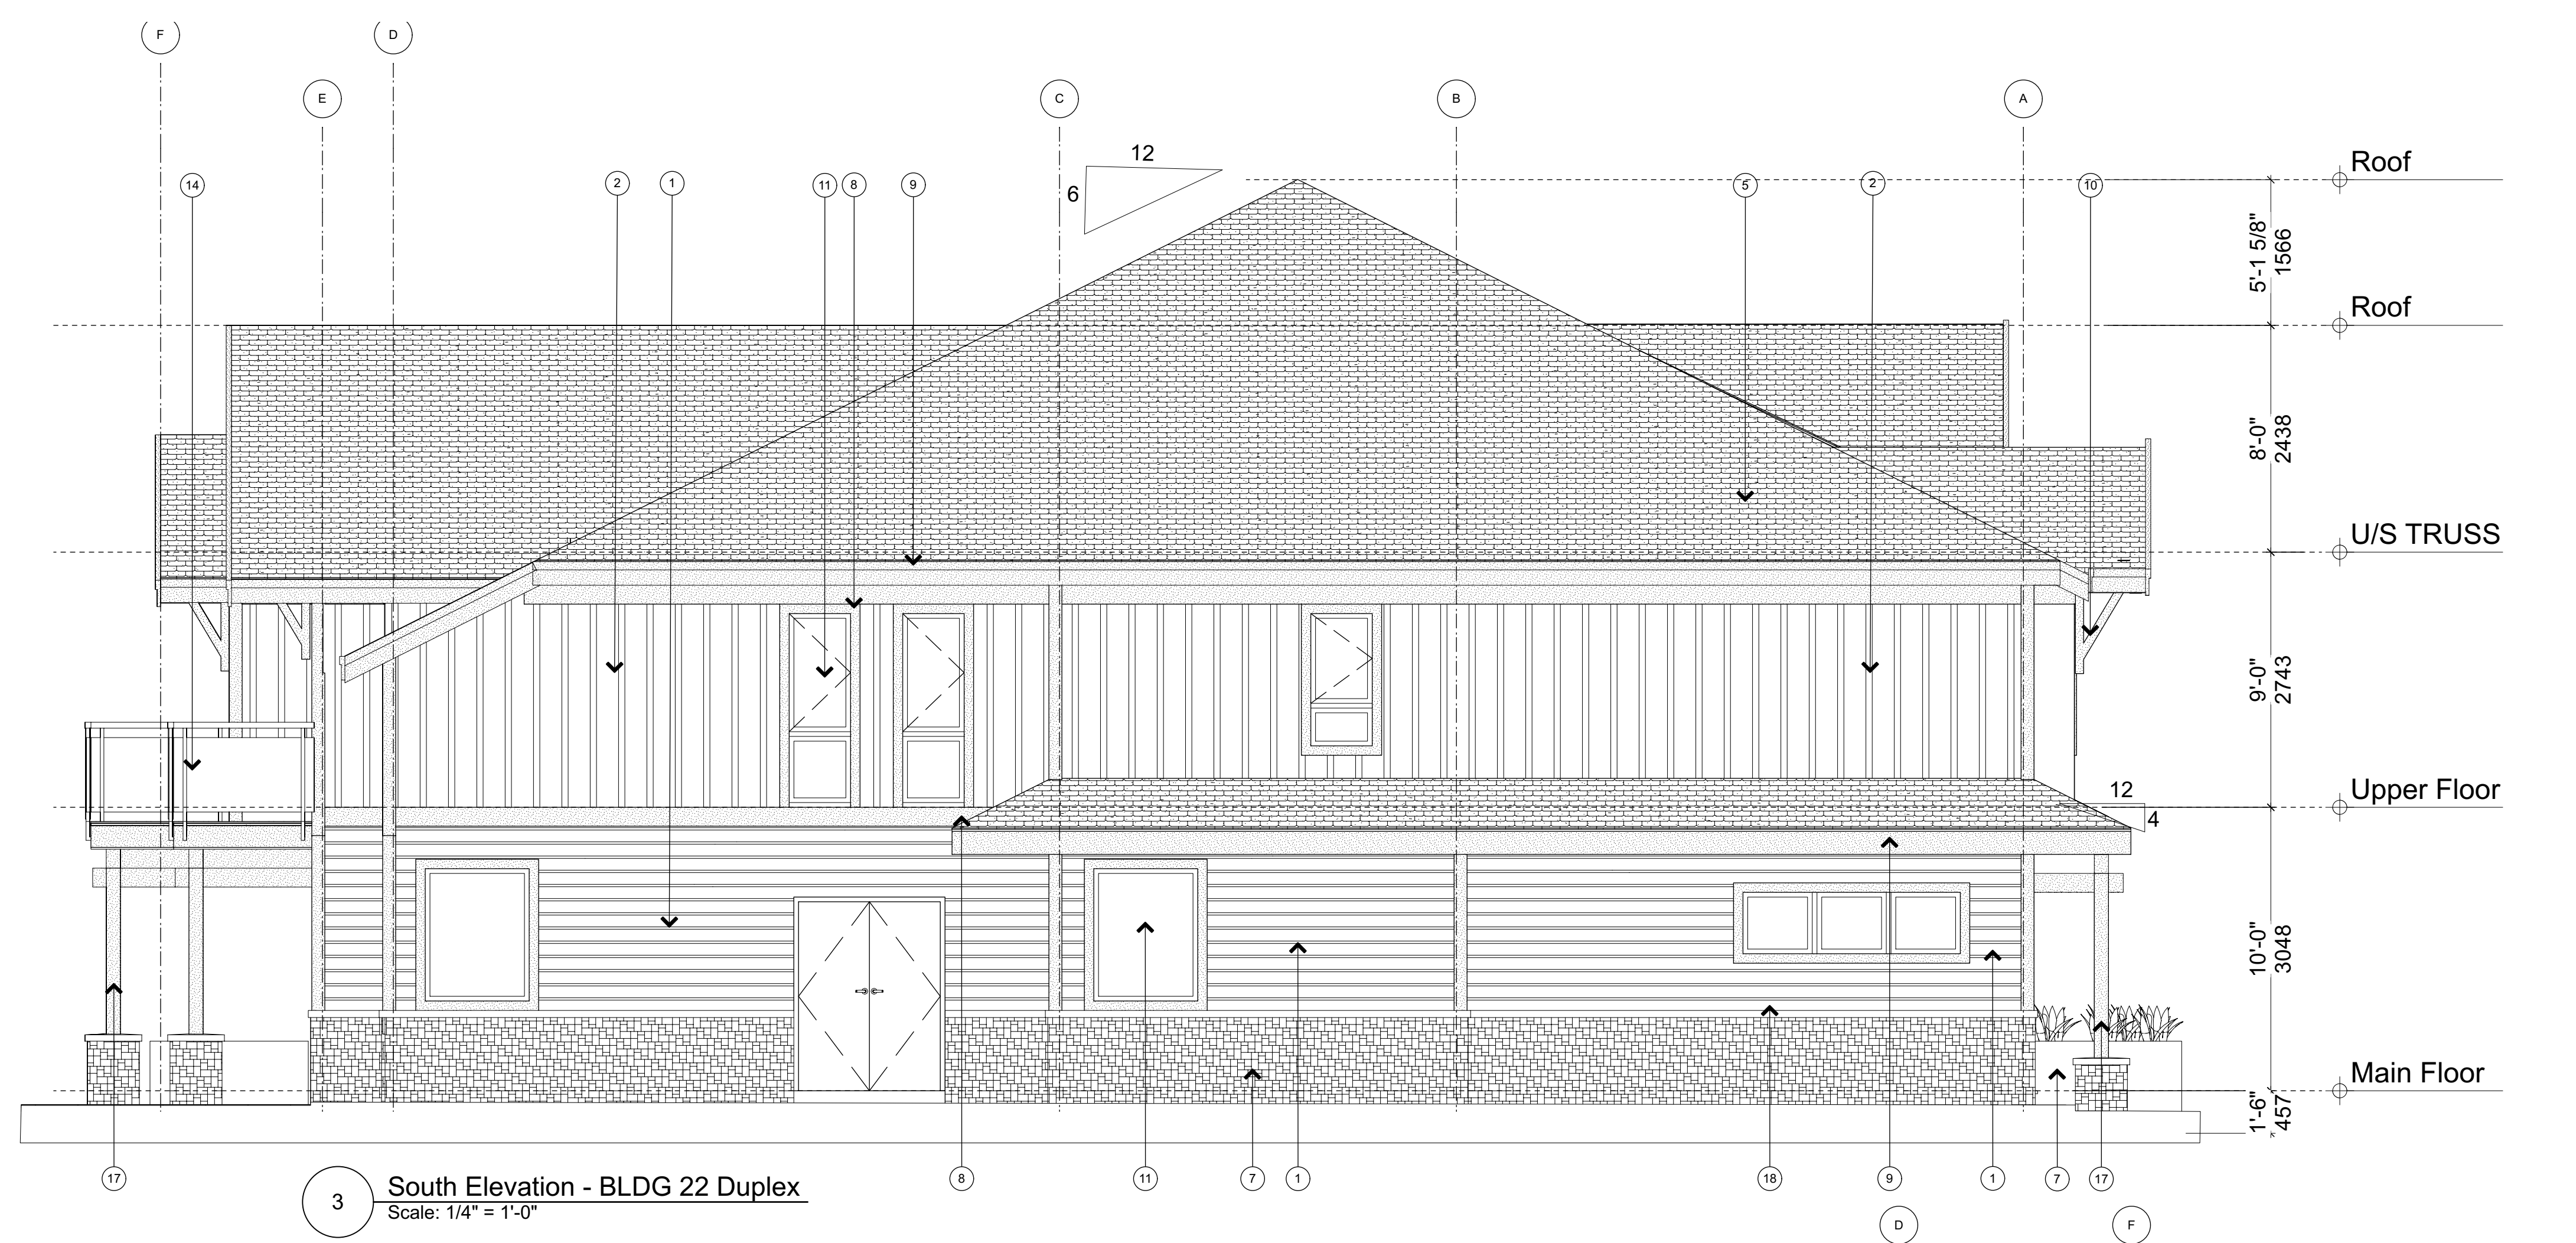

Materials	
①	Hardie Siding Horizontal Lap
②	Hardie Board & Batten
③	Hardie Panel
④	Hardie Trim
⑤	Hardie Siding Shingles
⑥	Asphalt Shingles Roof
⑦	Cultured Stone
⑧	Wood Trim
⑨	Wood Fascia Board
⑩	Wood Bracket
⑪	Double-Glazed Vinyl Frame windows/ Fiberglass Glazed Doors
⑫	Vinyl Sliding Door
⑬	Main Entry Door/ Fiberglass glazed
⑭	Aluminum Railing
⑮	Privacy Screen
⑯	Concrete Stair
⑰	Wood Post
⑱	Overhead Garage Door with Glazing Panel
⑲	Wood Panel

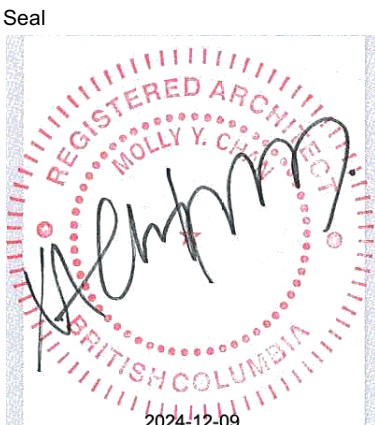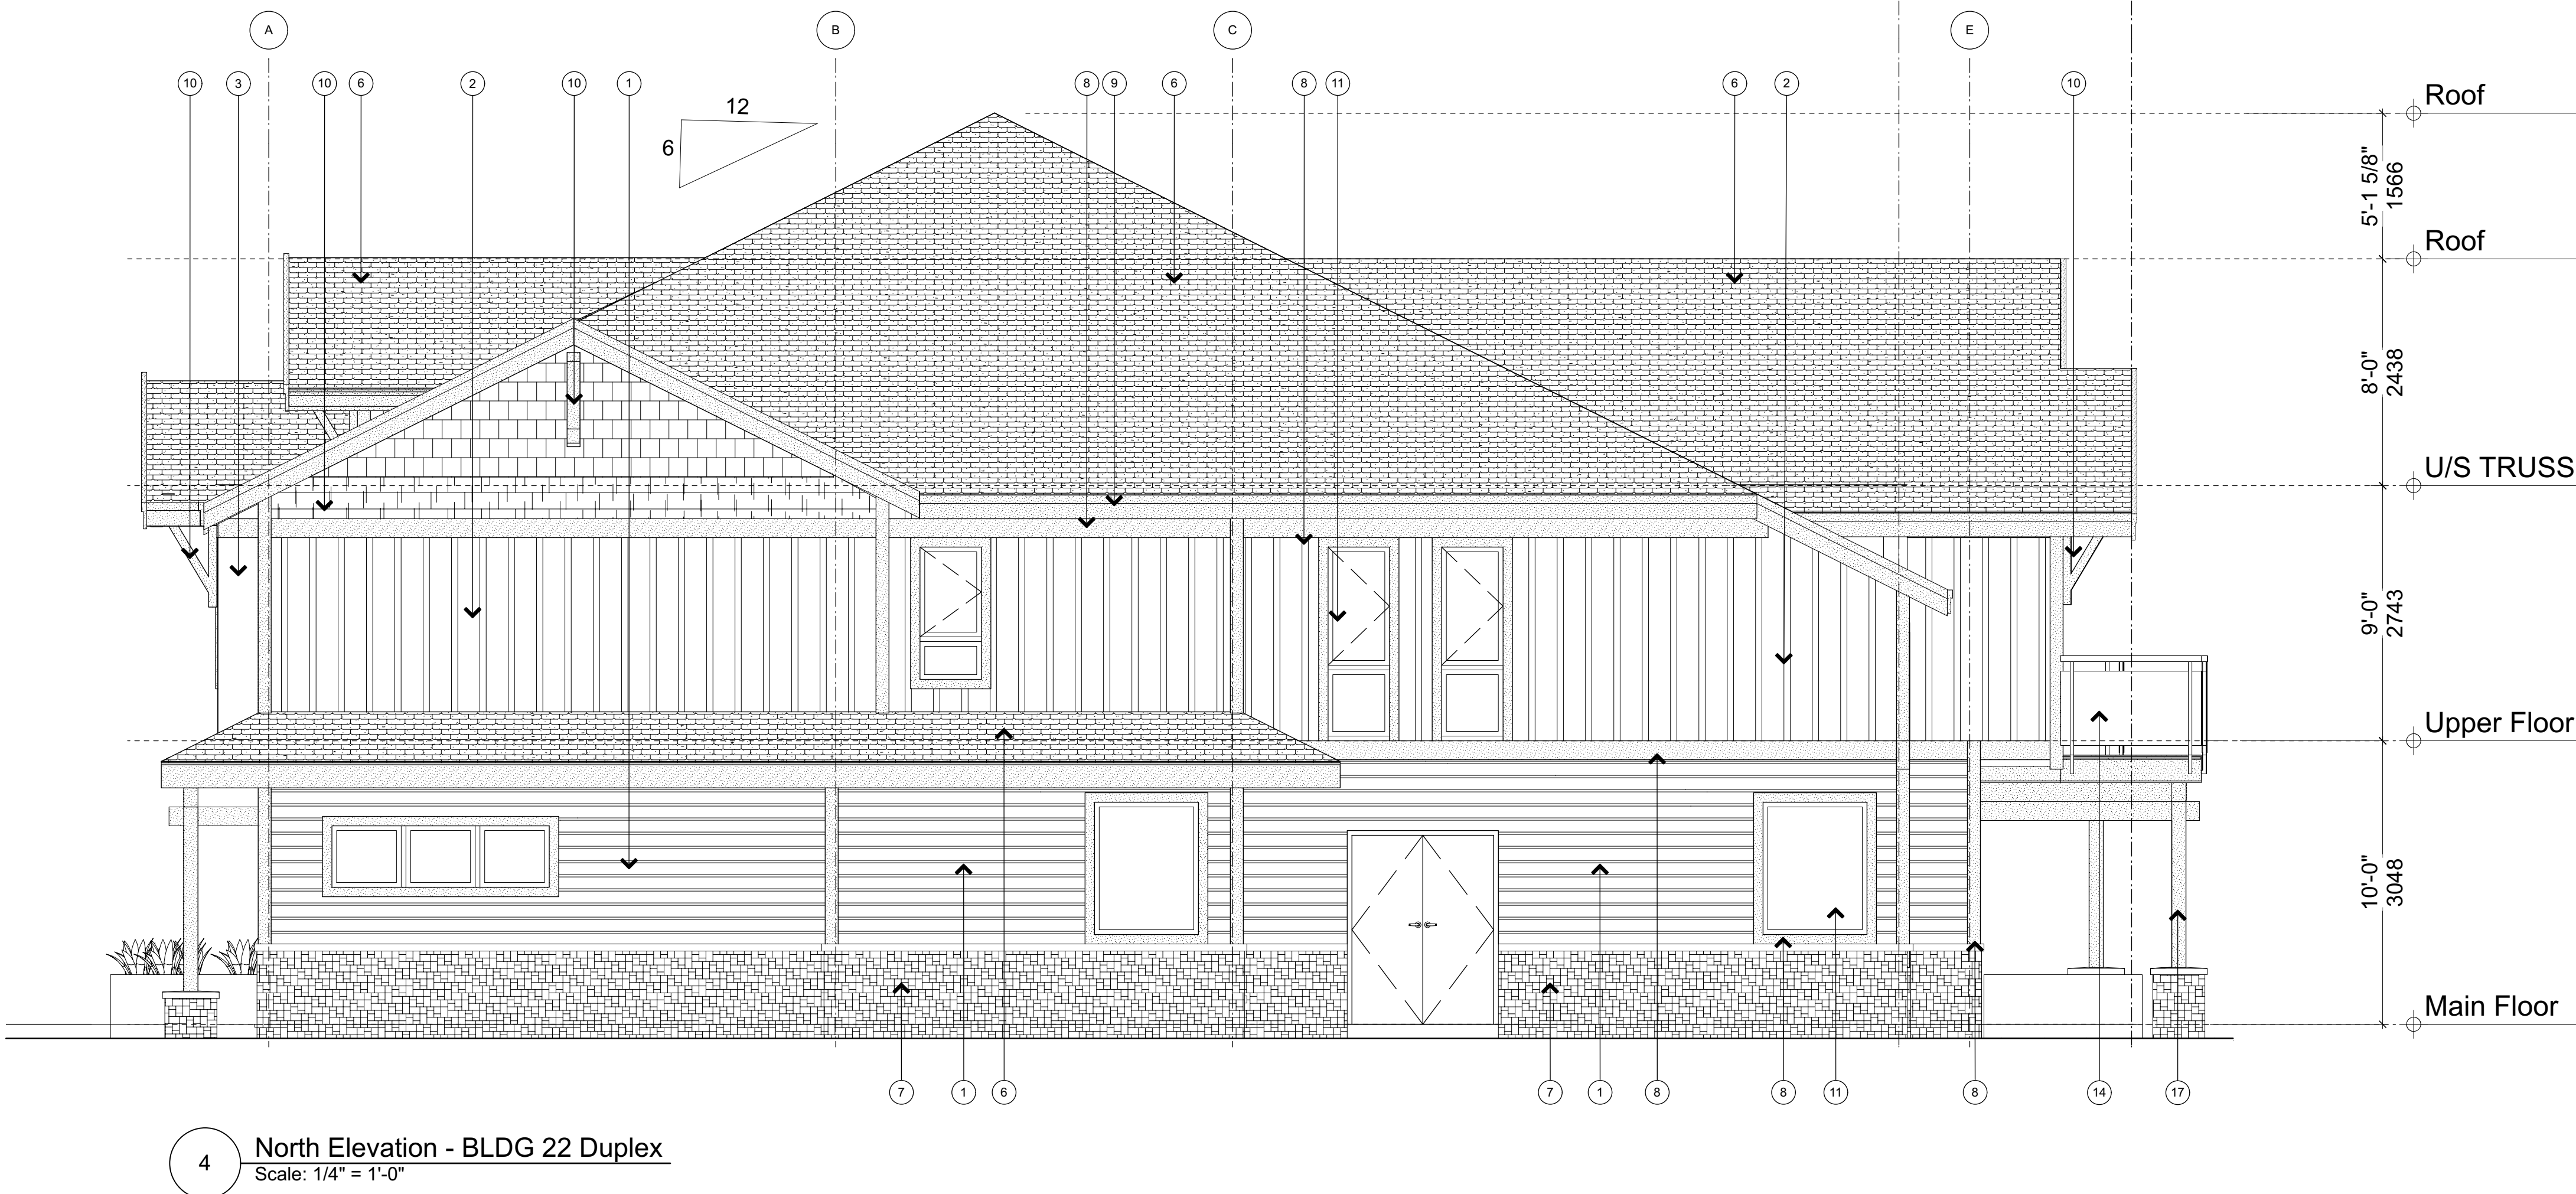

NSDA
ARCHITECTS

201-134 Abbott St
Vancouver BC
Canada V6B 2K4
T 604.669.1926
F 604.683.2241
info@nsda.bc.ca
www.nsda.bc.ca

Copyright Reserved. This plan and design is and at all times remains the exclusive property of NSDA Architects and cannot be used without the architects' written consent.

Project
**Oliver's Landing
at Furry Creek
Fine Peace**
Civic Address
**63-72 Waterfront Drive
57-62 Beach Drive**

Sheet Title
**North / South Elevations
BLDG 23**




Project Number
22032

Scale
1/4" = 1'-0"

Sheet Number

A23-302

2022-11-09 Issued for Review
2022-11-23 Issued for Review
2024-03-15 Issued for Building Permit
2024-12-10 Issued for Form, Character DP

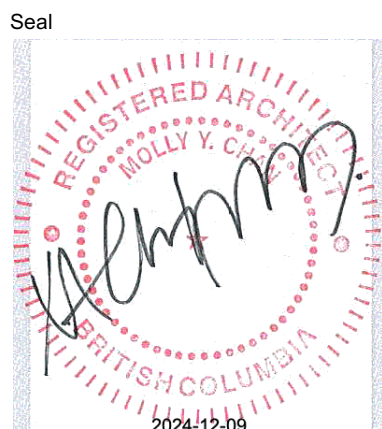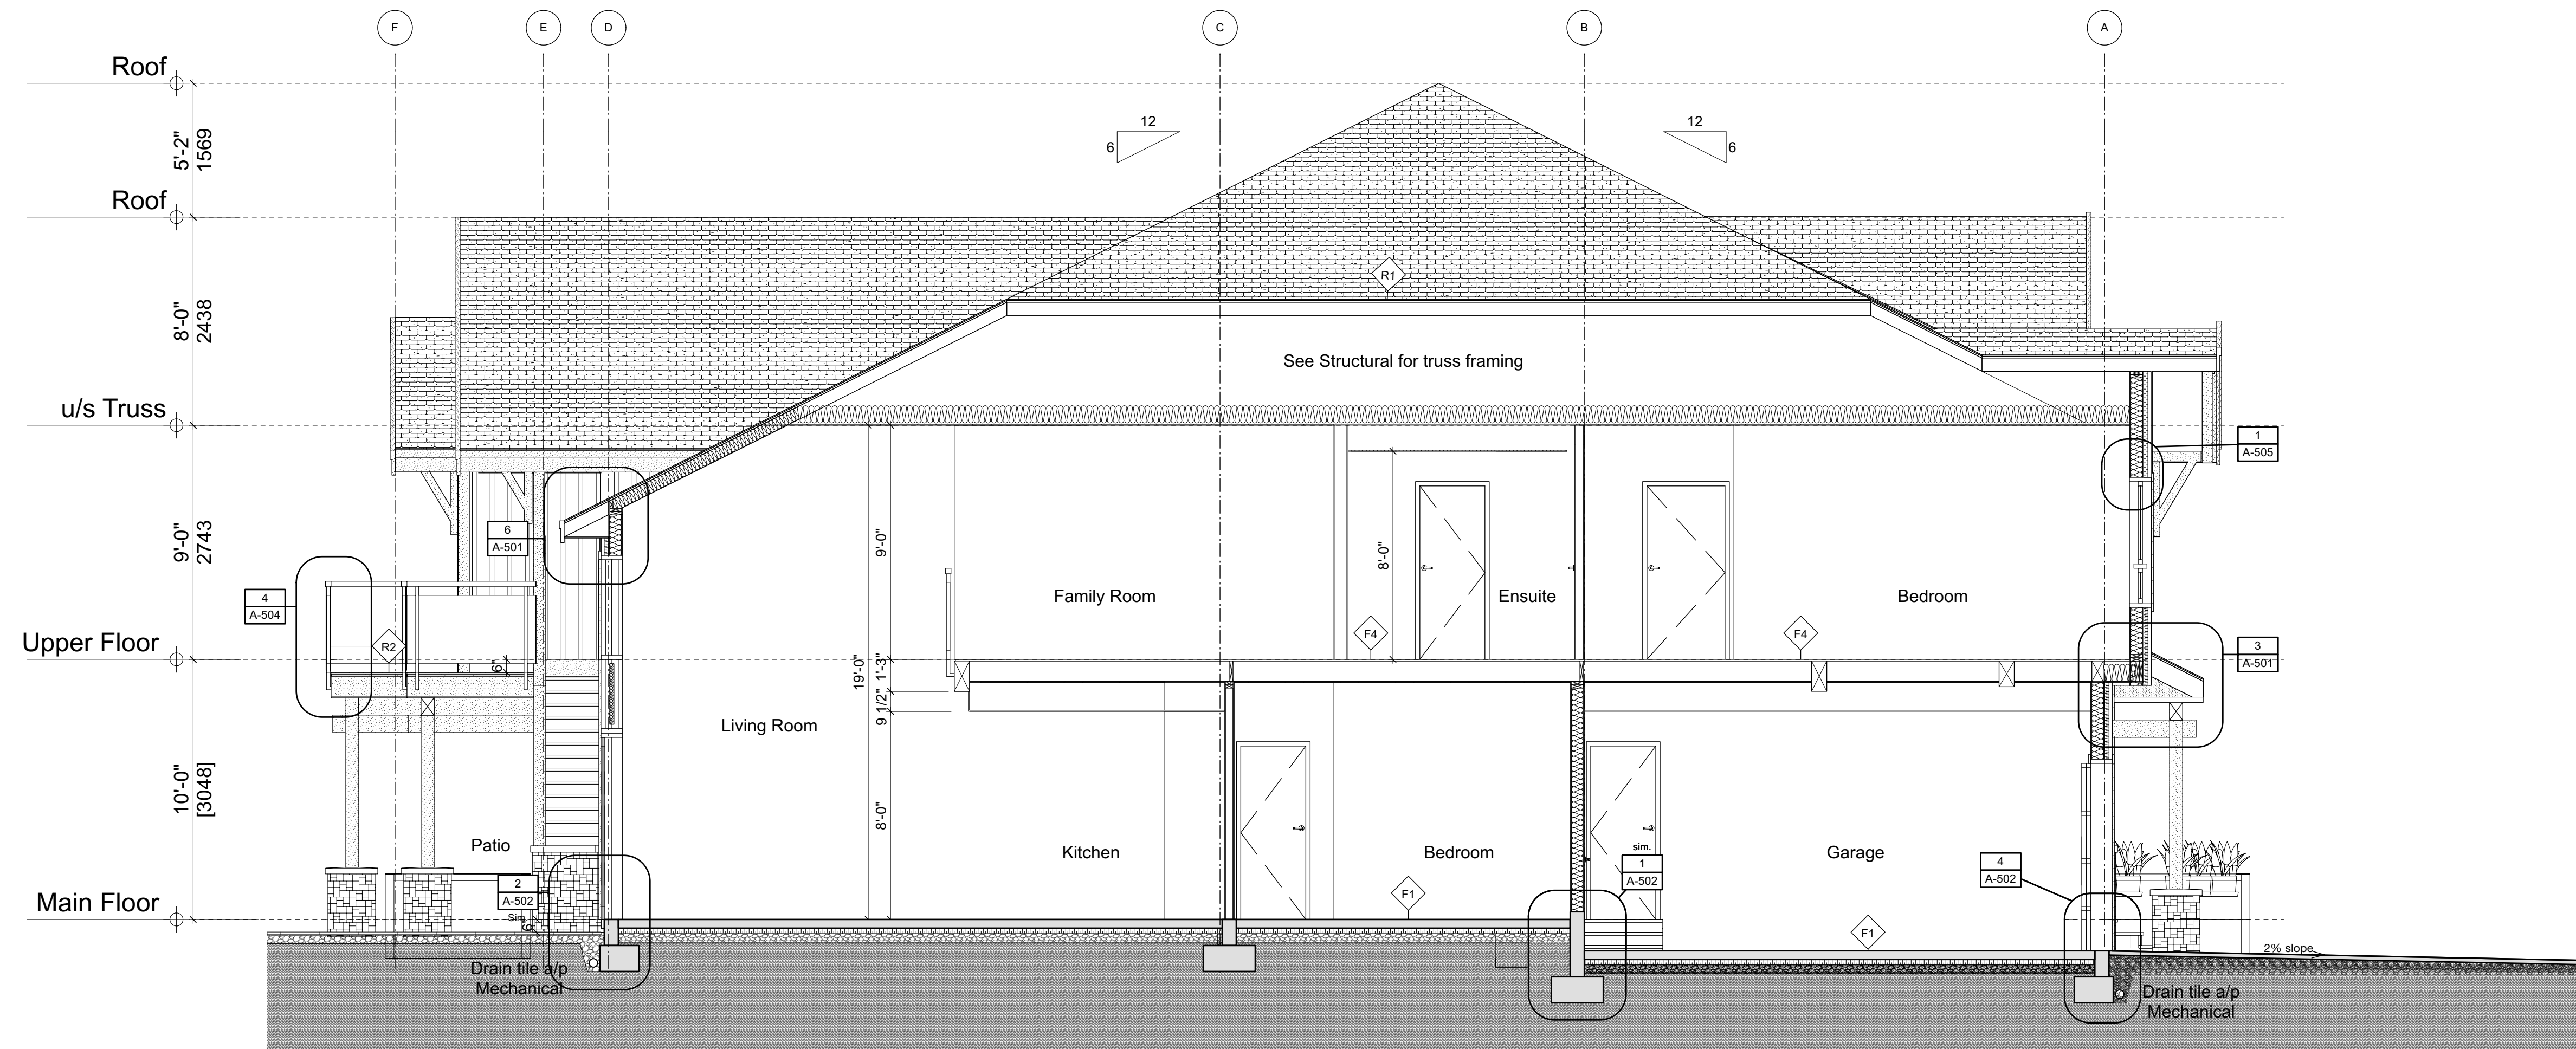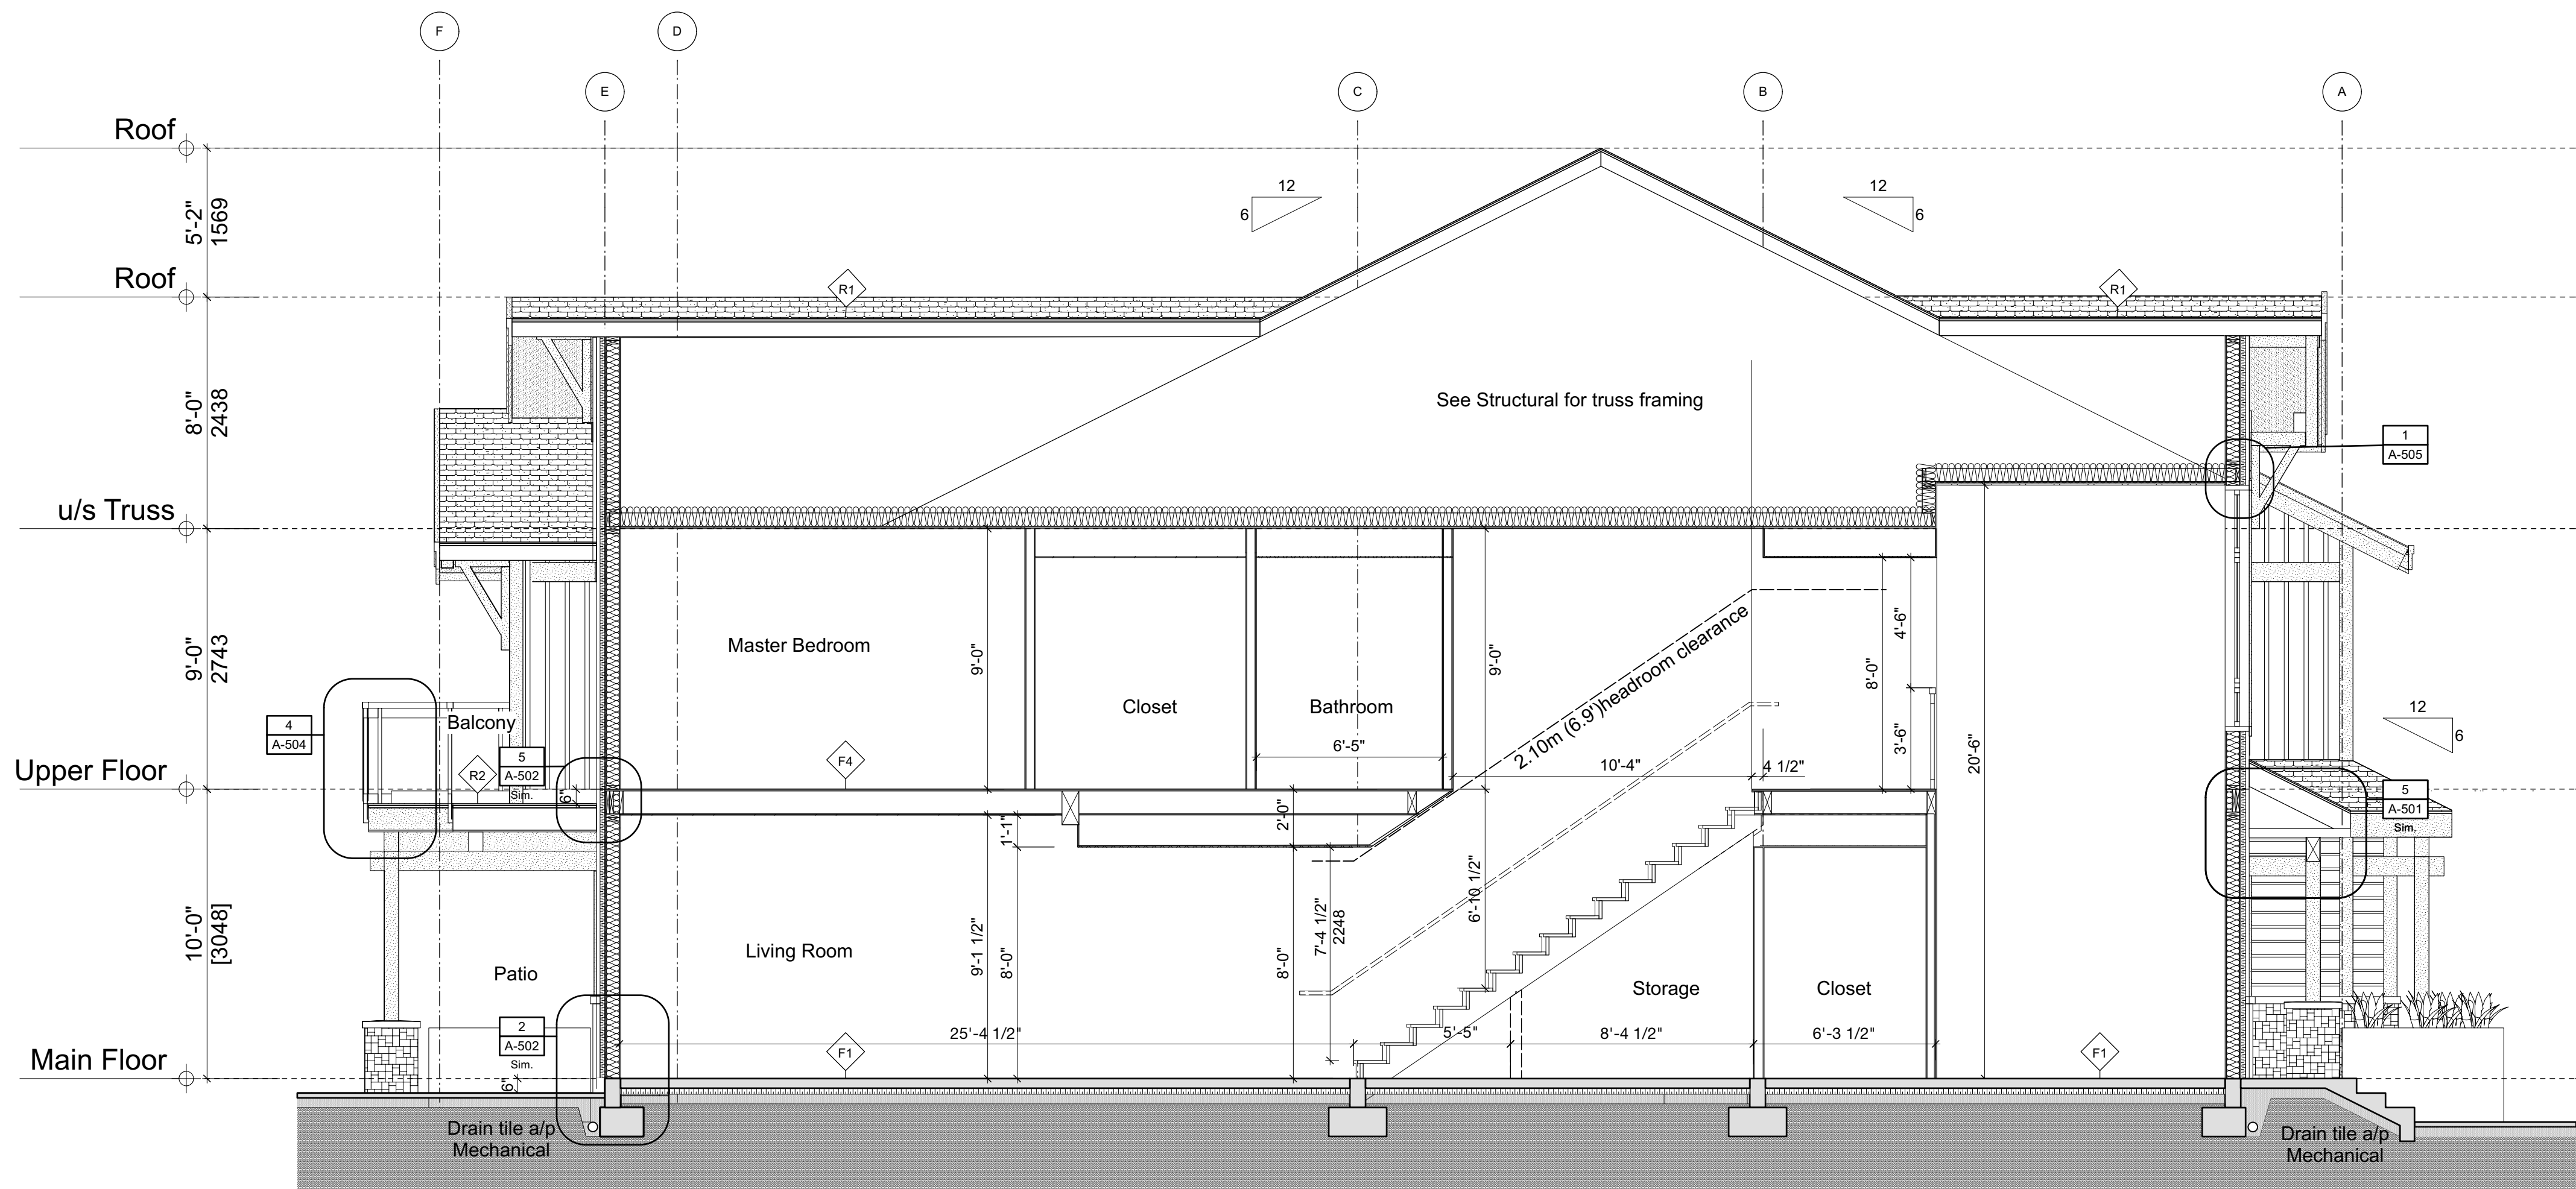

NSDA
ARCHITECTS

201-134 Abbott St
Vancouver BC
Canada V6B 2K4
T 604.669.1926
F 604.683.2241
info@nsda.bc.ca
www.nsda.bc.ca

Copyright Reserved. This plan and design is and at all times remains the exclusive property of NSDA Architects and cannot be used without the architect's written consent.

Project
Oliver's Landing
at Furry Creek
Fine Peace
Civic Address
63-72 Waterfront Drive
57-62 Beach Drive

Sheet Title
Sections-Building 23
Duplex

Project Number
22032


Scale
1/4" = 1'-0"

Sheet Number


A23-303

2022-11-09
2022-11-23
2024-03-15
2024-12-10

Issued for Review
Issued for Review
Issued for Building Permit
Issued for Form, Character DP

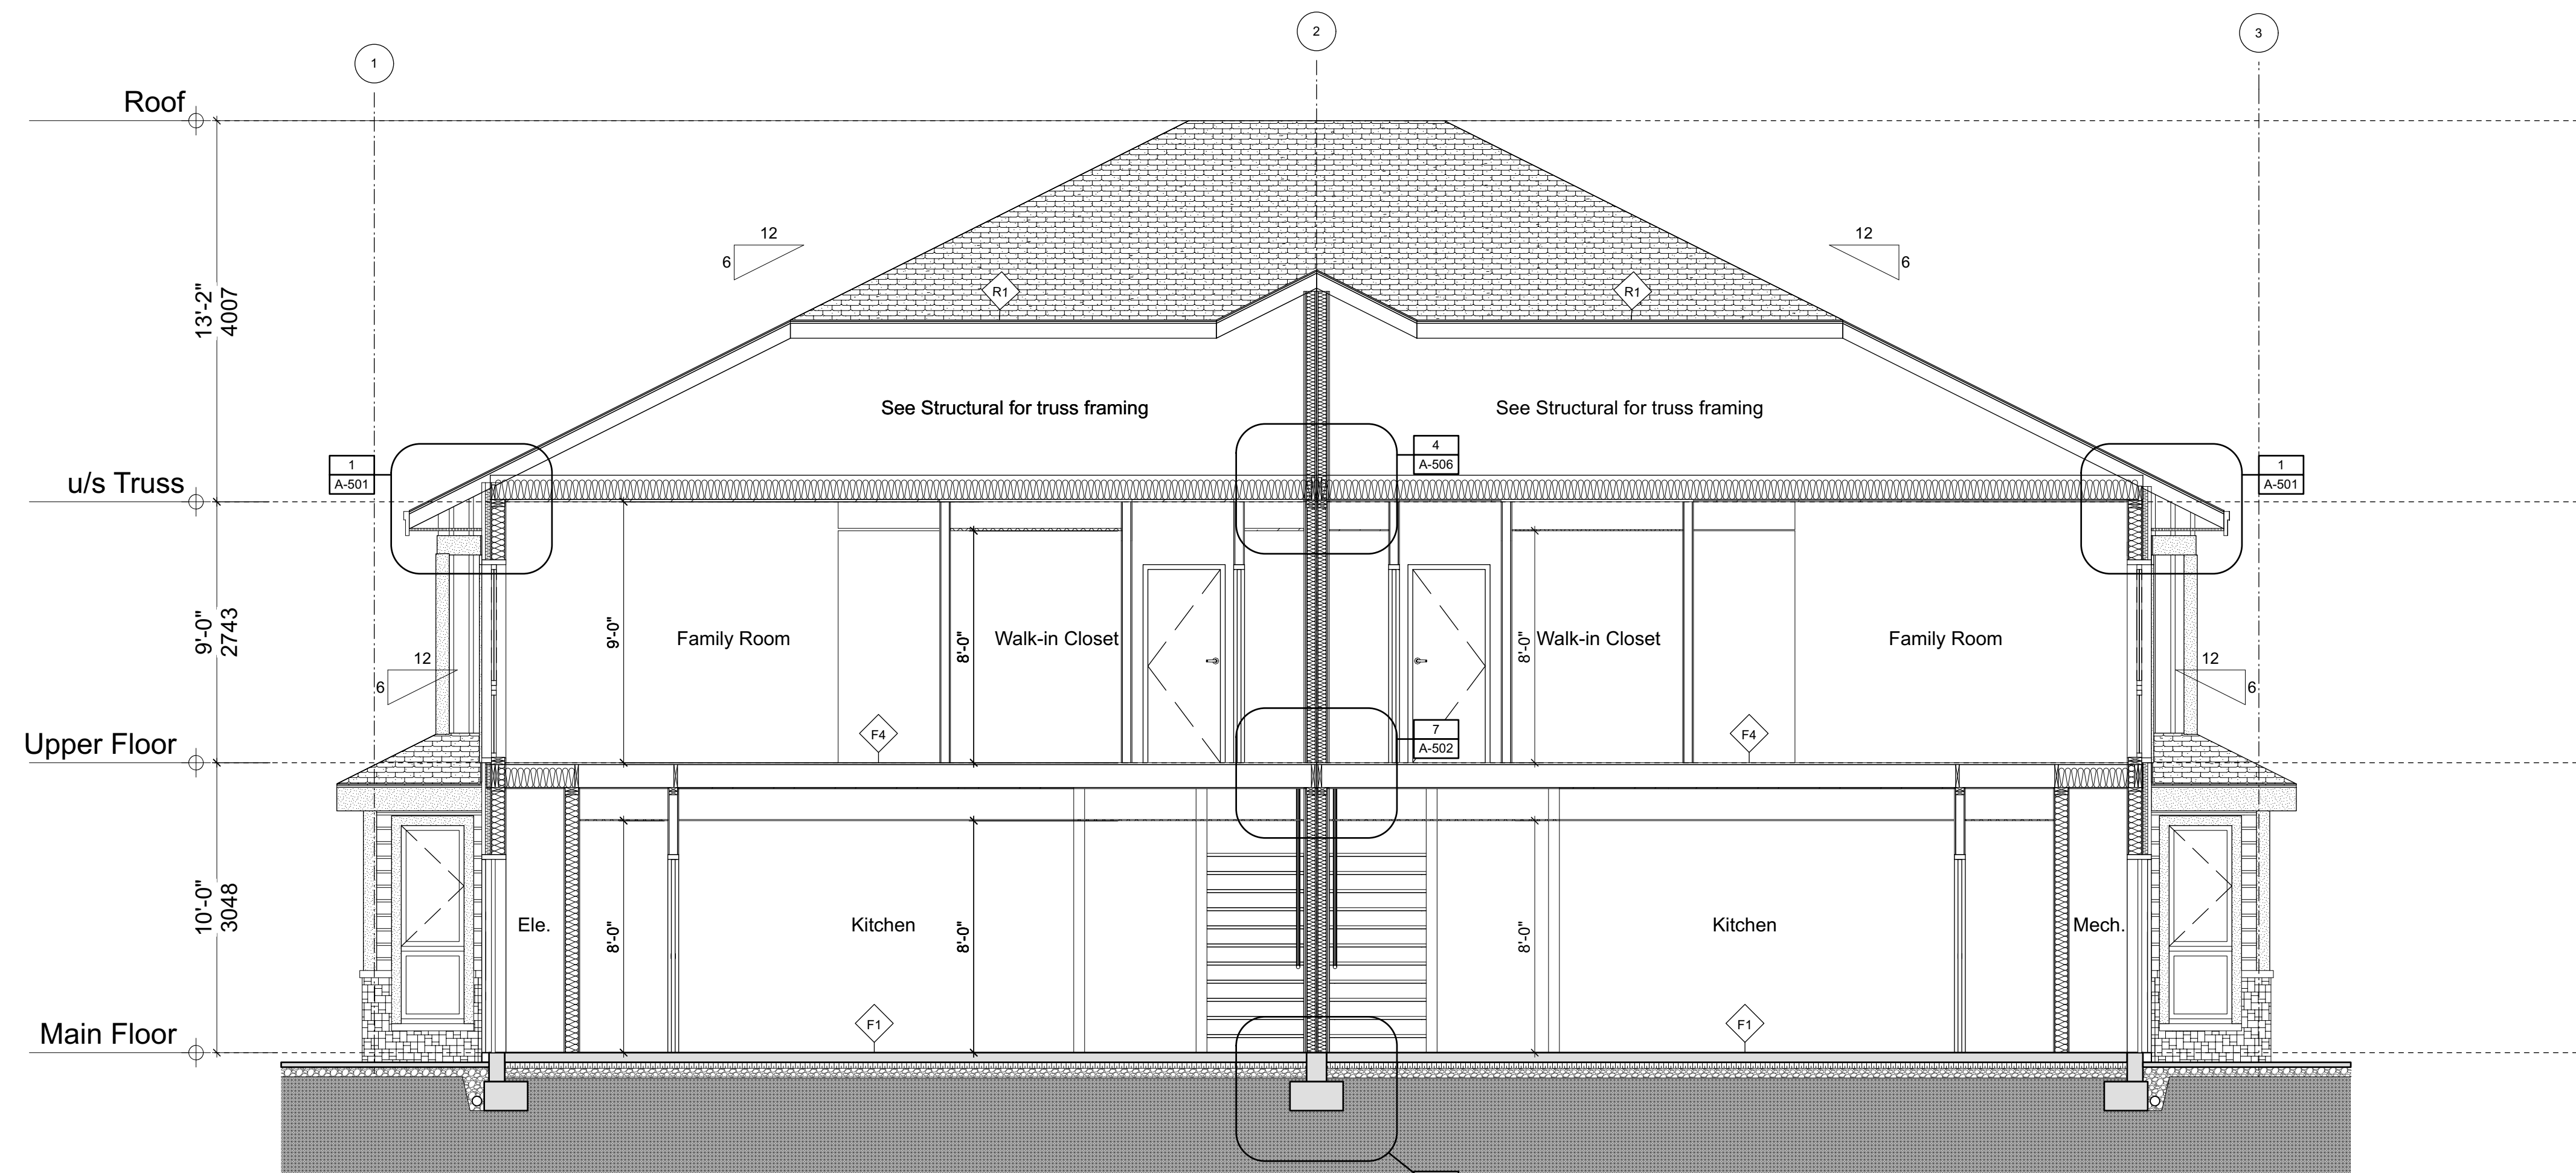


1 Section - BLDG 19 Duplex
Scale: 1/4" = 1'-0"

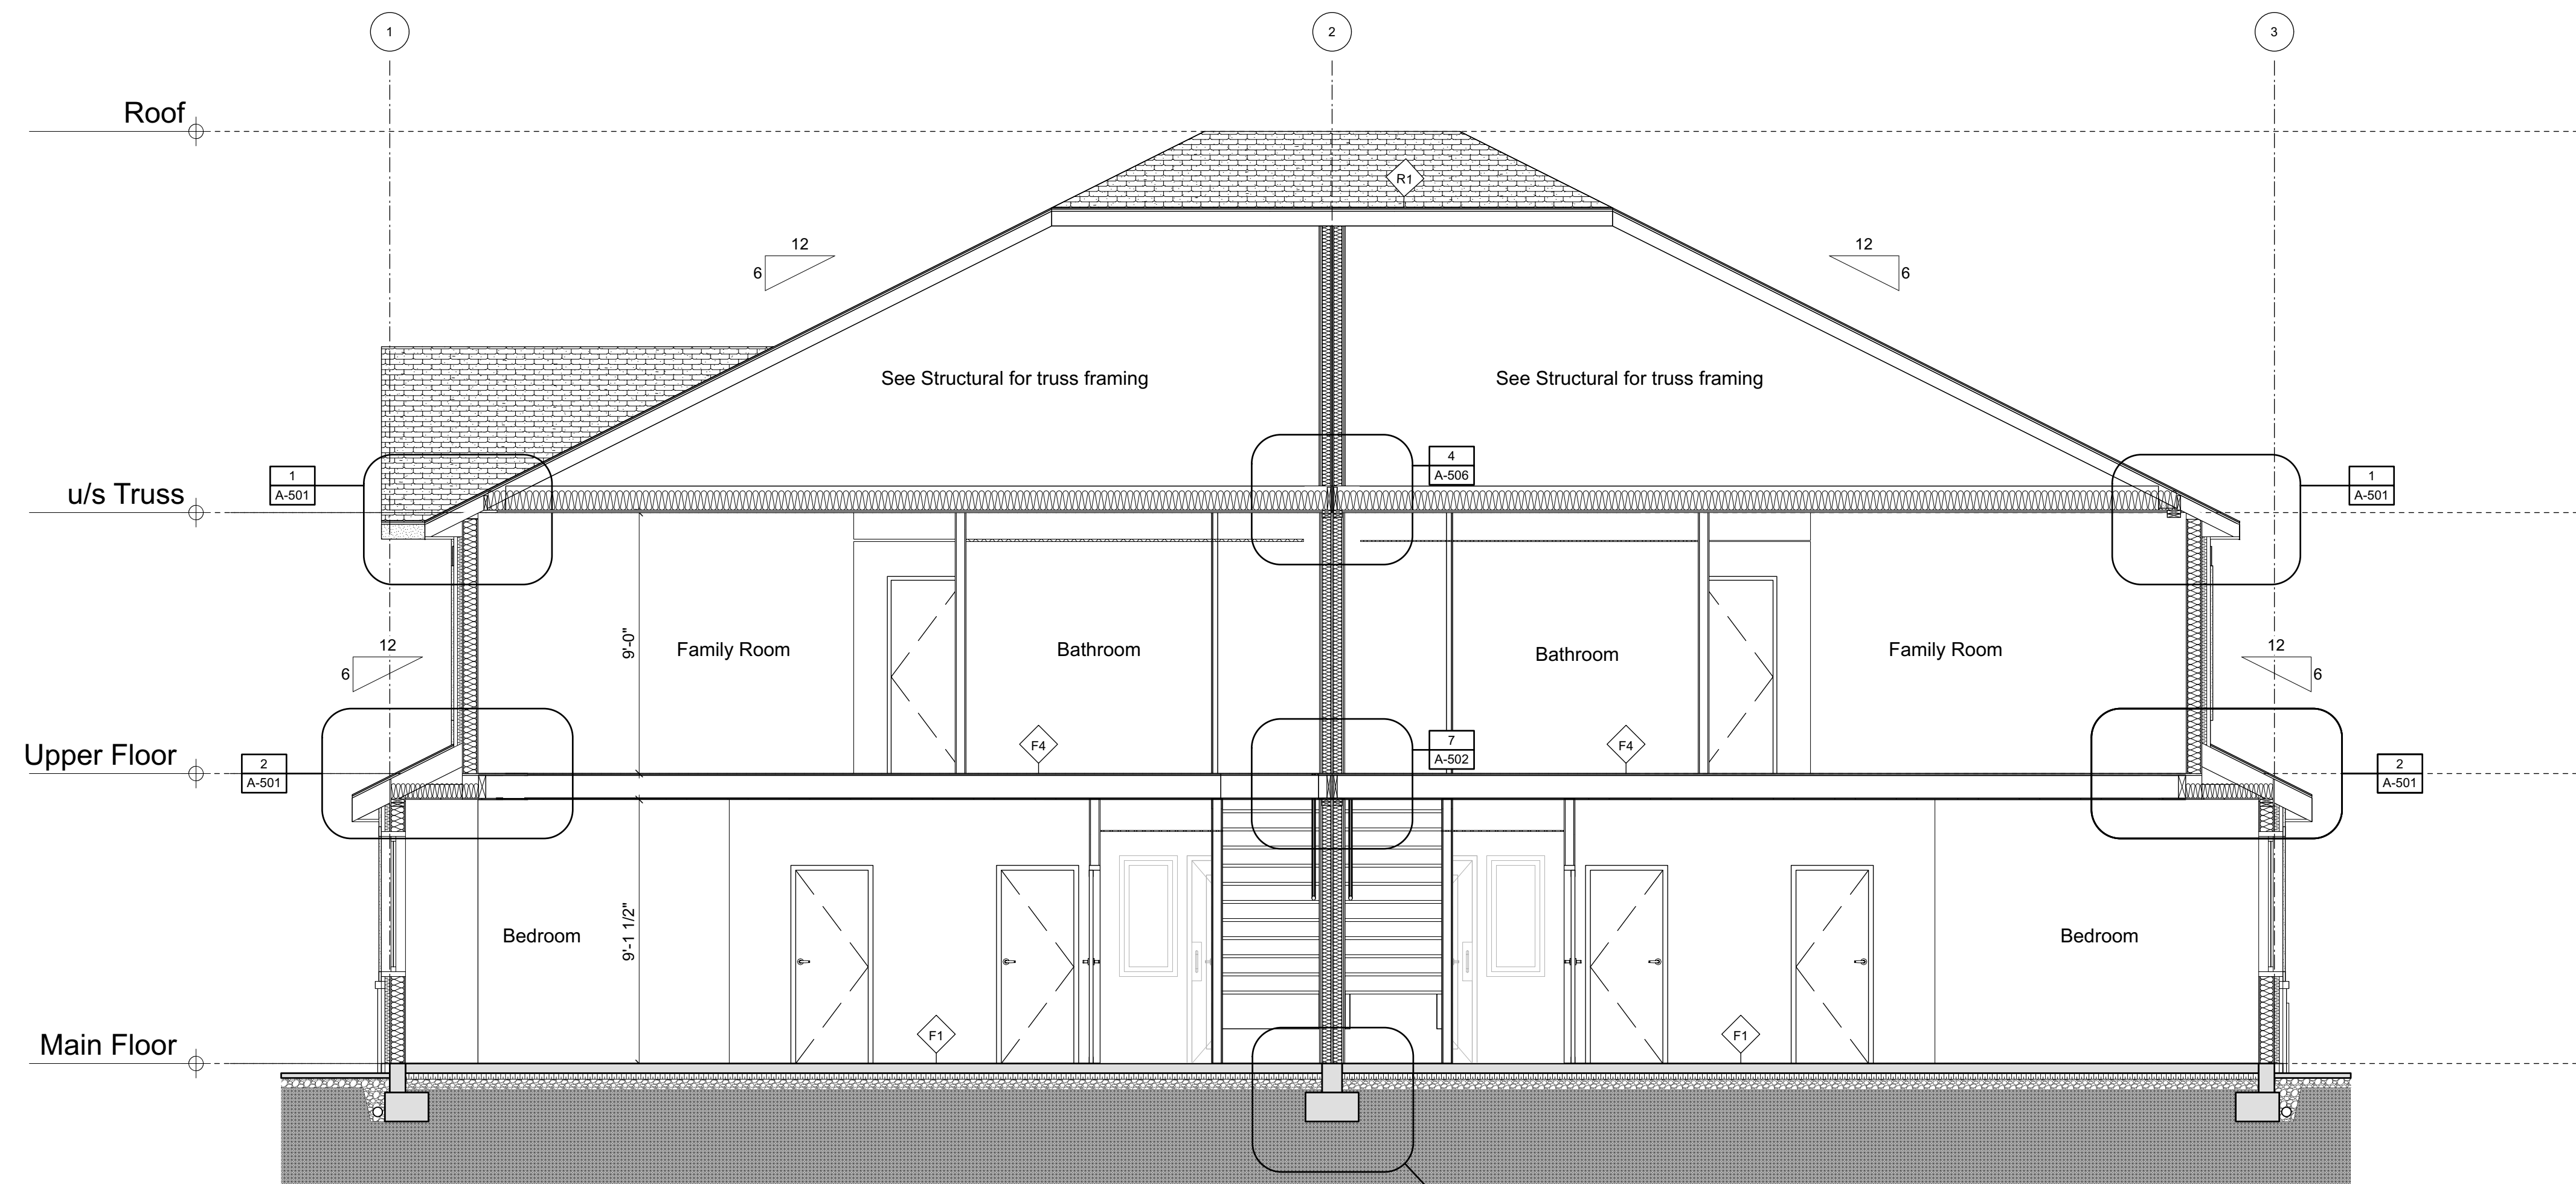

2 Section - BLDG 19 Duplex
Scale: 1/4" = 1'-0"

Seal

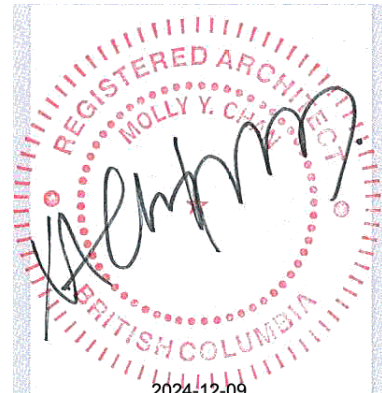

NSDA
ARCHITECTS

201-134 Abbott St
Vancouver BC
Canada V6B 2K4

T 604.669.1926
F 604.683.2241

info@nsda.bc.ca
www.nsda.bc.ca

Copyright Reserved. This plan and design is and at all times remains
the exclusive property of NSDA Architects and cannot be used
without the architect's written consent.

Project

Oliver's Landing
at Furry Creek
Fine Peace

Civic Address
63-72 Waterfront Drive
57-62 Beach Drive

Sheet Title

Sections-Building 23
Duplex

Project Number

22032

Scale

1/4" = 1'-0"

Sheet Number

A23-304